



NOTES

- 1. All dimensions stated are in millimetres.
- 2. This drawing is the copyright of Oakleaf Building Surveyors & must not be reproduced without their written authority.
- 3. Any errors or omissions are to be reported to the project surveyor.
- 4. Do not rely on scaled dimensions. If in doubt seek clarification from the project surveyor.

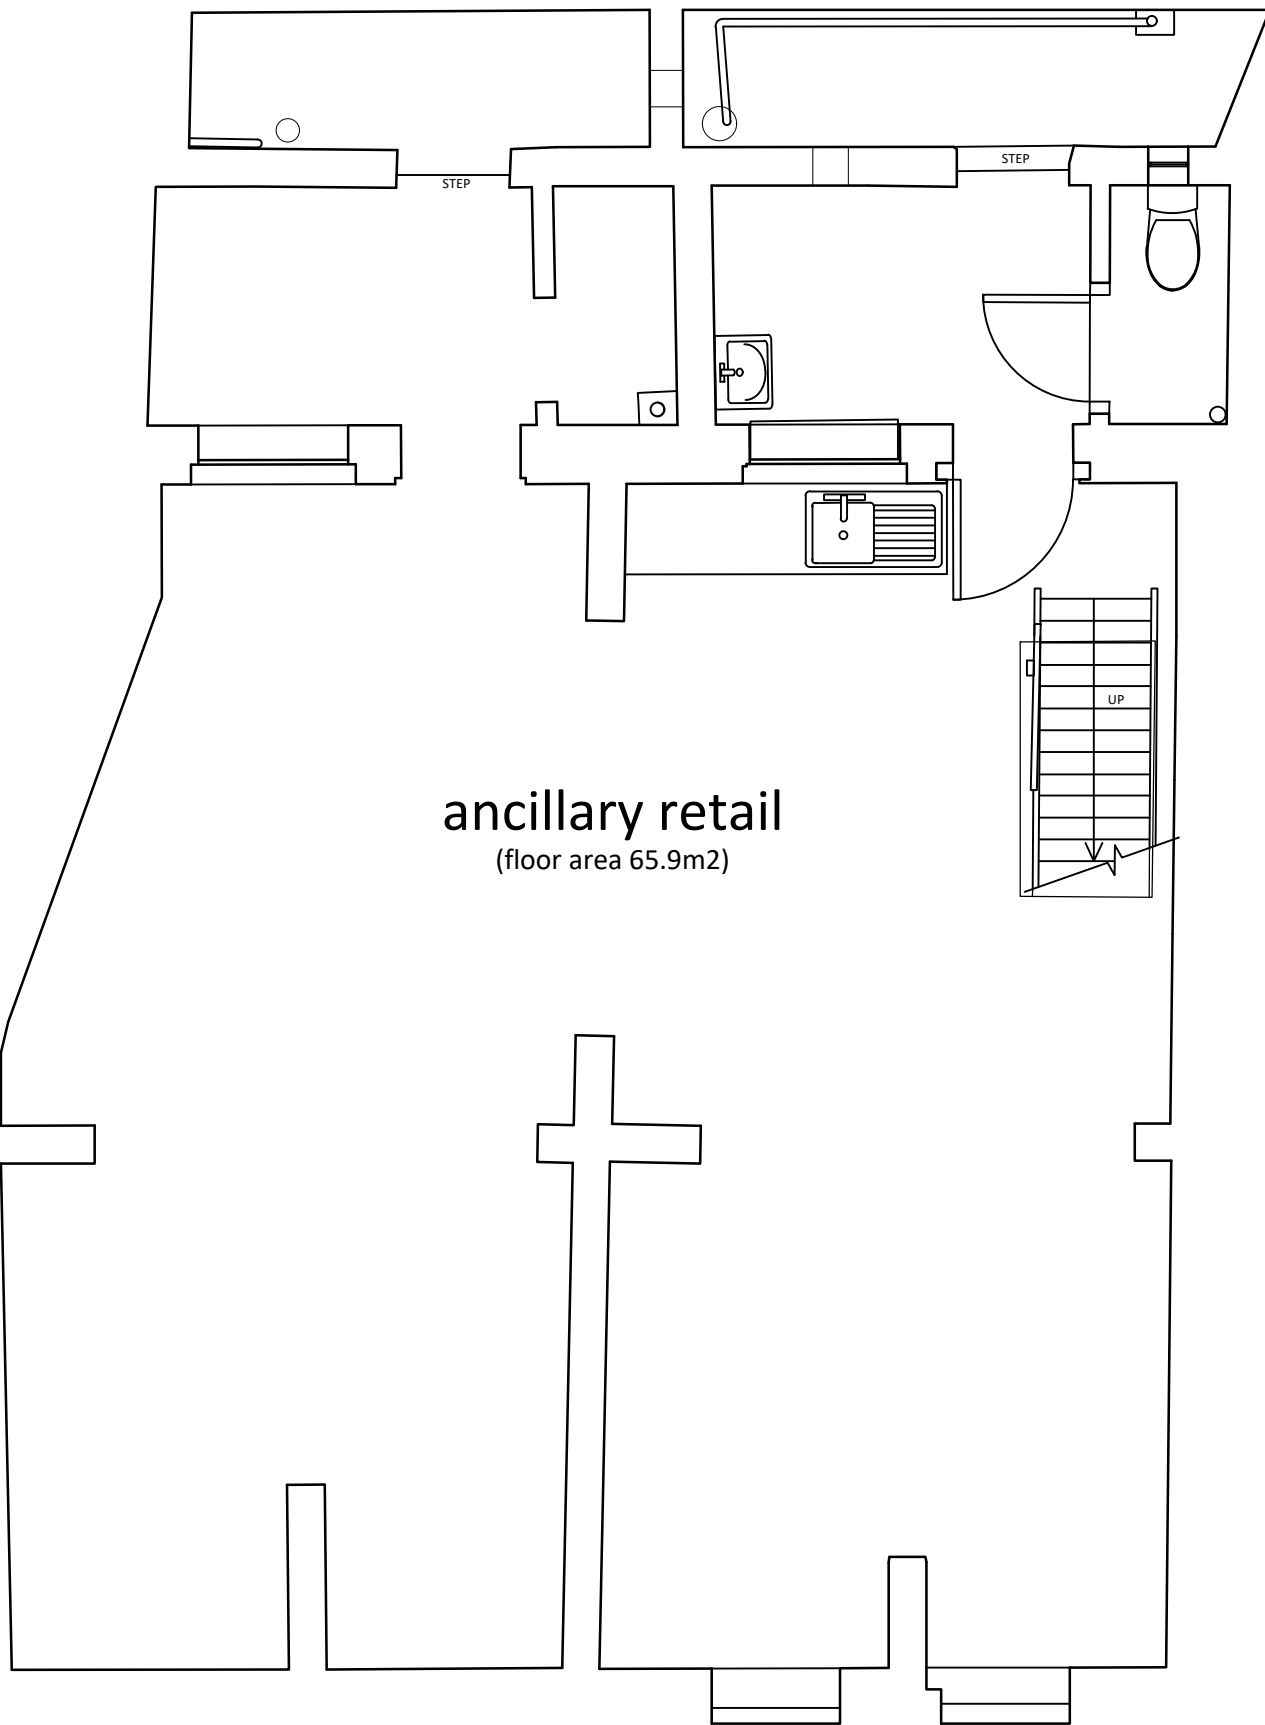


BASEMENT PLAN

(scale 1:50)

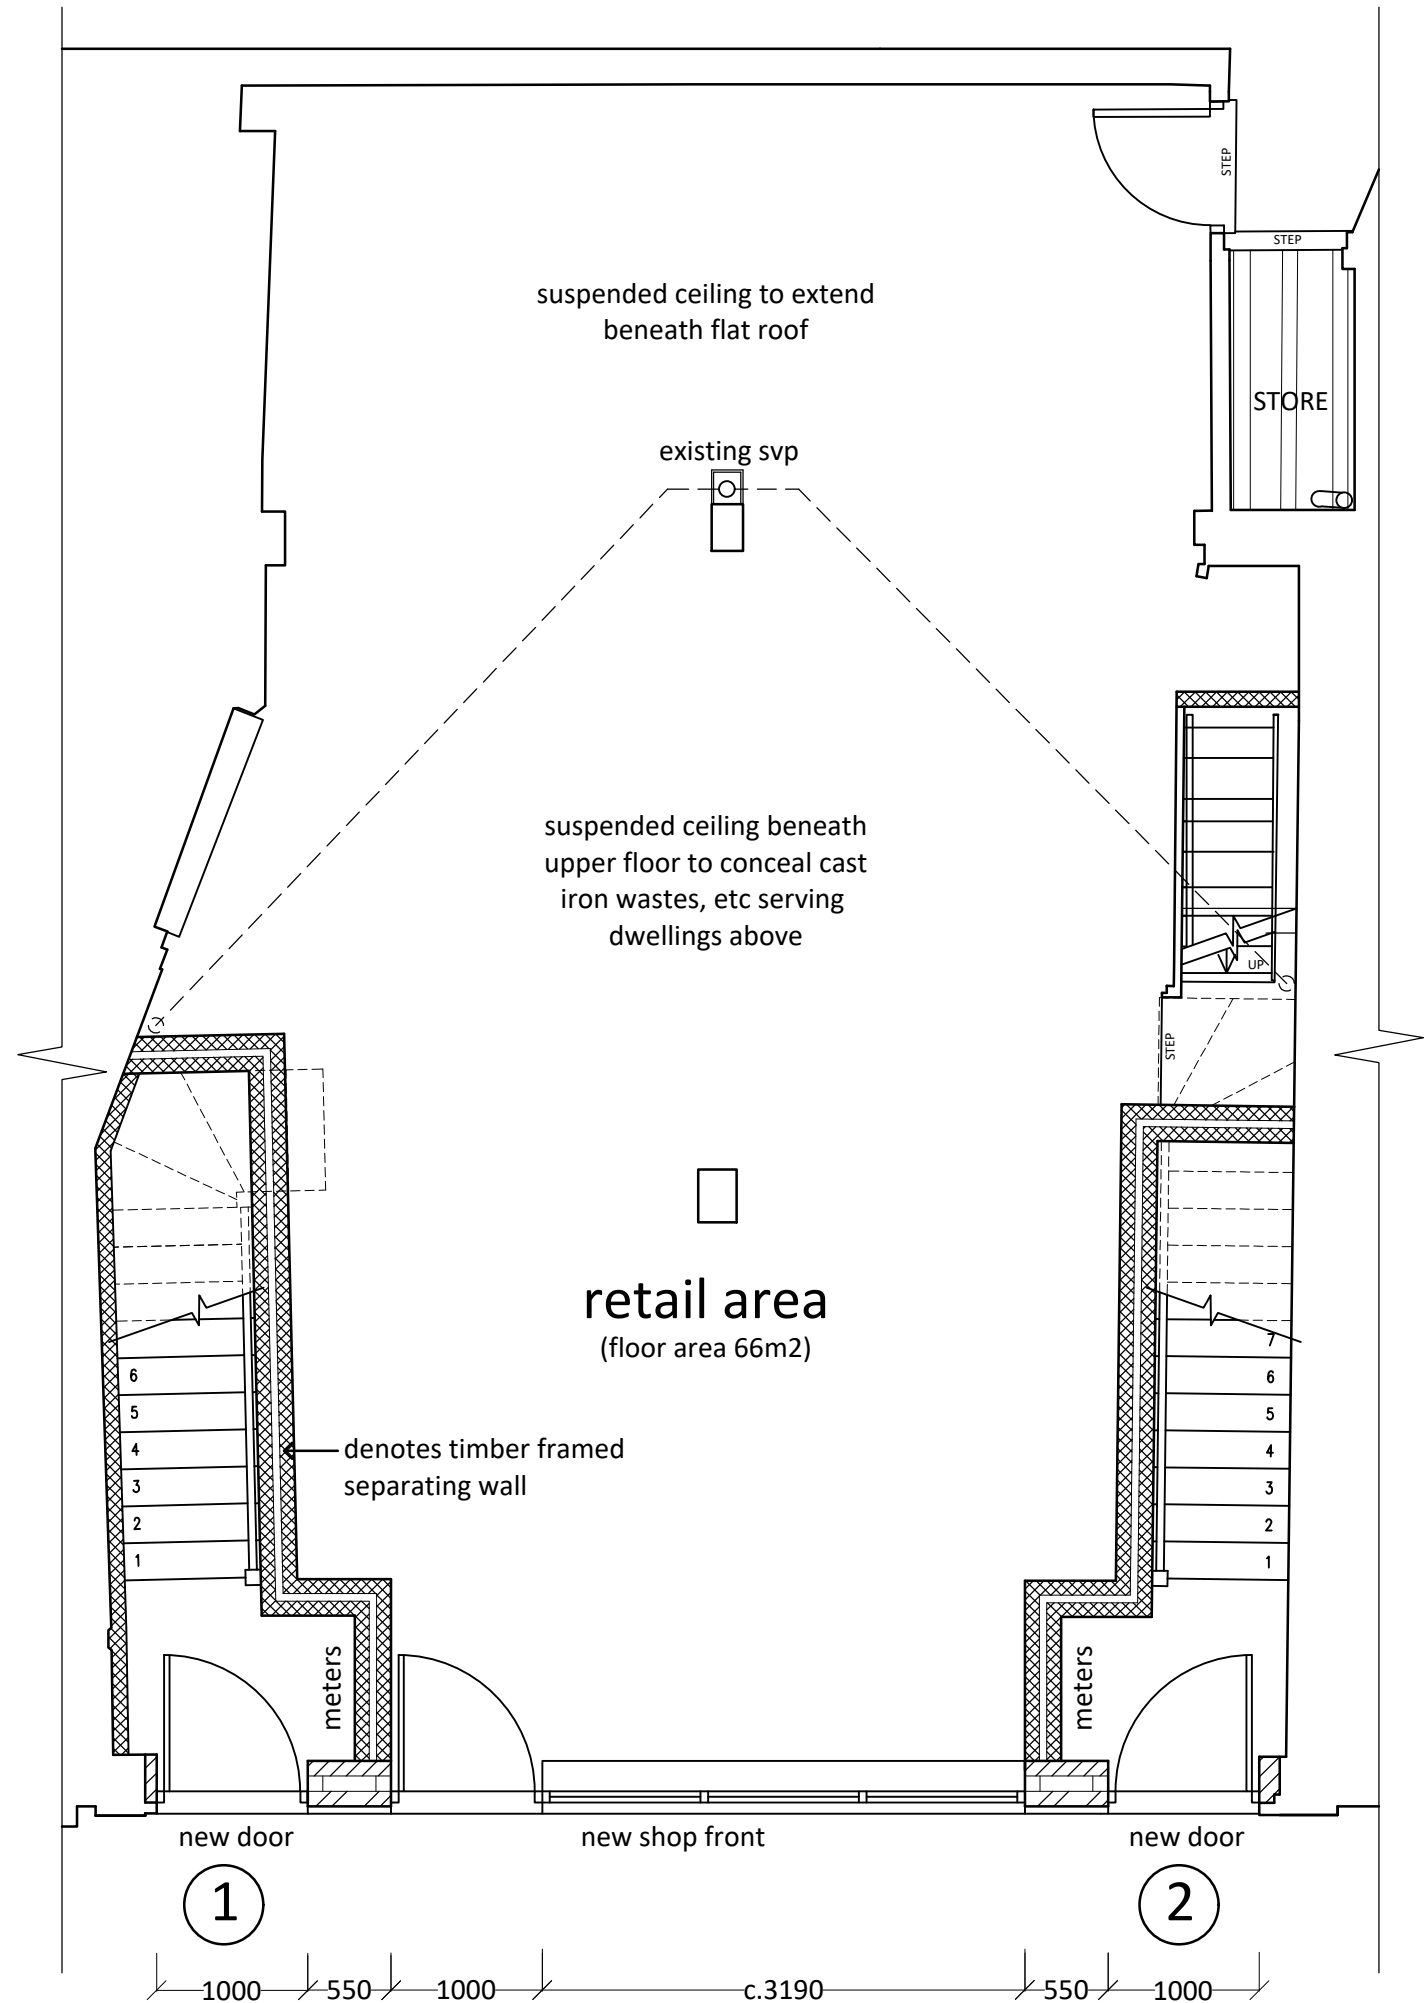

GROUND FLOOR PLAN

(scale 1:50)

 

A	scale bar added	09.05.24
Rev	Description	Date
AMENDMENT RECORD		
Site/Project : CONVERSION OF 90-91 FRIAR STREET READING, RG1 1EL		
Drawing Title : PROPOSED BASEMENT & GROUND FLOOR PLANS		
 Oakleaf Building Surveyors		
10-14 Duke Street Reading RG1 4RU		Telephone : 01895 560 525 07824 428 455 www.oakleafbs.co.uk
Scales : 1:50 @ A1 size		
Drawn : AMC	Date : Apr 2024	
Issue : PLANNING		
Project ID : A24/01		
Drawing No : AD/04	Revision : A	

sheet size - A1 (841 x 594mm)