


© The copyright of this drawing remains with Pro Vision and may not be reproduced in any form without prior written consent. May contain public sector information licensed under the Open Government Licence v3.0.

The plan shown here is for the purpose of supporting a planning application only. Only scale from this drawing for the purposes of determining a planning application. Do not scale from this drawing for construction purposes.

The proposal presented here is subject to review by specialist consultants, and is to be read in conjunction with all relevant specialist's drawings and information where available. Any discrepancies between this and any other consultant's drawings and information should be reported to Pro Vision immediately.

Drawing based on topographical data provided by 360 Geomatics.

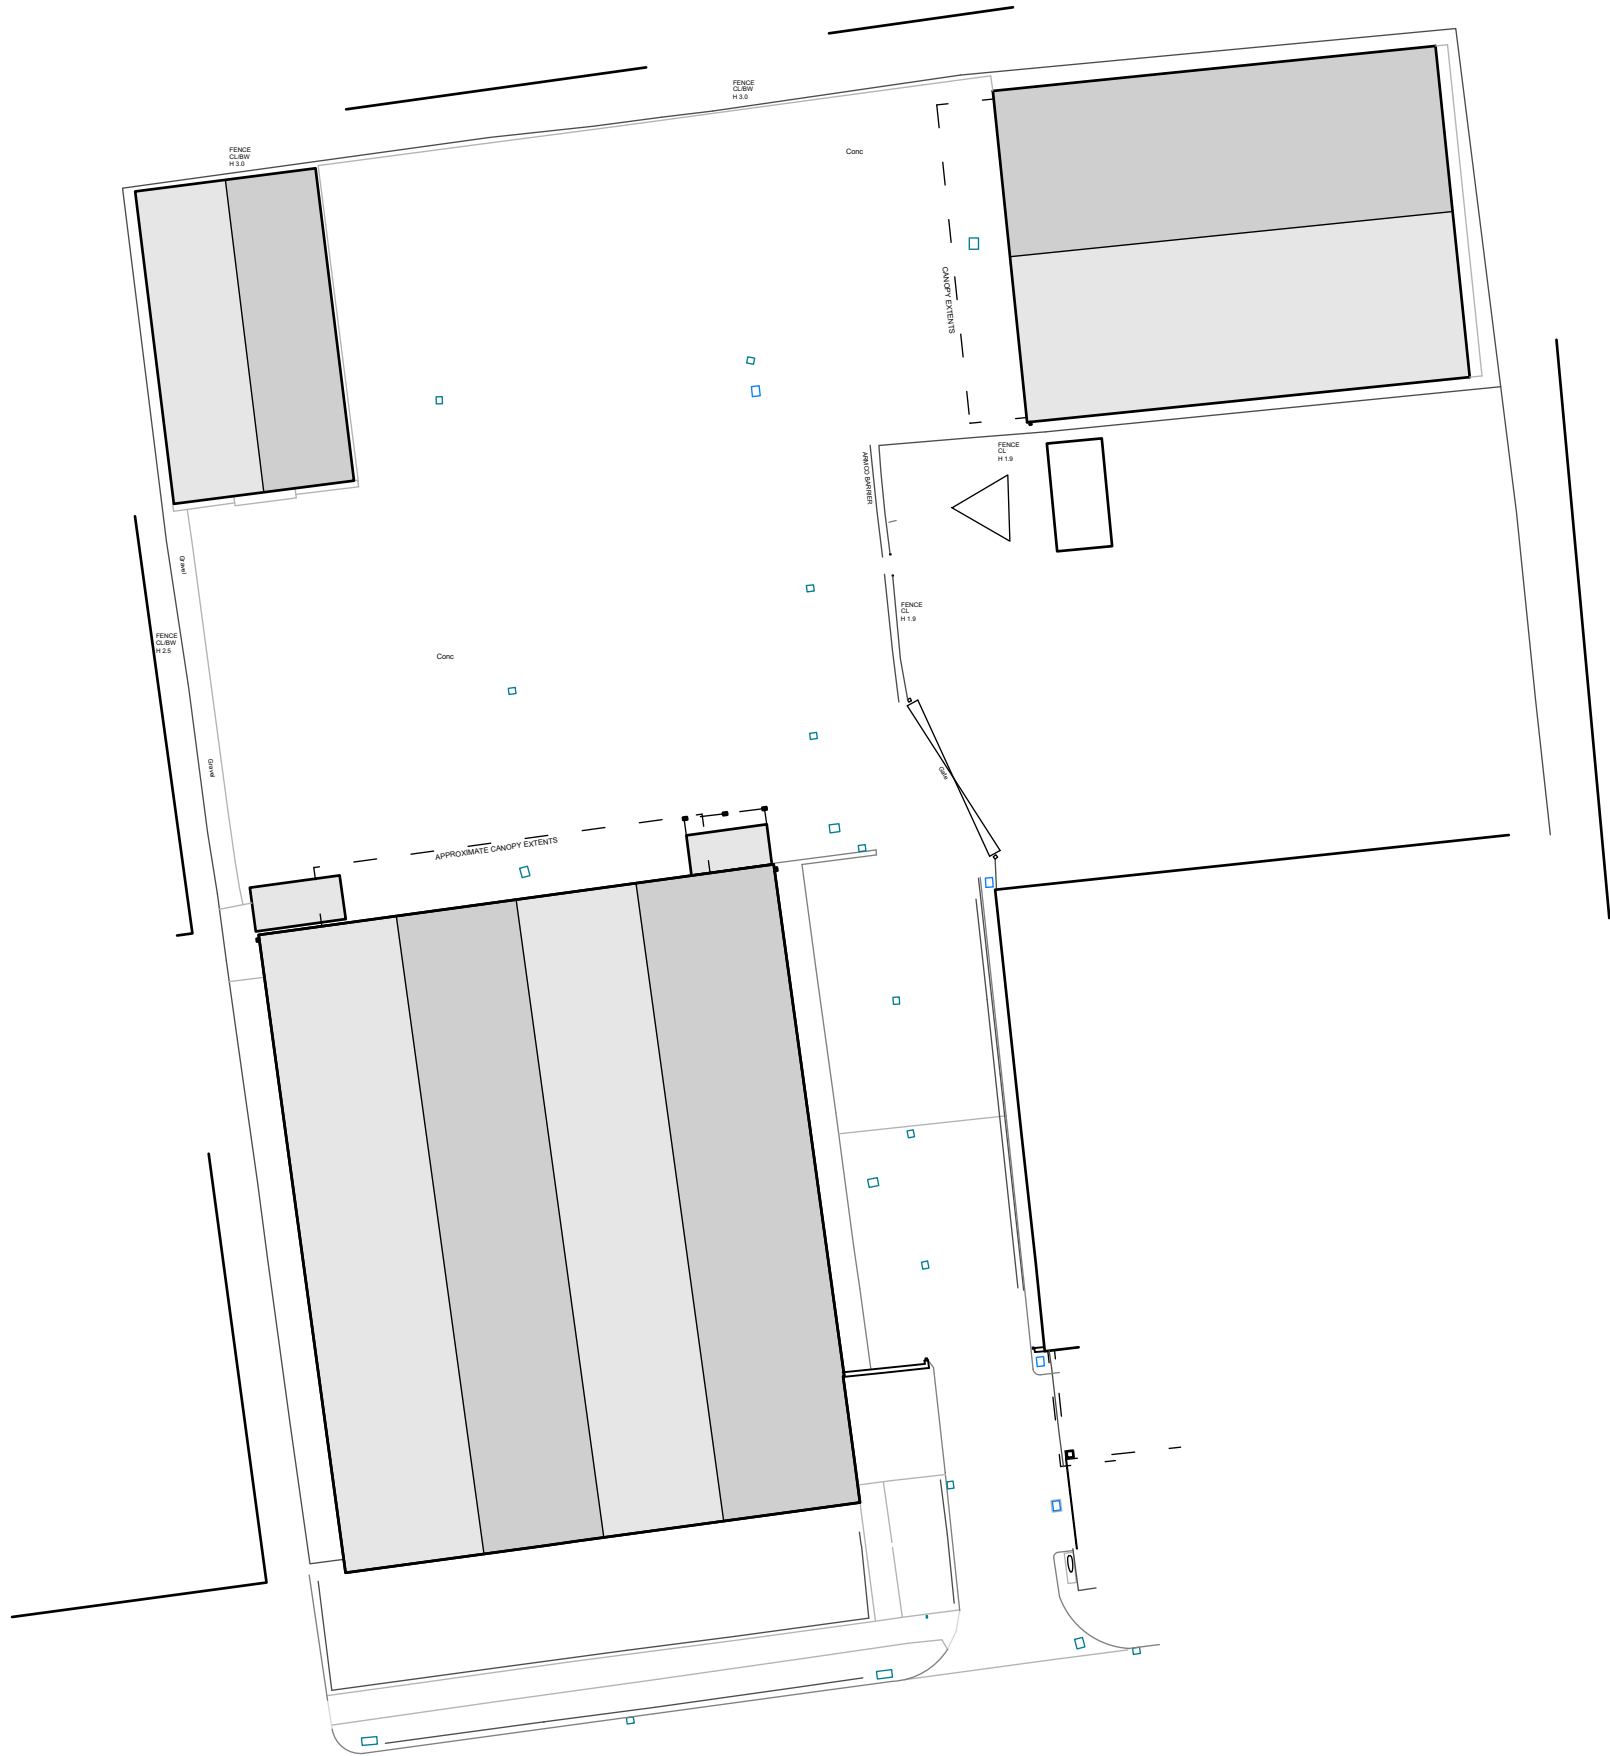

ISSUE	DATE	DESCRIPTION	DRAWN	CHECKED
v1	19.03.24	...	MH	RD

CLIENT:	Robert Darvall Directors Pension Scheme Ltd	
PROJECT:	4 Acre Road, Reading	
DRAWING:	Existing Site Plan	1:500
NUMBER:	51498-XX-E1-02	A3
ISSUE:	v1	19.03.24