




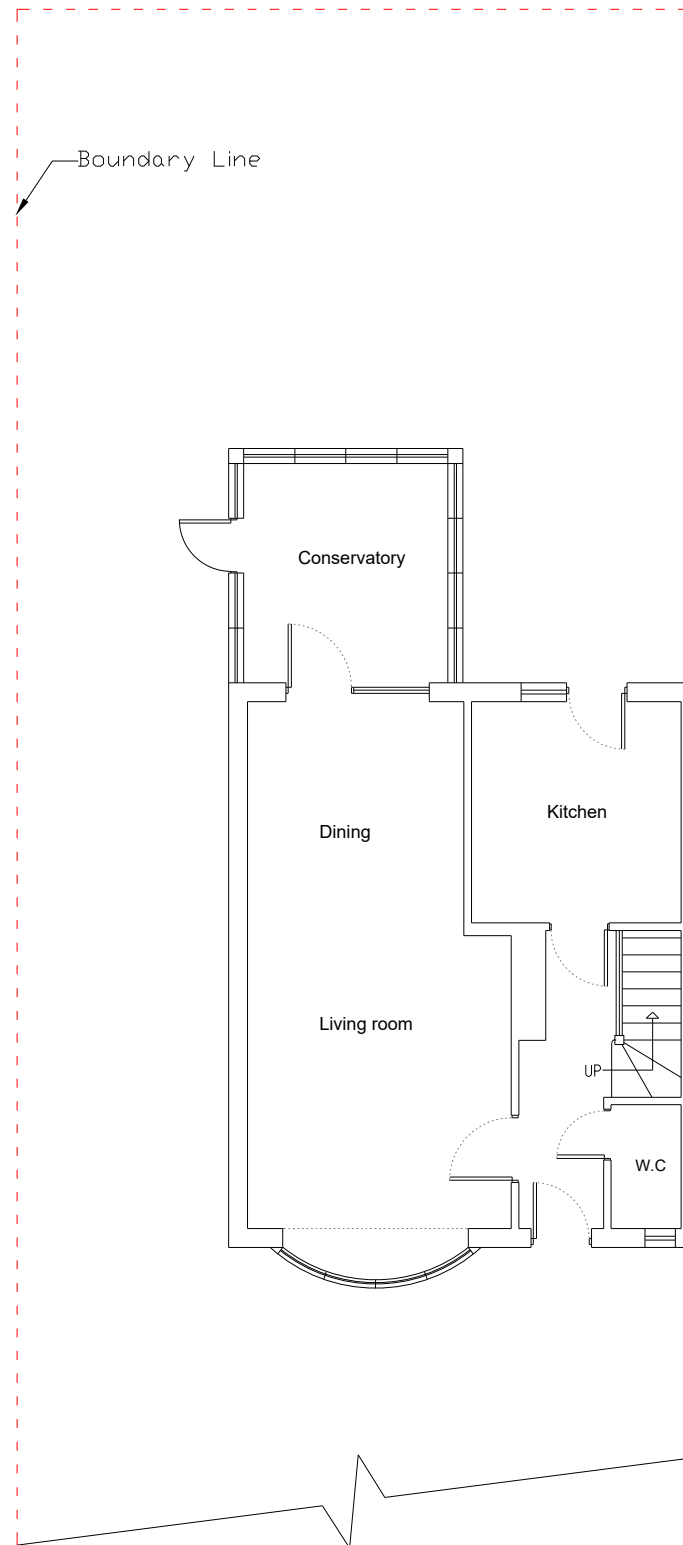

Existing Ground Floor

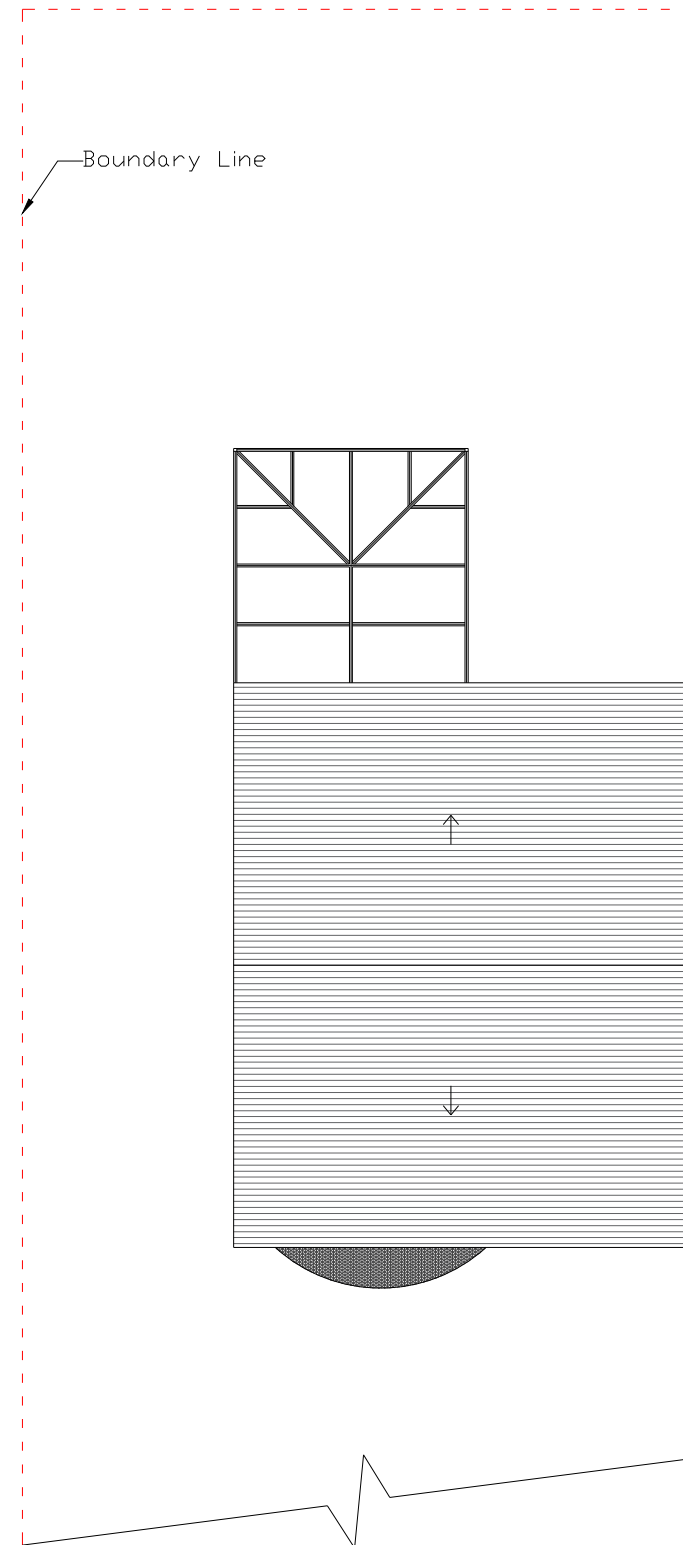

Existing Roof Plan

 

Disclaimer:

Drawing to be read in conjunction with all other relevant documentation.

All written dimensions to be checked on the site before work commences. Discrepancies, where identified, must be reported to the designer.

The drawing is the property of Ak design Group and must not be reproduced or used in conjunction with any unauthorized person either wholly or in part without valid consent.

PLANNING APPLICATION

AK DESIGN AND ARCHITECTURAL
Email: info.akarch@gmail.com
Mobile: 07859790134

Project

Proposed Front Porch

7 Longridge Close, RG30 2QF

Client

Ali Cetinturk

DATE: 20/03/2024	SCALE 1:100 @ A3
DRAWN: AHMK	SHEET SIZE: A3
PROJECT NO: 007/24	DRAWING NO: PL01
REVISE: 1	DATE: 20/03/2024

ak
DESIGN