

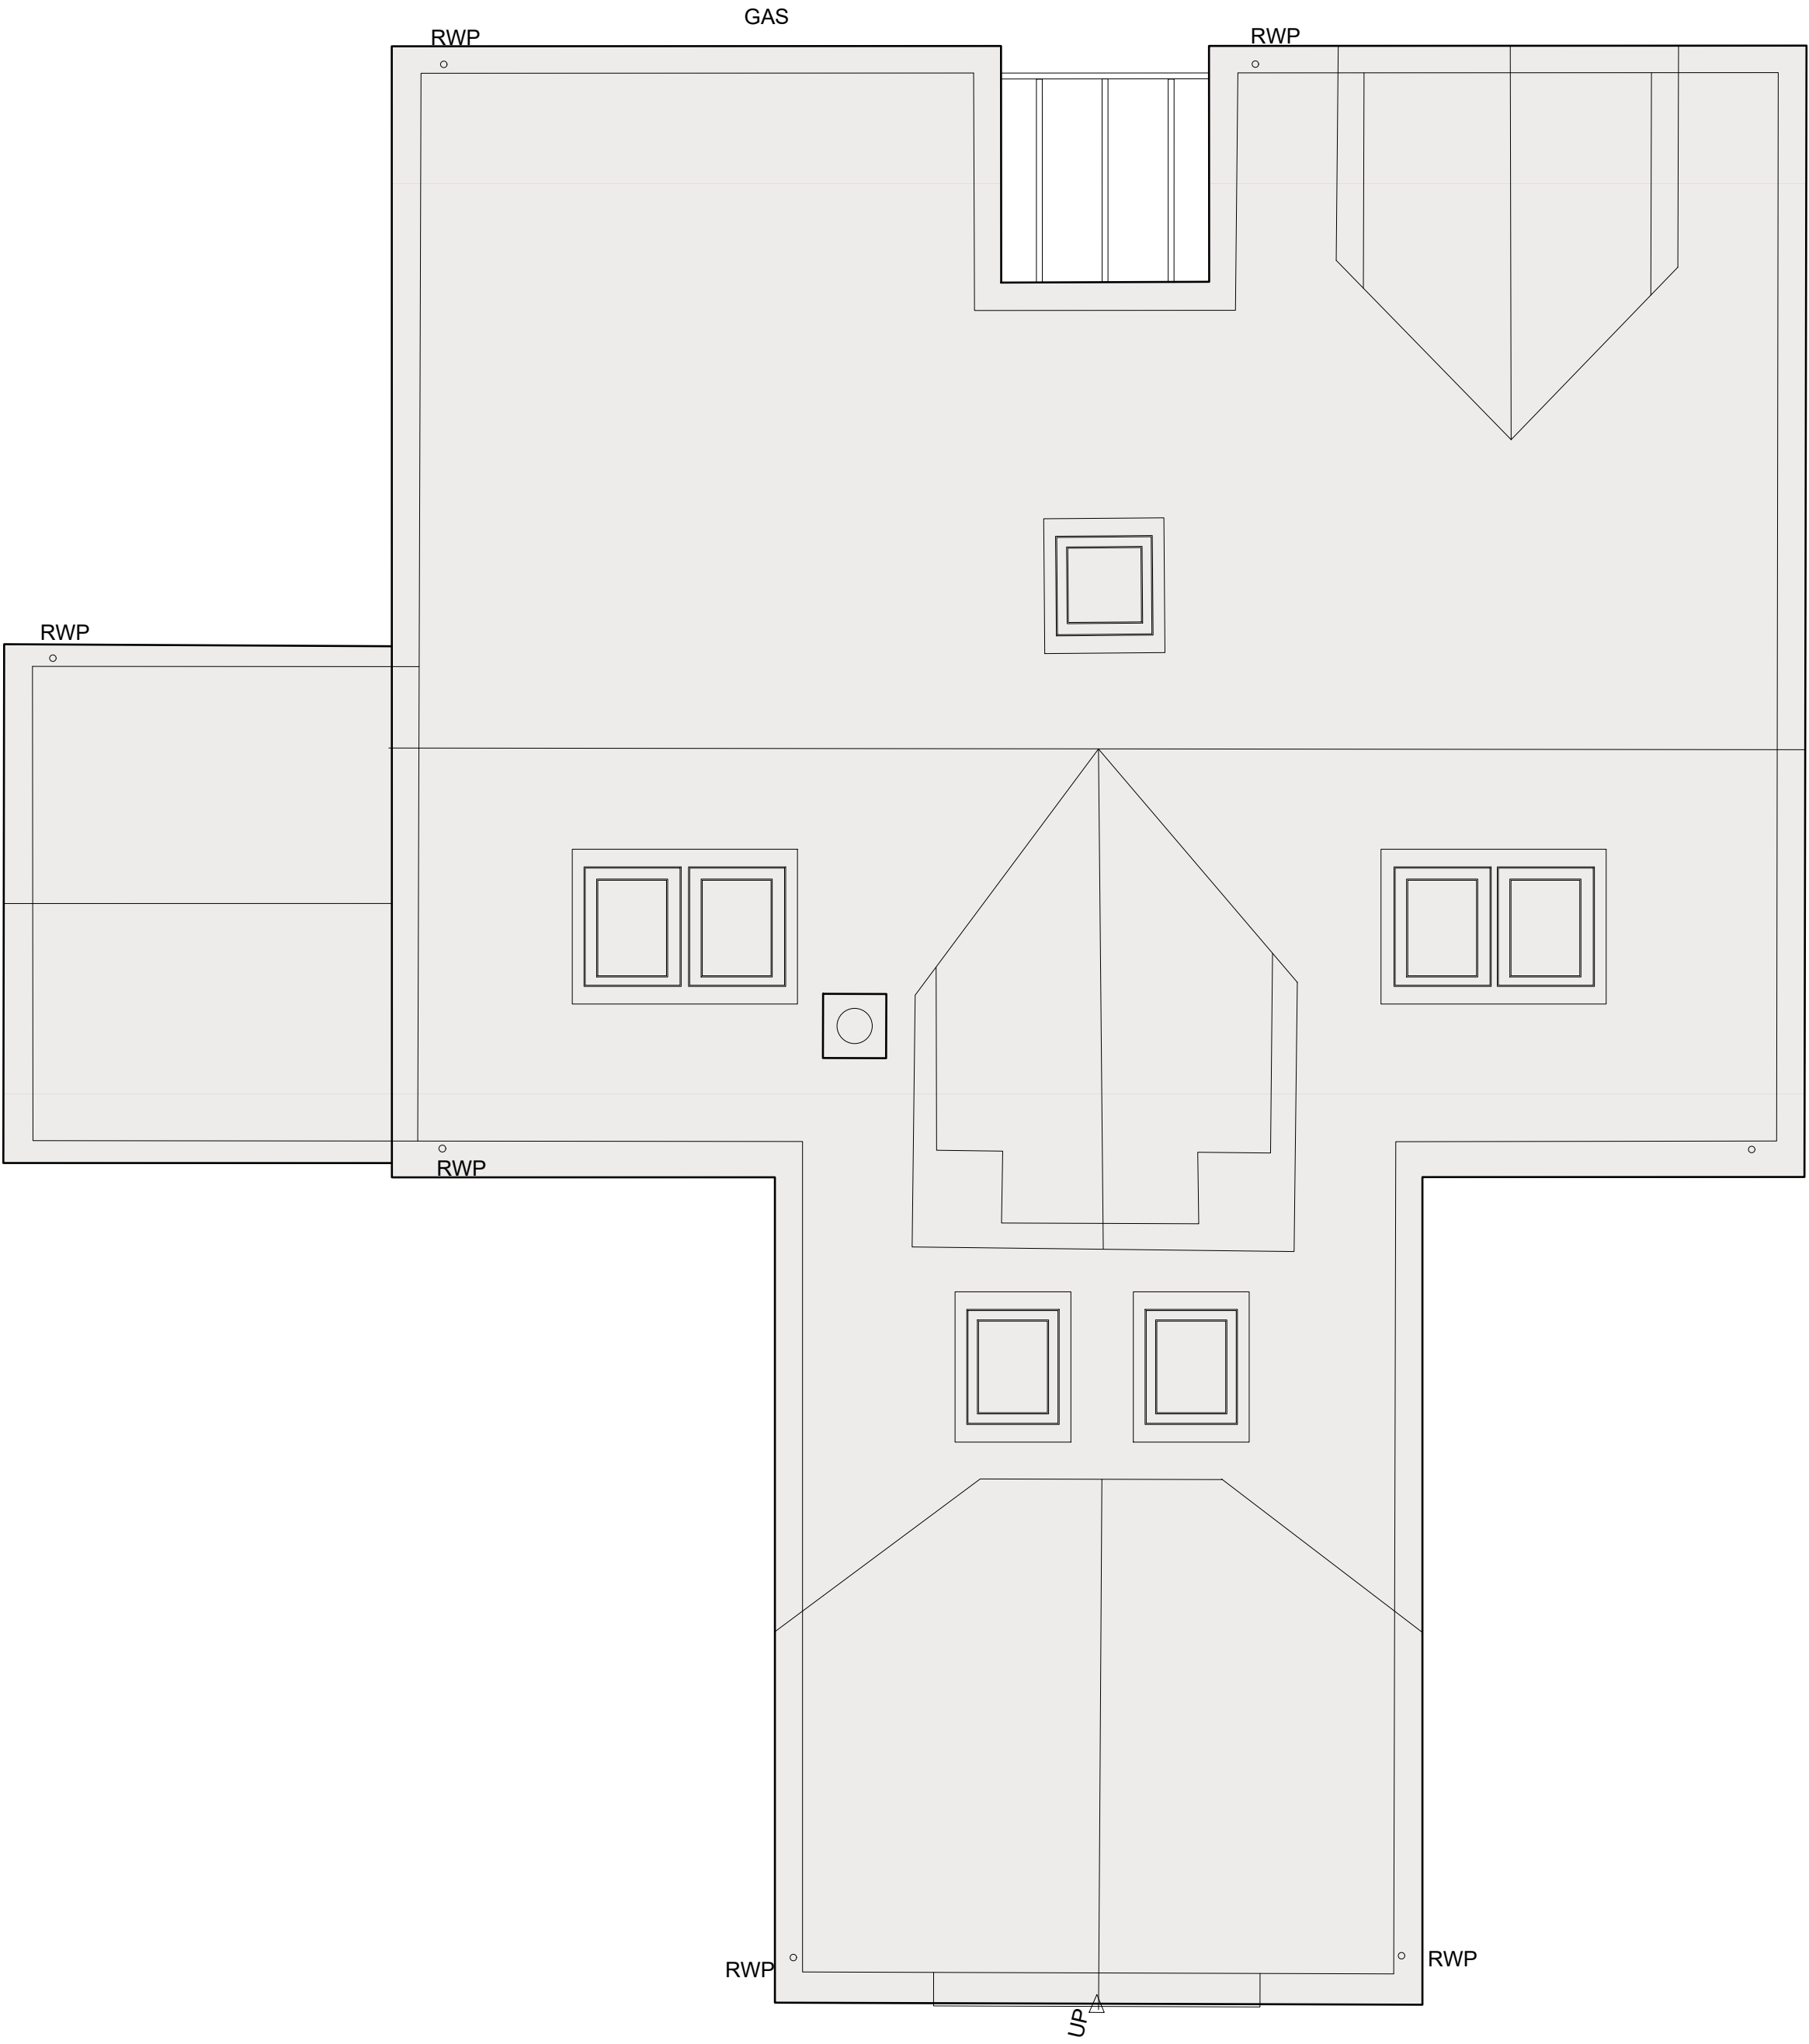


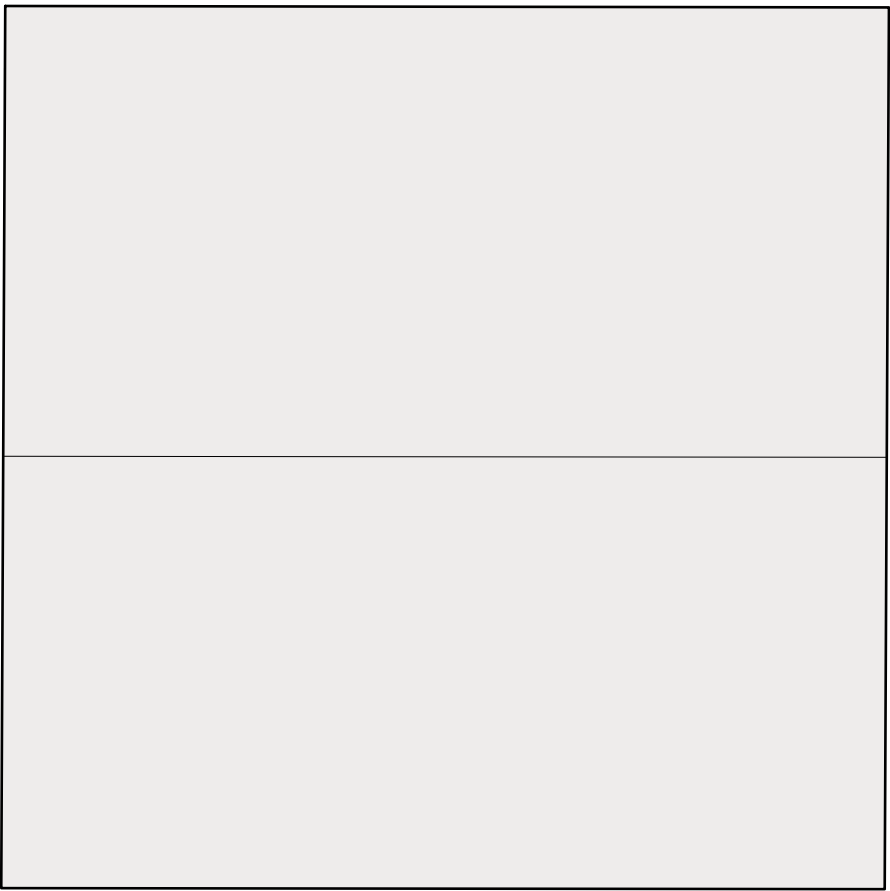

REV	COMMENTS	DATE
-----	----------	------

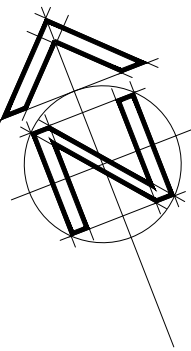

SHAUN•TANNER
ARCHITECTURE & PLANNING

www.stlarchitecture.co.ukstudio@stlarchitecture.co.uk0118 989 0808

CLIENT	Rod & Anne Smith				DATE	Mar 2024
PROJECT	Blargrave House				REV	-
DRAWING	Roof Plan					
	As Existing					
STATUS	Survey					
SCALE	1:50@A1	DRAWN	CN	CHECKED	ST	NO 3924-103

THIS DRAWING MUST NOT BE SCALED UNLESS ISSUED FOR PLANNING PURPOSES. ALL DIMENSIONS ARE TO BE VERIFIED PRIOR TO SETTING OUT, COMMENCING WORK, OR PRODUCTION OF FABRICATION DRAWINGS. REPORT ANY DISCREPANCIES TO THE SUPERVISING OFFICER IMMEDIATELY. ©

1:50 scale @ A1
This drawing has been produced for printing onto A3 size paper.
If printing on A3 please use the scale below for reference.

