
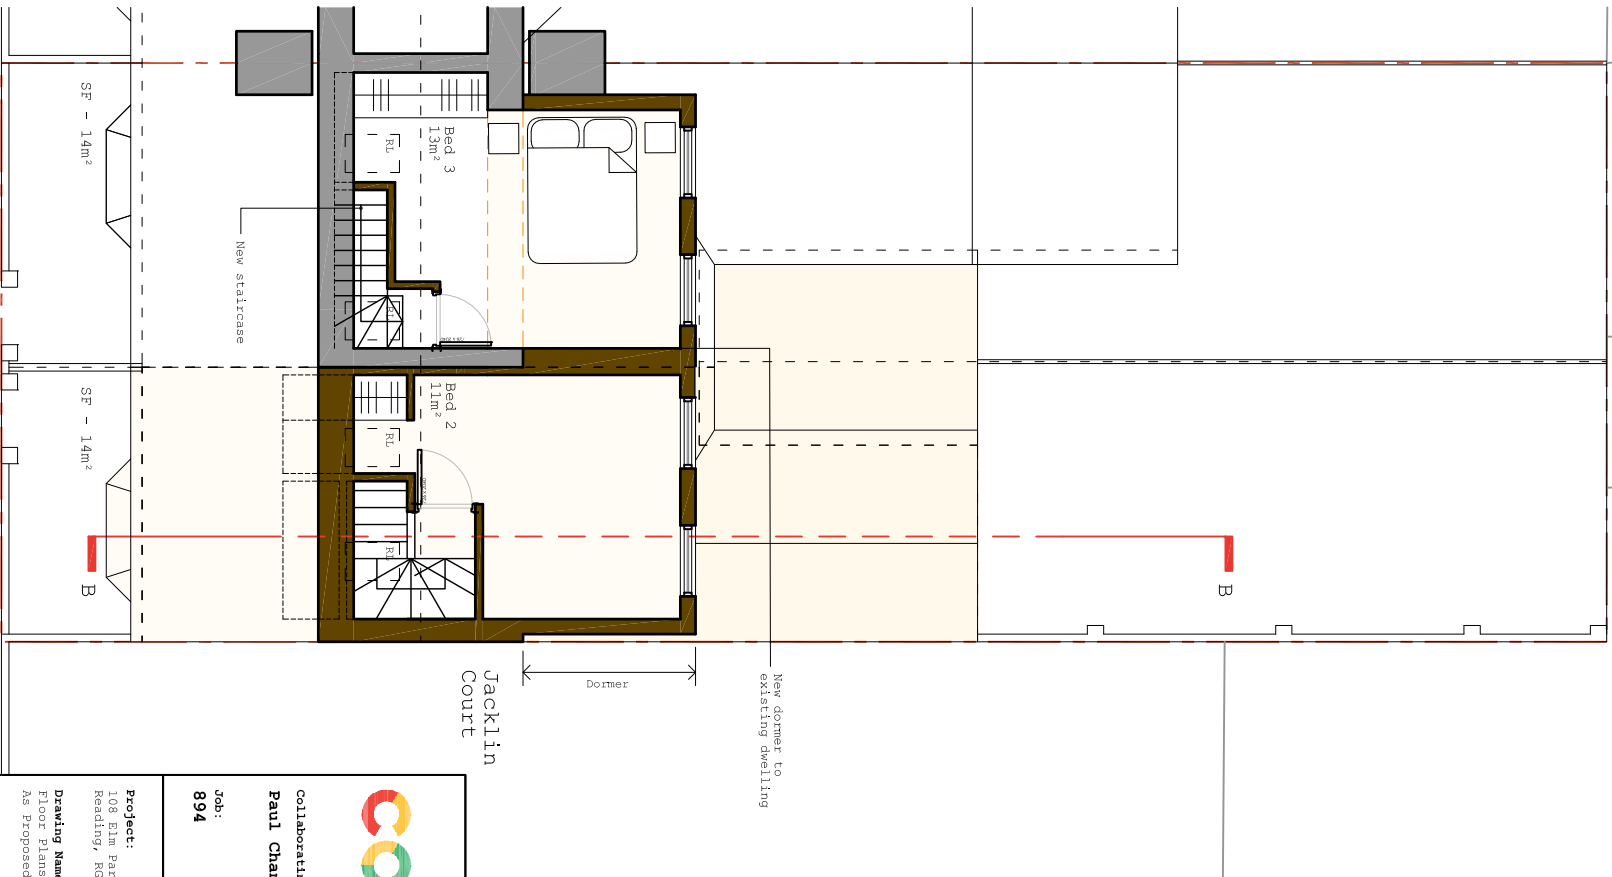
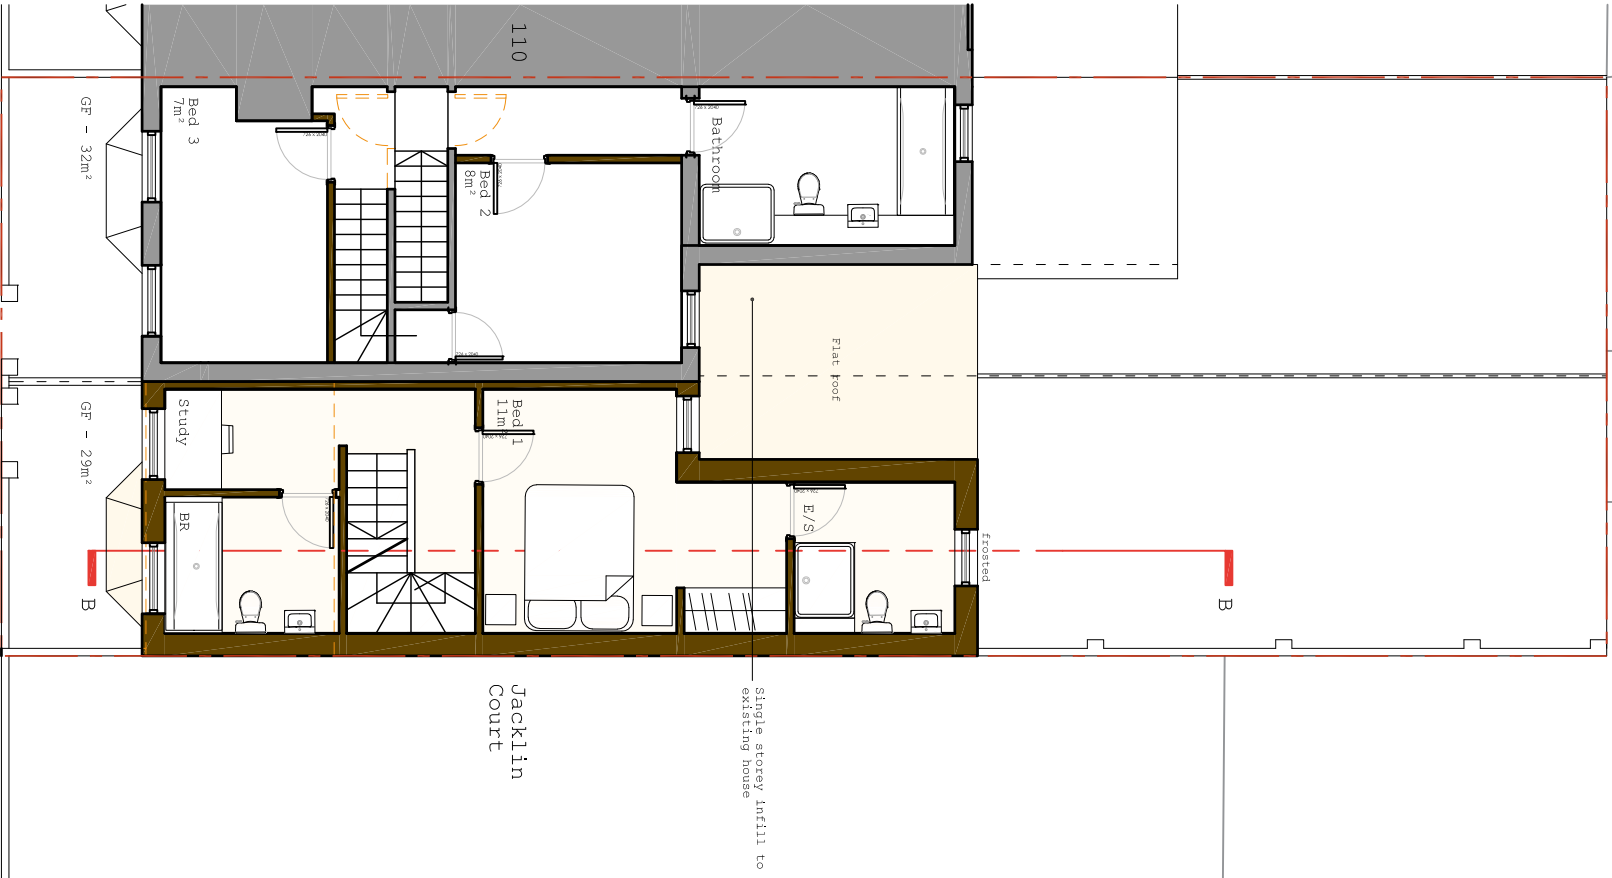


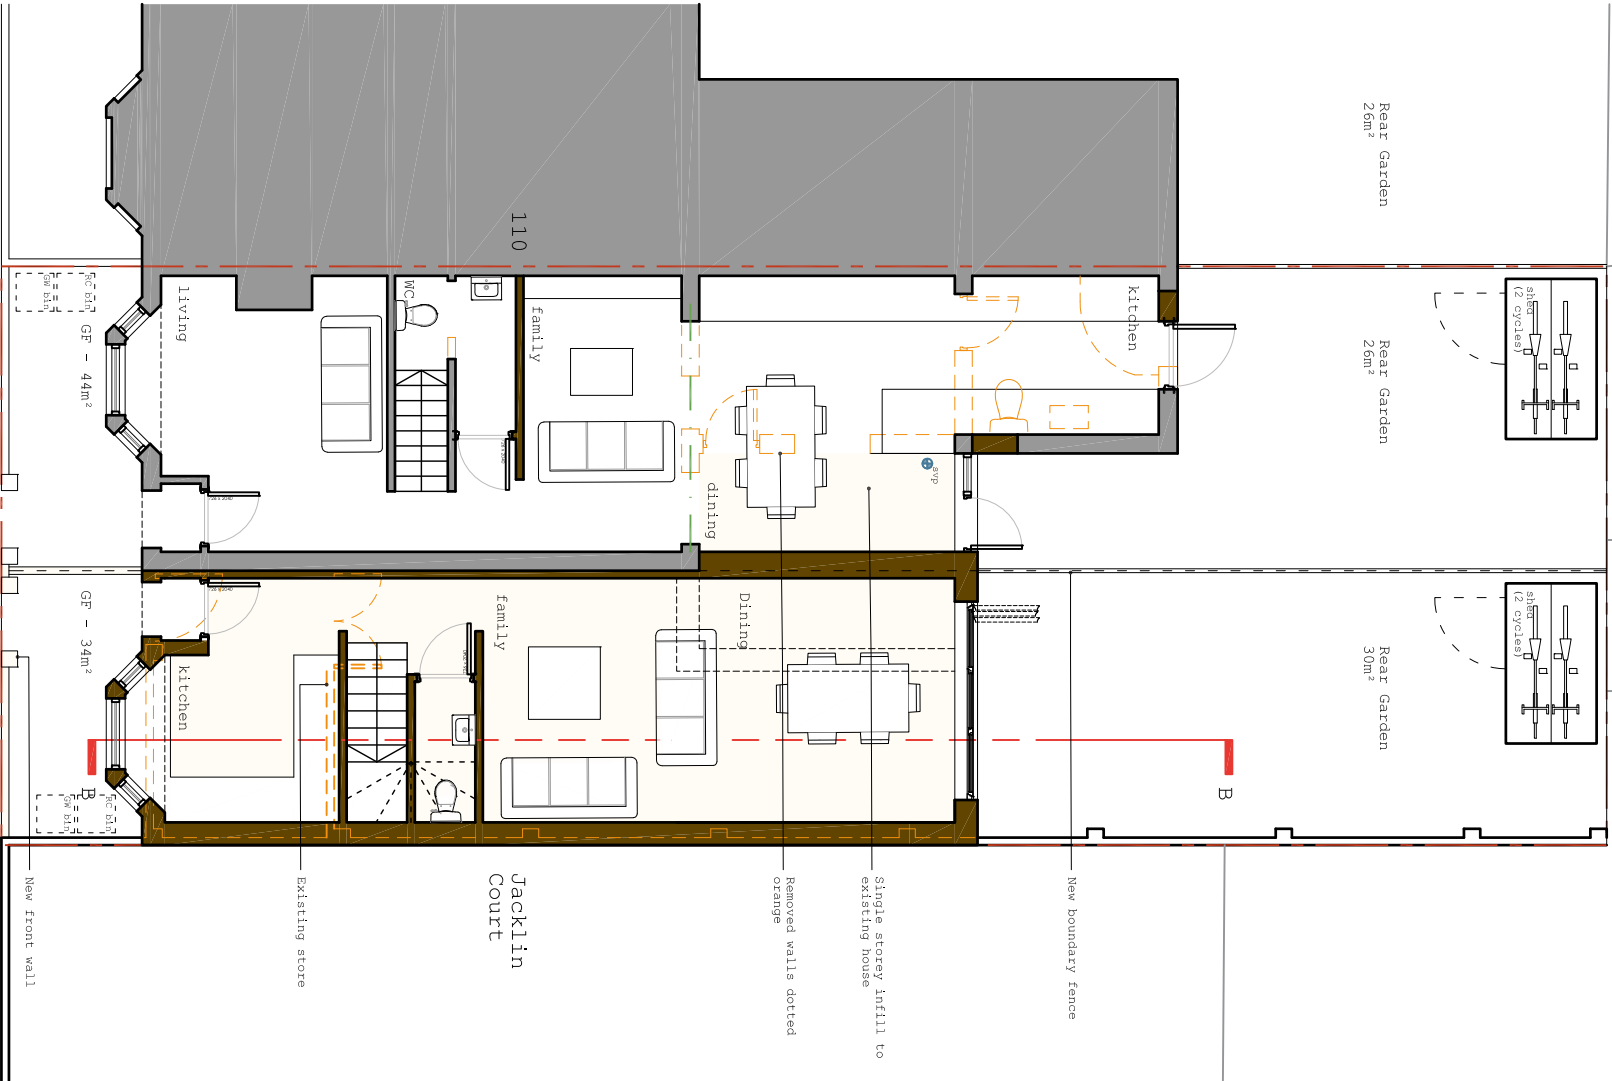


Collaborating with:
Paul Chance

Job: **894** Drawing: **03-10** Revision: **B**

Project:
108 Elm Park Road
Reading, RG3 2TV

Drawing Name:
1100 Plans
As Proposed 1:100 @ A3

Date: 03.2023 Status: Planning
Drawn By: JB Checked By: EM

 

Colony Architects Ltd.
The Nine Store, Brewery Court,
Theale, Reading, RG7 5AU
+44 (0)118 380 0328
hello@colonyarchitects.com
colonyarchitects.com

Ground floor plan

First floor plan

Second floor plan

E L M P A R K R O A D

E L M P A R K R O A D

E L M P A R K R O A D

