




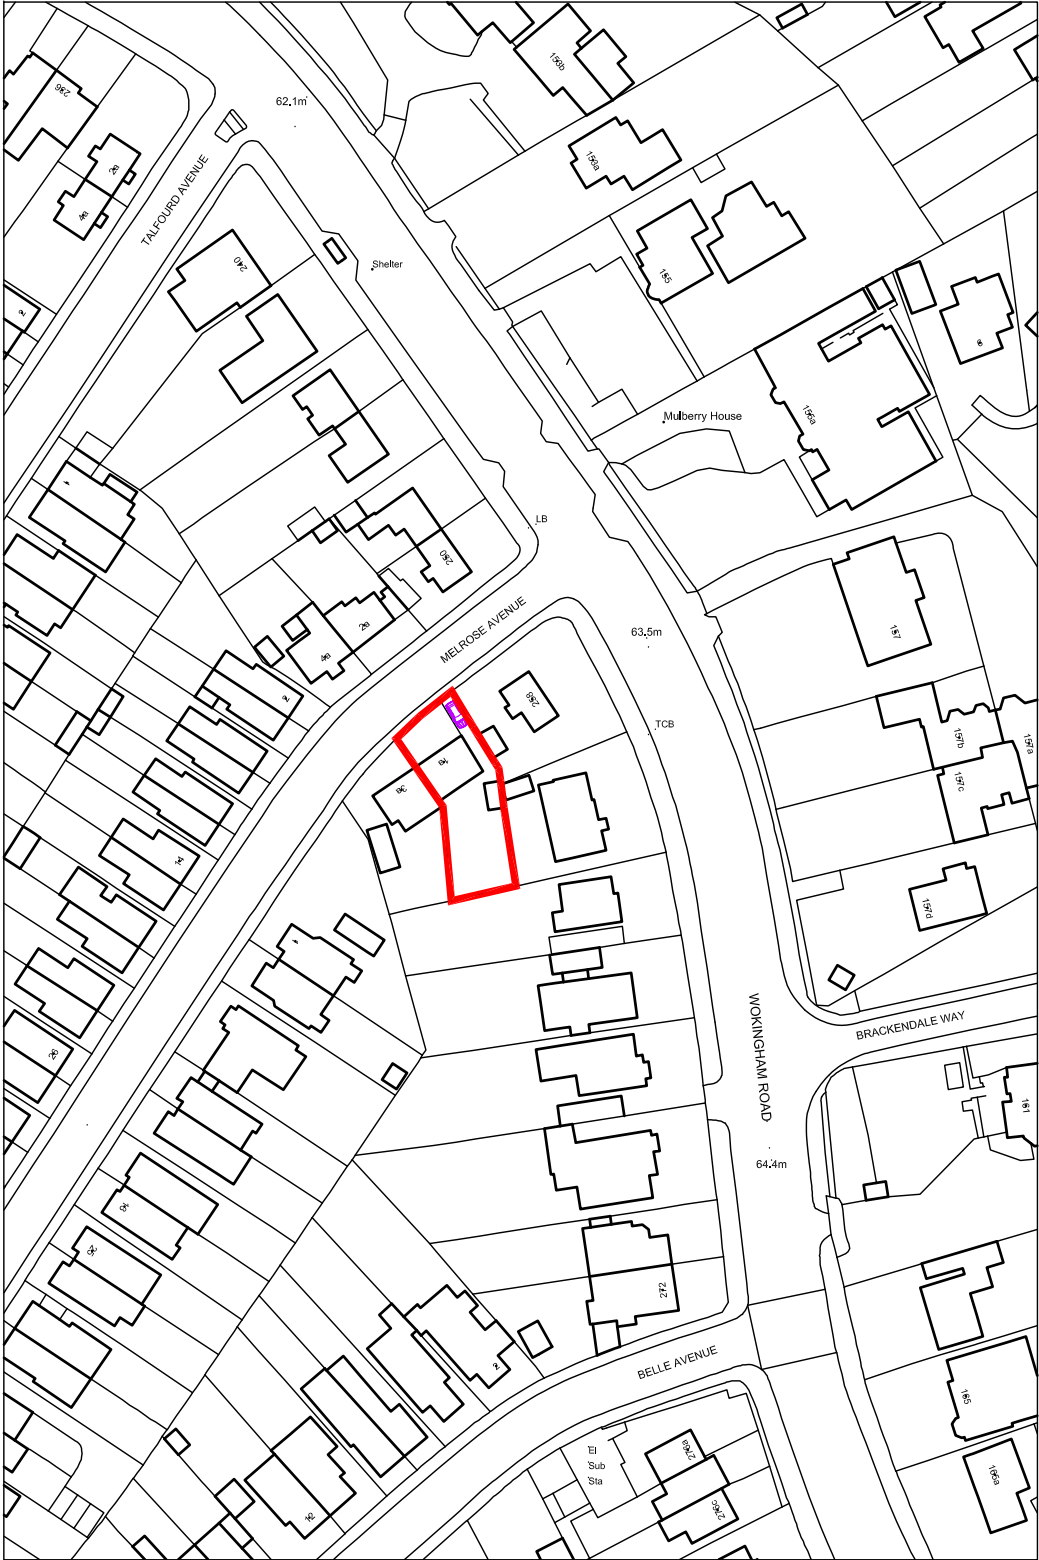

Location Plan scale 1:1250

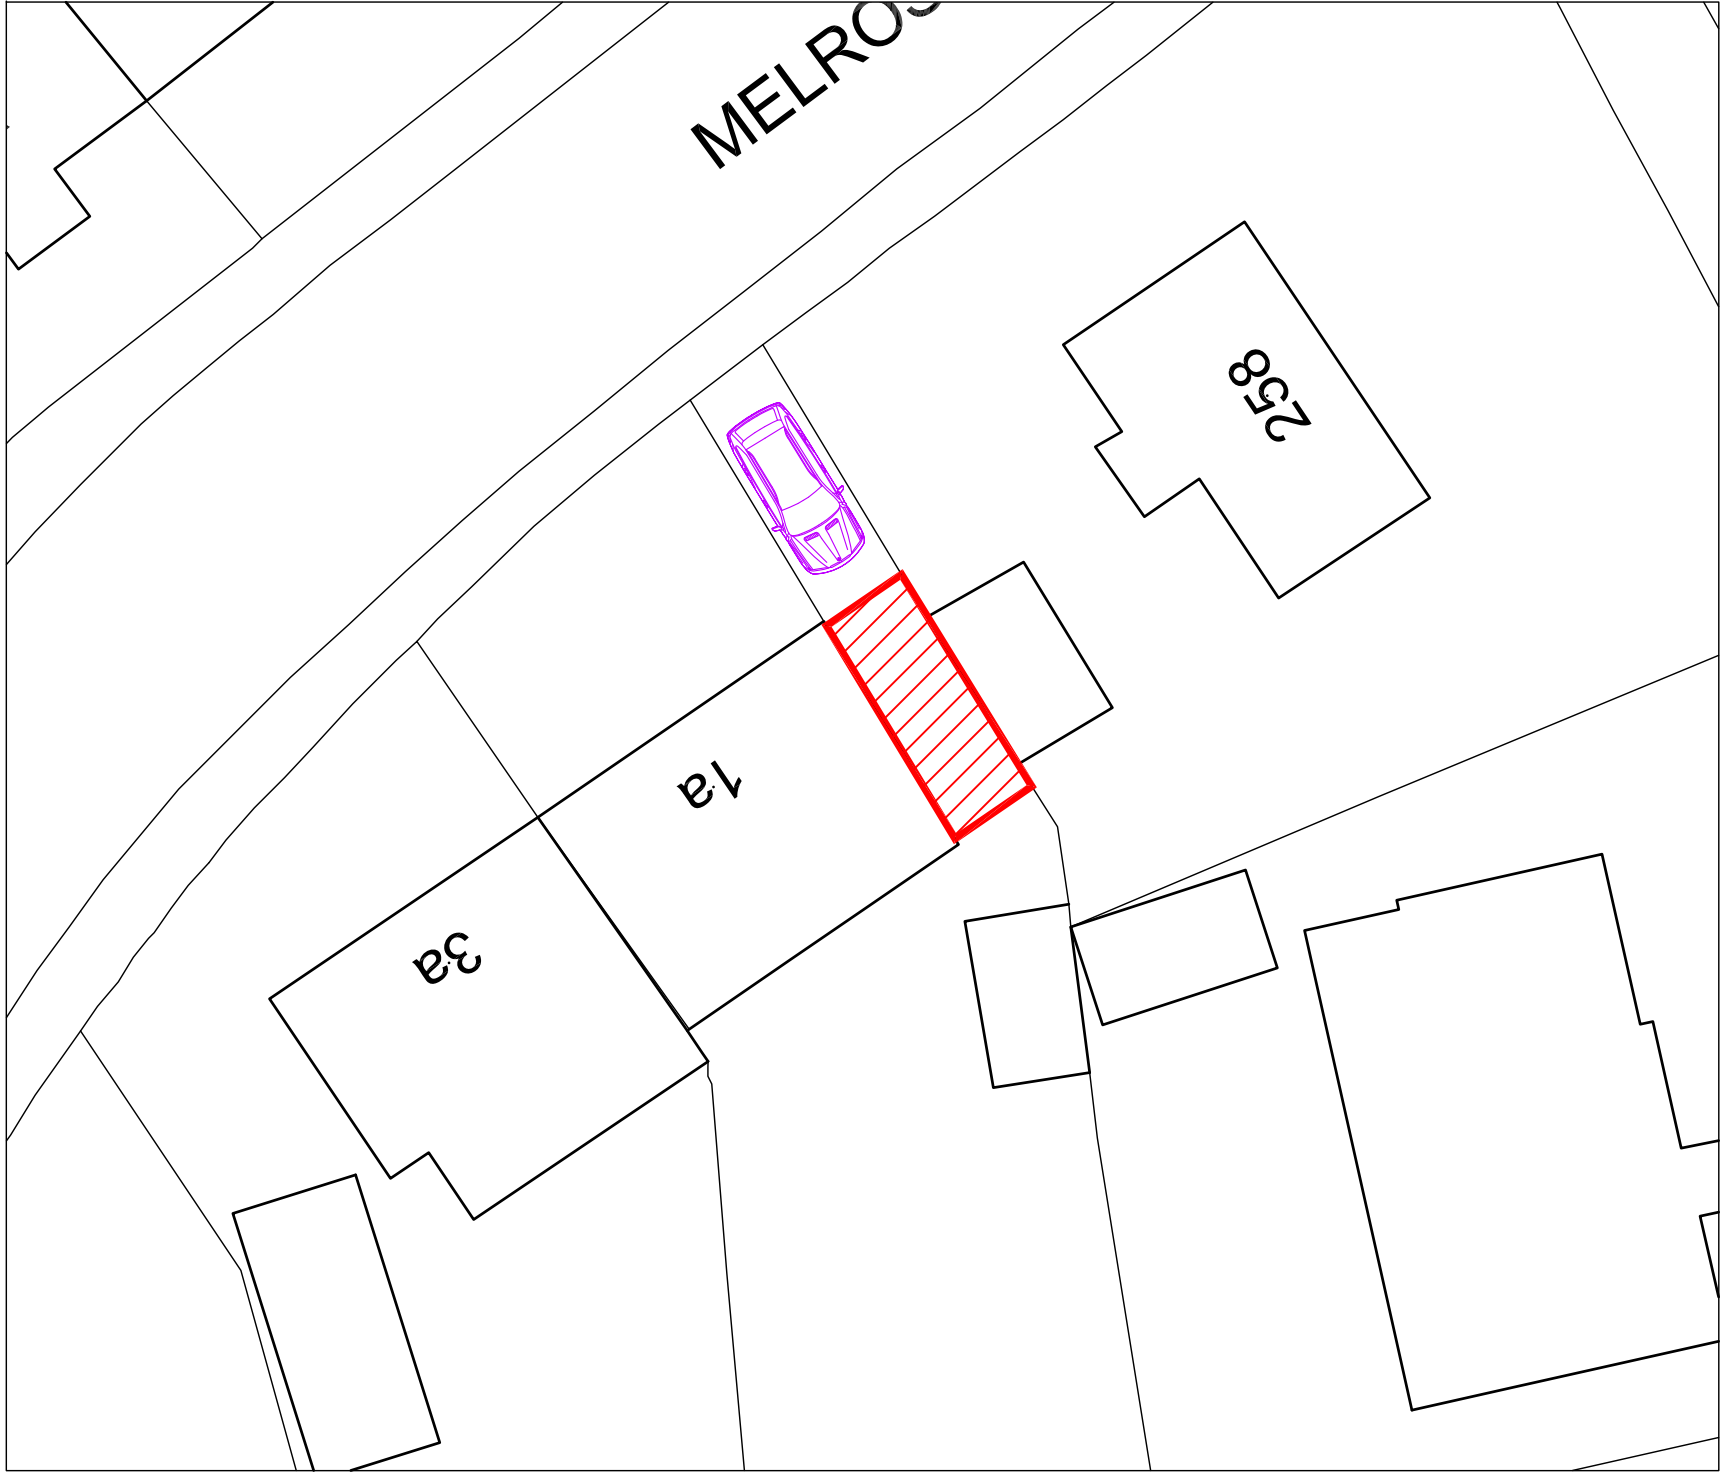

Site Plan scale 1:200

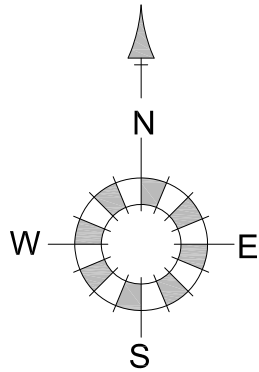

Rev	Item
-	-

Date
-

Gilfillan Studios
Project
Works to 1a Melrose Avenue, Reading
for Mr and Mrs Lapworth
Drawing Title
Location and Site Plans

Date 08/05/2023	Scale as noted@A3	Drawn by AH	Check by
Project No	Drawing No 01	Revision -	