


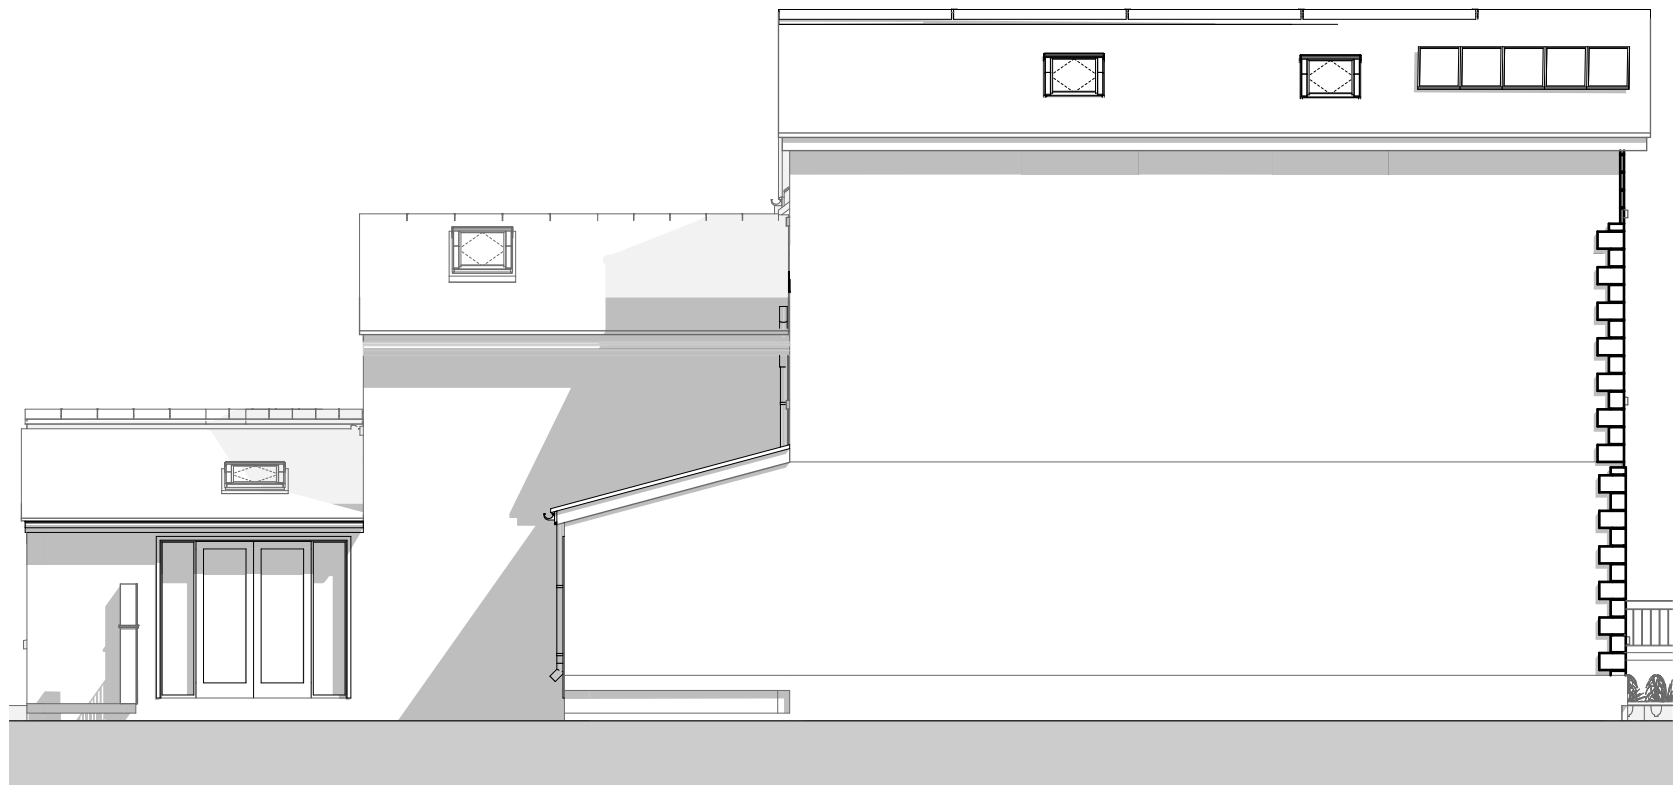

Proposed Left Elevation



Proposed Front Elevation



Proposed Rear Elevation



Proposed Right Elevation

© This drawing remains the property of The Keen Partnership and shall not be copied without prior written consent.

All dimensions to be checked on site and any discrepancies to be reported before work commences.



Following the string course around the new proposed section.

Date	Rev	Comments	By	Chk'd

1:100



THE KEEN PARTNERSHIP
The Courtyard
Edinburgh Road
Reading RG30 2UA
Tel: 0118 9510 855
Fax: 0118 9510 866
chris@keenpartnership.co.uk
www.keenpartnership.co.uk



Client:
Royle Berkshire Developments

Job Title:
99 & 99 A London Rd, Reading RG1 5BY

Drawing Title:
Proposed Elevations REV 02

Drawing Date: 01.05.22	Status: Planning Application
Issue Date: 23/04/2024	Drawn By: CM
	Scale: 1:100@A3

Drawing No: 9132-109	Rev:
--------------------------------	------