

Disclaimer:

Drawing to be read in conjunction with all other relevant documentation.

All written dimensions to be checked on the site before work commences. Discrepancies, where identified, must be reported to the designer.

The drawing is the property of Ak design Group and must not be reproduced or used in conjunction with any unauthorized person either wholly or in part without valid consent.

PLANNING APPLICATION

AK DESIGN AND ARCHITECTURAL
Email: info.akarch@gmail.com
Mobile: 07859790134


Project
Proposed Front Porch
7 Longridge Close, RG30 2QF

Client
Ali Cetinturk


DATE: 20/03/2024	SCALE 1:100 @ A3
DRAWN: AHMK	SHEET SIZE: A3
PROJECT NO: 007/24	DRAWING NO: PL04
REVISE: 1	DATE: 20/03/2024



Proposed Front Elevation

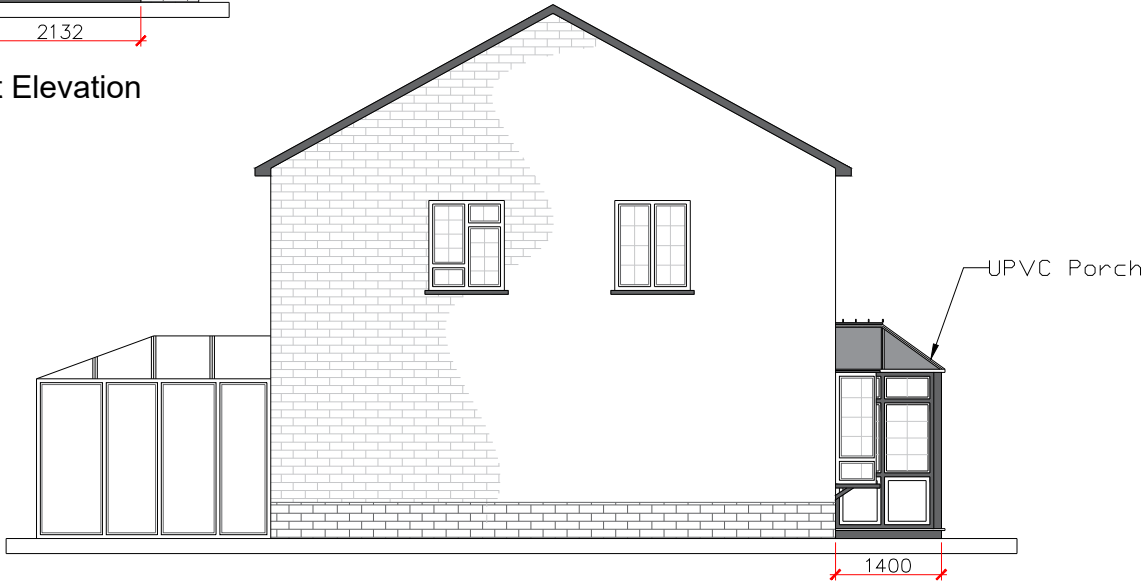

Proposed Left Side Elevation

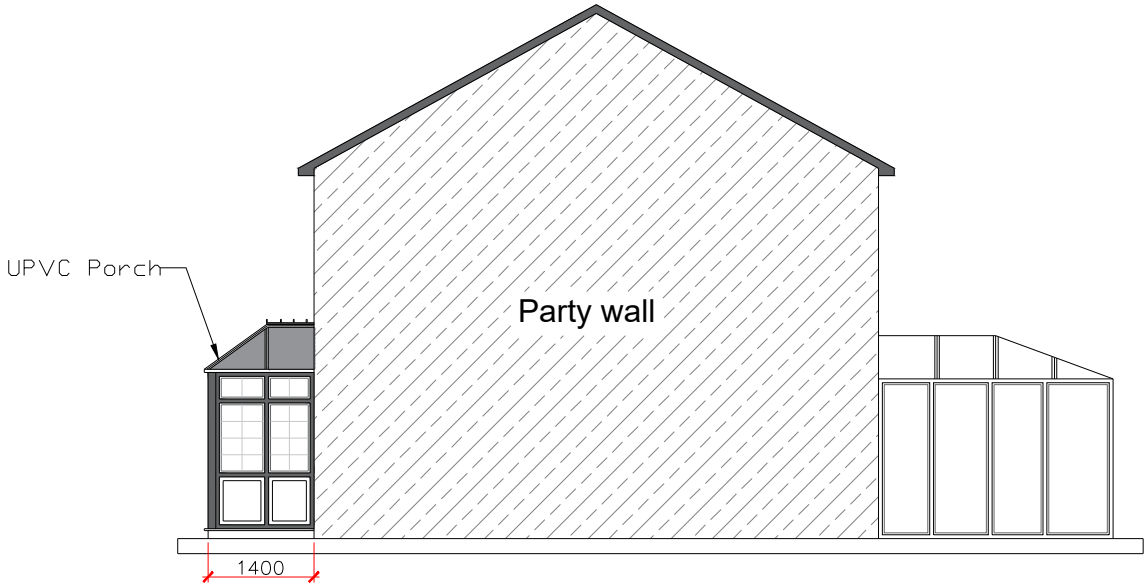

Proposed Right Side Elevation

Material and Workmanship :
1. All work to be carried out to meet current B.S requirements.
2. New window/Door to match existing.

