
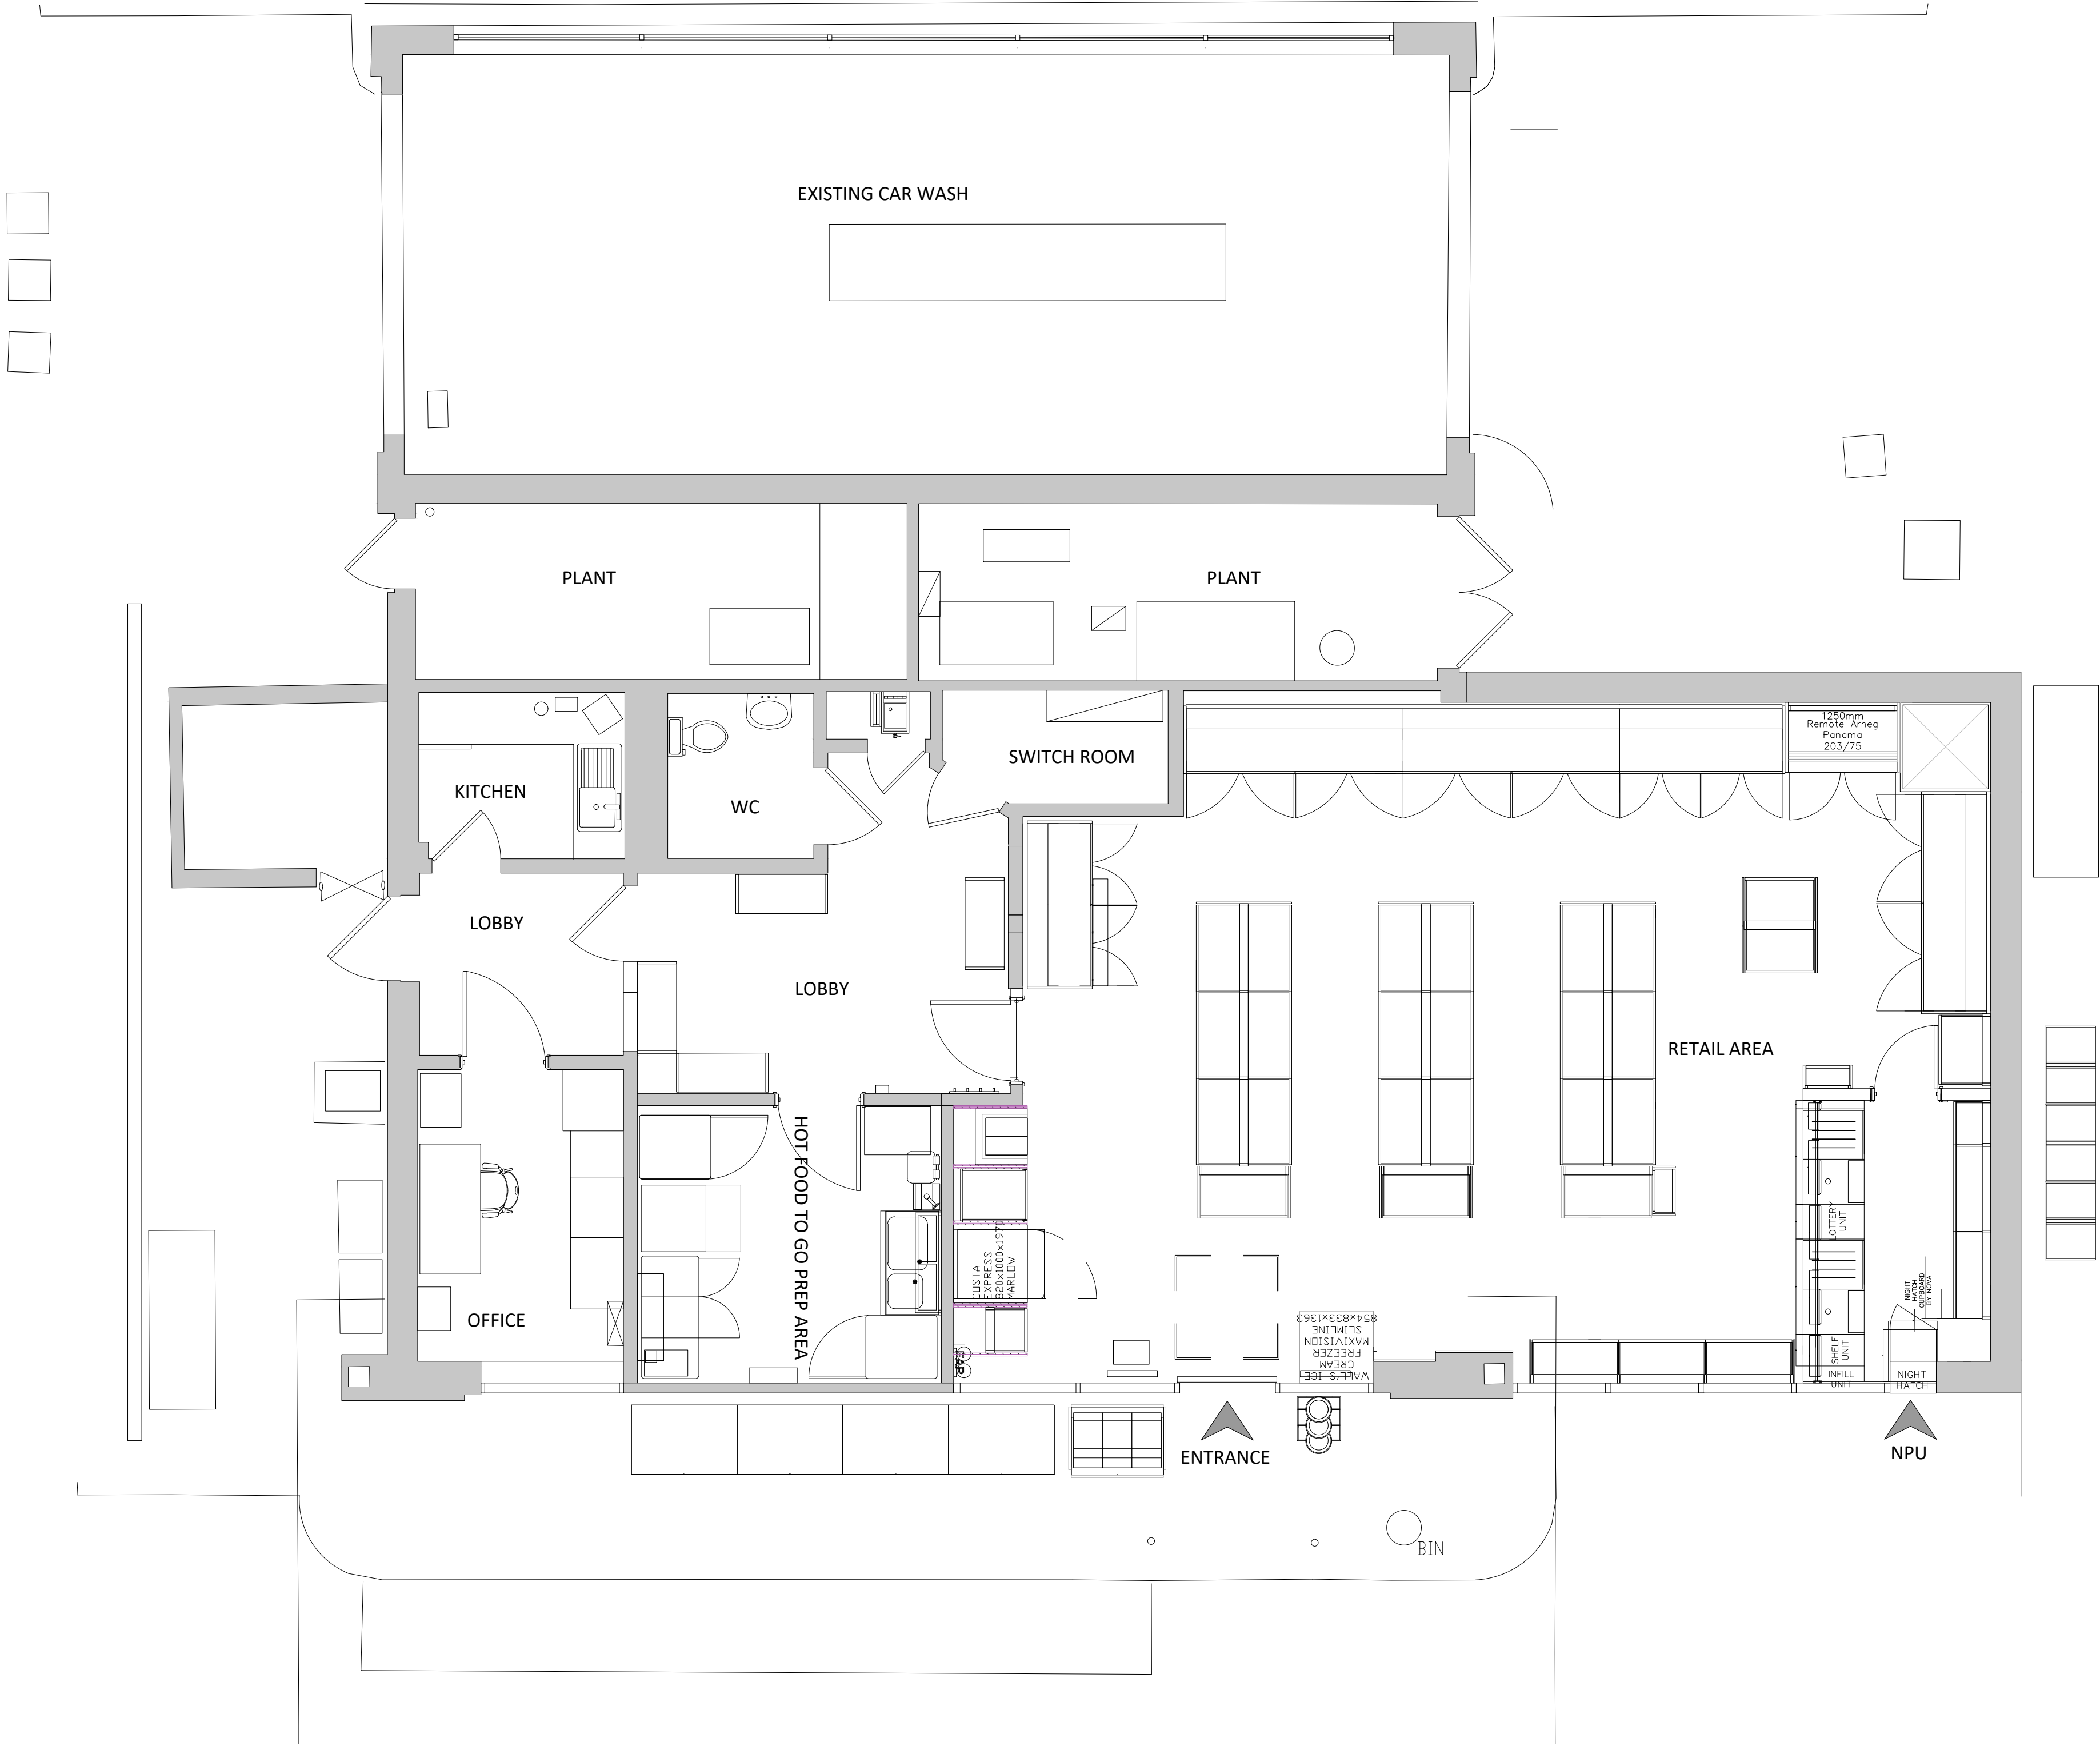


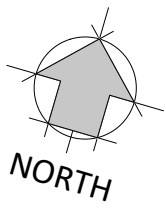

EXISTING SALES BUILDING LAYOUT
SCALE: 1:50

- DRAWING NOTES**
- COPYRIGHT ©
This drawing and the details herein are the copyright of MBH Design Studio Ltd. and must not be reproduced, altered or passed to any third party without prior written consent.
- This drawing has been produced for the project listed below, is submitted in support of this application application to the Local Planning Authority and is not intended for use by any other person or for any other purpose.
- Every effort has been made to ensure the accuracy of these drawings, however MBH Design Studio Ltd. accept no responsibility for any discrepancies arising from the reuse of survey information and preliminary drawings commissioned by the Applicant from others.
- GENERAL NOTES**
- This drawing has been prepared for the sole purpose of obtaining planning permission.
 - This drawing is to be read in conjunction with drawings numbered:

14314-2359 - LP1	Location Plan
14314-2359 - BP1	Block Plan
14314-2359 - 201	Existing Site Plan
14314-2359 - 202	Proposed Site Plan
14314-2359 - 203	Existing Sales Building Layout
14314-2359 - 204	Existing Sales Building Elevations
14314-2359 - 205	Proposed Sales Building Layout
14314-2359 - 206	Proposed Sales Building Elevations
 - Any advertisements are indicative and are subject to a separate advertisement application
 - Any neighbouring buildings shown on the elevations are diagrammatic and have been extrapolated from site photographs. They have not been measured.

SCHEDULE OF EXISTING FINISHES

BUILDING EXTERNAL WALLS

Fairfaced Brickwork external wall finish.

BUILDING ROOF

Flat roof.

SHOPFRONT


White aluminum framed glazing with push door

CANOPY

Traditional steel framed canopy over forecourt w/o signage fascia.

SURFACING

Mixture of concrete and Asphalt, with various drainage channels / gullies.

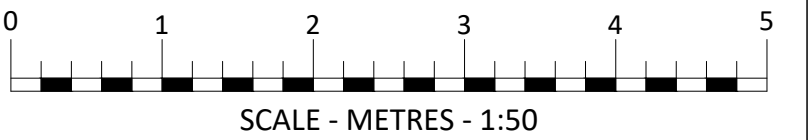

REV	DATE	DESCRIPTION	DRAWN/CHECKED
REVISION NOTES			

PLANNING



MBH Design Studio Ltd.
Brook House, Apex Court, Camphill Rd, West Byfleet, KT14 6SQ
www.mbhstd.com t: 01532 352 727

CLIENT



PROJECT
FS2359 READING ROSE KILN WAY MORRISONS
ROSE KILN LANE
READING
RG2 0HB

DRAWING TITLE
EXISTING SALES BUILDING LAYOUT

DRAWN BY	DATE	SCALE	PAPER SIZE
KM	13.03.2024	1:50	A1
CHECKED BY	DRAWING NUMBER	REV.	
JN	14314-2359-203		