




site boundary

Proposed Block Plan 1:500

E L M P A R K R O A D

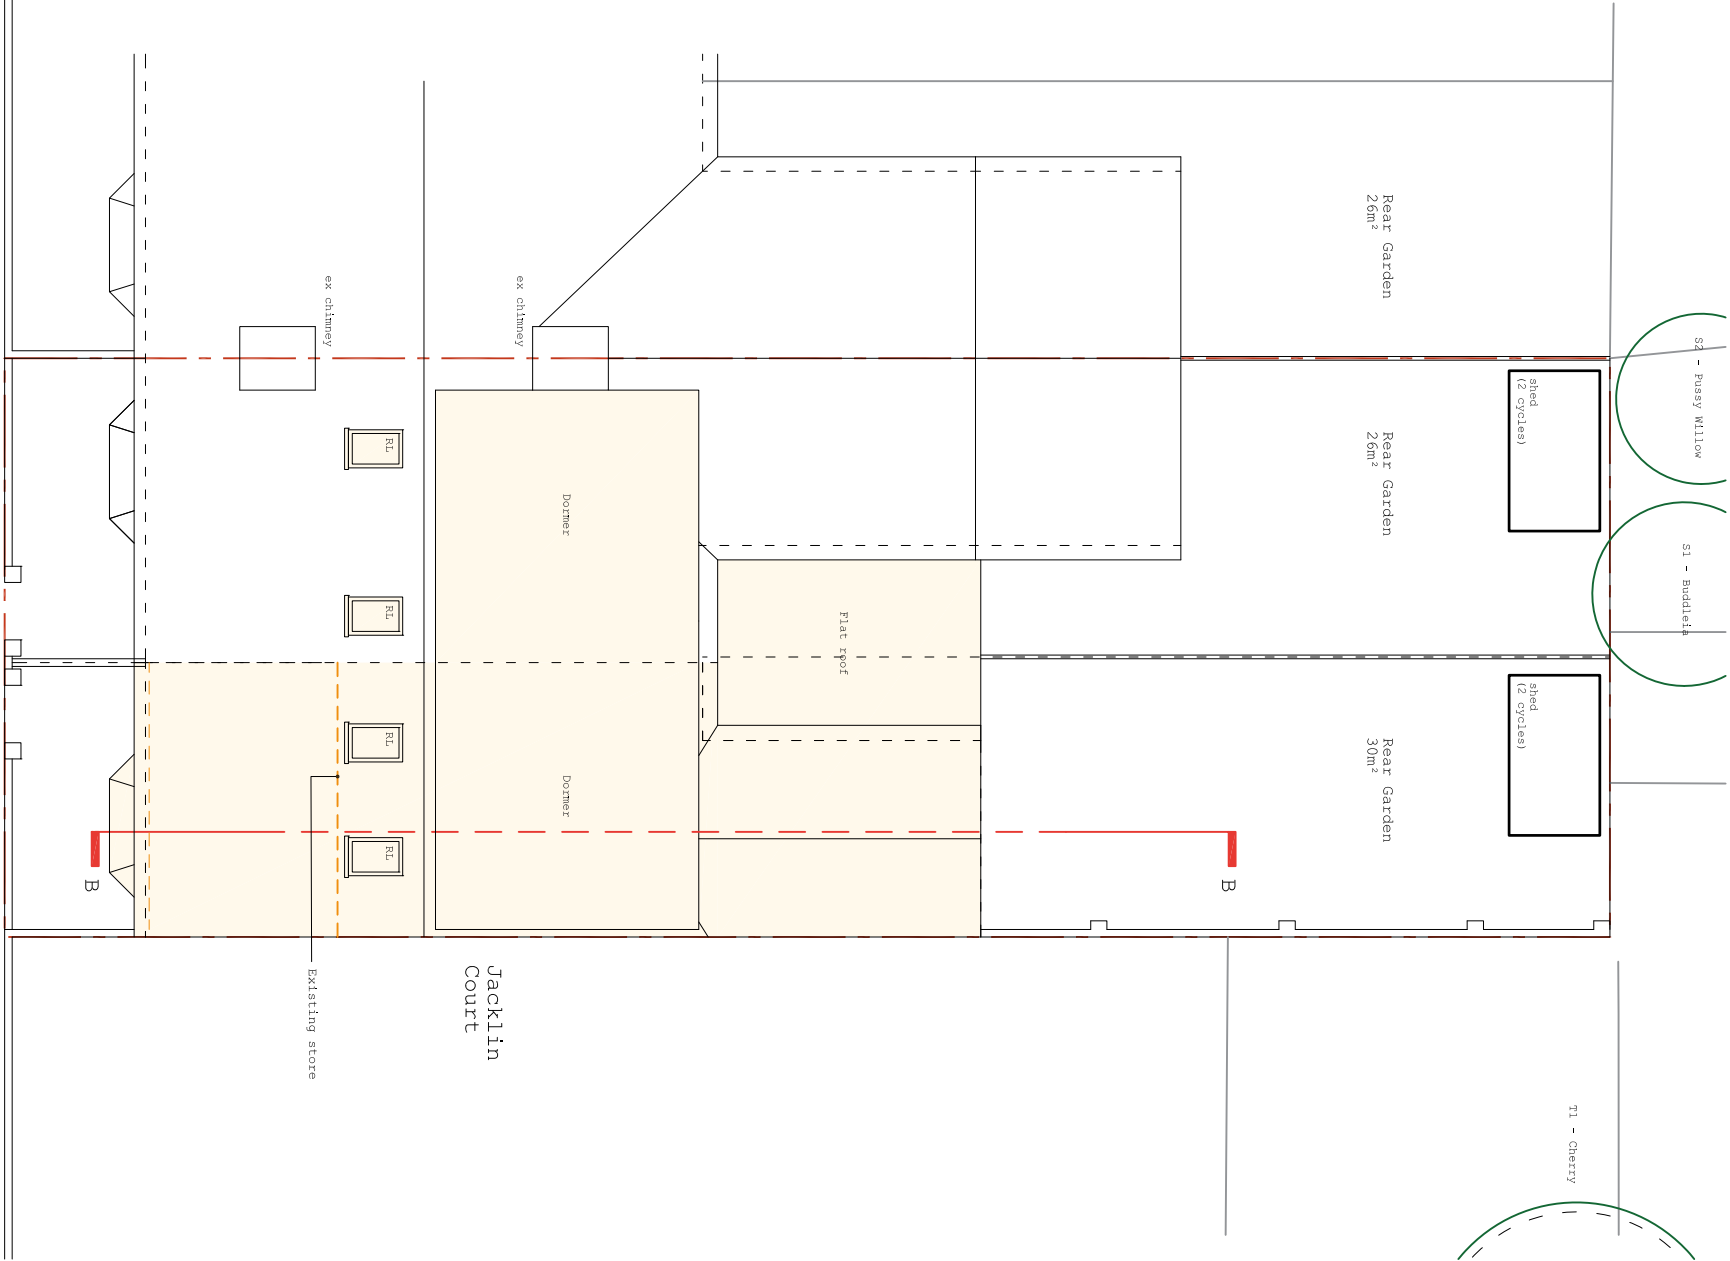

Proposed Roof Plan 1:100





collaborating with:
Mc Chance


Project:
108 Elm Park Rd
Reading
Drawing Name:
Proposed Block and Roof Plan
1:500 & 1:1250 @ A3

Date:
Oct 23

Status:
planning

Drawn By:
HK

Checked By:
EM

 

Colony Architects Ltd.
The Wine Store, Brewery Court,
Theale, Reading, RG7 5AJ
+44 (0)118 380 0328
hello@colonyarchitects.com
colonyarchitects.com

all drawings remain the copyright of colony and cannot be reproduced on whole or part without our approval
this drawing is for planning purposes only and not a construction issue
documents & drawings are not to be altered without the consent of colony
dimensional accuracy only applies to drawings issued by colony
drawings issued by colony are to be cross-referenced where necessary with other relevant consultants' information
if any contradiction is found in the drawing set, or if you are in any doubt, ask the architect

NOTES