


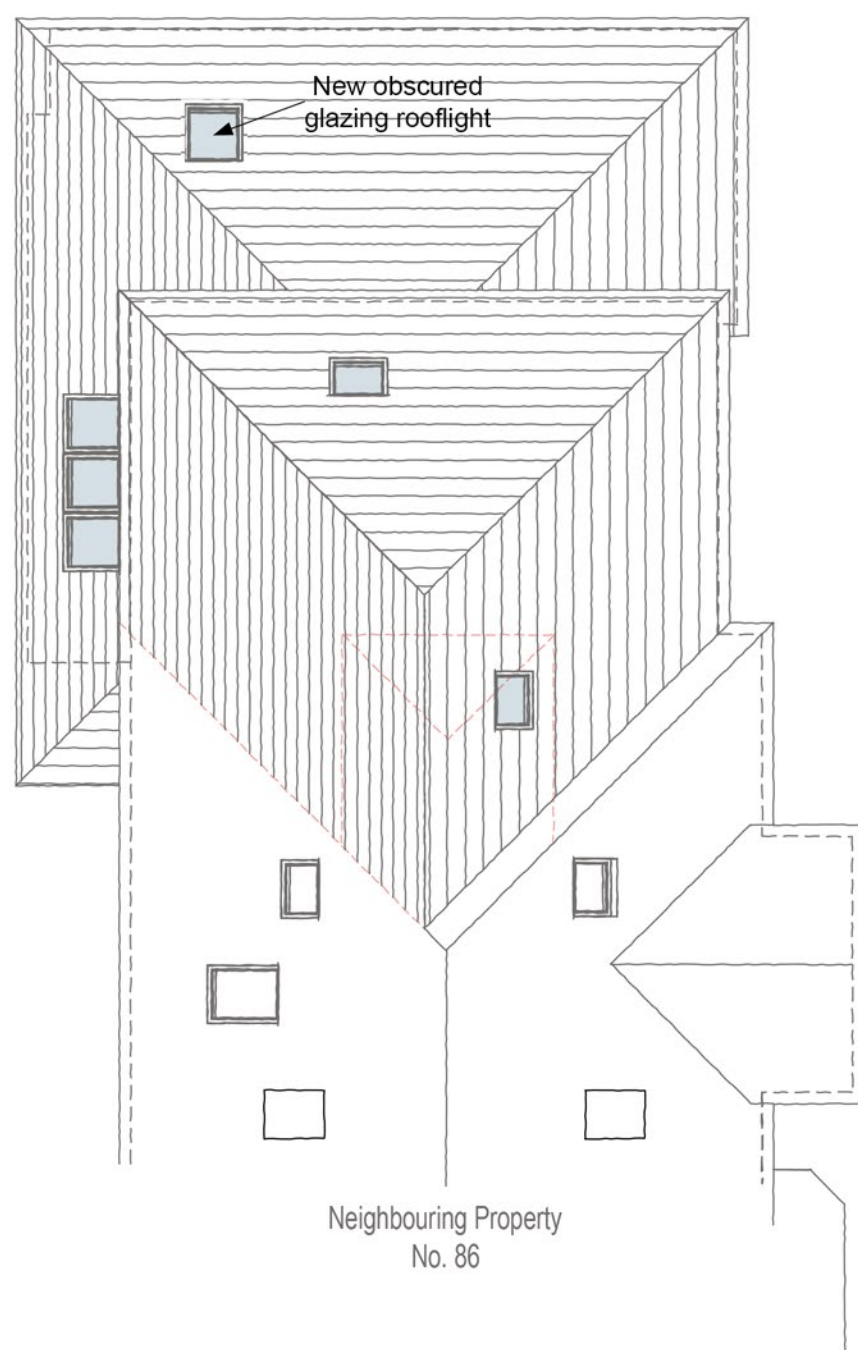

Rooflight detail only by JGJS Architecture.
All other information including design copyright as per original Shaun Tanner
Architecture & Planning original design.

1:100 scale Bar
This Drawing has been produced for printing onto A3 size paper,



Project 87 BALMORE DRIVE CAVERSHAM RG4 8NN		Drawing ROOF PLAN	
Status PLANNING SUBMISSION		Scale 1:100 @ A3	
Date JULY 2024	Drawn/Checked JS	Number RG48NN.04	Revision -