





1 South Elevation - Block A
1:200

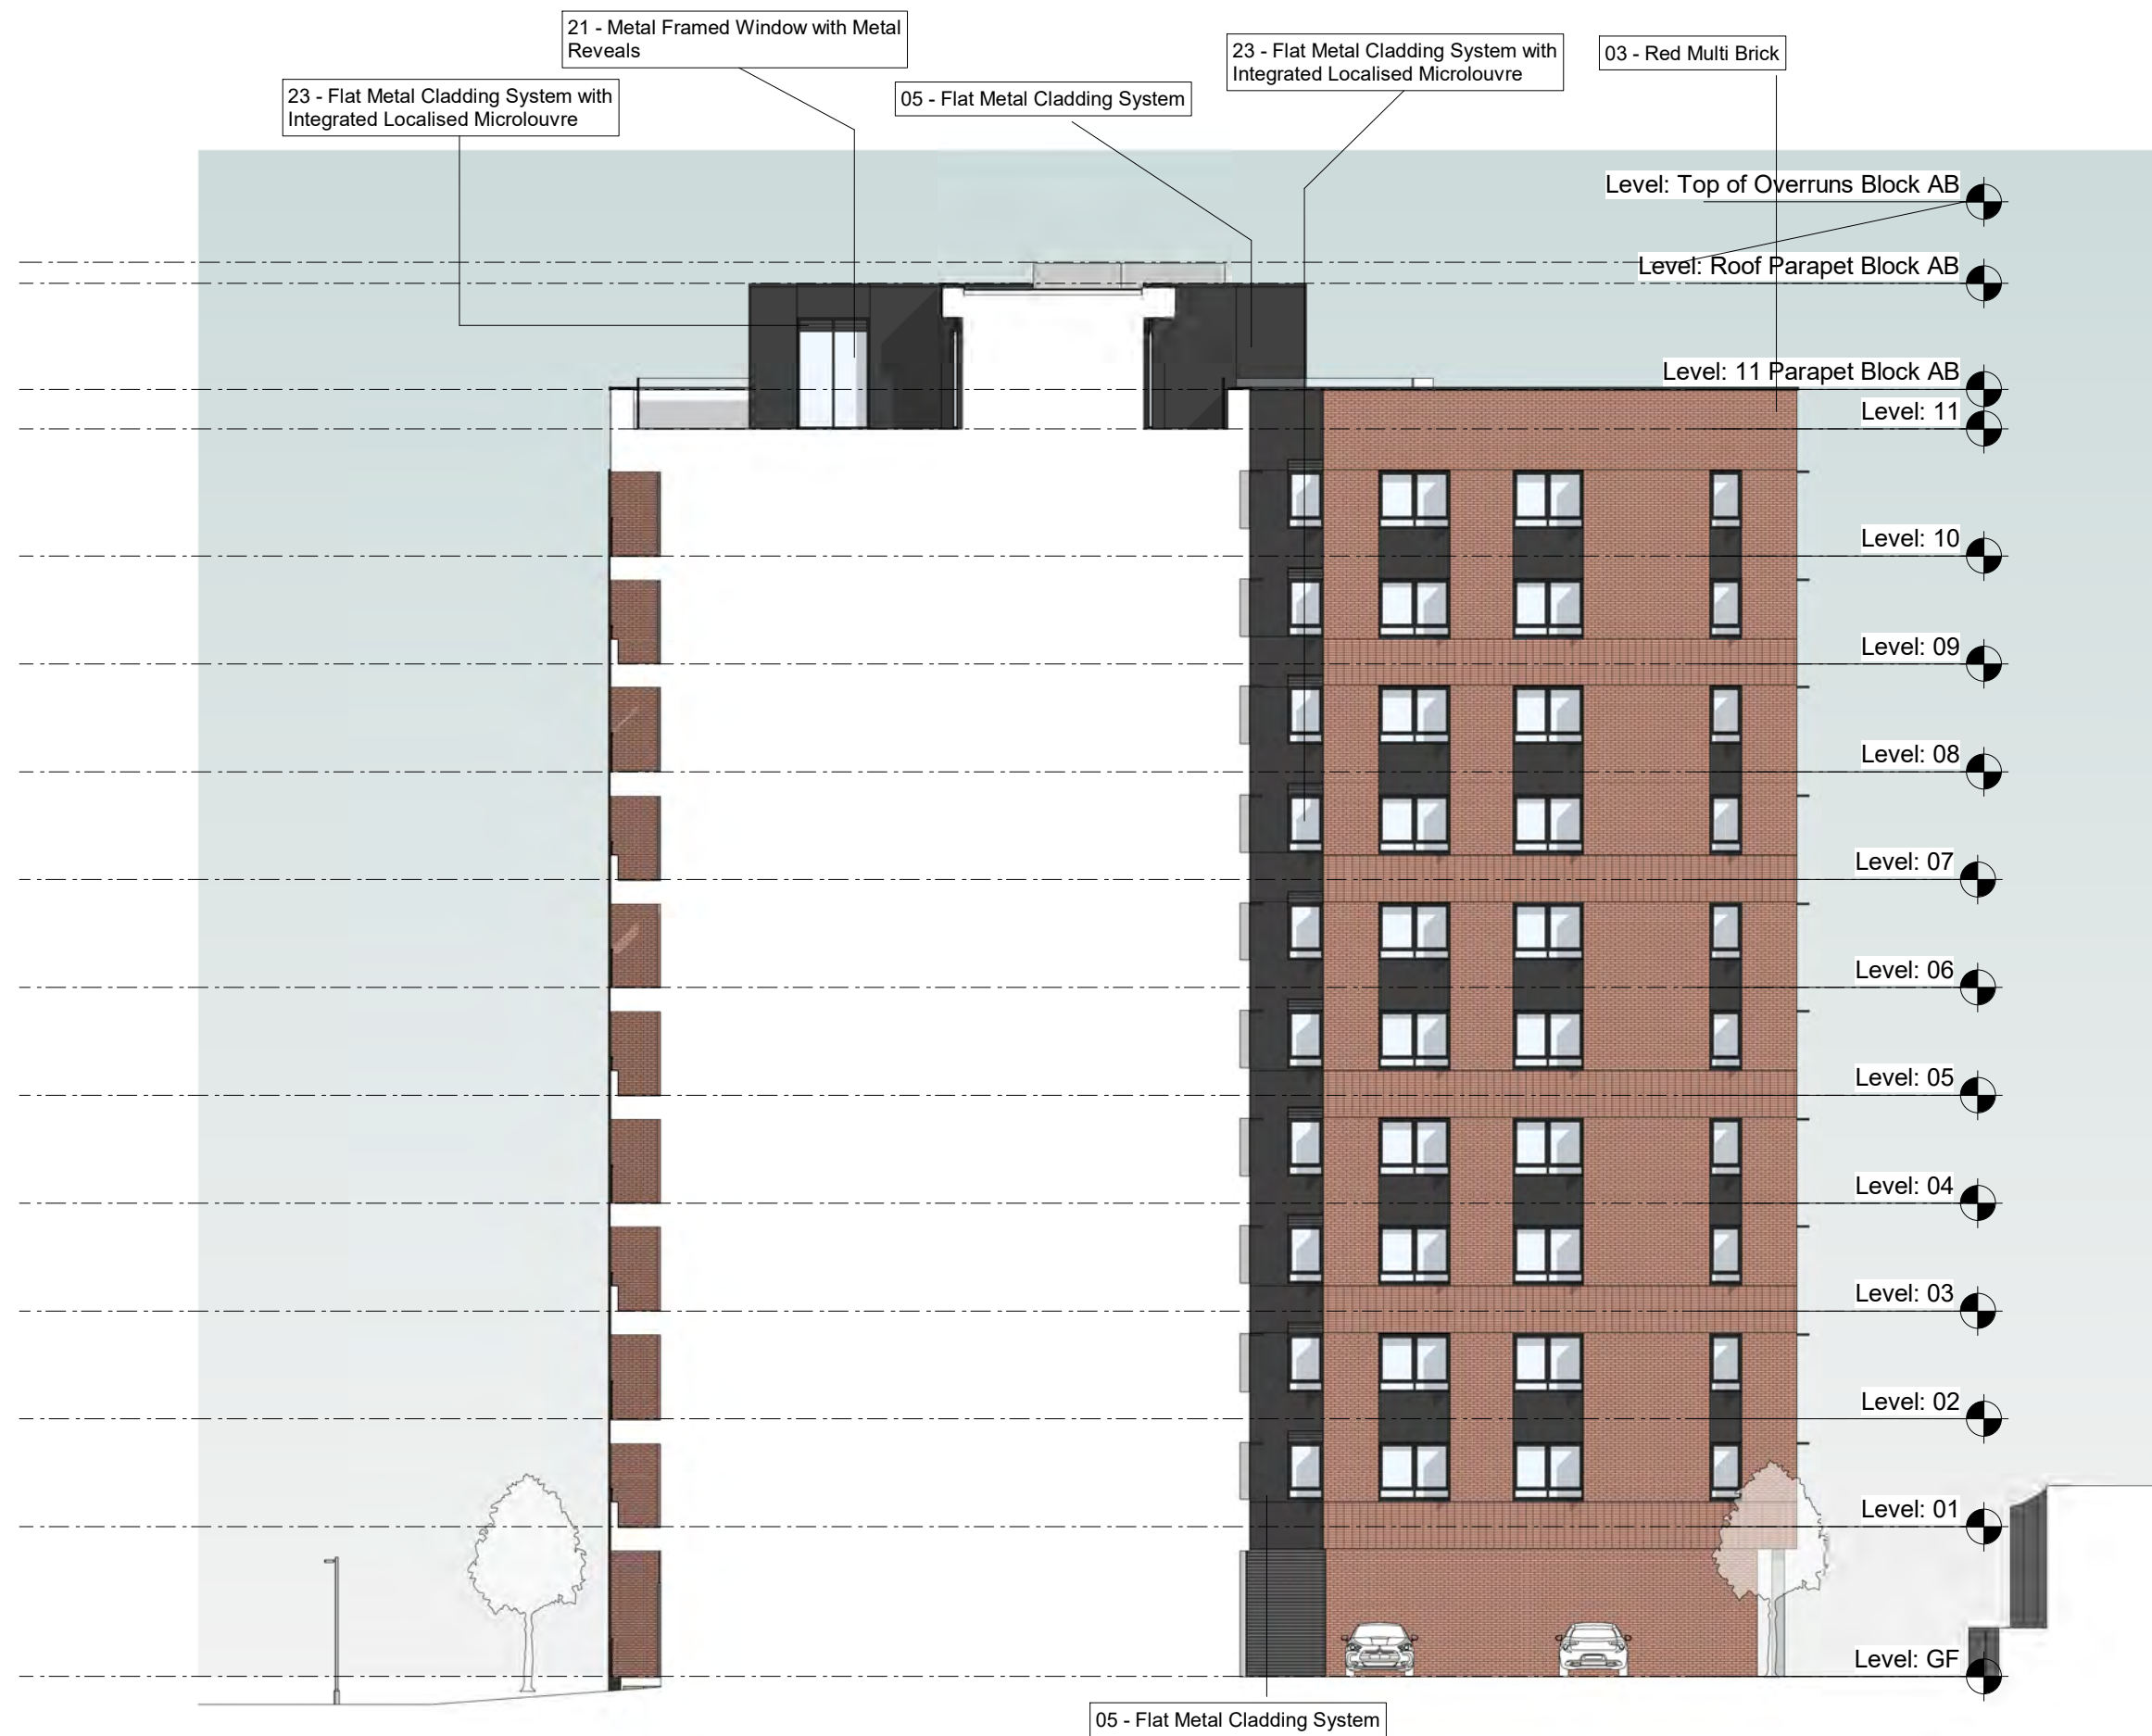


3 West Courtyard Elevation - Block A
1:200

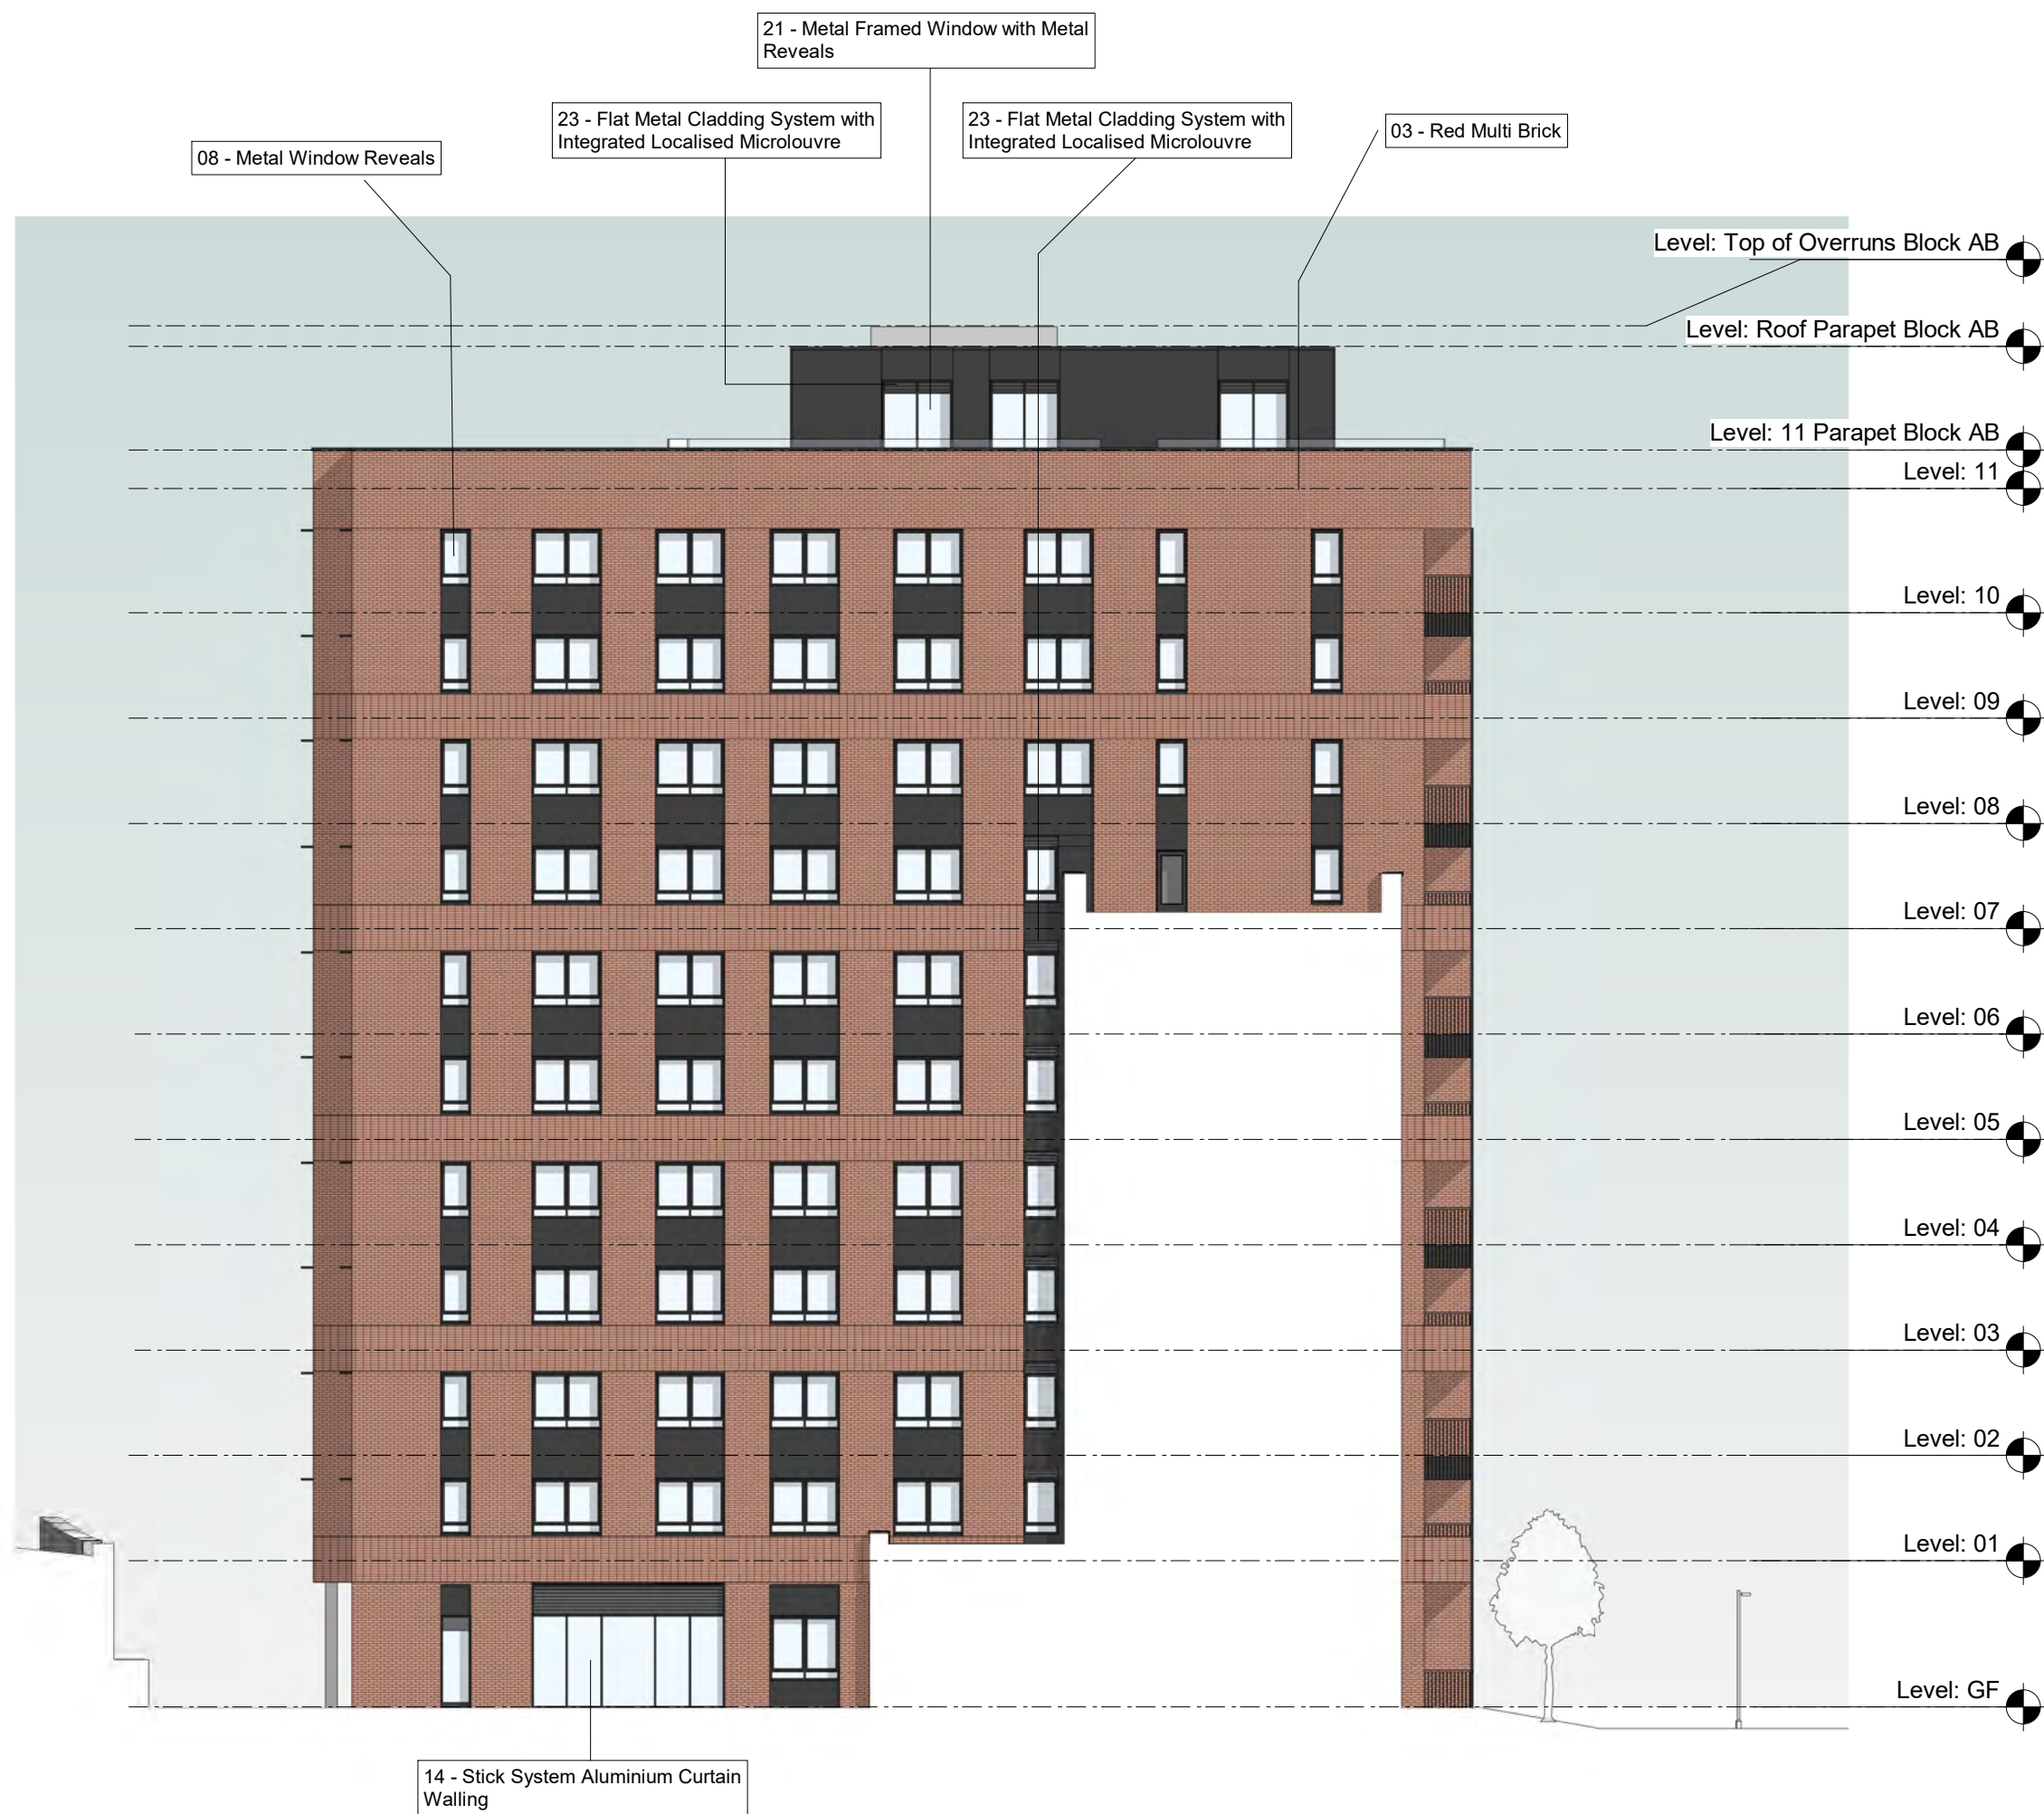

2 East Elevation - Block A
1:200

Copyright of this drawing is vested in Sals Architects and it must not be copied or reproduced without written consent. If signed drawings are to be taken from this drawing, they must be taken from the original drawing. DO NOT SCALE OFF THIS DRAWING WITHOUT THE USE OF THE SCALE BAR.
All dimensions must be taken from the drawing. It is the responsibility of the client to ensure that all dimensions are taken from the drawing.
Data and drawings are to be checked for accuracy and consistency. It is the responsibility of the client to ensure that all dimensions are taken from the drawing.
Electronic data drawings should be used only and should not be interpreted for measurement.
All dimensions and levels should be taken only from the main elevation and not from the drawings.
CONSTRUCTION: It is considered that the proposed works are within the scope of a competent Contractor and as such no detailed construction details have been provided, refer to relevant Key Schedule Drawings for details.

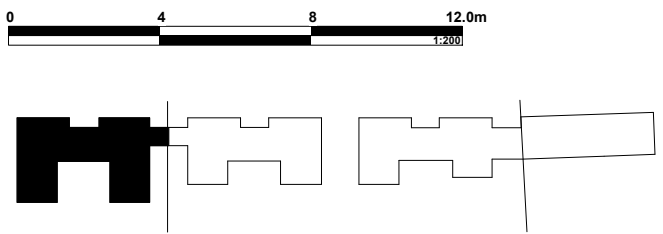


To be Read and Printed in Colour.
To be Read in Conjunction with Drawing Series:
010000: Existing Site
010100: Demolition
010200: Proposed Masterplan
022200: Proposed Plans
042200: Proposed Elevations
043200: Proposed Elevation Details
052200: Proposed Sections

To be Read in Conjunction with Landscape Drawing Pack. All Landscape Proposals shown outside of Red Line Boundary are Indicative

Existing Site Information is taken from 3D Survey Data provided by Greenhatch Group from a survey dated June 2023. Drawing Number: 41656_01-08_PE

All Mechanical and Electrical Equipment shown Indicatively

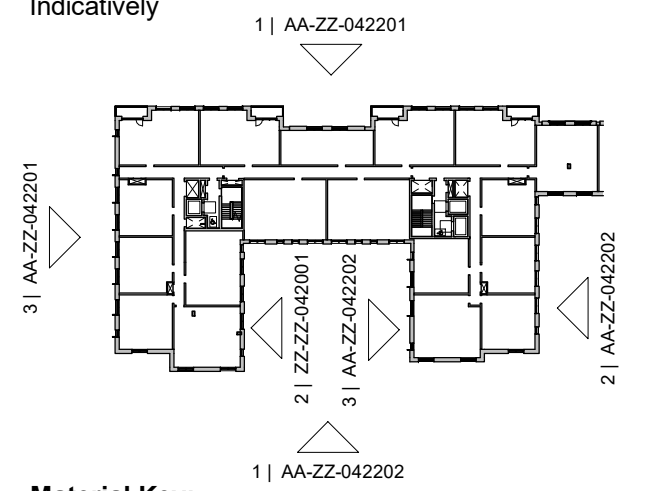

Material Key:
Please Read in Conjunction with Elevation Details and Project Visualisations

01 - Light Grey Multi Brick - Stretcher and Stack Bond
02 - Dark Grey Multi Brick - Stretcher and Stack Bond
03 - Red Multi Brick - Stretcher and Stack Bond
04 - Buff Multi Brick - Stretcher and Stack Bond
05 - Flat Metal Cladding System - Aluminium PPC - Dark Grey Colour
06 - Flat Metal Cladding System - Aluminium PPC - Colour to Match Brick Stock (Red/ Buff/ Light Grey)
07 - Metal Framed Openable Windows - Aluminium PPC - Dark Grey Colour
08 - Metal Window Reveals - Aluminium PPC - Dark Grey Colour
09 - Metal Decorative Shroud - Aluminium PPC - Dark Grey Colour
10 - Metal Decorative Shroud - Silver Colour
11 - Metal Louvre System - Aluminium PPC - Dark Grey Colour
12 - Metal Balustrades - Flat Plate Steel Bar PPC - Dark Grey Colour
13 - Metal Brise Soleil - Aluminium PPC - Dark Grey Colour
14 - Stick System Aluminium Curtain Walling with Aluminium PPC Finish - Dark Grey Colour. Includes Back Painted Glass Spandrels in Grey Colour. Includes Louvers in Colour Dark Grey Where Shown on Elevations.
15 - Glass Balustrade
16 - Metal Louvre System - Light Grey Colour
17 - Metal Flashing - Dark Grey Colour
18 - Metal Framed Window with Integrated Glass Balcony Door
19 - Glass Sliding Entrance Door
20 - Metal Bar Screen + Gate - Dark Grey Colour
21 - Metal Framed Windows with Metal Reveals - Aluminium PPC - Dark Grey Colour
22 - Lightweight open-sided Metal Canopy Structure Connecting the Blocks across the Pocket Park
23 - Flat Metal Cladding System with Integrated Localised Microlouvre - Aluminium PPC Dark Grey Colour

P17	31/05/24	Updates for Planning
P16	29/05/24	Updates to Kitchens and Apartment Layouts
P15	20/05/24	General Updates
P14	17/05/24	Updates for Planning
P13	16/05/24	Updates for Planning
P12	10/05/24	Updates for Planning
P11	03/05/24	Updates for Stage 2 Development
P10	27/03/24	Updates for Planning
P09	22/03/24	Updates for Planning
P08	12/03/24	Window, Brise Soleil, Balcony and Sky Lounge Changes
P07	07/03/24	Facade and Window Coordination

PEVERIL SECURITIES

5plus

Manchester. 0161 228 0211
Fourth Floor, The Hive, 47 Lever Street,
Manchester. M1 1FN

London. 0207 253 7844
The Leather Market, Weston Street,
London. SE1 3ER

5plusarchitects.com

PROJECT:
Napier Road Reading

TITLE:
Proposed Elevations, Sheet 2 of 2 - Block A

SCALE:
As indicated @ A1

ORIGIN DATE:
21/11/23

DRAWN:
AC

CHECKED:
JB

STATUS:
S2 - Planning

DRAWING NO:
READ-5PA-AA-ZZ-DR-A-042202

REV:
P17

CLASSIFICATION: