






Notes

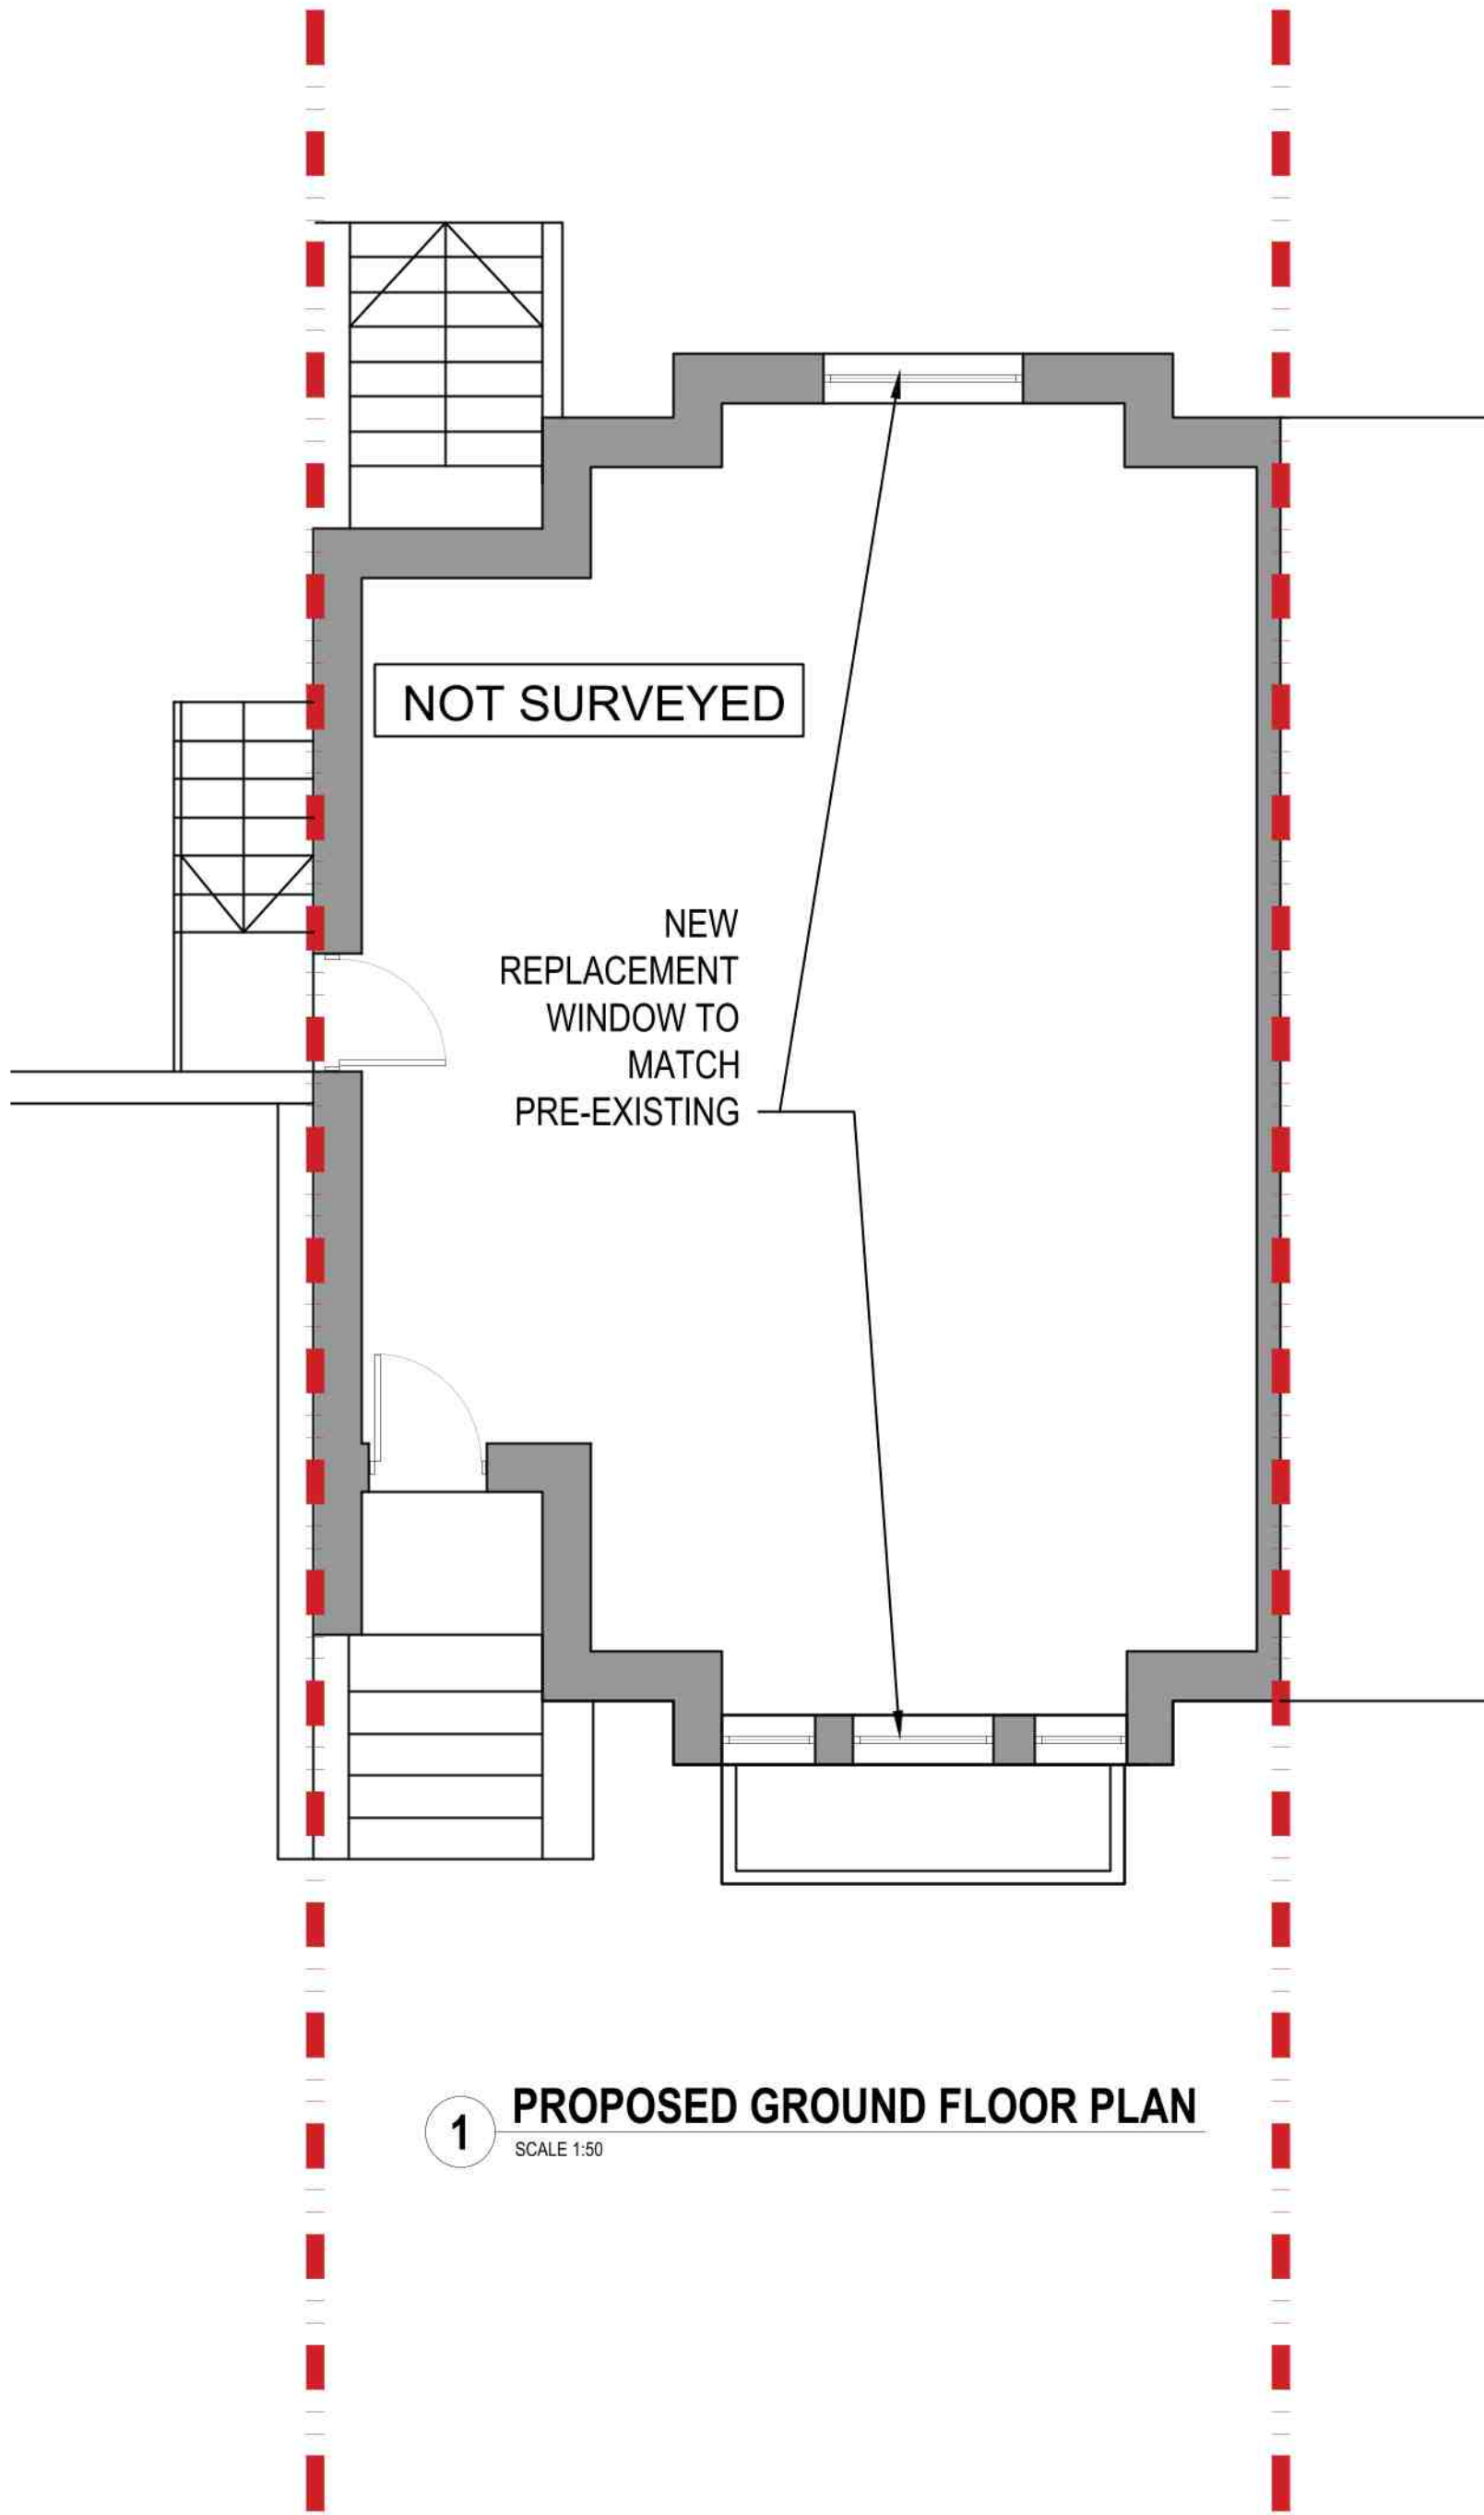

1 PROPOSED GROUND FLOOR PLAN
SCALE 1:50

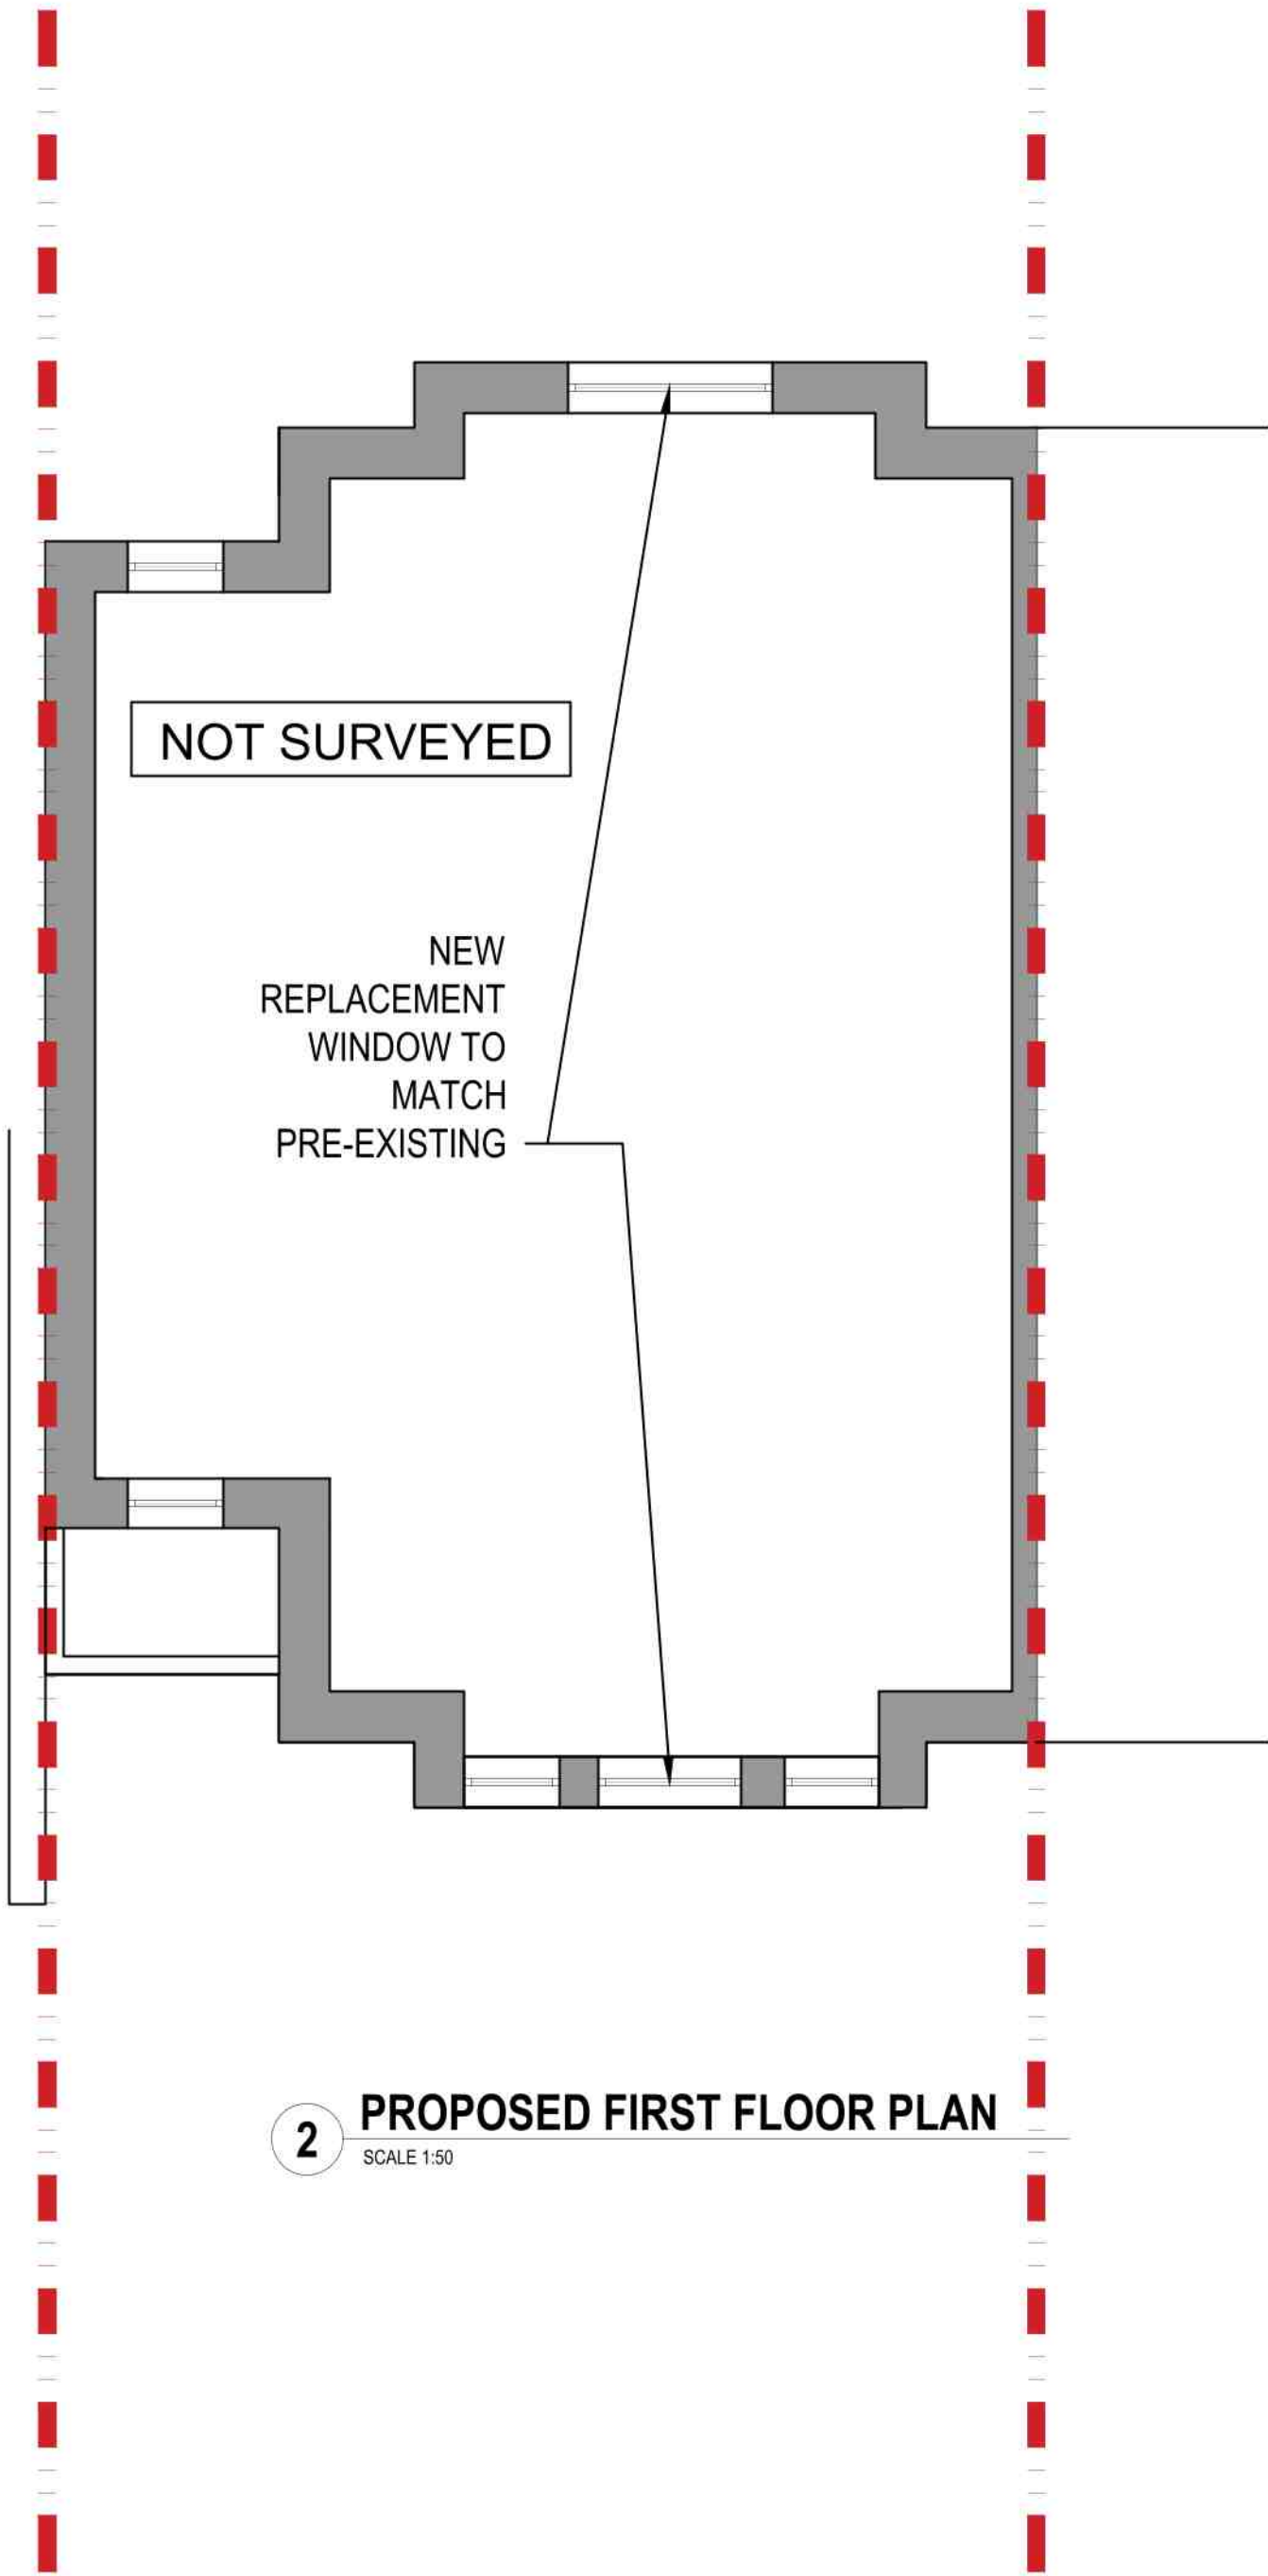

2 PROPOSED FIRST FLOOR PLAN
SCALE 1:50

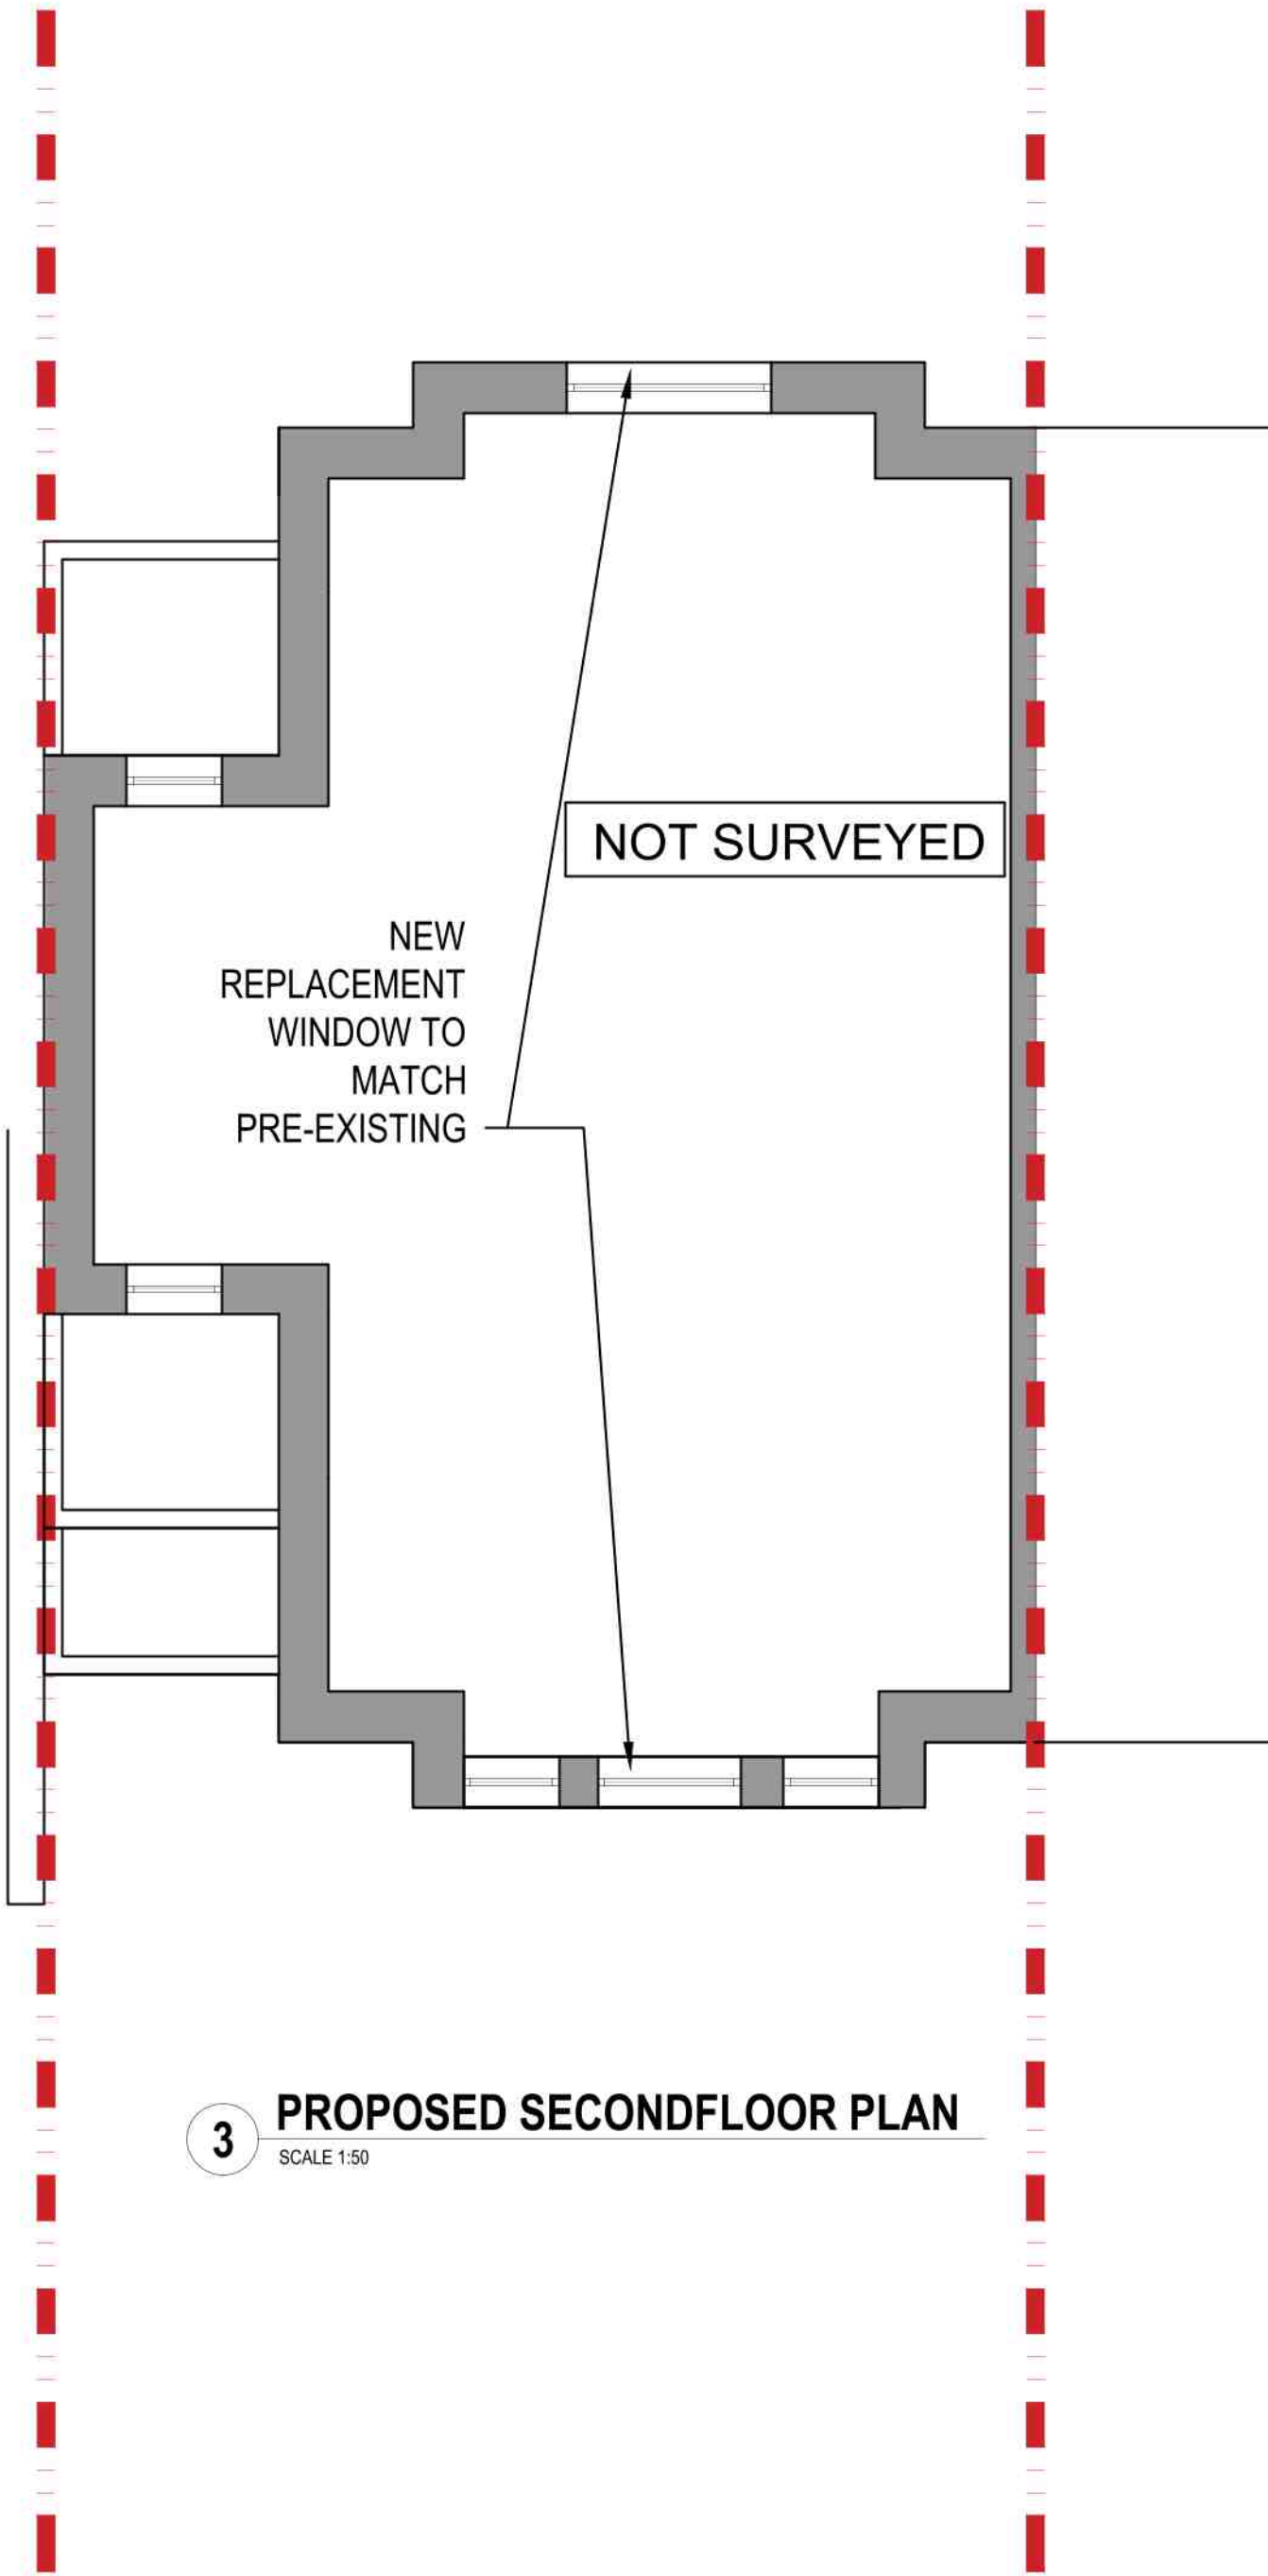

3 PROPOSED SECOND FLOOR PLAN
SCALE 1:50

P1	ISSUED FOR PLANNING	14.03.2024	IT	IT
REV	NOTES	DATE	BY	AUTH

PROJECT
PROPOSED WINDOW REPLACEMENTS
83 LONDON ROAD
READING
DRAWING TITLE
PROPOSED PLANS

DRAWING STATUS
PLANNING

SCALE AT A1:
1:50
SCALE AT A3:
1:100

JOB NO.
1589
DRAWING NO.
02-01
REV.
P1

