


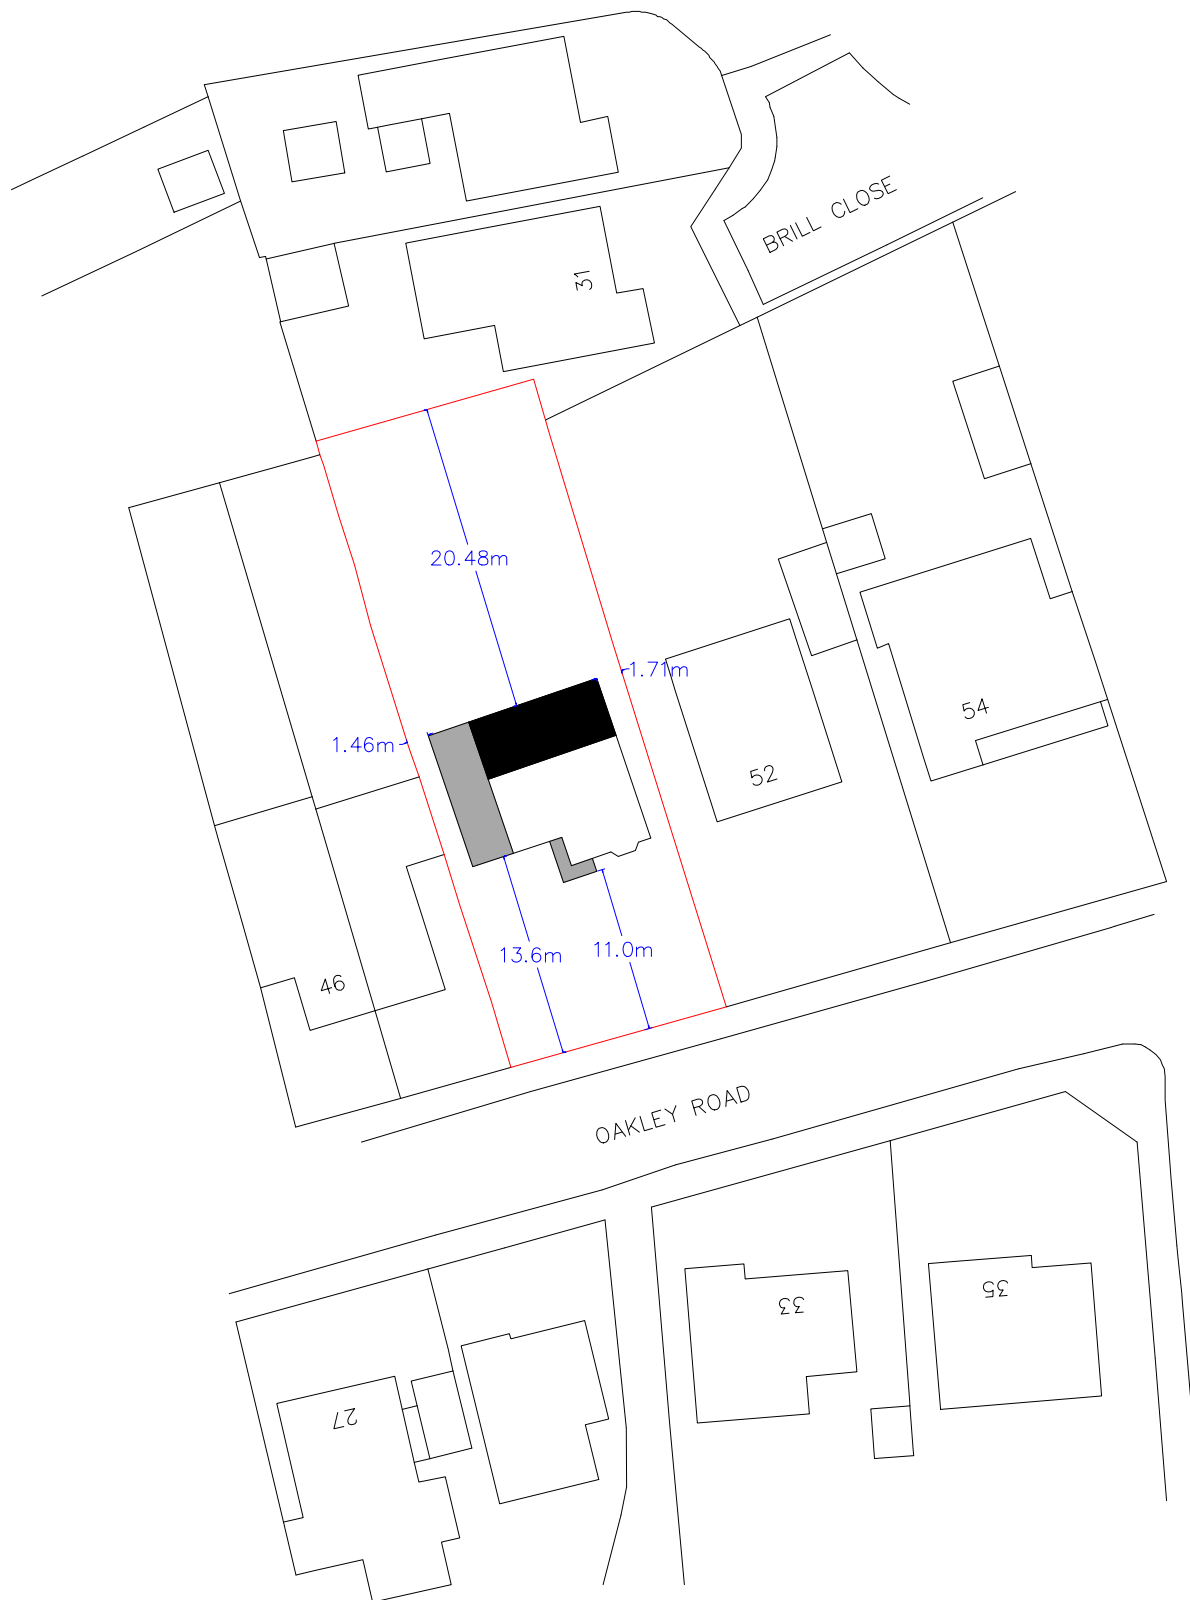

Ordnance Survey (c) Crown Copyright 2024. All rights reserved. Licence number 100022432

5 m

Site Plan (0.1)
{Rev 30/05/24}
Scale 1:500
on A4



50 Oakley Road
Caversham
RG4 7RN