

This document and its design content is copyright © and is the property of T2 Architects. It may not be reproduced without their expressed permission. It shall be read in conjunction with all other associated project information including models, specifications, schedules and related consultants drawings and documentation. Do not scale from this drawing unless for Planning purposes. Figured dimensions only are to be used. All dimensions must be checked on site by the Contractor prior to the commencement of any fabrication or building works. Immediately report any discrepancies, errors or omissions to T2 Architects prior to the commencement of any fabrication or building works. If in doubt please ASK.



Current Revision Description

-

Rev	Date	Drawn By	Checked by
-----	------	----------	------------

key

- existing
- demolished
- proposed

 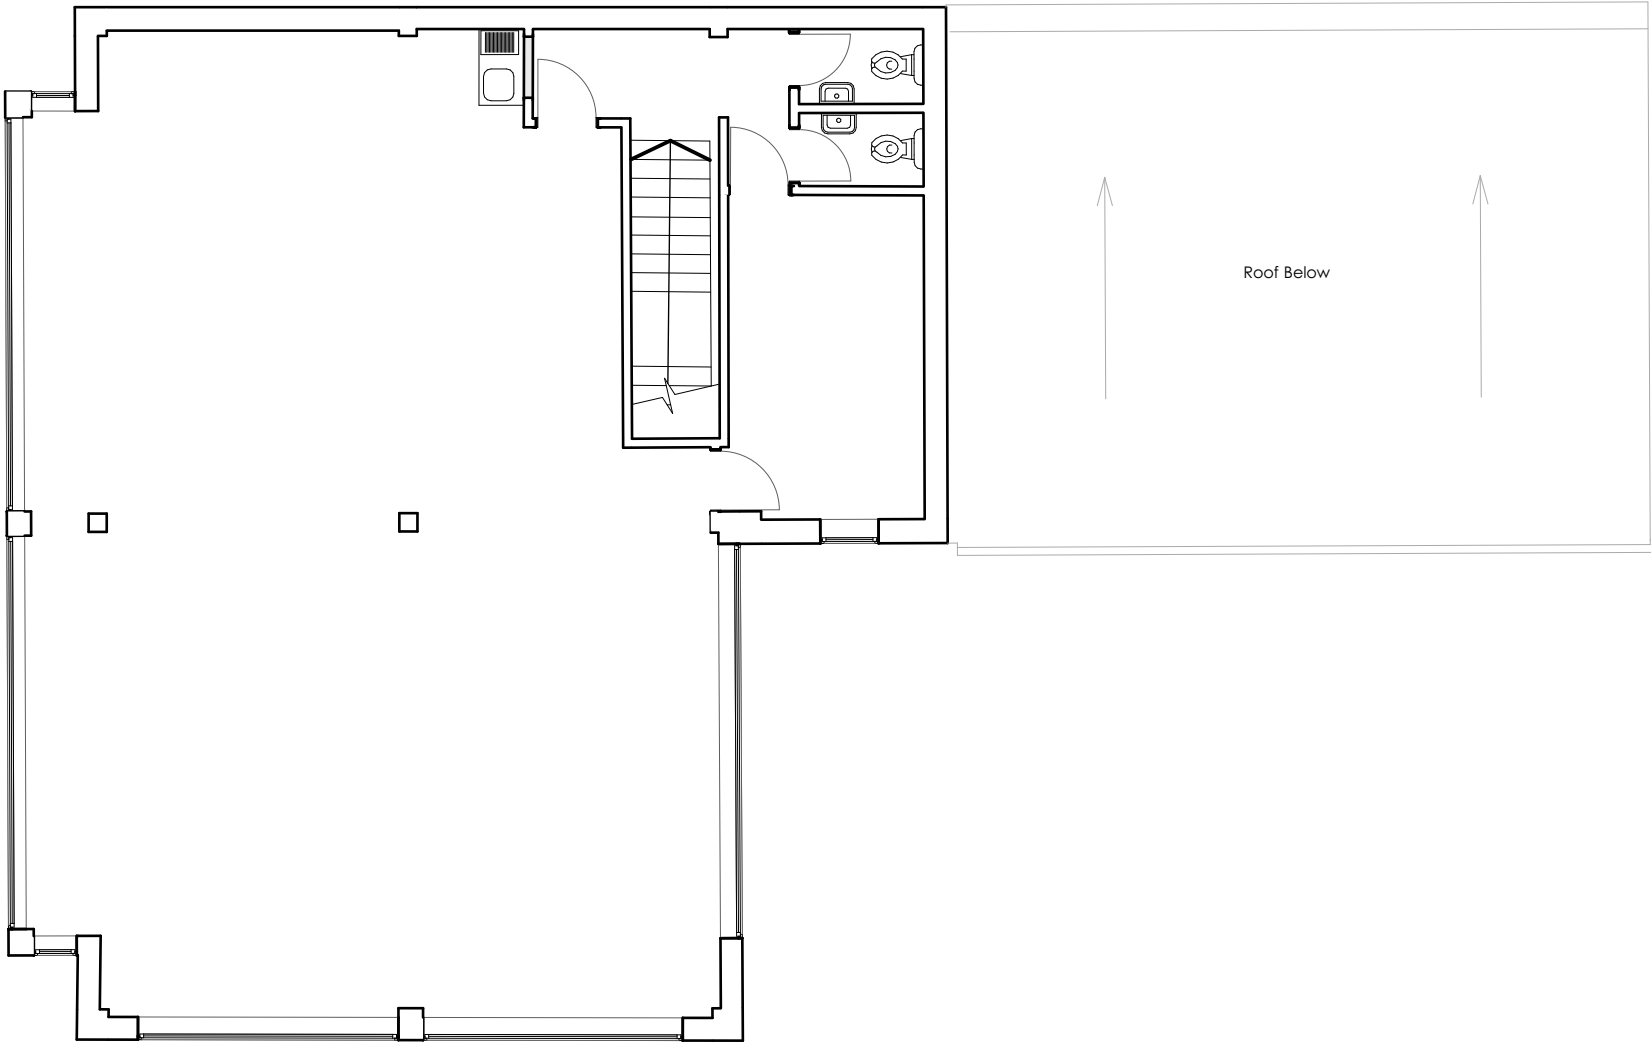

project

**89-91 Basingstoke Road,
Reading,
RG2 0HA**

client

BSR Reading LTD

drawing

First Floor Plan Existing

stage	date
Planning	15/03/2024
scale	sheet size
1:100	A3
drawn by	checked by
AX	JT

job no._dwg typ._dwg no. revision

2403_EX_101_



25 City Business Centre
Hyde Street
Winchester
SO23 7TA

T 01962 856255
E info@T2architects.com
www.T2architects.com