


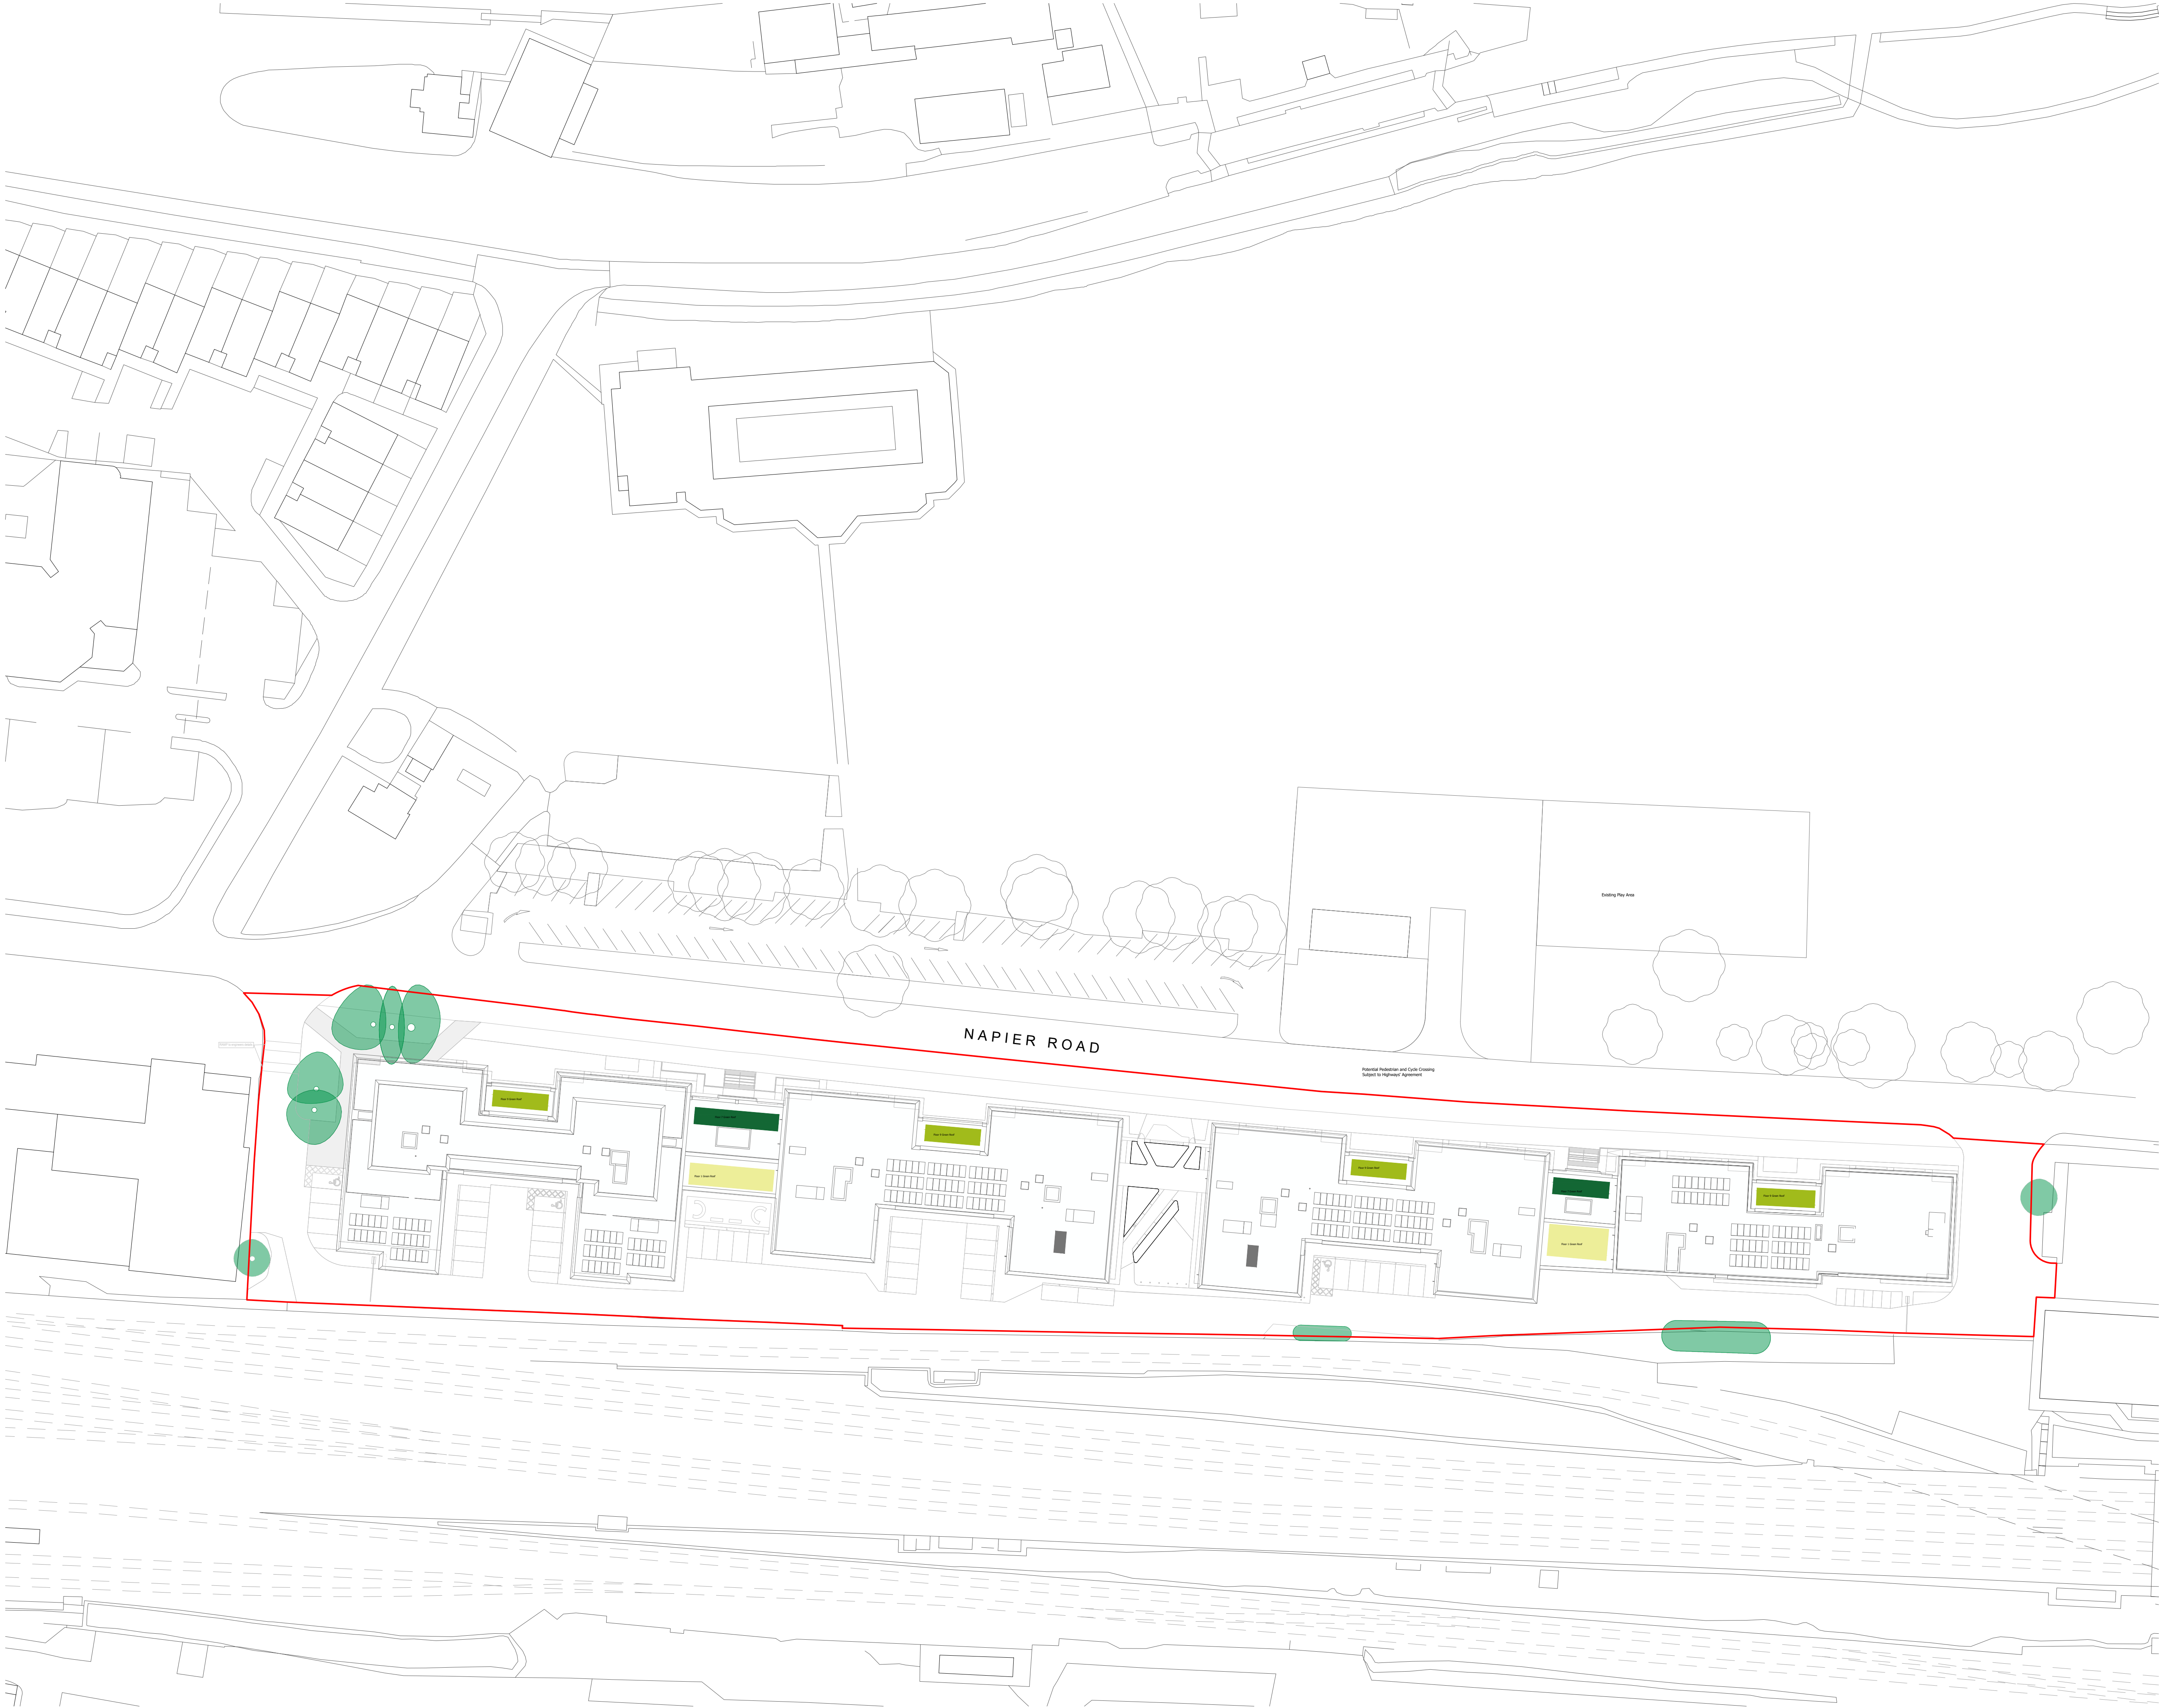

Legend
Red Line - Application Boundary

- Soft Landscape
- Proposed Biodiverse Green Roof on Floor 1
 - Proposed Biodiverse Green Roof on Floor 7
 - Proposed Biodiverse Green Roof on Floor 9

NOTES:
Recommended Mix for biodiverse green roof to Ecologists
Specification:
BFS 12 - GREEN ROOF WILDFLOWER SEED MIX or similar

Recommended plants for biodiverse roofs include a mixture of annual, biennial, and perennial wildflowers and grasses that are drought tolerant. A combination of plug planting and seeding is the most effective way to establish a biodiverse roof. A suitable off the shelf mix would be BFS 12 - GREEN ROOF WILDFLOWER SEED MIX (other mixes are available from other seed houses):

- Wildflowers
- 2% *Achillea millefolium* - (Yarrow)
 - 5% *Agropyron eupatori* - (Agropyron)
 - 8% *Anthyllus vulneraria* - (Kidney vetch)
 - 4% *Daucus carota* - (Wild carrot)
 - 4% *Eichium vulgare* - (Viper's bugloss)
 - 8% *Galium verum* - (Lady's bedstraw)
 - 1% *Hieracium crenatum* - (Horseshoe vetch)
 - 1% *Hypericum perforatum* - (Perforate st. John's wort)
 - 5% *Leontodon hispidus* - (Rough hawkbit)
 - 4% *Leucanthemum vulgare* - (Oxeye daisy)
 - 2% *Linaria vulgaris* - (Common toadflax)
 - 7% *Lotus corniculatus* - (Bird's-foot trefoil)
 - 3% *Plantago media* - (Hoary plantain)
 - 3% *Primula veris* - (Cowslip)
 - 5% *Prunella vulgaris* - (Selfheal)
 - 2% *Rumex acetosa* - (Common sorrel)
 - 6% *Sanguisorba minor* - (Salad burnet)
 - 1% *Scabiosa columbaria* - (Small scabious)
 - 5% *Silene vulgaris* - (Bladder campion)
 - 1% *Thymus praecox* - (Wild thyme)
 - 3% *Trifolium pratense* - (Red clover)
 - 2% *Origanum vulgare* - (Wild marjoram)
- Grasses:
- 3% *Anthraxanthum odoratum* - (Sweet vernal grass)
 - 2% *Brisa media* - (Common quaking grass)
 - 10% *Cynosurus cristatus* - (Crested dog's-tail)

- NOTES:
1. Drawings for Planning only.
 2. Drawings should be read in conjunction with other consultants information and cross referenced.
 3. Drawings to be read in conjunction with the landscape section of the design and access statement.
 4. All drainage, kerbs and edgings unless specified are to engineers details.
 5. Works outside the red line boundary are for illustrative purposes only and require further discussion with the local authority regarding which elements of the proposals could be agreed as part of the planning application.
 6. The drawing can be scaled for planning purposes only and cannot be relied upon for construction.

FOR PLANNING

Project
Napier Court

Drawing Title
Roof Plan

Date 10.10.2023	Scale 1:500 @A1	Drawn by GO	Check by JH
Project No 35206	Drawing No RG-LD-102	Revision P5	

 **Stantec**

Stantec UK Limited
7 Soho Square
London
W1D 3QB
T: 020 7446 6888



stantec.com\uk