


B	GARAGE AND NEW DRIVE REMOVED	23.04.24
REV	COMMENTS	DATE

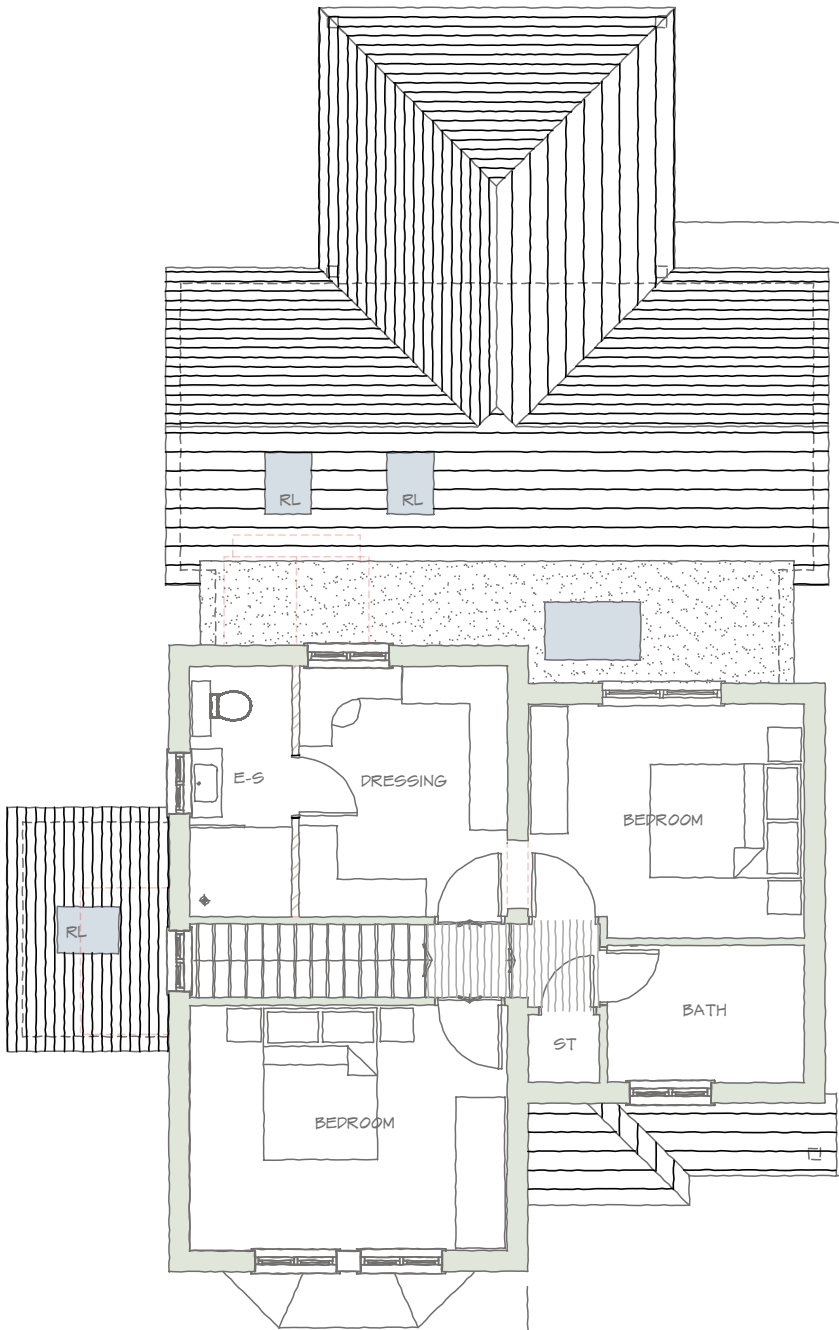

FIRST FLOOR PLAN

1:100 scale Bar
This Drawing has been produced for printing onto A3 size paper,



SHAUN TANNER
ARCHITECTURE & PLANNING

www.stlarchitecture.co.uk studio@stlarchitecture.co.uk 0118 989 0808

CLIENT Ms L. Filbee

PROJECT JASMINE COTTAGE, THE CHASE,
THE WARREN, CAVERSHAM, READING, RG4 7TQ

DRAWING PROPOSED FIRST FLOOR PLAN

STATUS planning

SCALE 1:100 @ A3 DRAWN DN CHECKED NO 3919/202 REV B

DATE Dec 2023

THIS DRAWING MUST NOT BE SCALED UNLESS ISSUED FOR PLANNING PURPOSES. ALL DIMENSIONS ARE TO BE VERIFIED PRIOR TO SETTING OUT, COMMENCING WORK, OR PRODUCTION OF FABRICATION DRAWINGS. REPORT ANY DISCREPANCIES TO THE SUPERVISING OFFICER IMMEDIATELY. ©