



NOTES

1. No dimensions are to be scaled from this drawing.

2. Contractors must verify all figured dimensions on site before commencing any work or making any shop drawings.

3. This drawing is the sole copyright of Savills and no part may be reproduced without the written consent of the above.

4. Site Location Plans are prepared from the Ordnance Survey Map with the sanction of the Controller of H.M. Stationery Office. Crown Copyright Reserved.

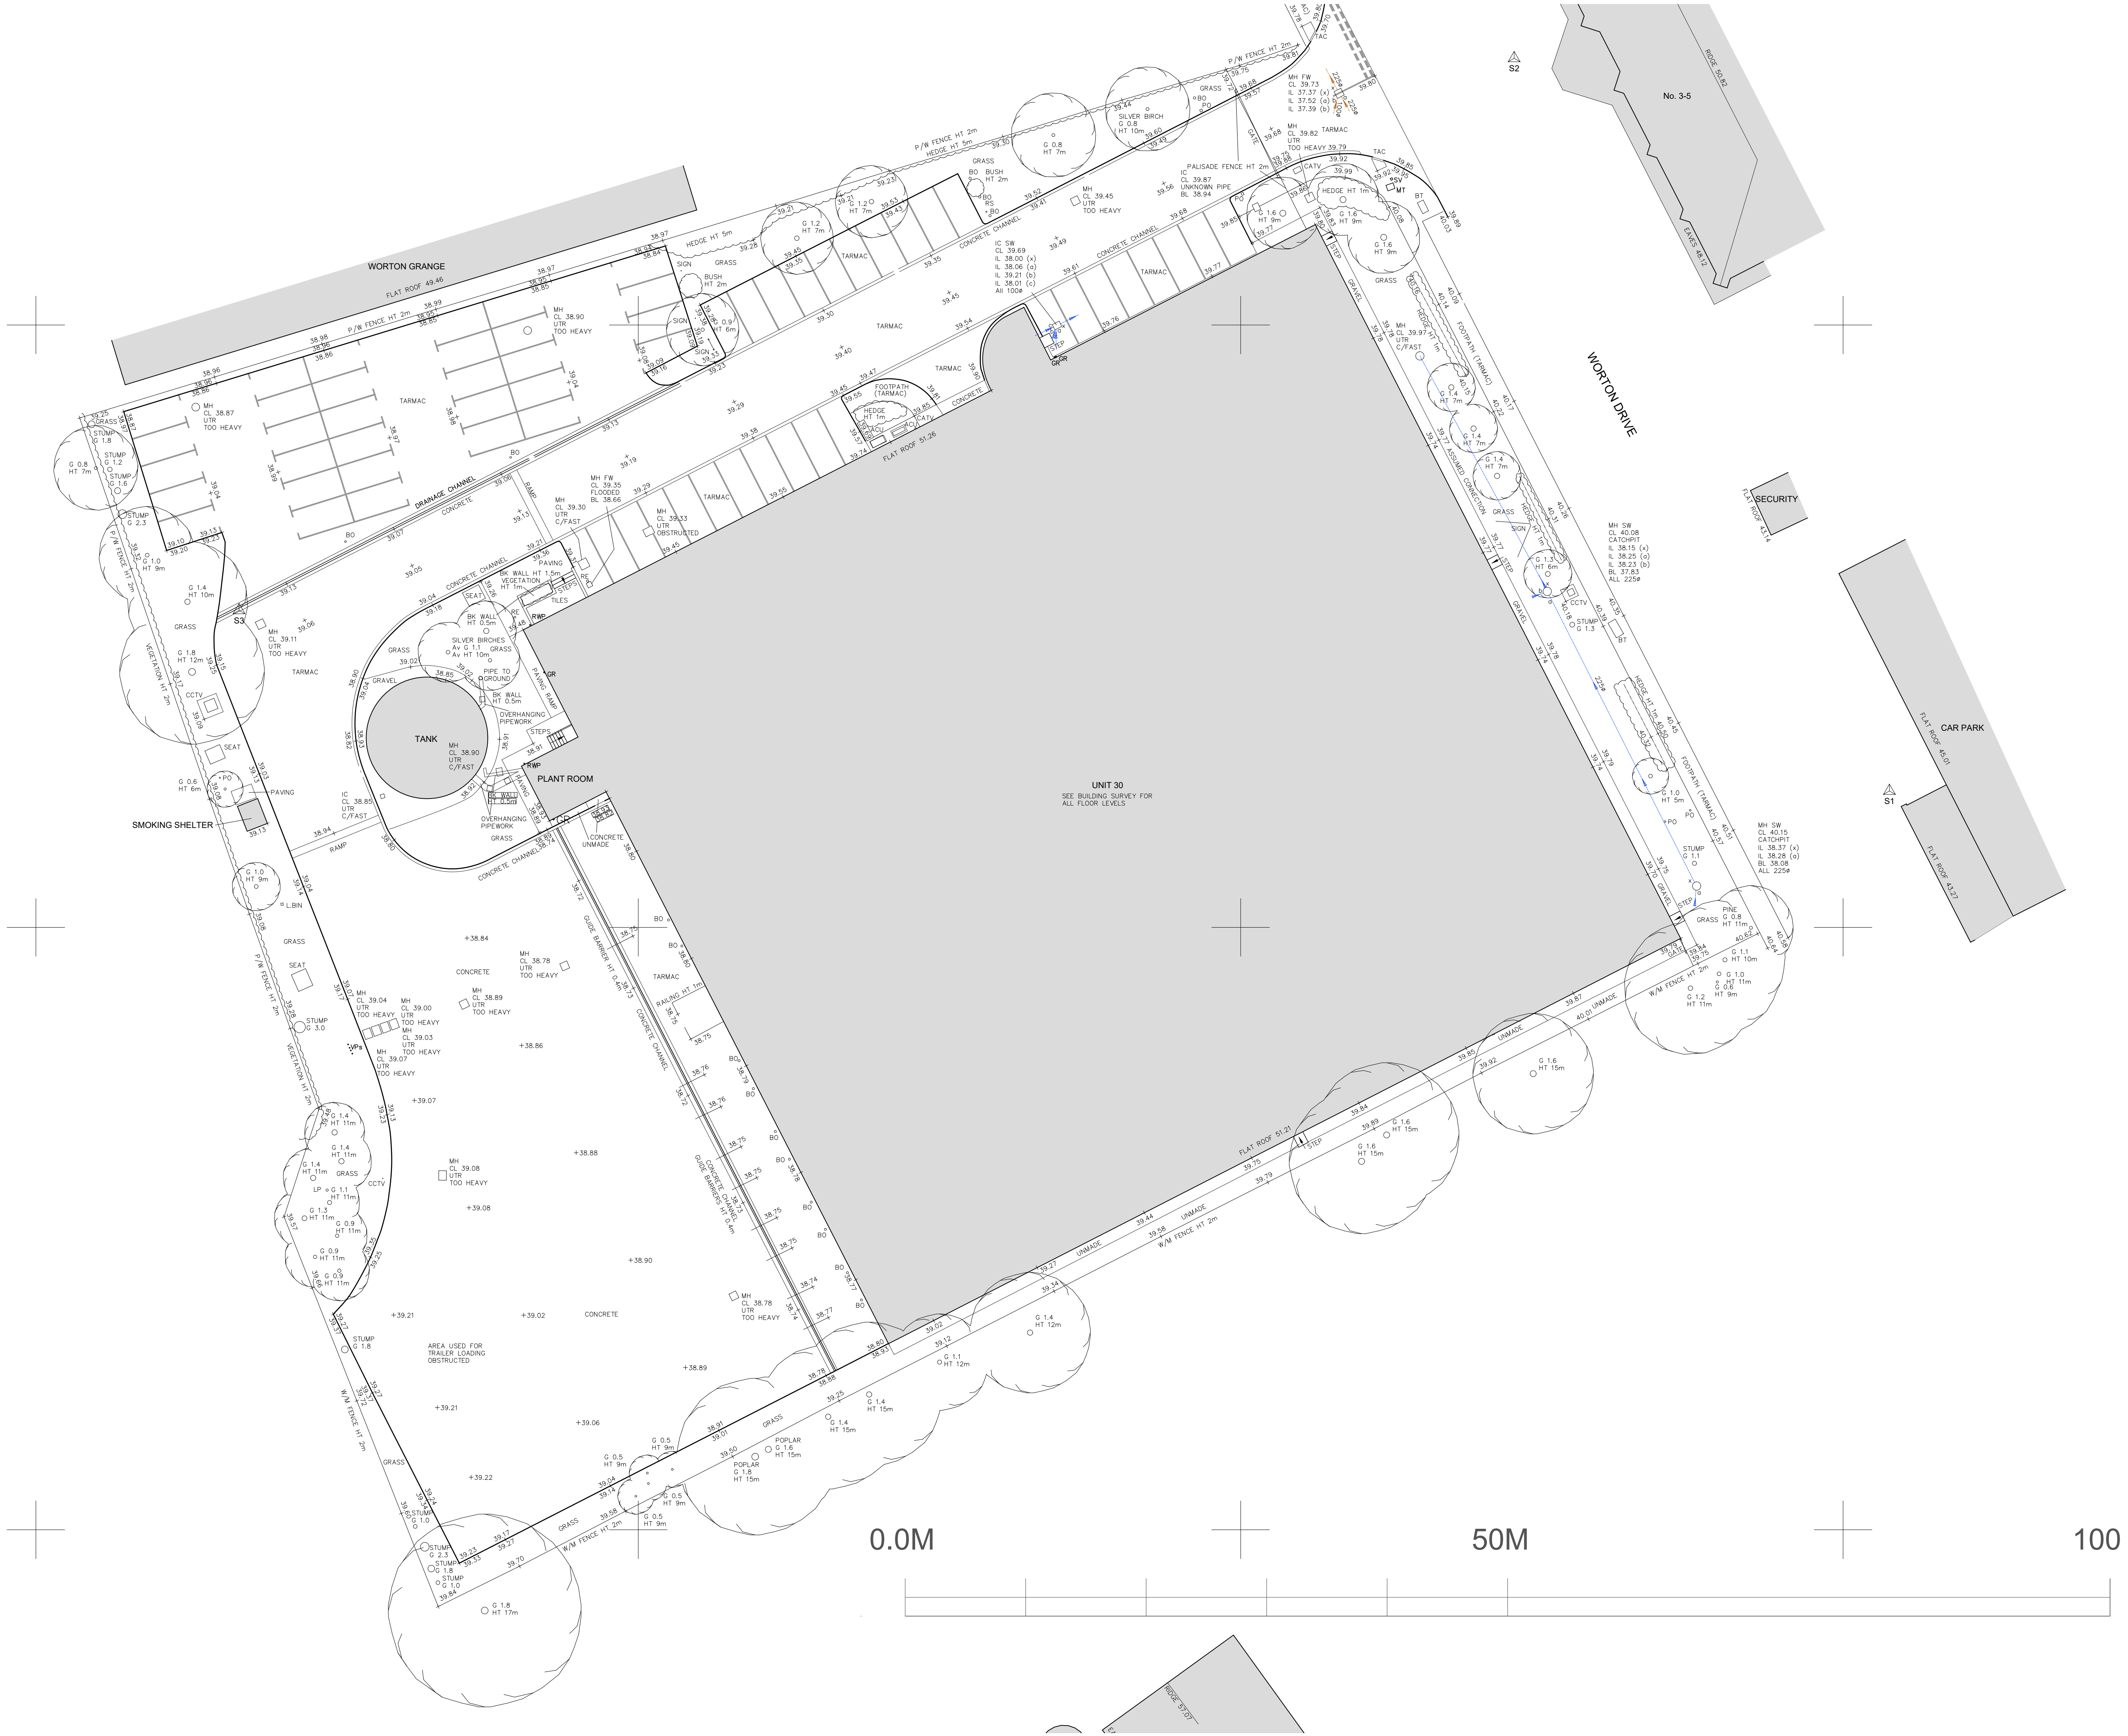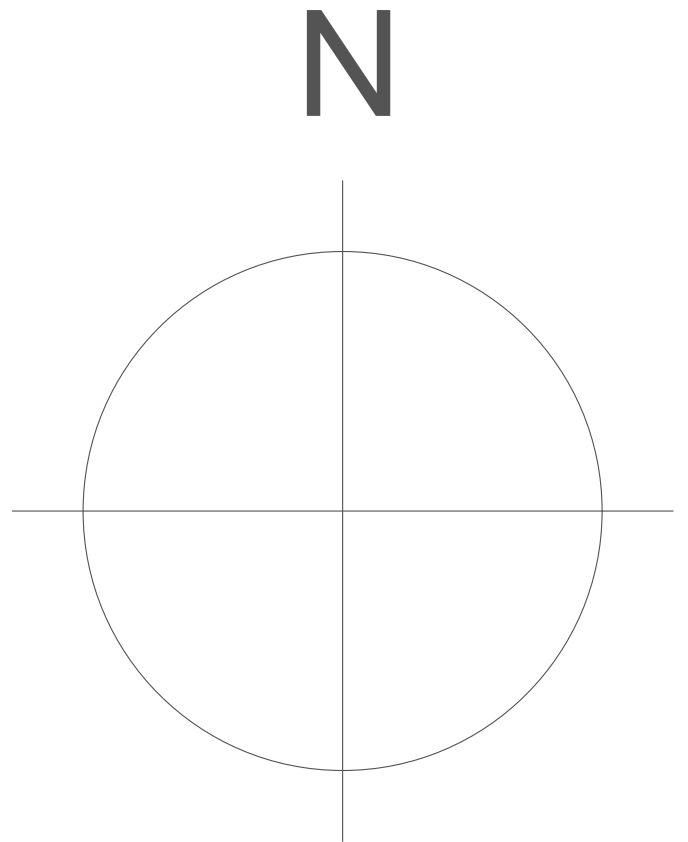

Rev	Description	By	Date
Drawing Status			
PRELIMINARY			
savills ARCHITECTURE & BUILDING CONSULTANCY Savills (UK) Limited Wytham Court, 11 West Way, Botley, Oxford OX2 0QL Telephone: + 44 (0)1865 269000 Fax: + 44 (0)1865 269001 www.savills.co.uk			
Client - UBS Triton			
Project - Unit 30 - Worton Grange -			
Drawing Title - Existing Site Plan			
Scale 1:250@ A1	Date 18.3.24	Drawn HD	Checked MT
Drawing Number 006	Rev.	Project Number OXKD	