

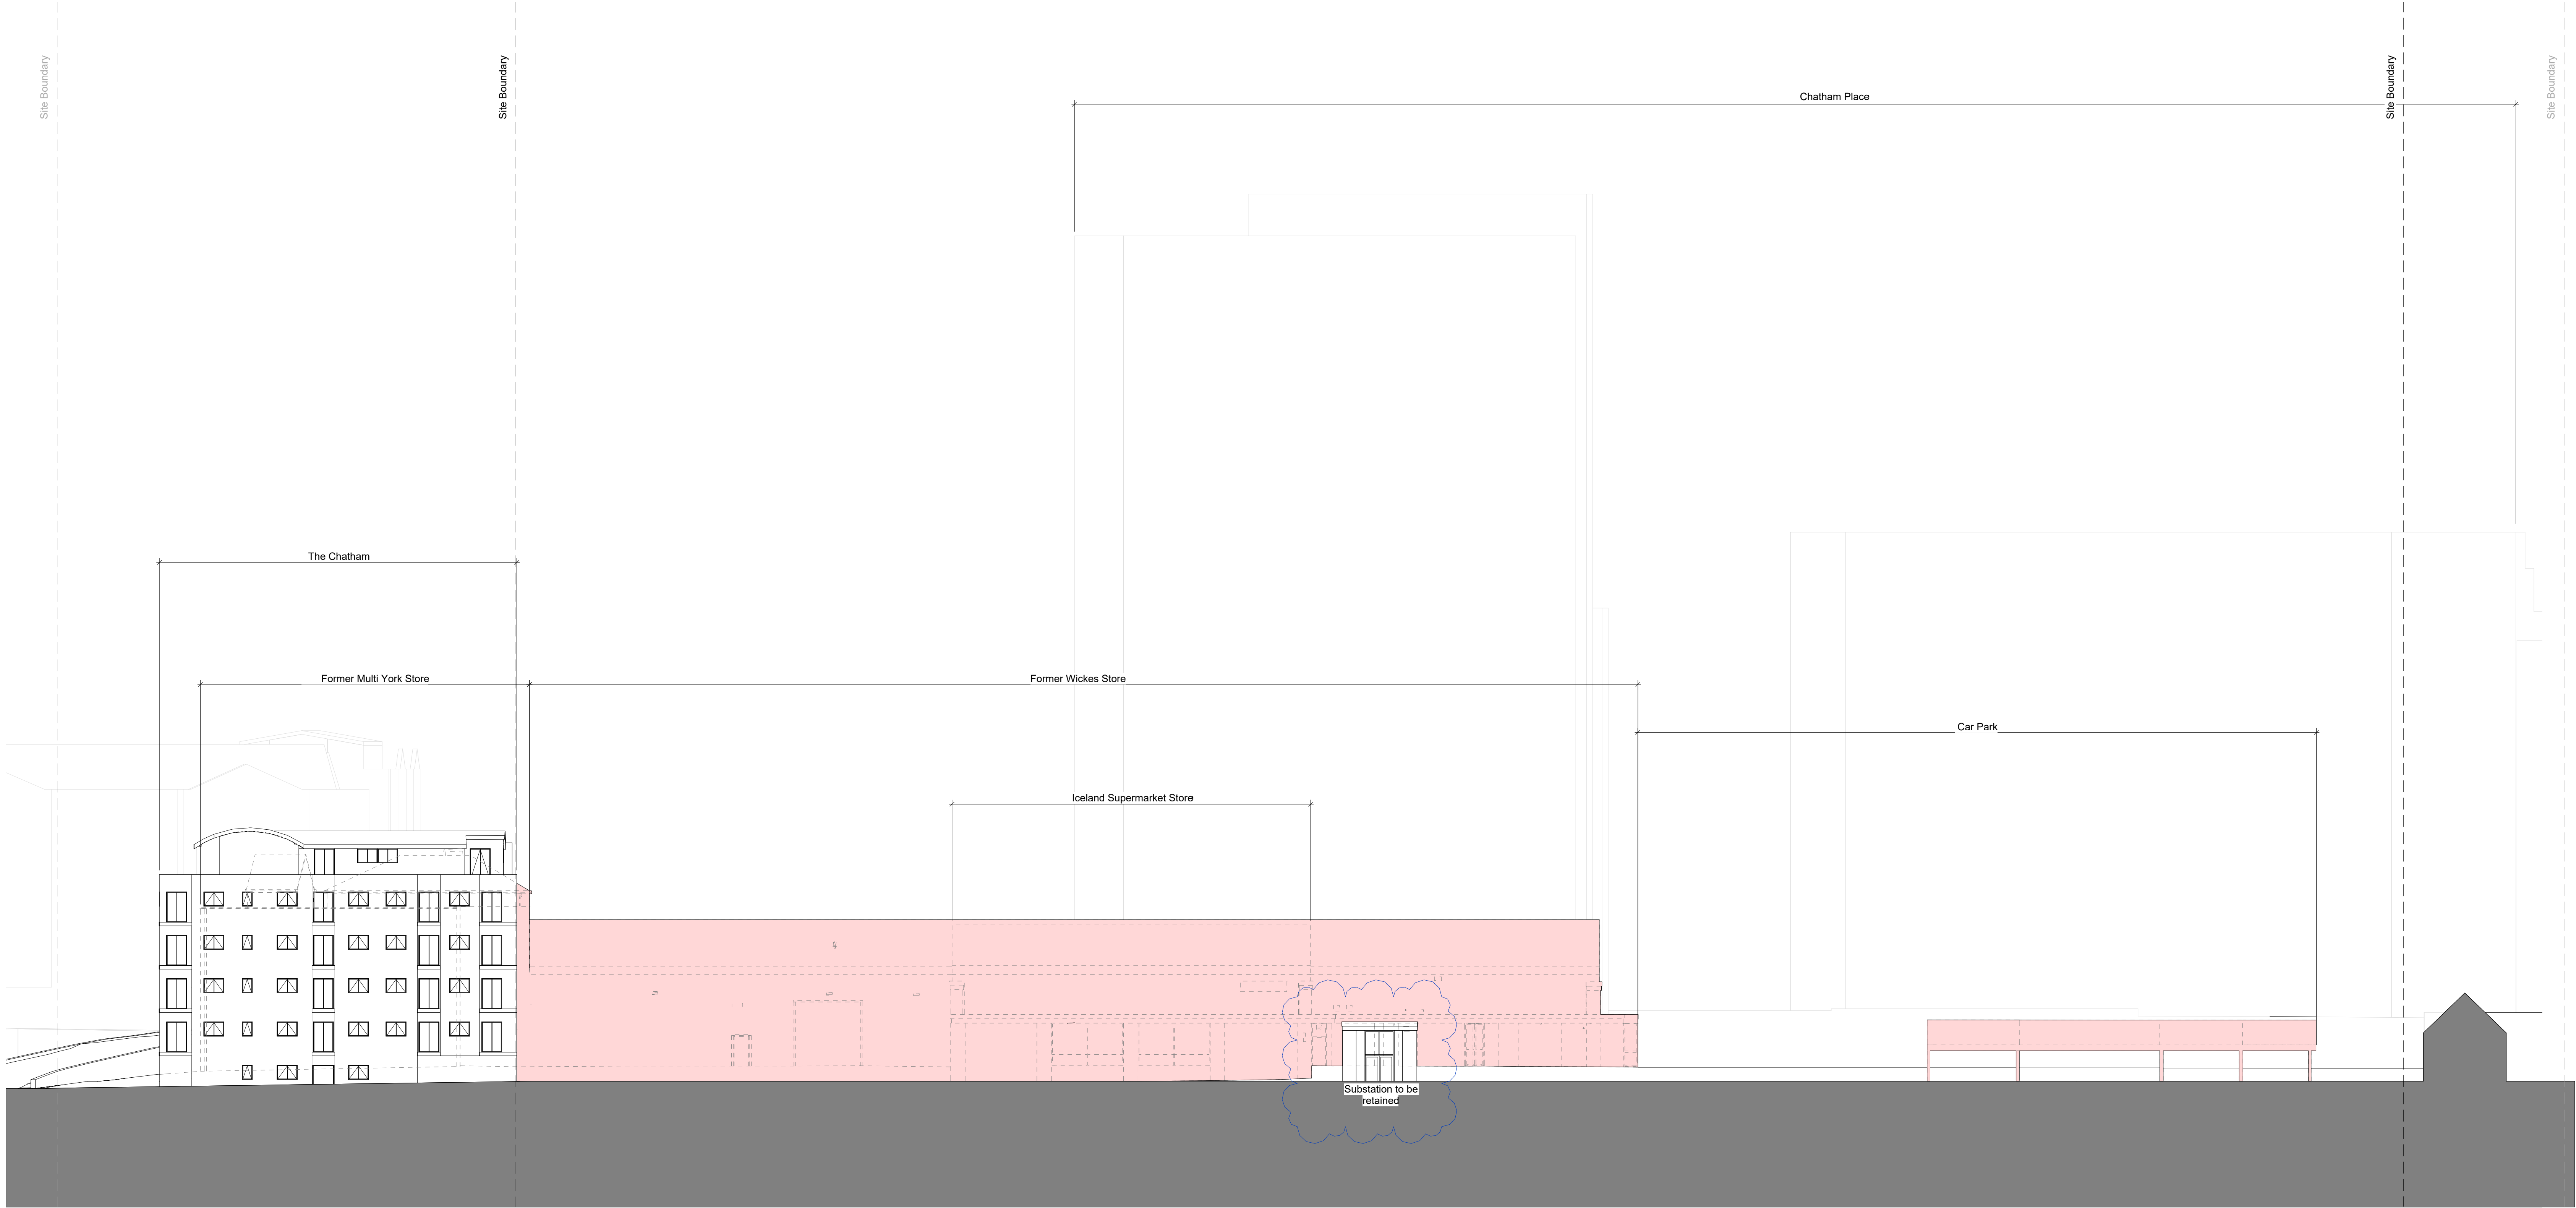


Notes
This drawing may be scaled for the purposes of Planning Applications. Land
Registry will be used to verify the scale for all uses and where a verified scale
is not available, the drawing is an estimate only. It may not be scaled for
construction purposes.
Always refer to the drawing for dimensions. All dimensions are to be checked on site.
Dimensions are given in metres unless otherwise stated. Dimensions given
in brackets are for reference only. Dimensions are given in the metric system
unless otherwise stated. All drawings are to be used in conjunction with the specification and
all works shall be carried out in accordance with the relevant standards. Codes of
Practice.

Building Location Key

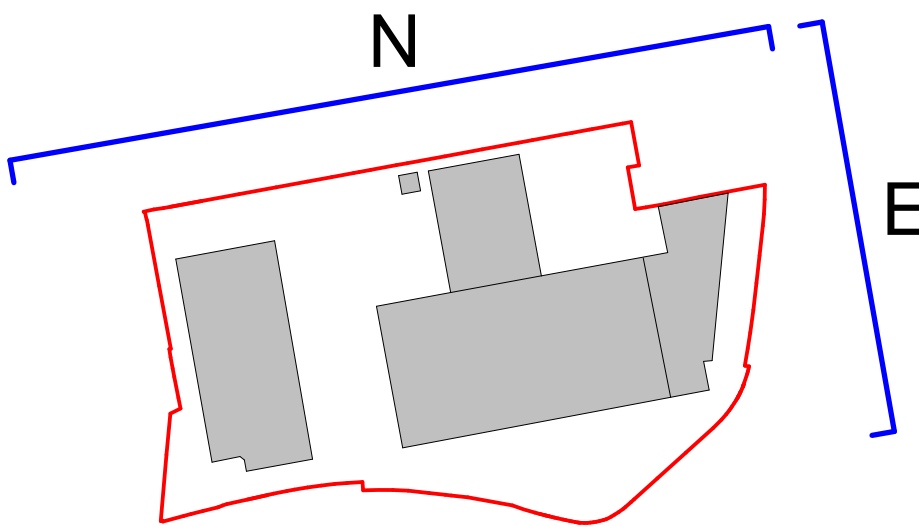

1 0121 - Demolition north elevation
1 : 200

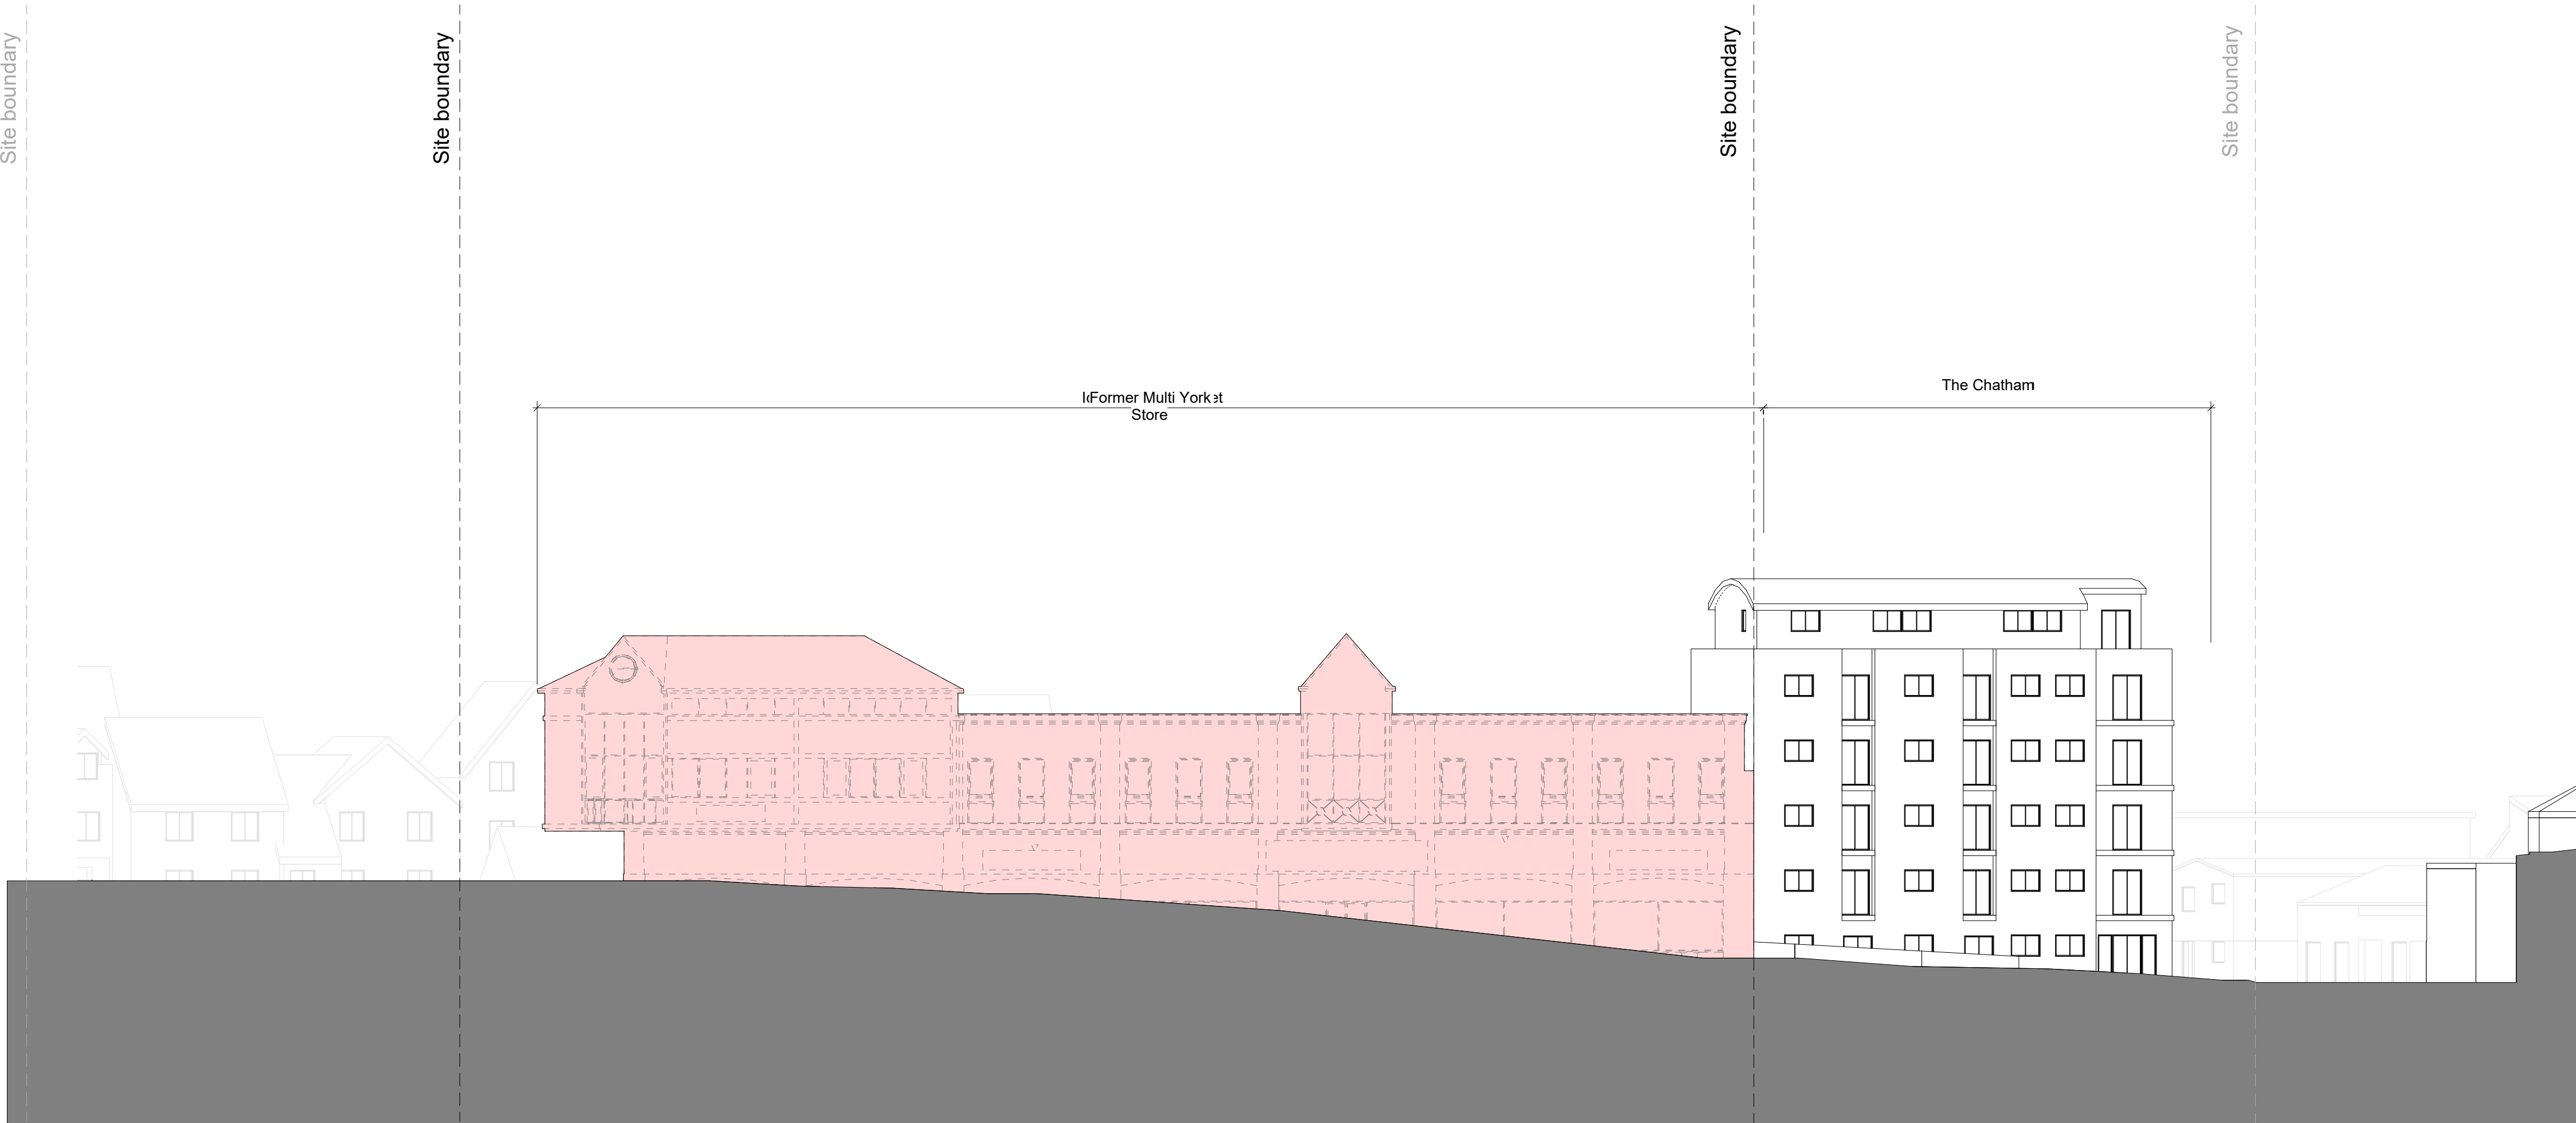

0m 4m 8m 12m 16m 20m
VISUAL SCALE 1:200 @ A0

Key
— To be demolished

C	23/06/24	JAP	Existing Sub-Station Kept in Place and Approved Landscaping Amended to Suit	JC
B	07/03/17	RS	Amendments amended	JC
A	17/02/17	GC	ISSUED FOR PLANNING	JC
Rev	Drawn	Int	Note	Chk
1				2

Client
1

Drawing
Originator
AWW inspired environments
London - 7 Brechin Lane, London, EC3N 8BW 020 7100 8000
Bristol - Riverside House, Bristol, BS1 6LS 0117 922 2222
Plymouth - East Quay House, Plymouth, PL4 9HN 01752 261 262
RIBA Chartered Practitioner www.aww-uk.com

Project
Weldale Street, Reading
Site Coordinated

Drawing
Demolition - North & East
Elevation

Scale	Drawn	Drawn	Checked	Date
As indicated	AD	GC	MAS	18/10/16
State	Project			
PLANNING	3622			
Drawing Reference	0121	Revised	C	