


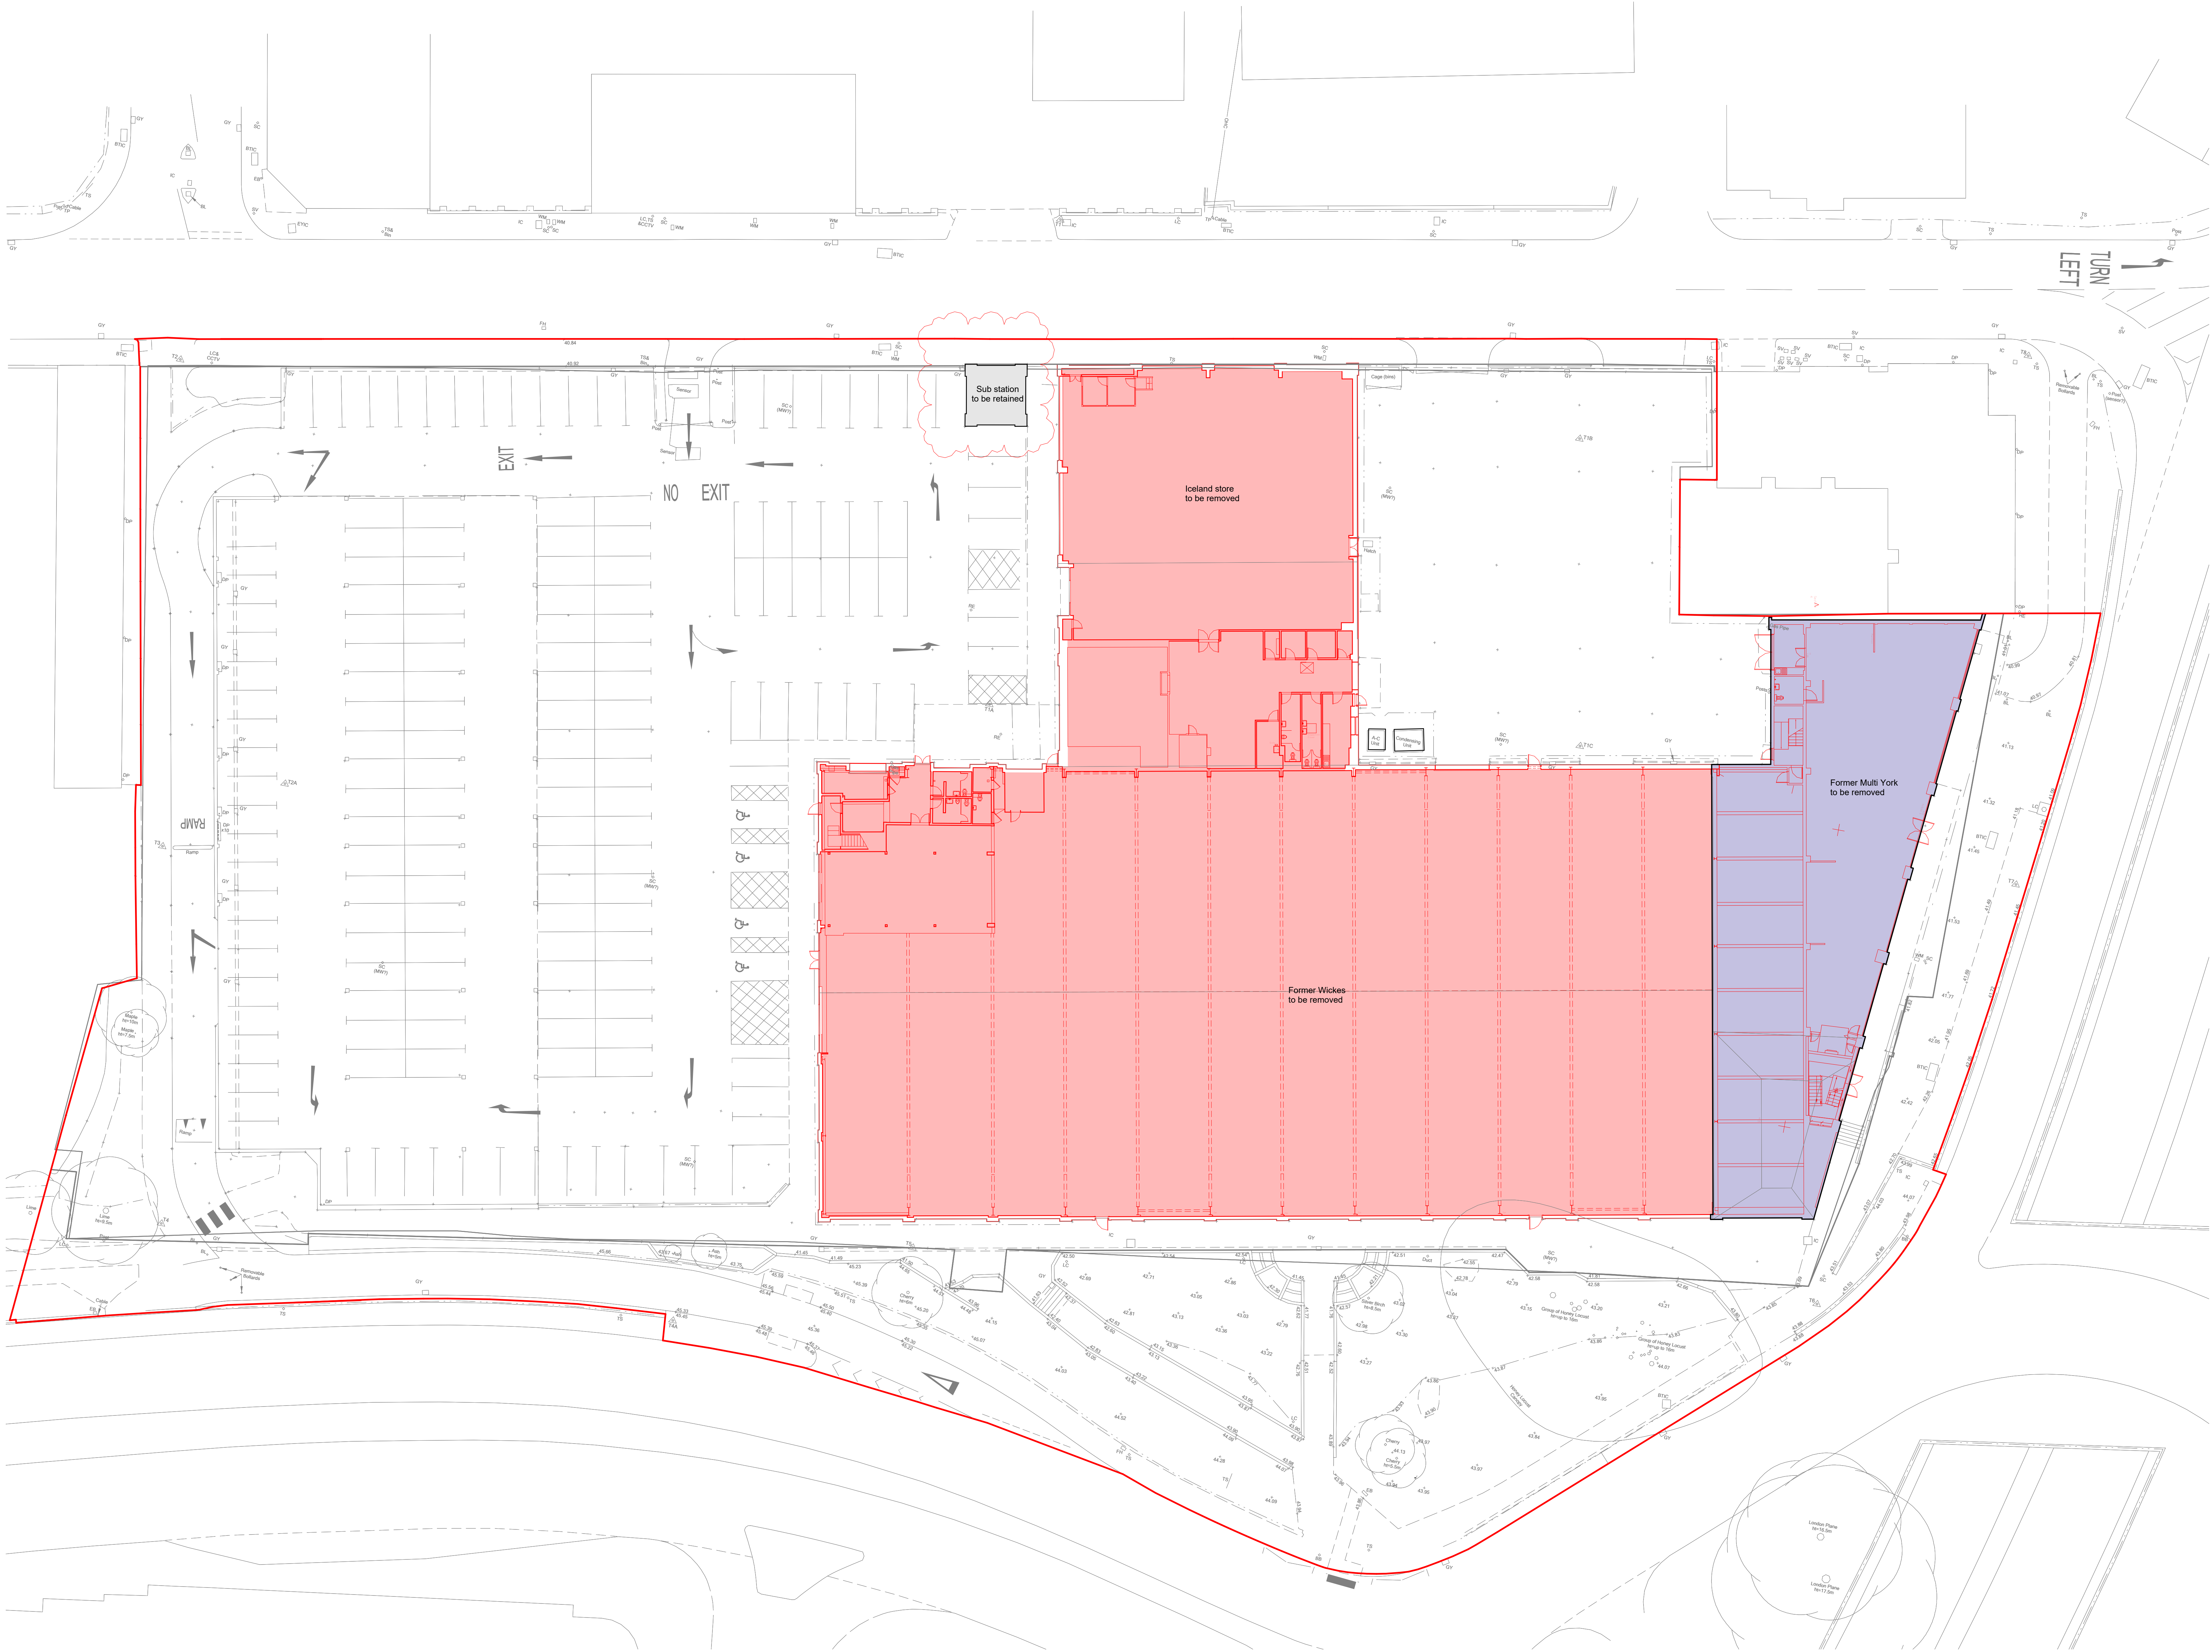


- Key**
- Total G.I.A to be demolished
 - Building elements to be demolished
 - Site boundary

Area Schedule - Sq meters

	Ground	First	Second	Total
G.I.A.	4,202	877	51	5,130

Notes
This drawing may be scaled for the purposes of Planning Applications. Land
Boundary and all other data shown on this plan are for reference only and should not be used for
any other purpose.
Always refer to figure dimensions. All dimensions are to be checked on site.
Dimensions and area calculations shown on this plan are for reference only and should not be used for
any other purpose.
All drawings are to be used in conjunction with the specification and
all works shall be carried out in accordance with current British Standards / Codes of
Practice.

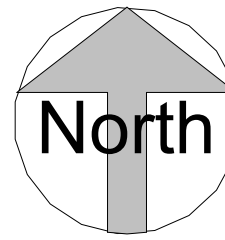

A 23/04/24 JAP First Issue JC
Rev Date Int Note C/A
1 1 1 1

Client
1

Drawing
Originator
AWW inspired
environments
London - 7 Brechin Lane, London, EC2N 1BW 020 7100 8800
Bristol - Riverside House, Bristol, BS1 1LS 0117 922 2255
Plymouth - East Quay House, Plymouth, PL4 9HN 01752 261 282
RIBA Chartered Practice www.aww-uk.com

Weldale Street, Reading
Site Coordinated

Drawing
Demolition Ground Floor Plan

Scale 1:200	Drawn AD	Drawn RS	Checked JC	Date 07/03/17
State PLANNING	Project 3622	Revised 0123	Revised A	

1 0123 - Demolition Ground Floor Plan
1 : 200