



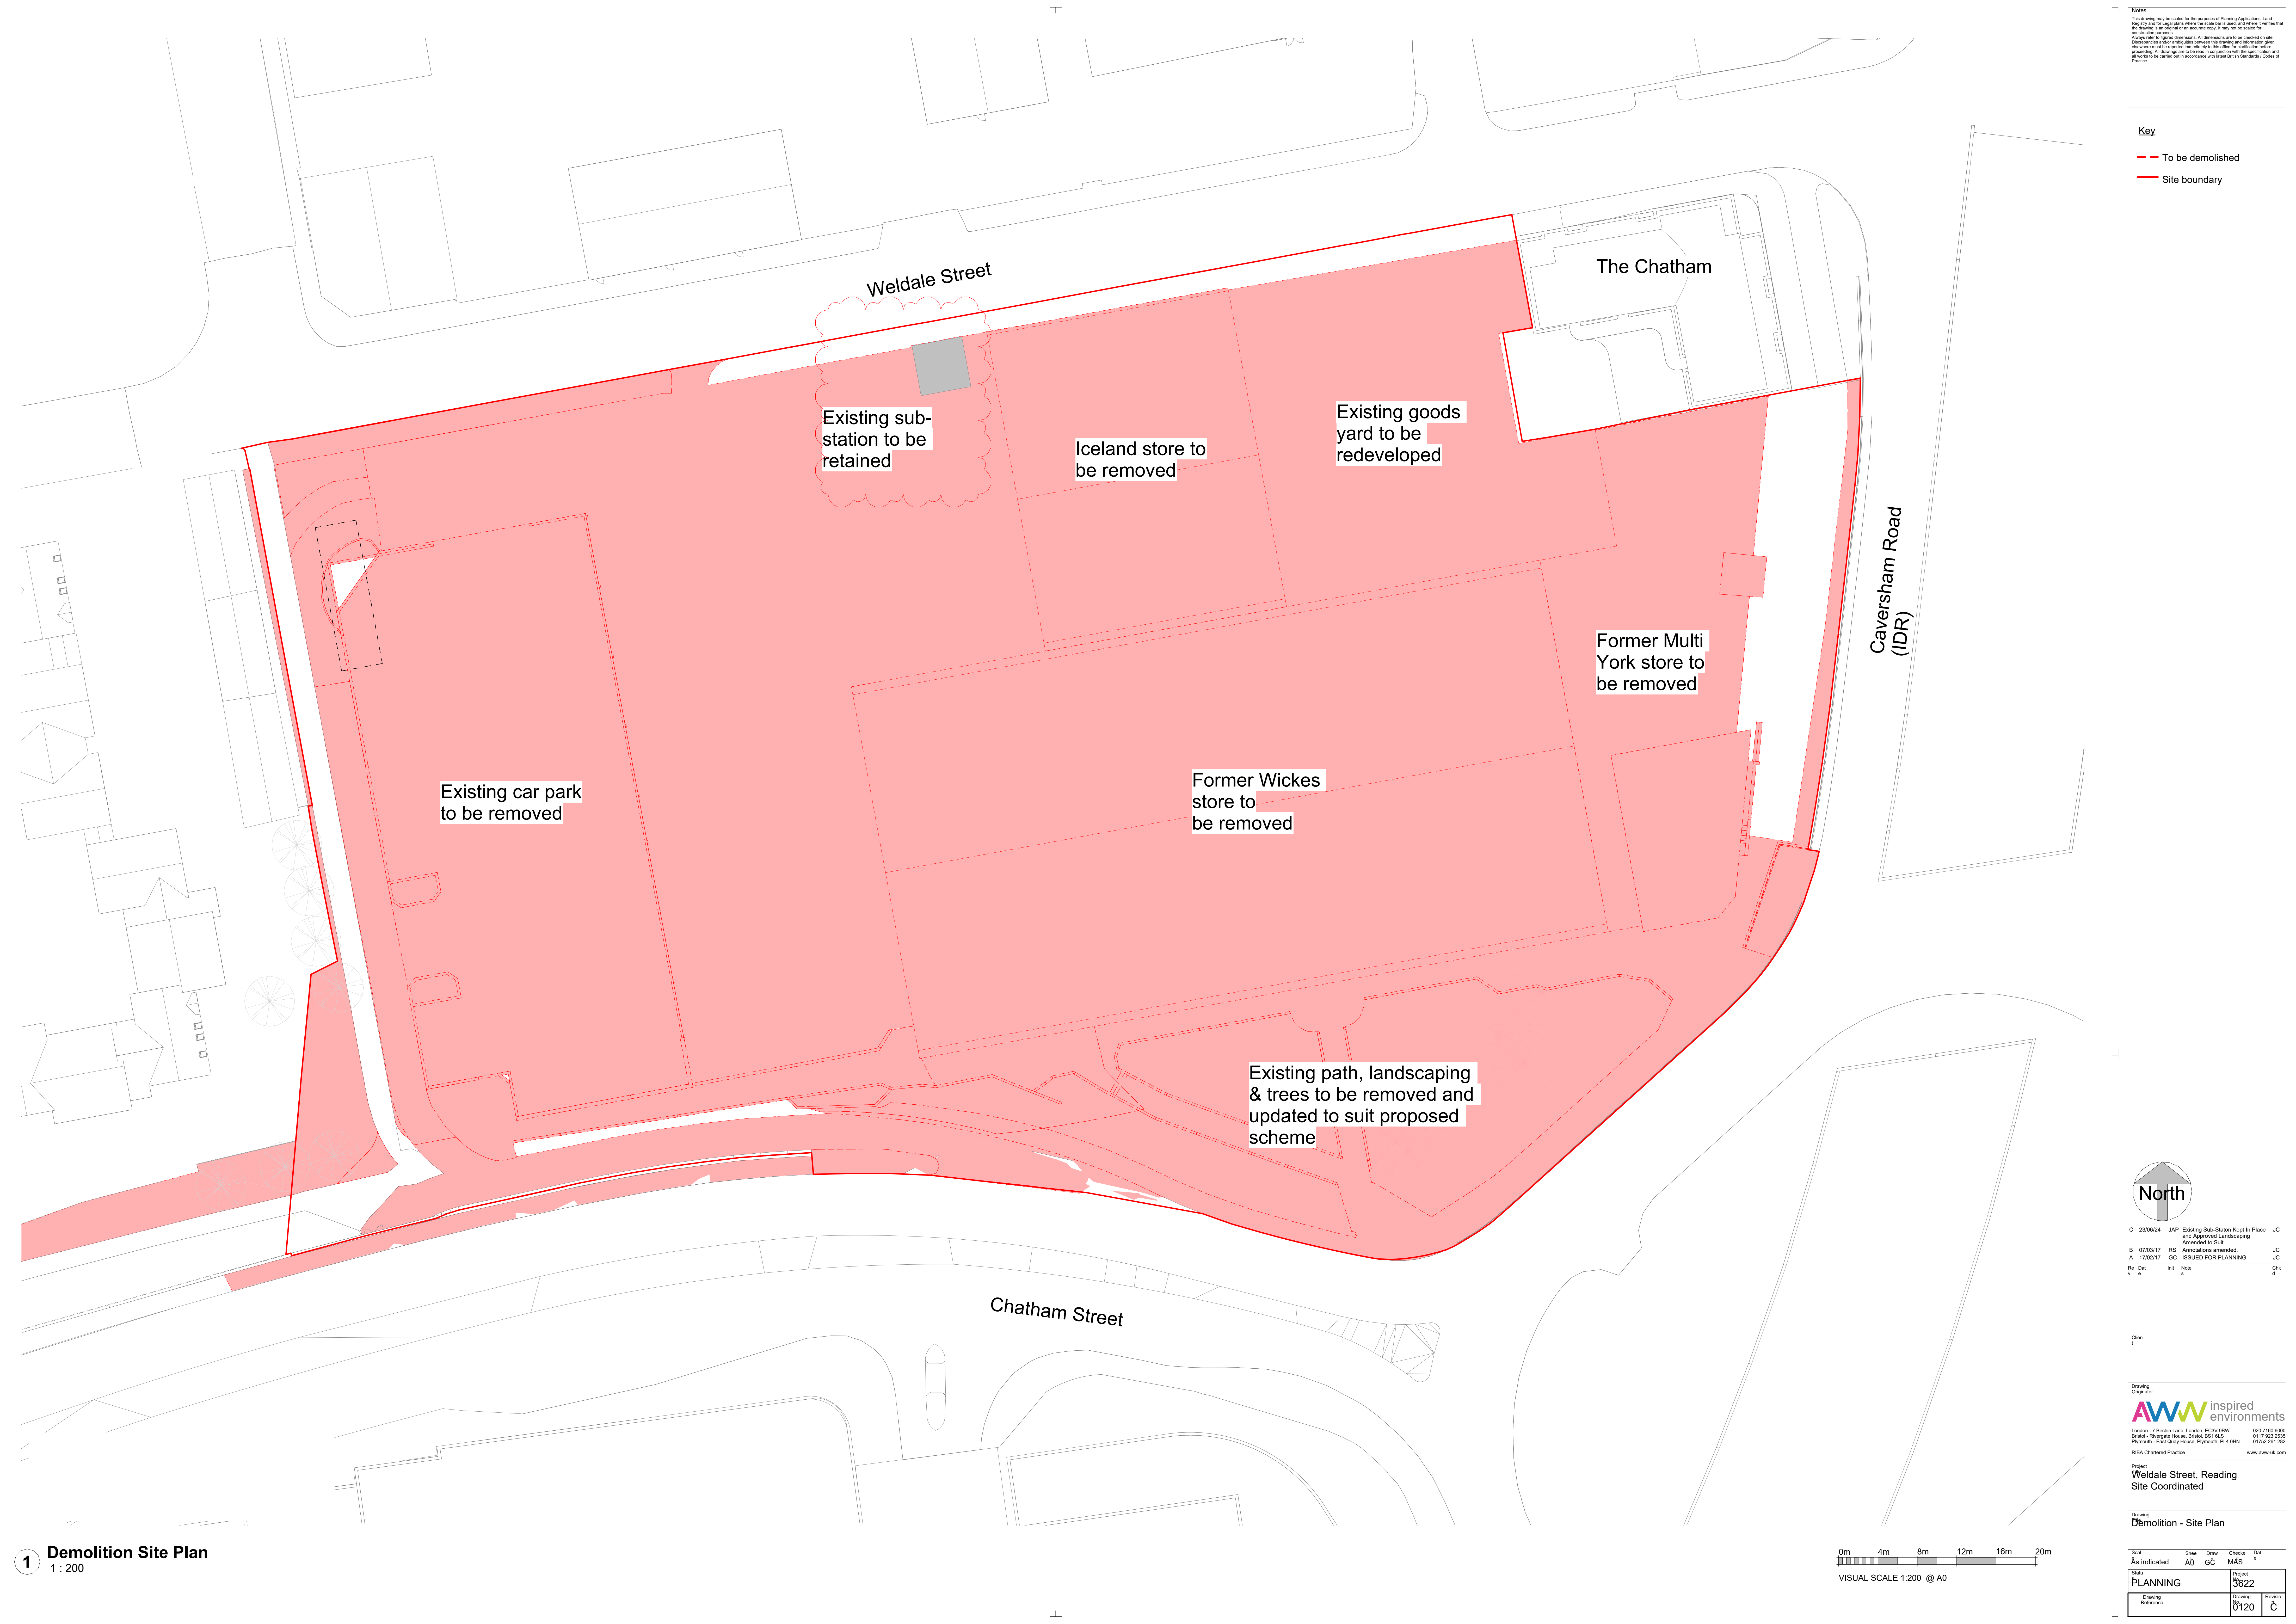

Notes
This drawing may be scaled for the purposes of Planning Applications. Land
Regulatory and for other plans where the scale for scaling and where a written
statement is required to be signed or an accurate copy it may not be scaled for
any other purpose.
Always refer to figure dimensions. All dimensions are to be checked on site.
Discrepancies and variations between the drawing and information given
herein may be resolved in favour of the client. No liability shall be
accepted for any errors or omissions. All drawings are to be used in conjunction with the specification and
all works shall be carried out in accordance with latest British Standards / Codes of
Practice.

- Key**
- To be demolished
 - Site boundary

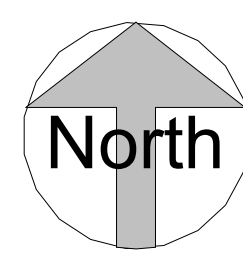

C	23/06/24	JAP	Existing Sub-Station Kept In Place and Approved Landscaping Amended to Suit	JC
B	07/03/17	RS	Amendations amended	JC
A	17/02/17	GC	ISSUED FOR PLANNING	JC
Rev	01	Nil	Nil	Nil

Client
T

Drawing
Originator

AWW inspired
environments

London - 7 Brecken Lane, London, EC3N 8BW 020 7100 8800
Bristol - Riverside House, Bristol, BS1 6LS 0117 922 2525
Plymouth - East Quay House, Plymouth, PL4 9HN 01752 261 262
RIBA Chartered Practitioner www.aww-uk.com

Project
Weldale Street, Reading
Site Coordinated

Drawing
Demolition - Site Plan

Scale As indicated	Drawn AD	Drawn GC	Checked MJS	Date 6
State PLANNING	Project 3622	Drawing Reference 0120	Revised C	