



SHEET NUMBER

1

Drawn By:

Date:
25/07/2024

Scale: @ A3


Proposal for a double storey rear extension and a
flat roof loft conversion to an existing end of
terrace property.

Plans Prepared for: Mrs
Malgorzata Nicewicz

2 James Street
Reading, RG1 7NR

easyHomePlans

© 2020

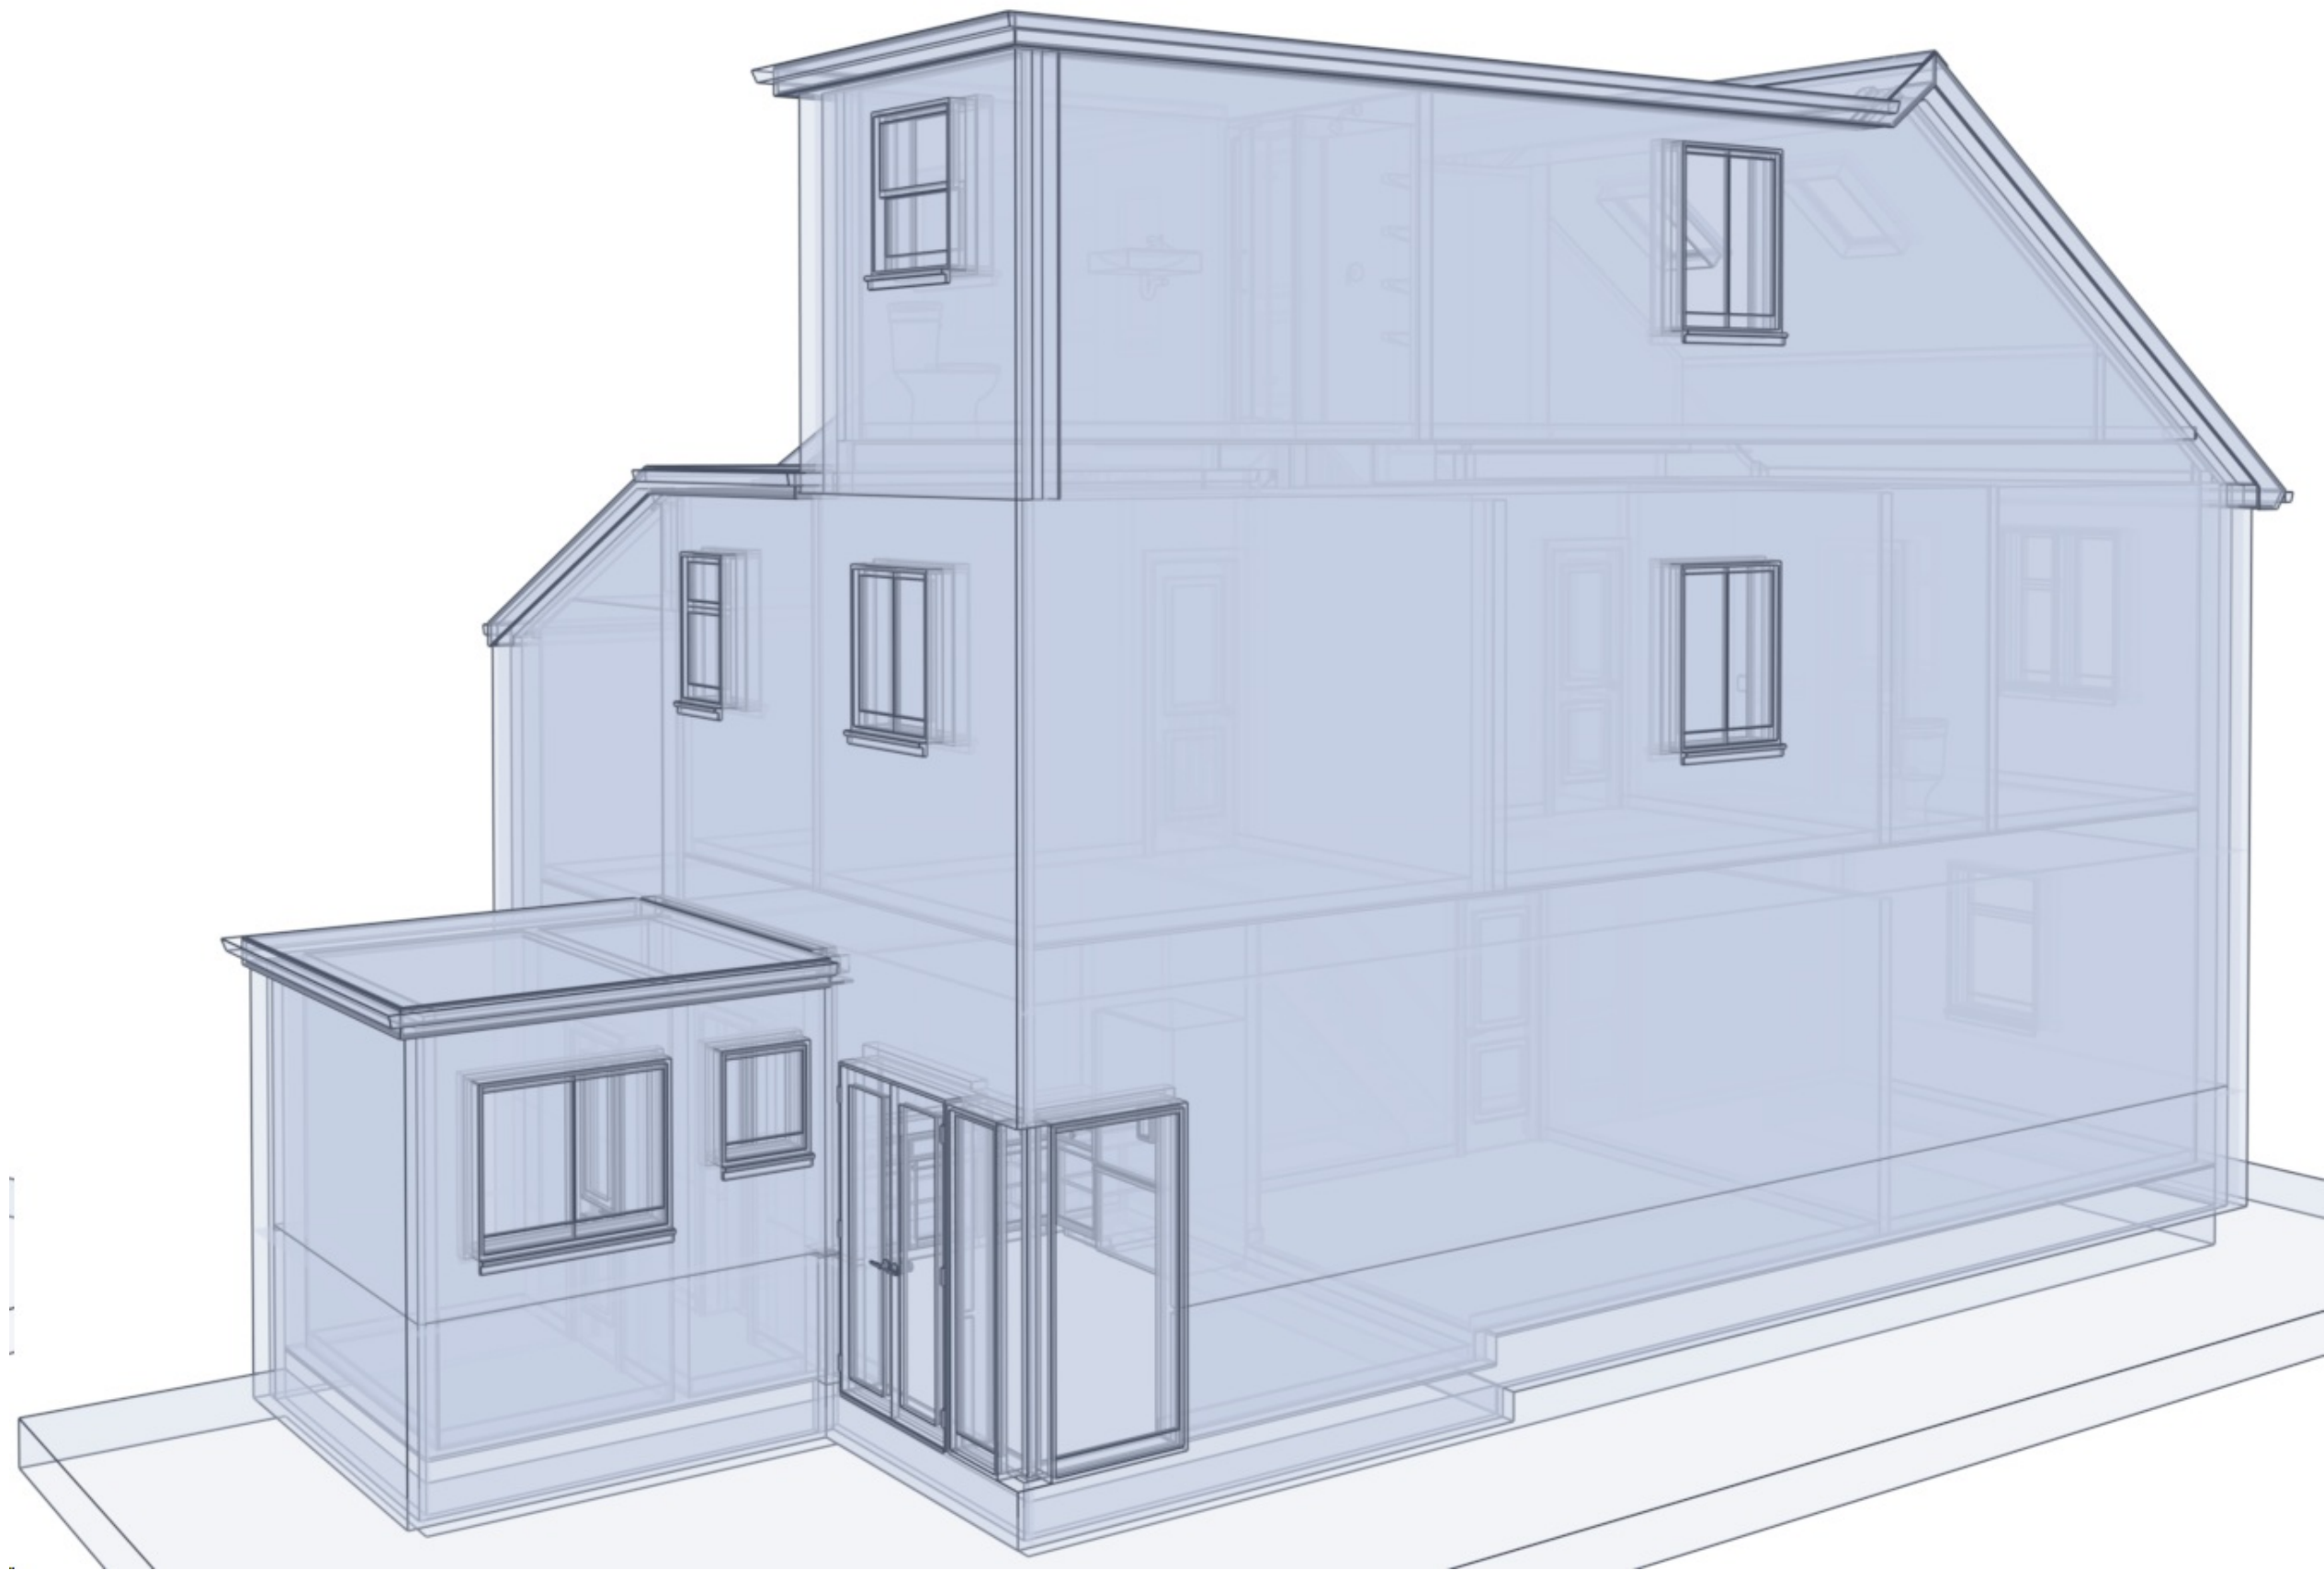

SHEET NUMBER

2

Drawn By:

Date:
25/07/2024

Scale: @ A3

Plans Prepared for: Mrs
Malgorzata Nicewicz

2 James Street
Reading, RG1 7NR

© 2020

easyHomePlans


EXISTING ELEVATIONS

Plans Prepared for: Mrs
Malgorzata Nicewicz

2 James Street
Reading, RG1 7NR

© 2020


easyHomePlans

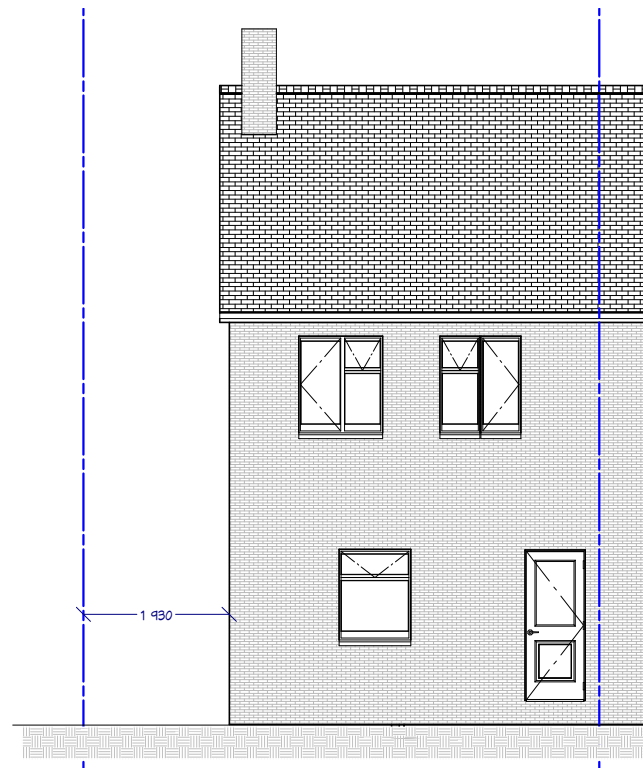


Existing Front Elevation @1:100



Existing Right Elevation @1:100

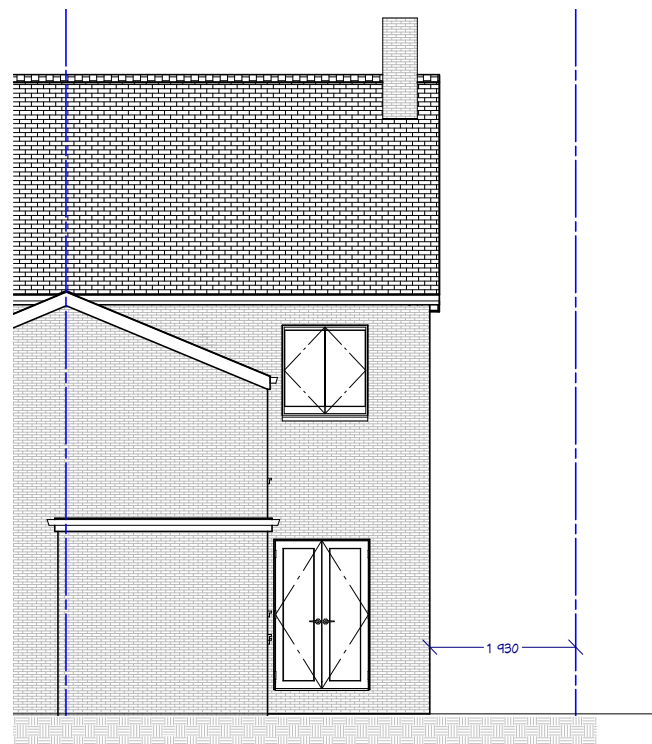


Existing Rear Elevation @1:100

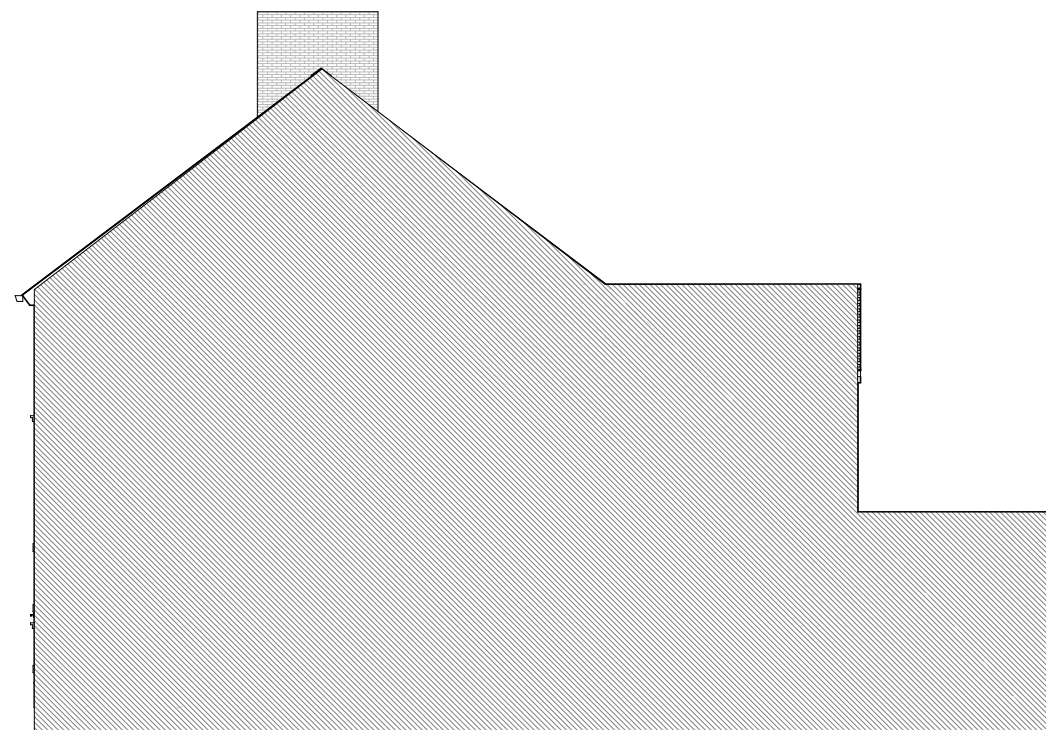


Existing Left Elevation @1:100




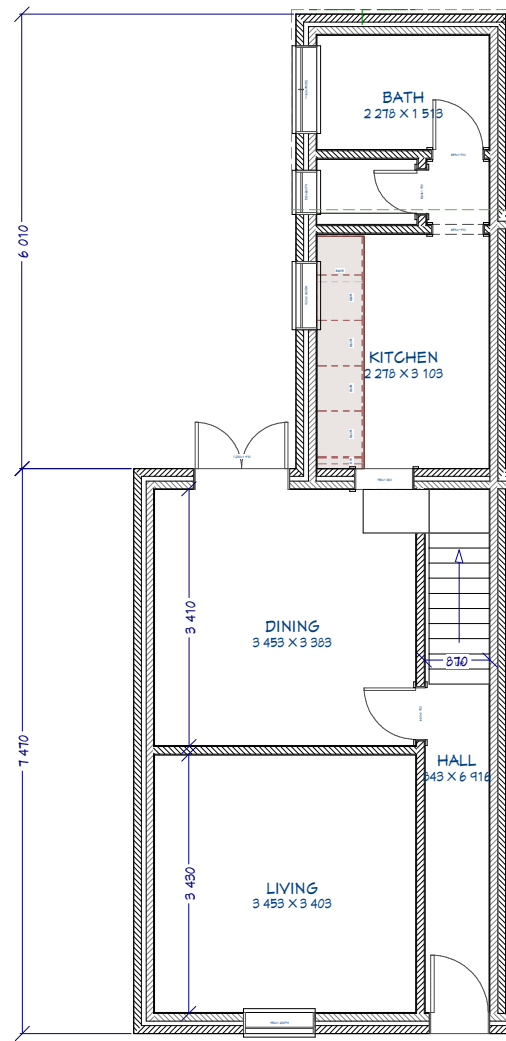

Existing Ground Floor Plan @1:100

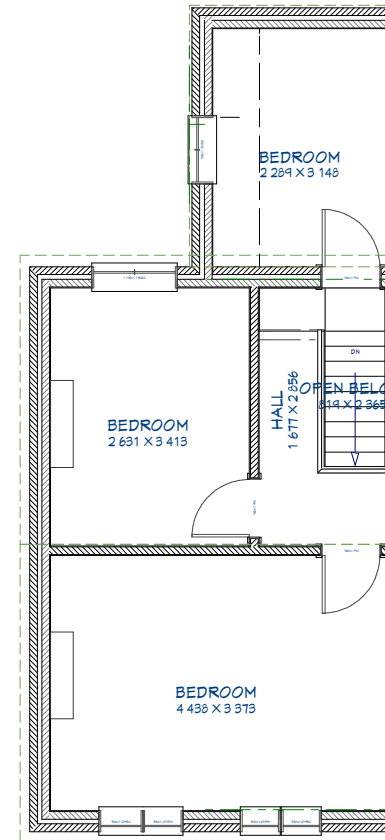

Existing First Floor Plan @1:100

 

Scale Bar 1:100

SHEET NUMBER

4

Drawn By:

Date:

25/07/2024

Scale: @ A3


EXISTING FLOOR PLANS

Plans Prepared for: Mrs
Malgorzata Nicewicz

2 James Street
Reading, RG1 7NR

© 2020

easyHomePlans

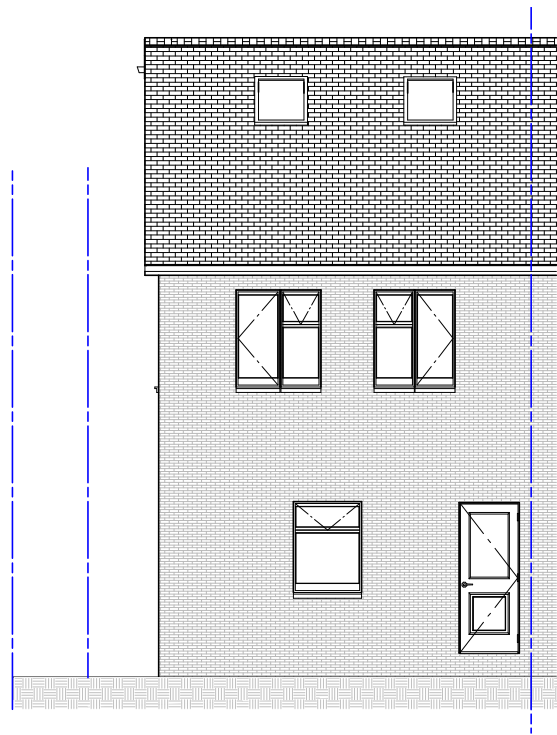


Proposed Front Elevation @1:100




Proposed Rear Elevation @1:100



Proposed Right Elevation @1:100

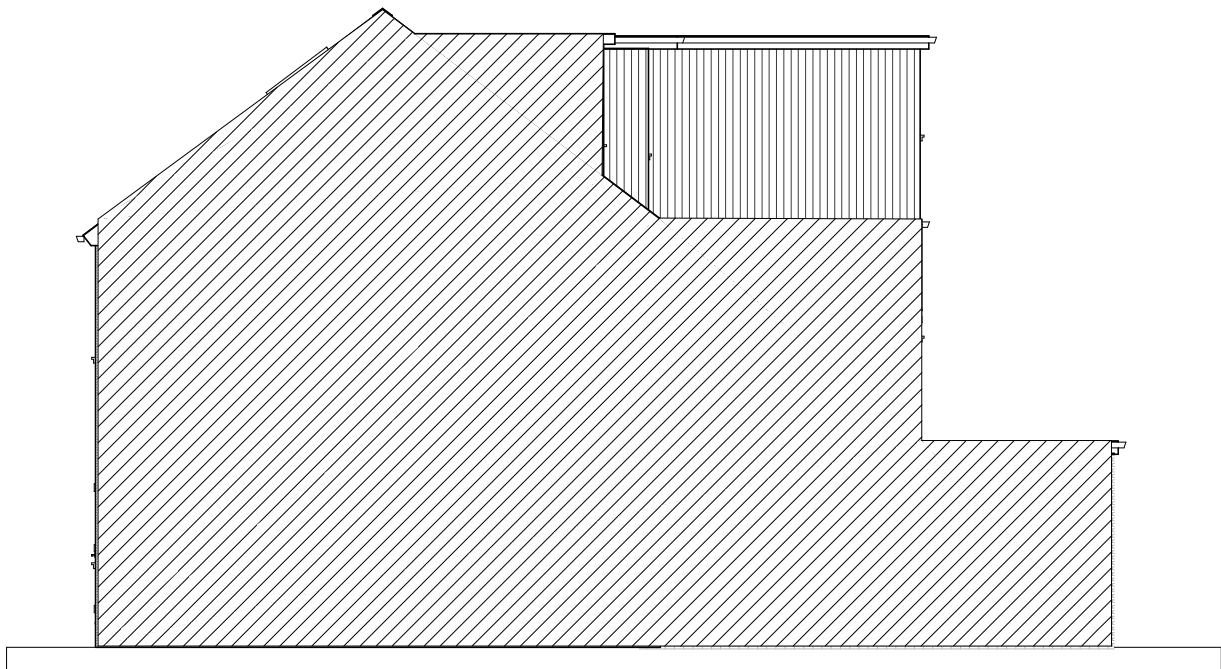

Proposed Left Elevation @1:100

 

Scale Bar 1:100

SHEET NUMBER

5

Drawn By:

Date:
25/07/2024

Scale: @ A3


PROPOSED ELEVATIONS

Plans Prepared for: Mrs
Malgorzata Nicewicz


2 James Street
Reading, RG1 7NR

© 2020


easyHomePlans

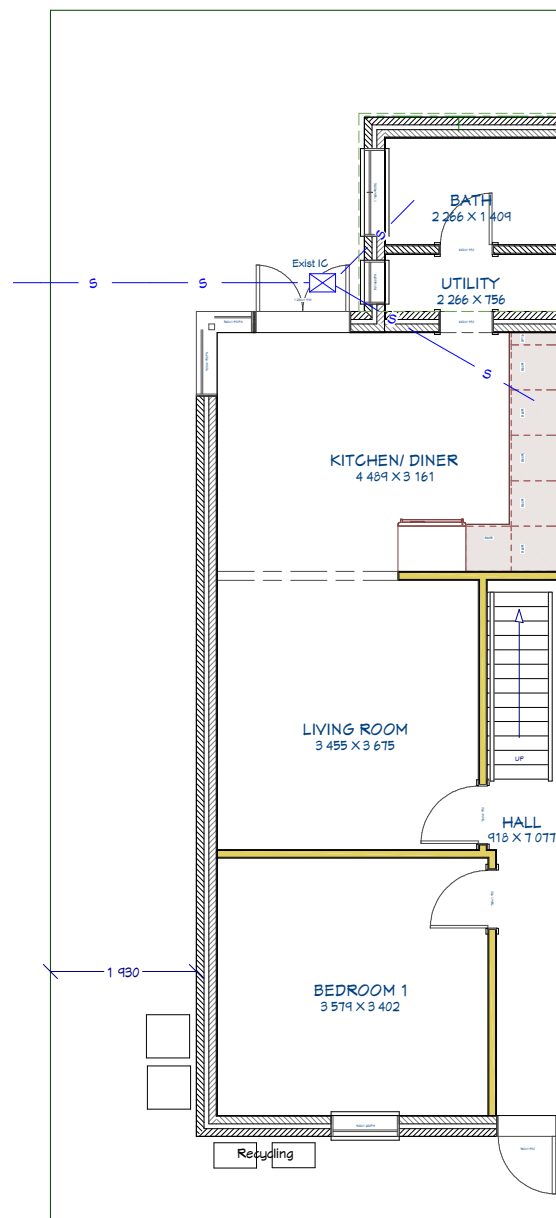


Proposed Ground Floor Plan @1:100

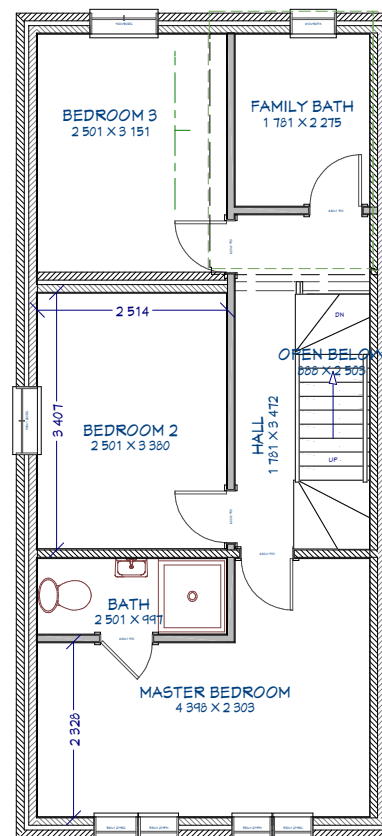

Proposed First Floor Plan @1:100

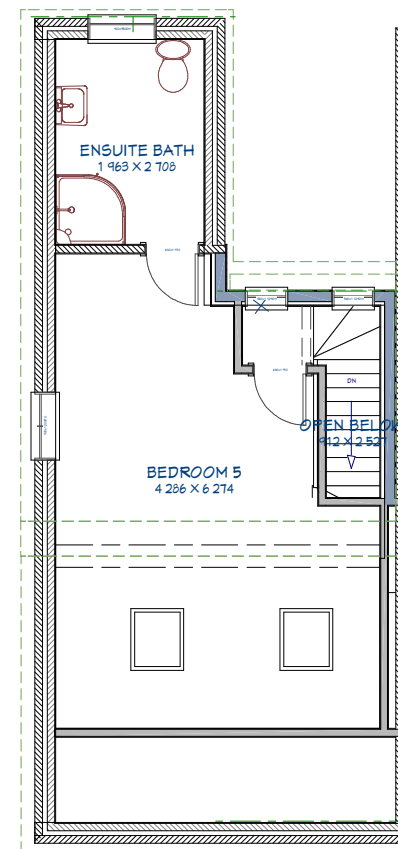

Proposed Loft Floor Plan @1:100

 

SHEET NUMBER

6

Drawn By:

Date:
25/07/2024

Scale: @ A3

PROPOSED FLOOR PLANS

Plans Prepared for: Mrs
Malgorzata Nicewicz

2 James Street
Reading, RG1 7NR


© 2020

easyHomePlans

BLOCK PLAN

Plans Prepared for: Mrs
Malgorzata Nicewicz

2 James Street
Reading, RG1 7NR

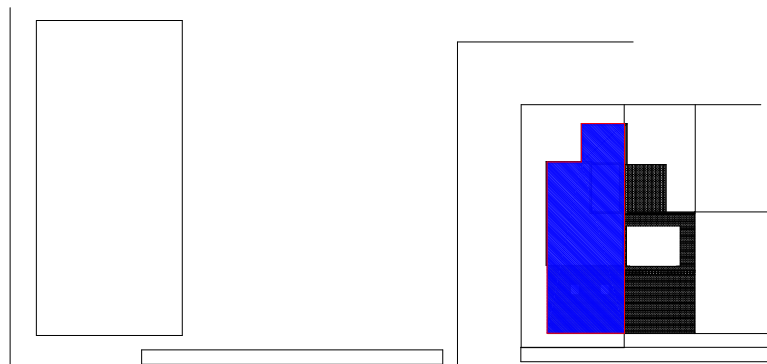

JAMES STREET

Block Plan @ 1:500

SCALE BAR 1:500

