


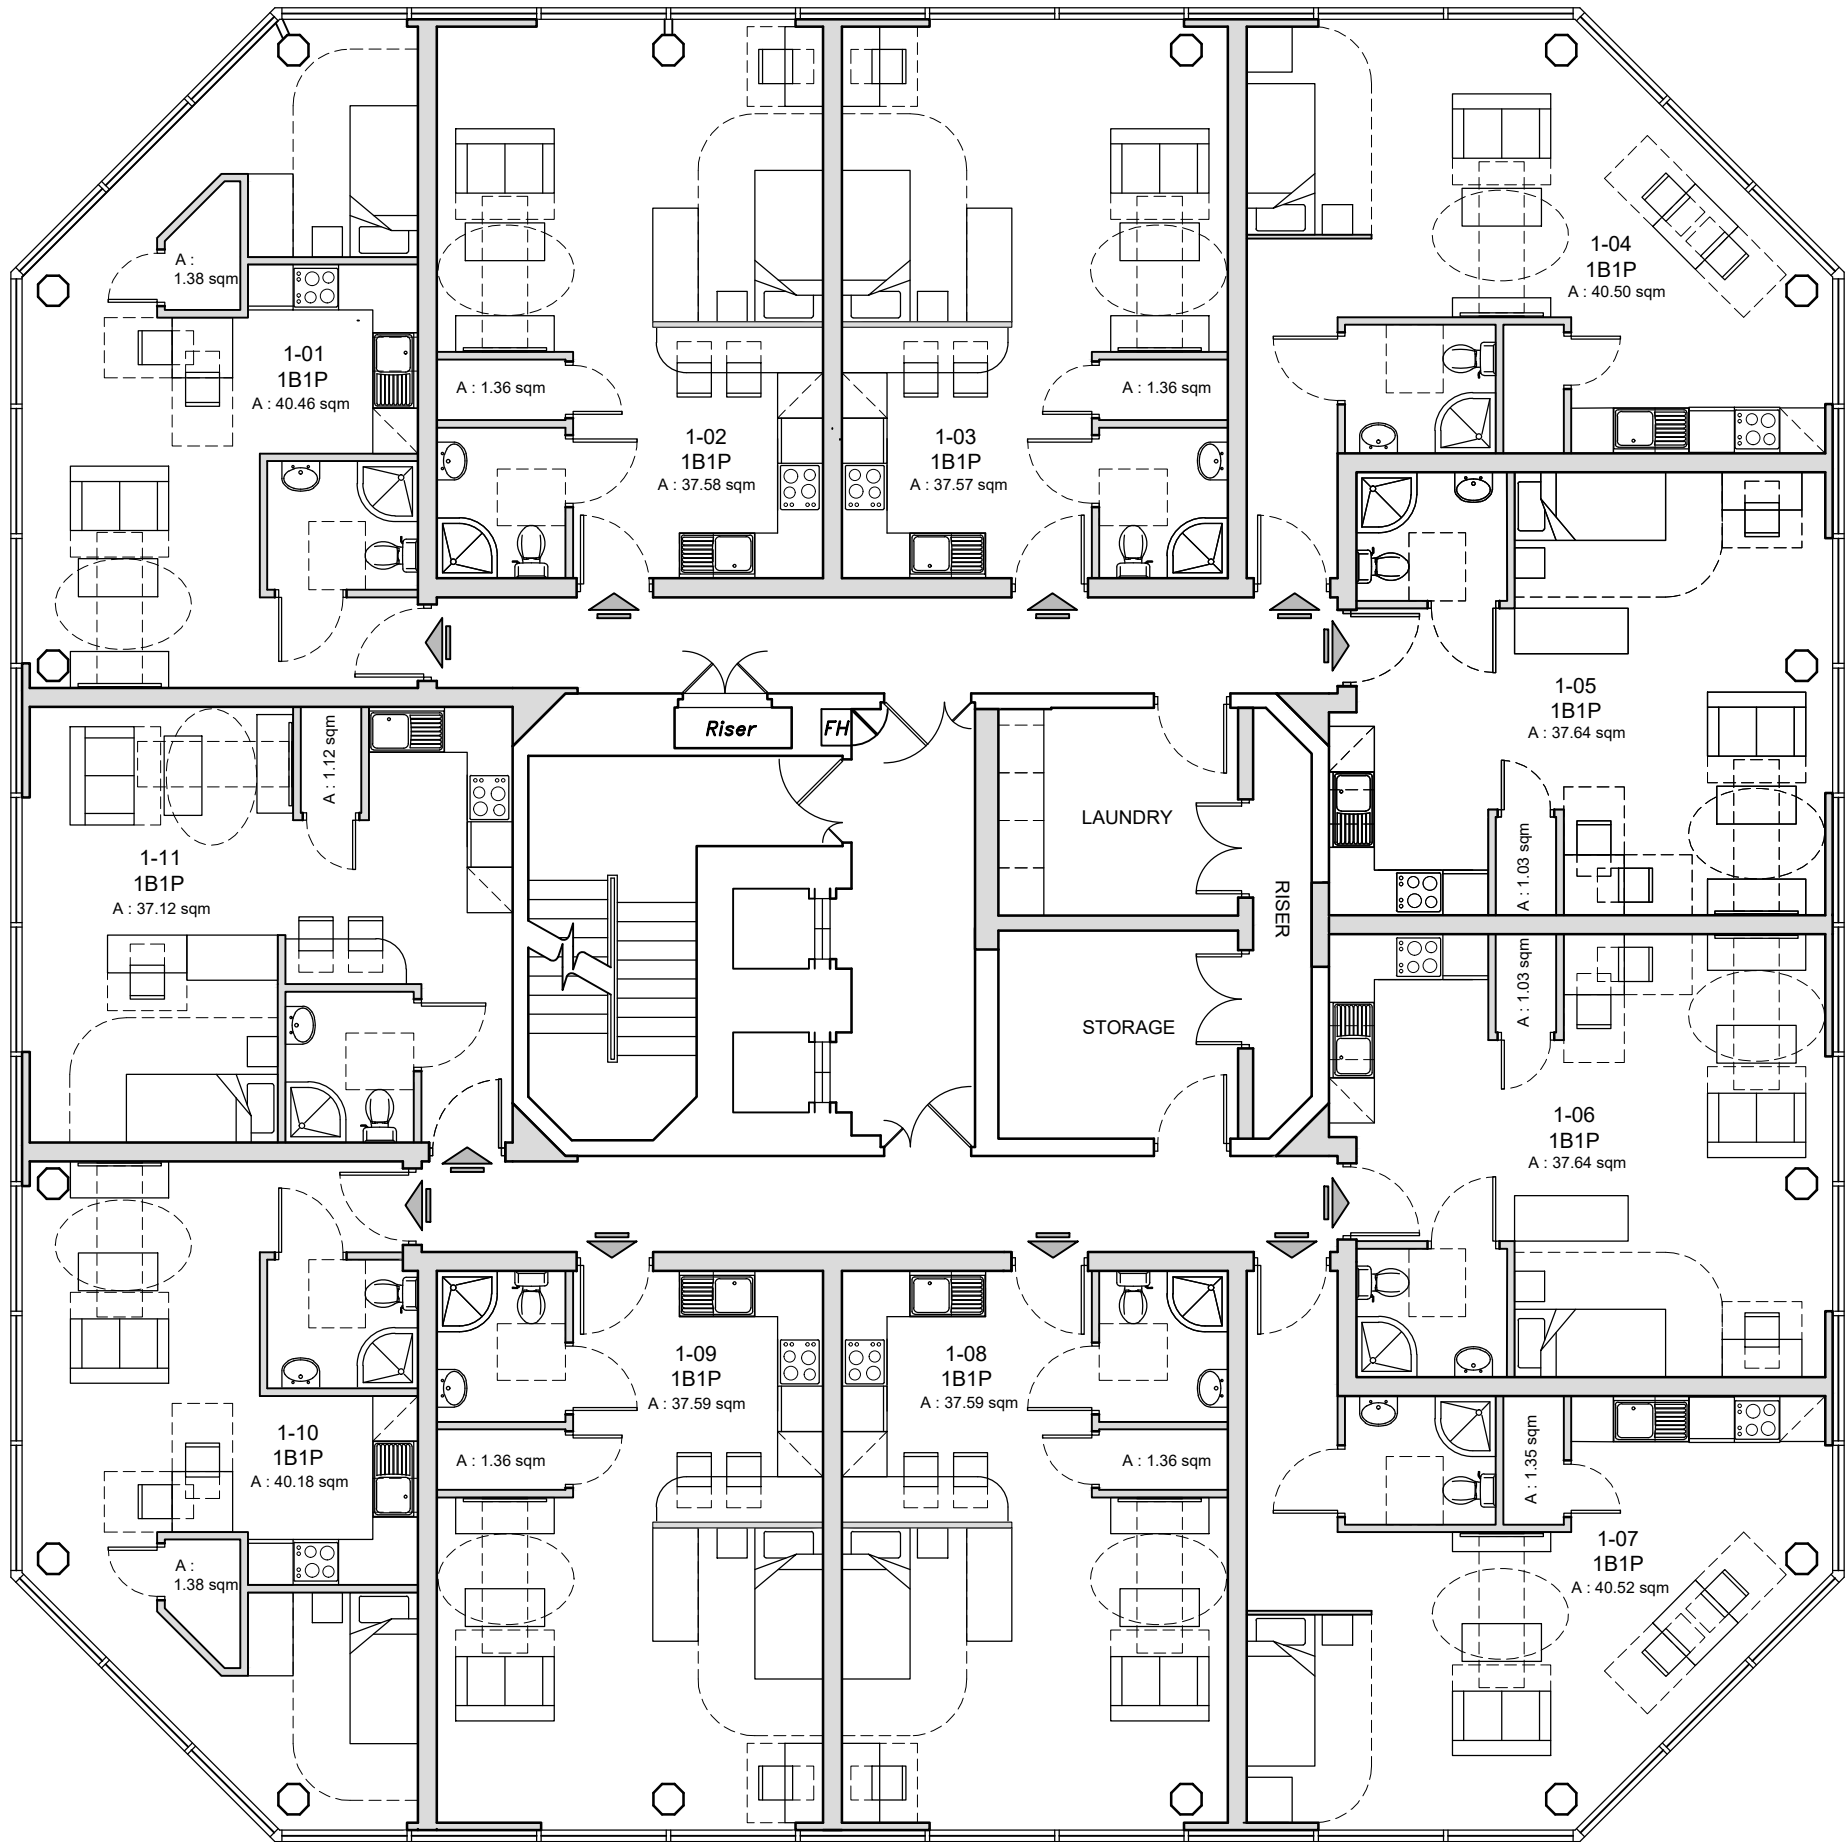

FIRST FLOOR PLAN

© Mountford Pigott LLP 2024 Reproduction in whole or in part by any means is prohibited without the prior permission of Mountford Pigott LLP.

This drawing is only to the stated scale if it is printed correctly. MPLLP cannot accept responsibility for the incorrect scaling of drawings printed by third parties.

All dimensions are in mm unless otherwise stated.

If this drawing forms part of an application for planning permission on behalf of the applicant named below, it shall not be used for any other purpose without the express permission of Mountford Pigott LLP.

This drawing may incorporate information from other professionals. Mountford Pigott LLP cannot accept responsibility for the integrity and accuracy of such information.


This drawing is not suitable for construction. Design development is required in order to comply with Building Regulations requirements.

LIST OF INFORMANTS :  
ORDNANCE SURVEY  
TOPOGRAPHICAL SURVEY 28.05.24  
MEASURED BUILDING SURVEY 28.05.24  
-

| REVISIONS           | DATE   | DRN | REV |
|---------------------|--------|-----|-----|
| DRAFT ISSUE         | 2.7.24 | SB  | P01 |
| DRAFT ISSUE         | 3.7.24 | SB  | P02 |
| ISSUED FOR PLANNING | 4.7.24 | SB  | P03 |

All development areas quoted are subject to survey and detailed design

| KEY: |                       |
|------|-----------------------|
|      | EXISTING CONSTRUCTION |
|      | NEW CONSTRUCTION      |

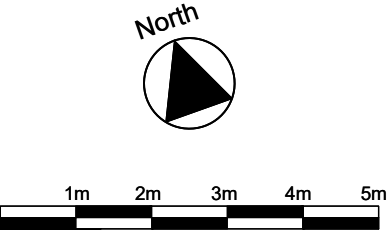

MountfordPigott  
RESIDENTIAL DEVELOPMENT  
ADVANTAGE HOUSE READING

FIRST FLOOR PLAN  
AS PROPOSED

PROJECT ORIGINATOR TYPE NUMBER REVISION  
2446-A11-MP-DR-P003-P03

1:100 @ A3  
DRAWN BY SB 7.24