

NOTES




KEY
SCALE - 1:2000 @ A3

LEGEND


- REPAIR EXISTING**
MINOR REPAIRS & PAINT
- REPLACE TIMBER SASHES.**
REPLACE EXISTING TIMBER SASHES WITH NEW, NEW SASHES TO INCORPORATE SLIM DOUBLE GLAZING WITH WHITE SPACER BARS AND MATCH EXISTING SASH DESIGN, PROPORTIONS AND QUALITY.
RETAIN, REPAIR AND REPAINT THE THE EXISTING SASHBOX. ADD PILED DRAUGHTSTRIPS TO PARTING AND STAFF BEADS TO IMPROVE SEAL. REBALANCE THE COUNTER WEIGHTS TO ACCOUNT FOR DOUBLE GLAZING.

CASTLE STREET ELEVATION

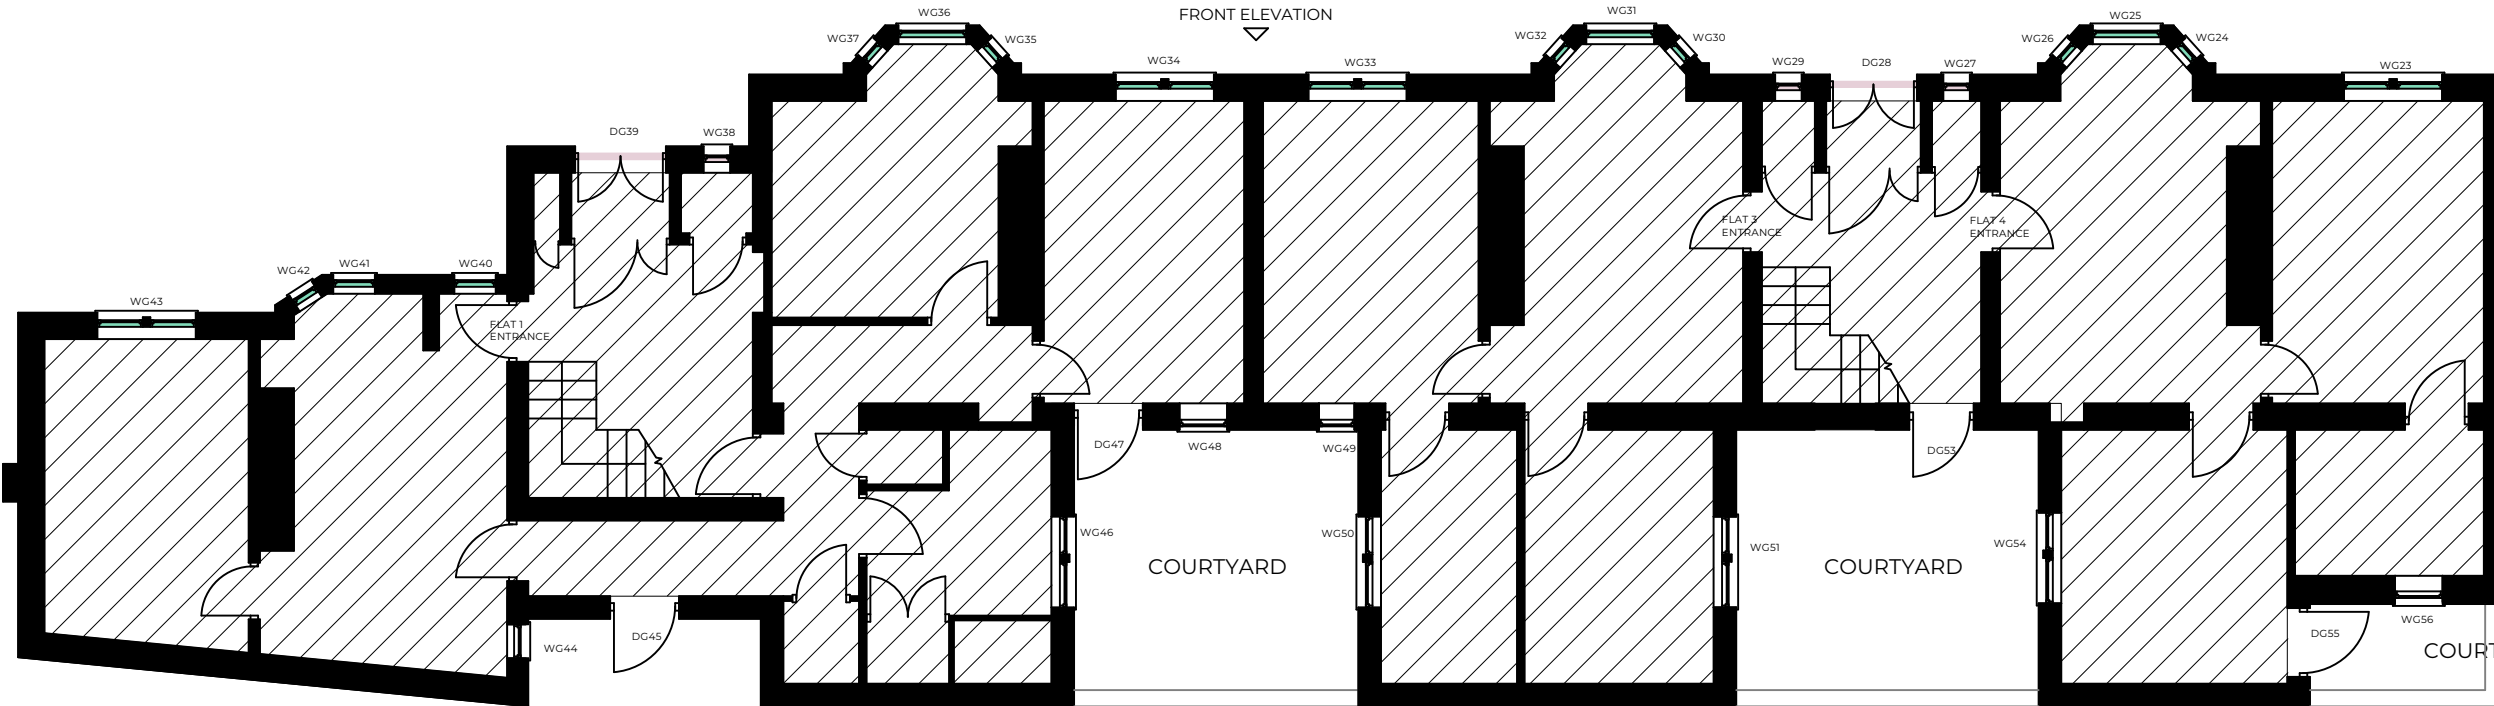

West Wing - Proposed Ground Floor Plan - Part 1
Scale 1:100@A3

FRONT ELEVATION

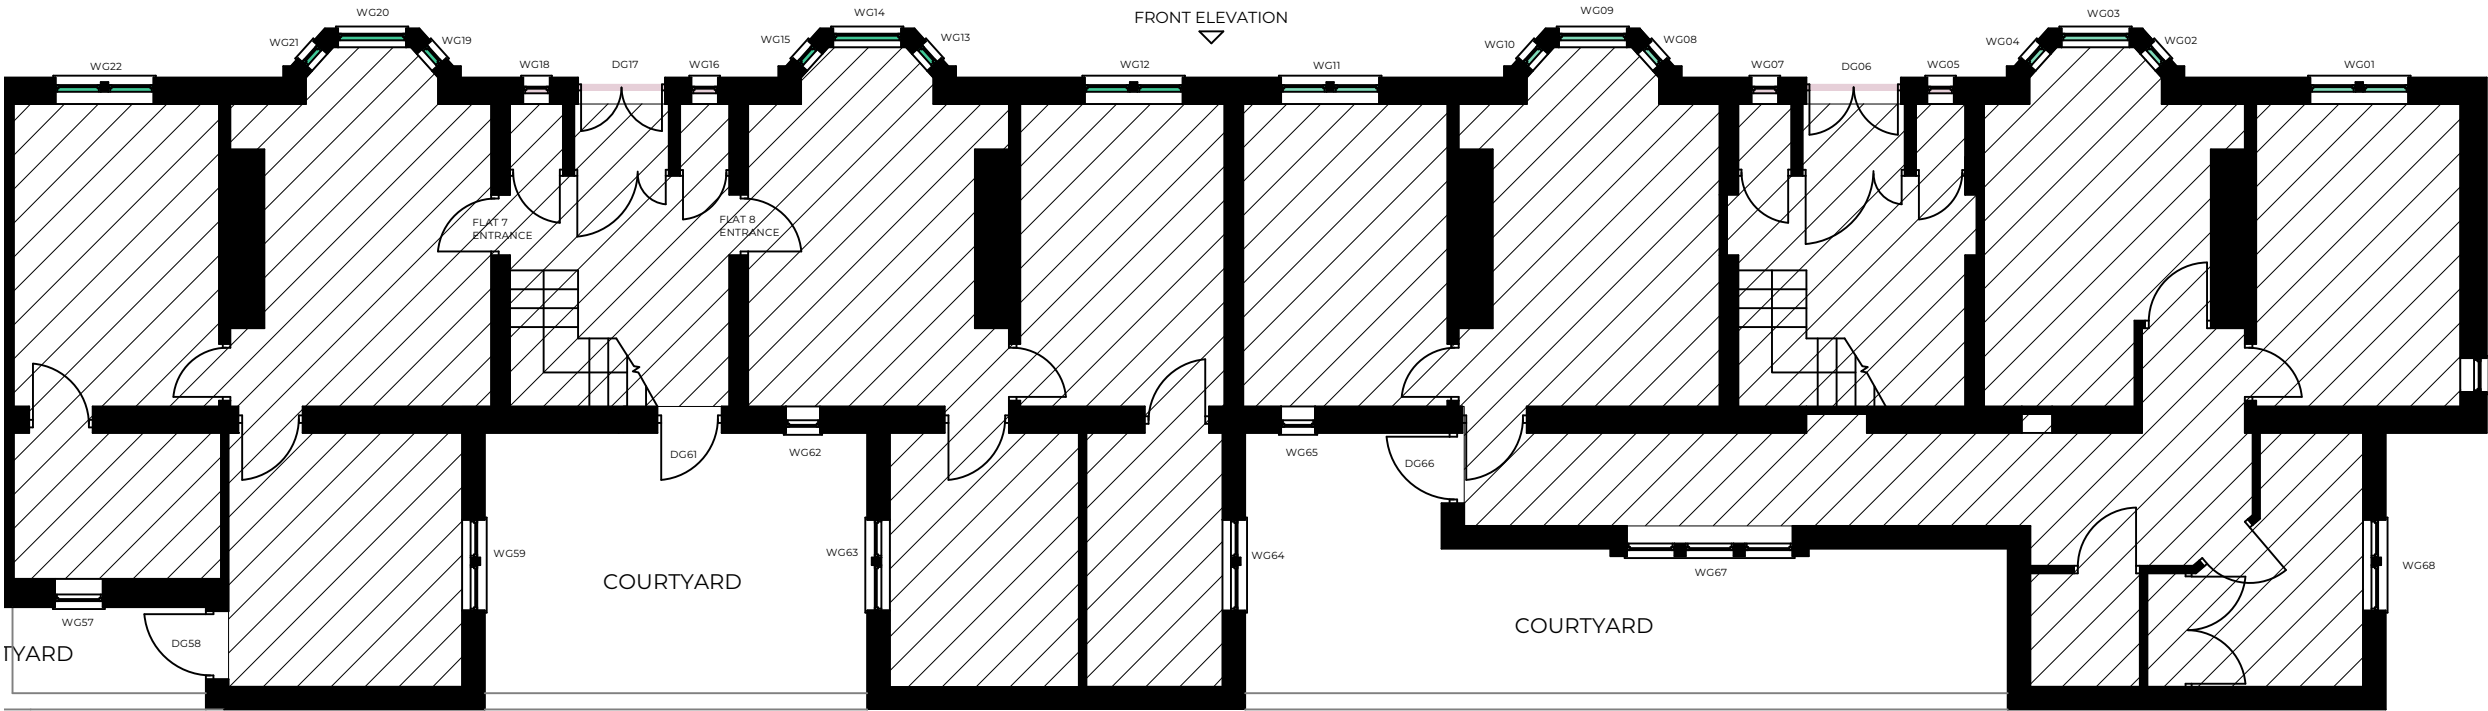

West Wing - Proposed Ground Floor Plan - Part 2
Scale 1:100@A3

HOLY BROOK ELEVATION

P01	09/07/2024	For Planning Application	KOS
REVISION	DATE	REVISION NOTE	BY

THIS DRAWING MAY ONLY BE SCALED FOR PLANNING APPLICATION PURPOSES.
THIS DRAWING WAS PRODUCED FOR A SPECIFIC PURPOSE AGREED WITH THE INSTRUCTING PARTY AND PROVIDES A COMENSURATE DEGREE OF ACCURACY. BRIDGES ASSOCIATES LLP ACCEPT NO RESPONSIBILITY FOR THIRD PARTY USE OF THIS DRAWING FOR ANY OTHER PURPOSES.

ANY DIMENSIONS SHOWN MUST BE CHECKED ON SITE BEFORE CONSTRUCTION OR MANUFACTURE

PROJECT
Castle Street Almshouses - Front Windows
ADDRESS
Castle Street, Reading

CLIENT
Reading Almshouse Charity

DRAWING
Proposed Plans - West Wing - Ground Floor

BRIDGES ASSOCIATES

53 Rawstone St, London EC1V 7NQ
Telephone: 020 7837 1008
www.bridgesassociates.co.uk

PROJECT #	J1273-01	DWG STATUS	PLANNING
DWG DATE	13/07/2022	CAD FILE NAME	J273 Yacht Almshouses Reading CA Drawings 2024
ORIGINAL SHEET SIZE	ISO A3	SCALE @ A3	1:100 @ A3
DRAWN BY	KOS	CHECKED BY	NB

DRAWING NUMBER	J1273-01 - BA - DR-A- 1001	REVISION	P01
SUITABILITY	Code: Information		
	S2 SUITABLE FOR INFORMATION		