



CASTLE STREET ELEVATION

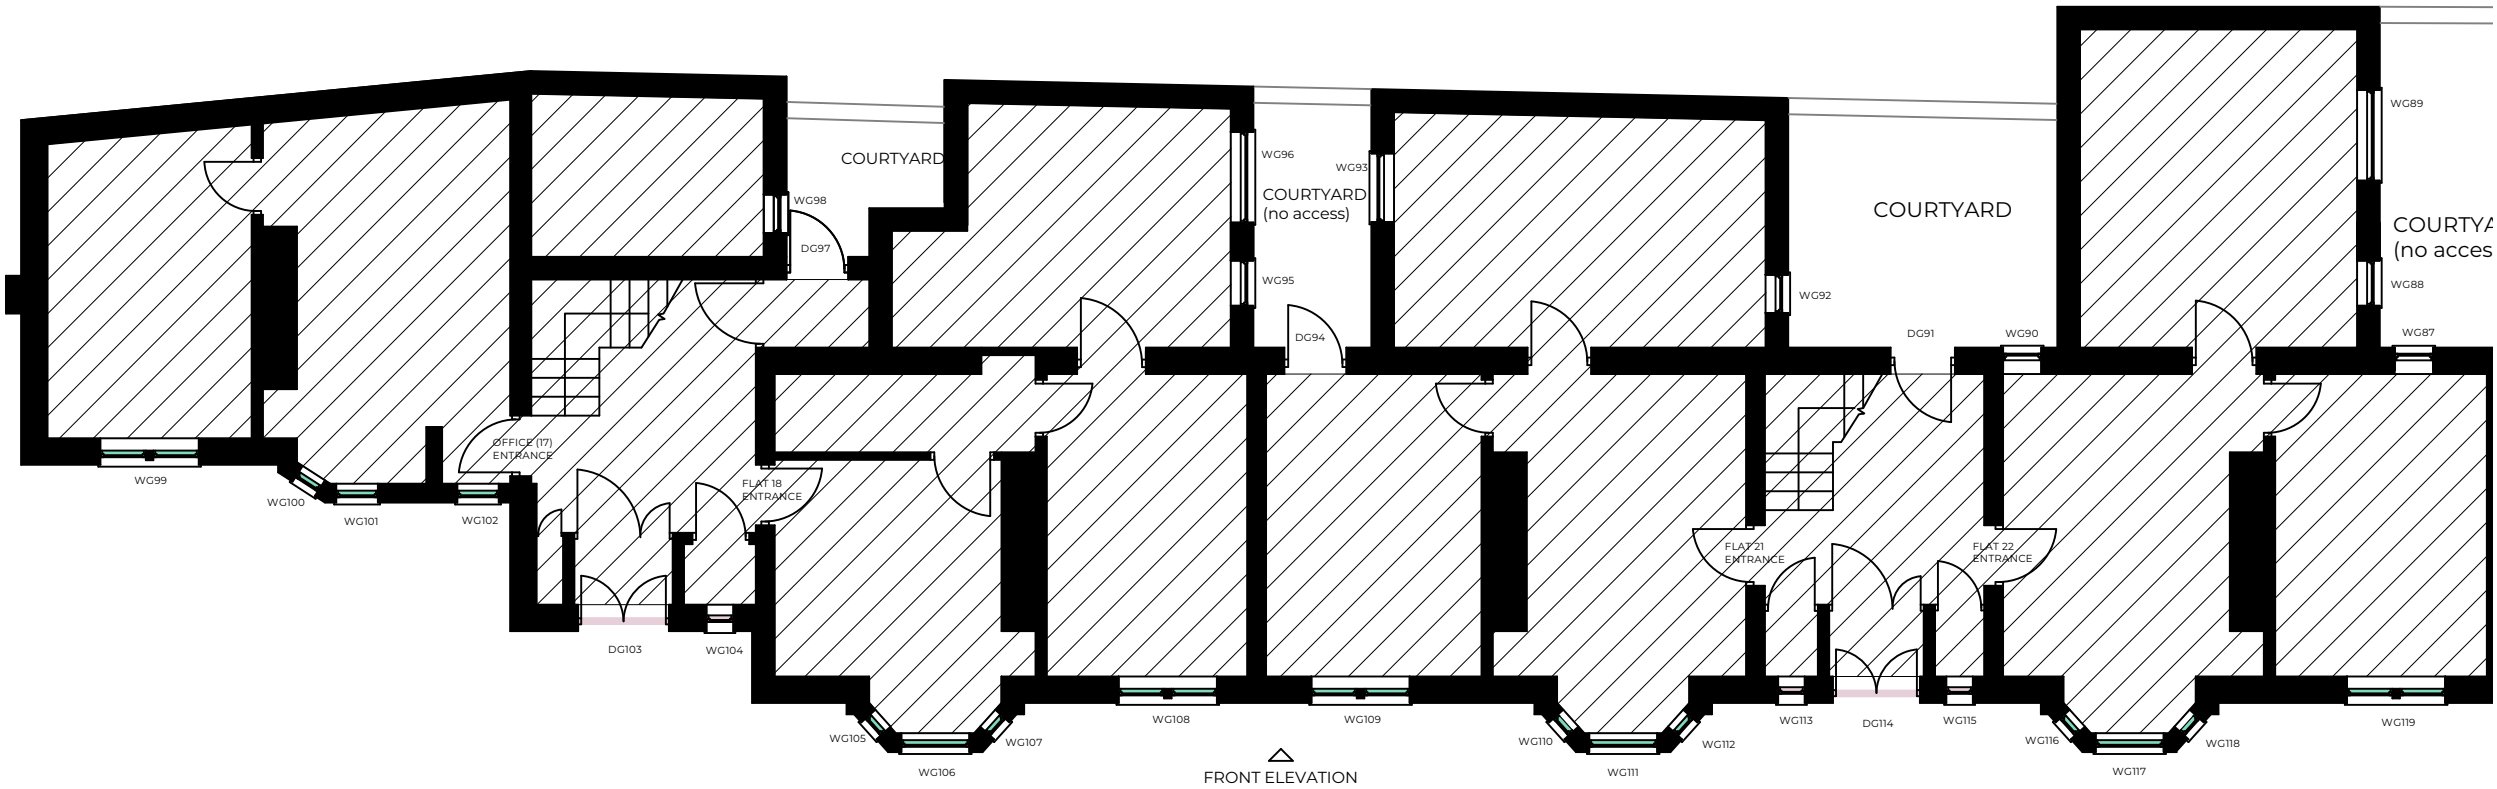

East Wing - Proposed Ground Floor Plan - Part 1


Scale 1:100@A3

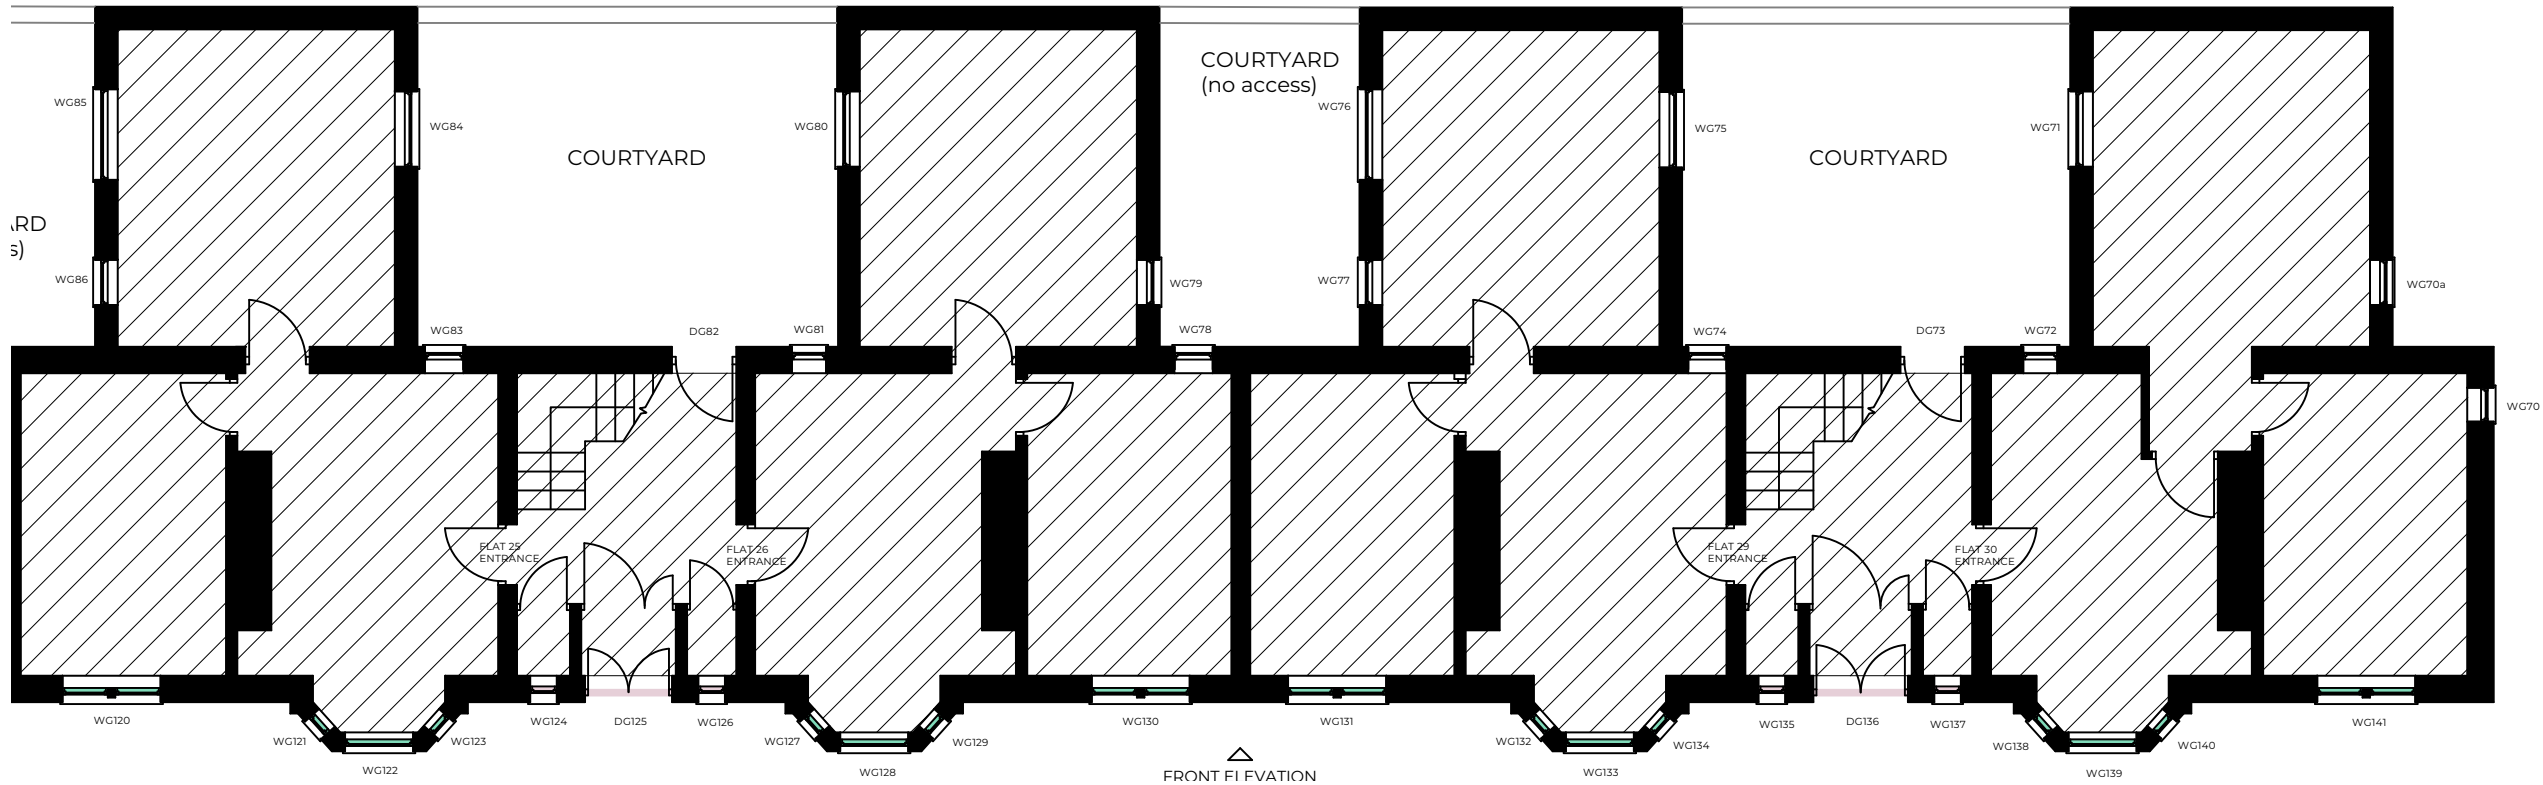

East Wing - Proposed Ground Floor Plan - Part 2

Scale 1:100@A3

COPYRIGHT BRIDGES ASSOCIATES ARCHITECTS LLP. ALL RIGHTS RESERVED.

 

NOTES



KEY

SCALE - 1:2000 @ A3

LEGEND

REPAIR EXISTING
MINOR REPAIRS & PAINT

REPLACE TIMBER SASHES.
REPLACE EXISTING TIMBER SASHES WITH NEW, NEW SASHES TO INCORPORATE SLIM DOUBLE GLAZING WITH WHITE SPACER BARS AND MATCH EXISTING SASH DESIGN, PROPORTIONS AND QUALITY.

RETAIN, REPAIR AND REPAINT THE THE EXISTING SASHBOX. ADD PILED DRAUGHTSTRIPS TO PARTING AND STAFF BEADS TO IMPROVE SEAL. REBALANCE THE COUNTER WEIGHTS TO ACCOUNT FOR DOUBLE GLAZING.

P01	09/07/2024	For Planning Application	KOS
REVISION	DATE	REVISION NOTE	BY

THIS DRAWING MAY ONLY BE SCALED FOR PLANNING APPLICATION PURPOSES.

THIS DRAWING WAS PRODUCED FOR A SPECIFIC PURPOSE AGREED WITH THE INSTRUCTING PARTY AND PROVIDES A COMENSURATE DEGREE OF ACCURACY. BRIDGES ASSOCIATES LLP ACCEPT NO RESPONSIBILITY FOR THIRD PARTY USE OF THIS DRAWING FOR ANY OTHER PURPOSES.

ANY DIMENSIONS SHOWN MUST BE CHECKED ON SITE BEFORE CONSTRUCTION OR MANUFACTURE

PROJECT

Castle Street Almshouses - Front Windows

ADDRESS

Castle Street, Reading

CLIENT

Reading Almshouse Charity

DRAWING

Proposed Plans - East Wing - Ground Floor

BRIDGES ASSOCIATES

53 Rawstone St, London EC1V 7NQ
Telephone: 020 7837 1008
www.bridgesassociates.co.uk

PROJECT # J1273-01 DWG STATUS PLANNING

DWG DATE 13/07/2022 CAD FILE NAME J273 Yacht Almshouses Reading CA Drawings 2024

ORIGINAL SHEET SIZE ISO A3 SCALE @ A3 1:100 @ A3

DRAWN BY KOS CHECKED BY NB

DRAWING NUMBER J1273-01 - BA - DR - A - 1003 REVISION P01

SUITABILITY S2 SUITABLE FOR INFORMATION