



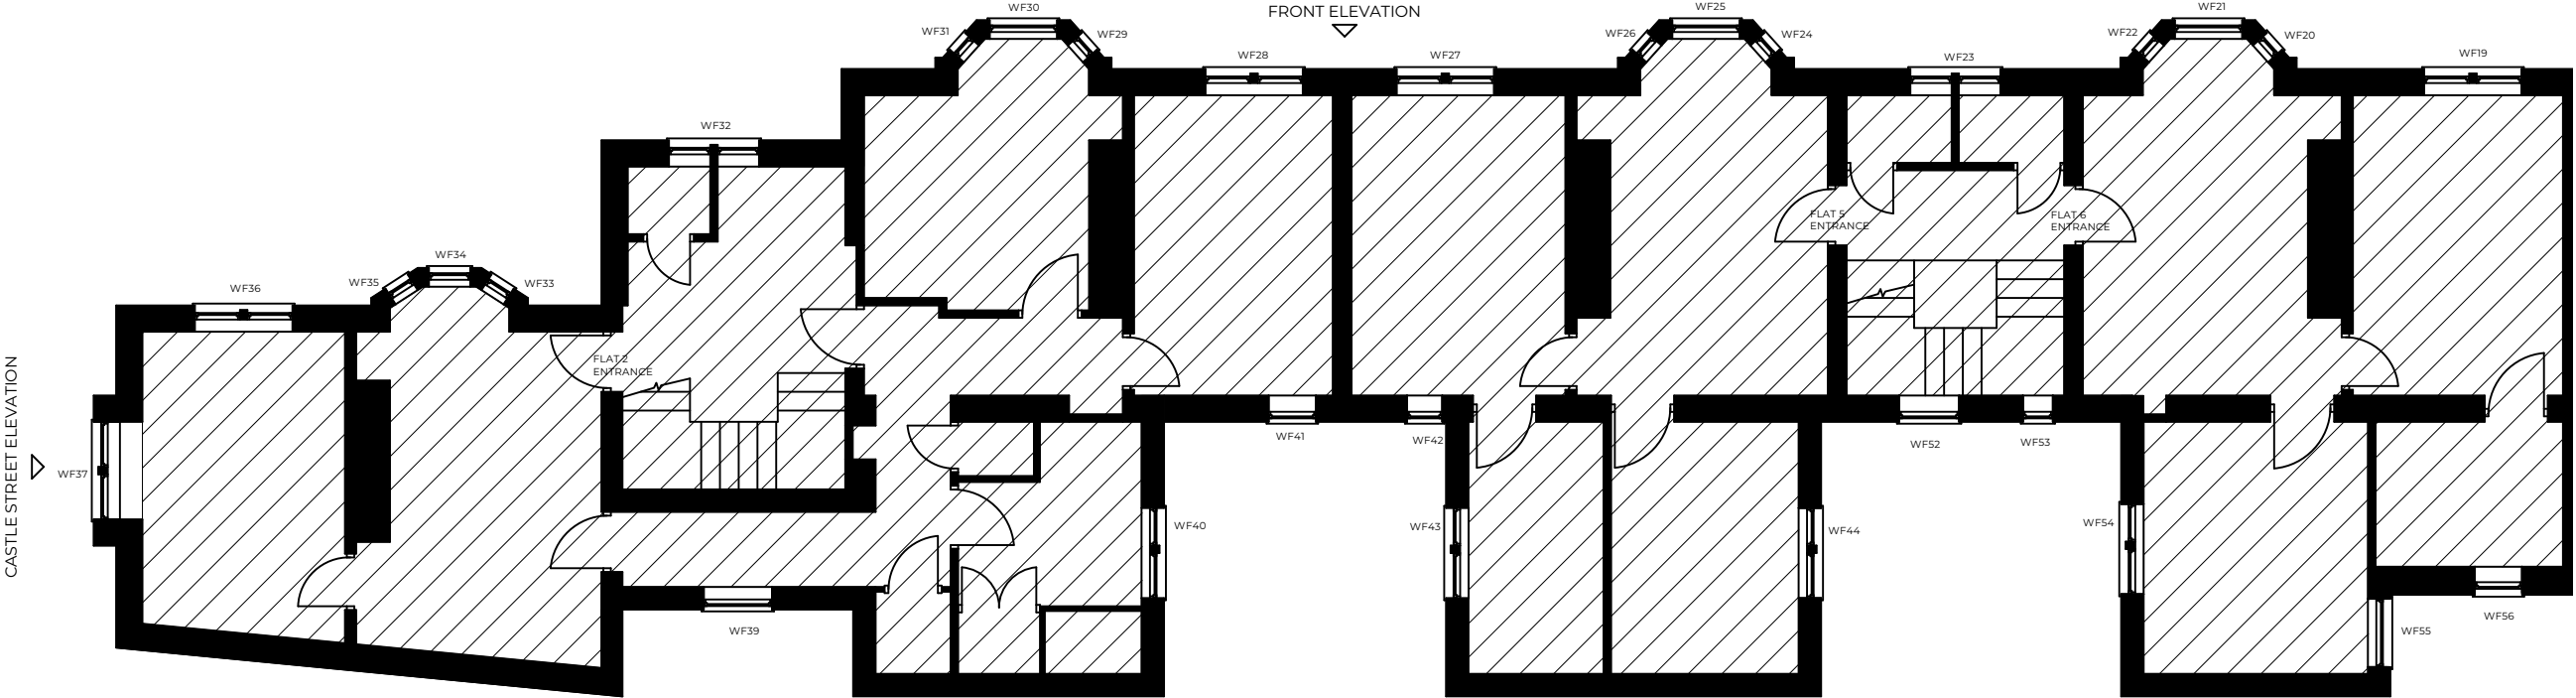

West Wing - Existing First Floor Plan - Part 1
Scale 1:100@A3

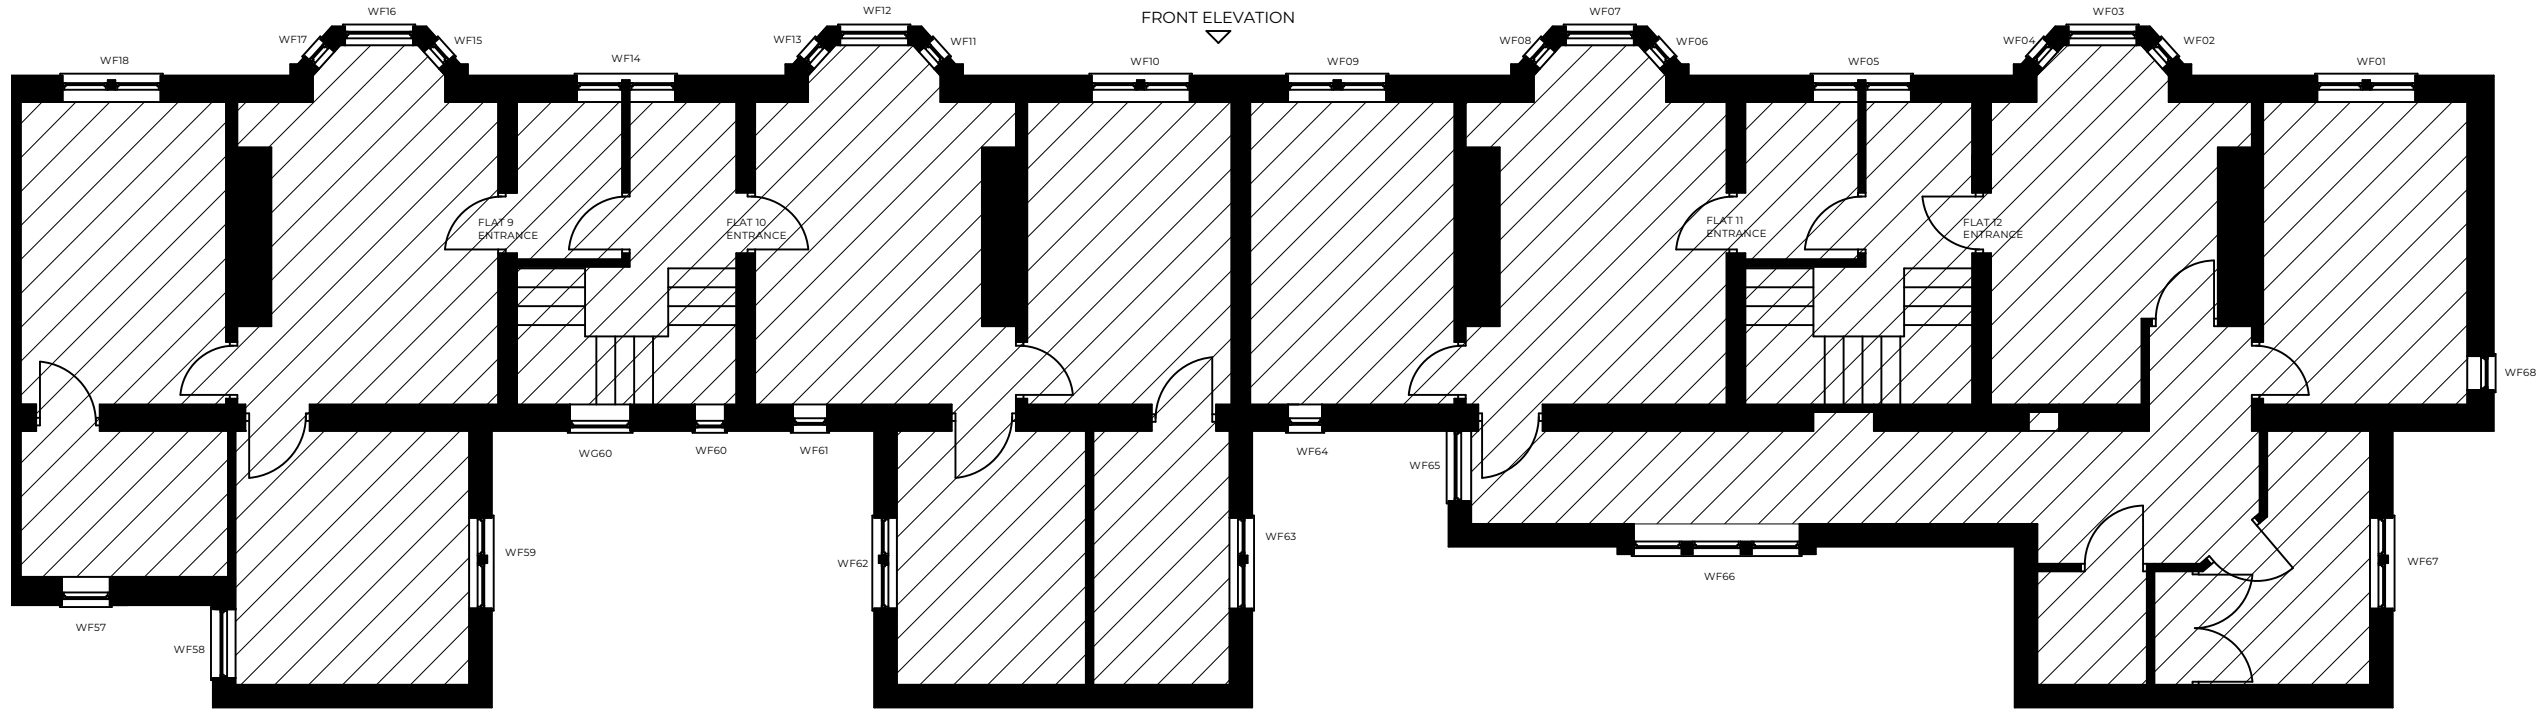

West Wing - Existing First Floor Plan - Part 2
Scale 1:100@A3

COPYRIGHT BRIDGES ASSOCIATES ARCHITECTS LLP. ALL RIGHTS RESERVED.

0 1 2 3 4 M

NOTES

KEY
SCALE - 1:2000 @ A3

N

P01	09/07/2024	For Planning Application	KOS
REVISION	DATE	REVISION NOTE	BY

THIS DRAWING MAY ONLY BE SCALED FOR PLANNING APPLICATION PURPOSES.

THIS DRAWING WAS PRODUCED FOR A SPECIFIC PURPOSE AGREED WITH THE INSTRUCTING PARTY AND PROVIDES A COMENSURATE DEGREE OF ACCURACY. BRIDGES ASSOCIATES LLP ACCEPT NO RESPONSIBILITY FOR THIRD PARTY USE OF THIS DRAWING FOR ANY OTHER PURPOSES.

ANY DIMENSIONS SHOWN MUST BE CHECKED ON SITE BEFORE CONSTRUCTION OR MANUFACTURE

PROJECT
Castle Street Almshouses - Front Windows

ADDRESS
Castle Street, Reading

CLIENT
Reading Almshouse Charity

DRAWING
Existing Plans - West Wing - First Floor

BRIDGES ASSOCIATES

53 Rawstone St, London EC1V 7NQ
Telephone: 020 7837 1008
www.bridgesassociates.co.uk

PROJECT #	J1273-01	DWG STATUS	PLANNING
DWG DATE	13/07/2022	CAD FILE NAME	J273 Yacht Almshouses Reading CA Drawings 2024
ORIGINAL SHEET SIZE	ISO A3	SCALE @ A3	1:100 @ A3
DRAWN BY	KOS	CHECKED BY	NB
DRAWING NUMBER	J1273-01 - BA - DR - A - 0102	REVISION	P01

SUITABILITY
Scale: Information
S2 SUITABLE FOR INFORMATION