



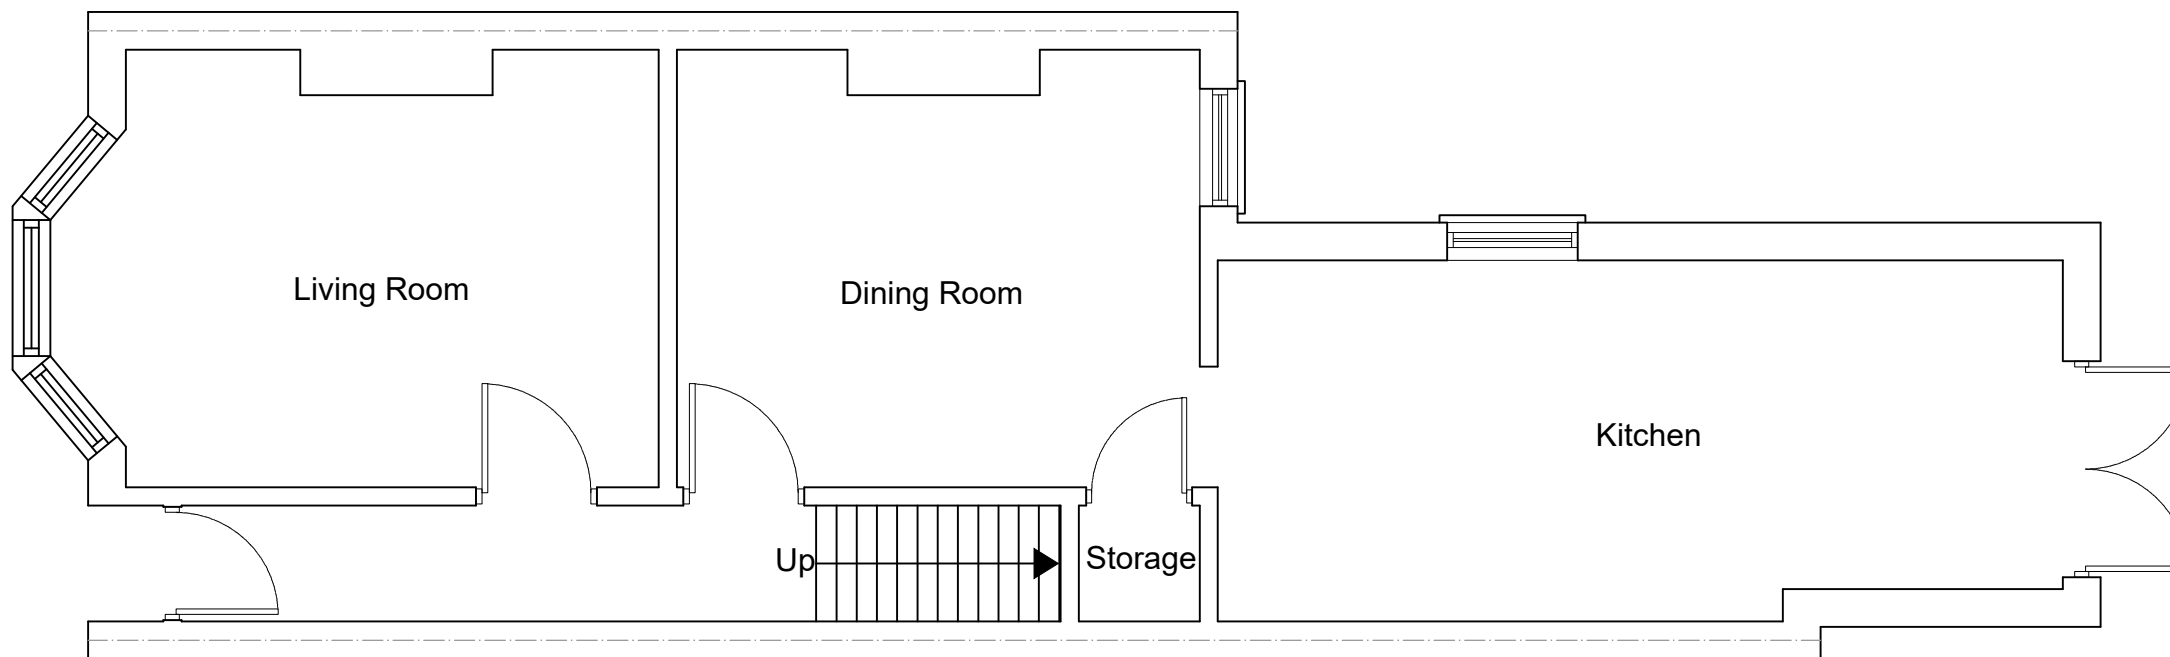

EXISTING GROUND FLOOR PLAN
SCALE 1:50

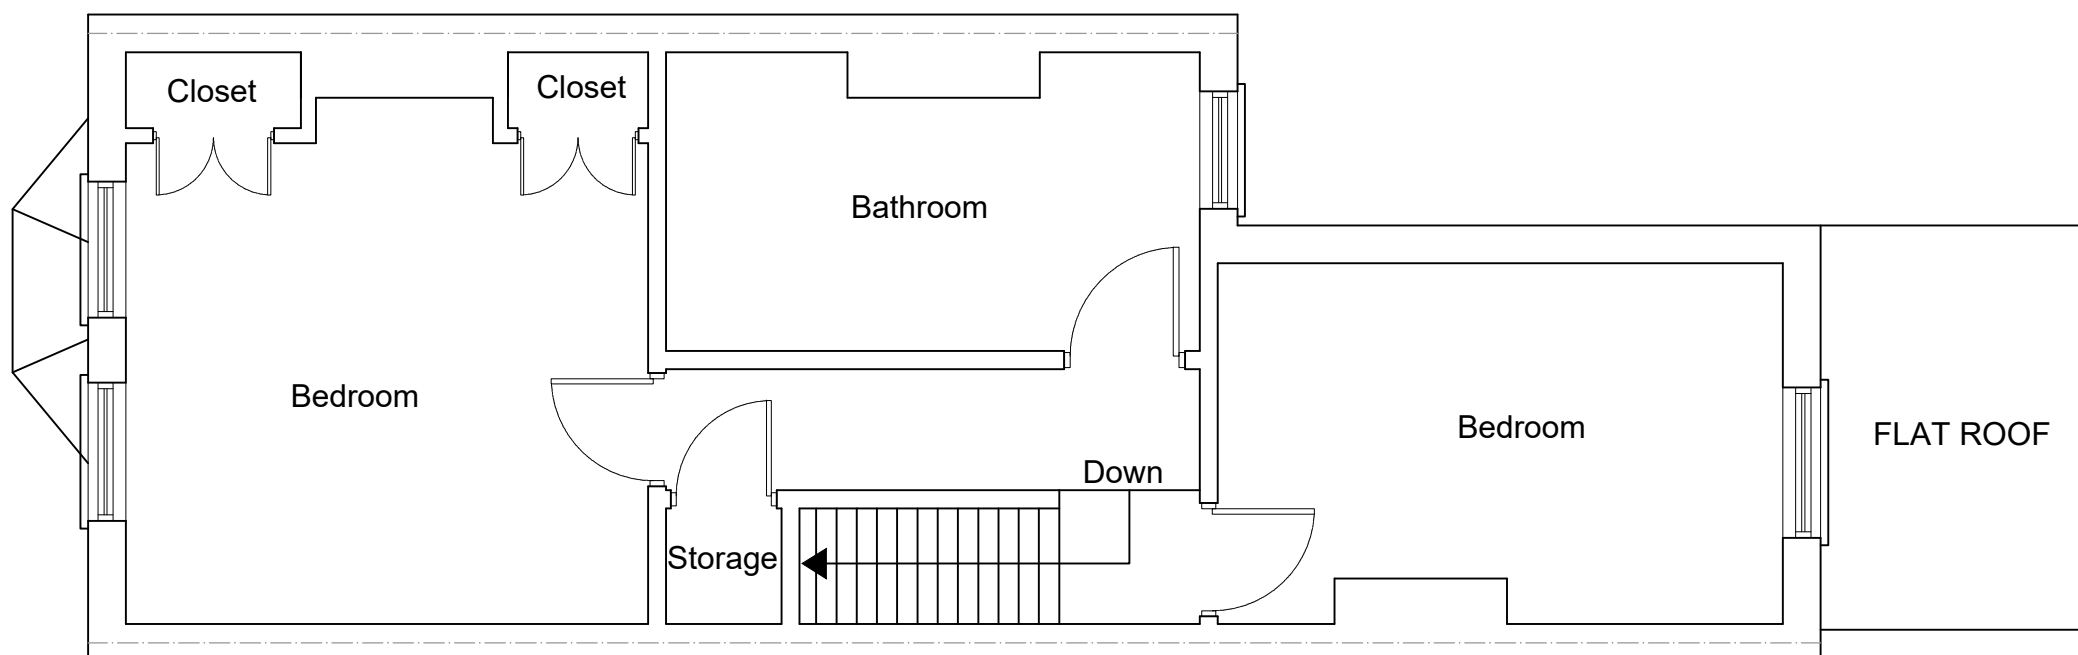

EXISTING FIRST FLOOR PLAN
SCALE 1:50



www.FastPlansUK.co.uk

Project: Loft Conversion with
Dormer to Rear.


Address:
16 WASHINGTON RD, RG4 5AA

Scale: 1:50 @ A3 Dwg. no: A01 REV3


Drawn by: O.B.S Date Drawn: 25-JULY-2024

For Drawings Tel: 0208 154 5569

E-mail: plans@FastPlansUK.co.uk

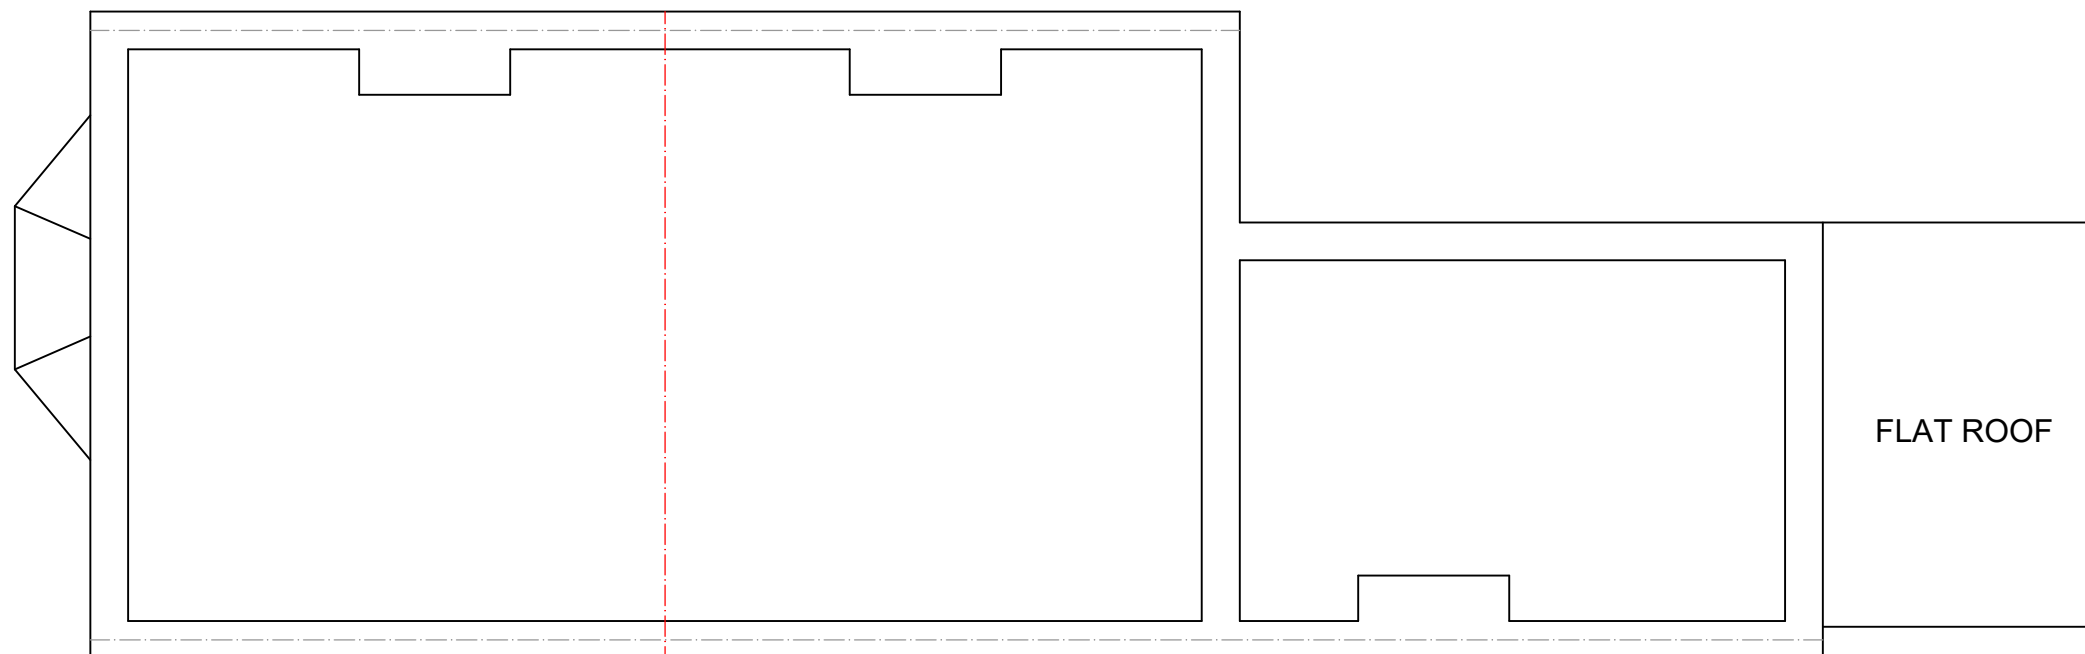

EXISTING LOFT PLAN
SCALE 1:50

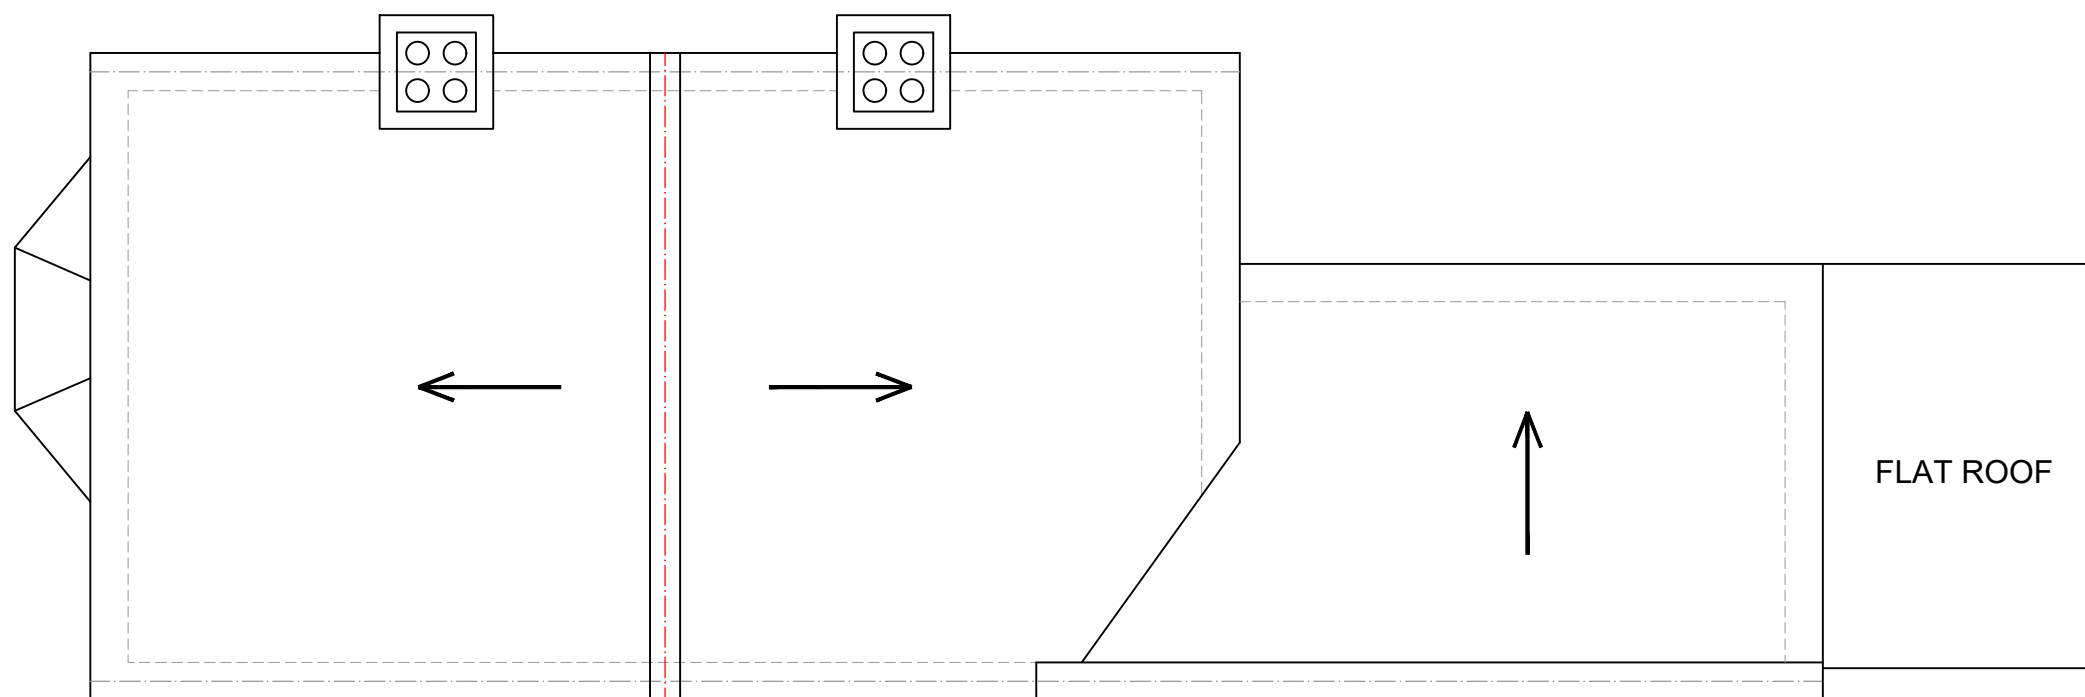

EXISTING ROOF PLAN
SCALE 1:50



www.FastPlansUK.co.uk

Project: Loft Conversion with
Dormer to Rear.


Address:
16 WASHINGTON RD, RG4 5AA

Scale: 1:50 @ A3 Dwg. no: A02 REV3

Drawn by: O.B.S. Date Drawn: 25-JULY-2024

For Drawings Tel: 0208 154 5569


E-mail: plans@FastPlansUK.co.uk

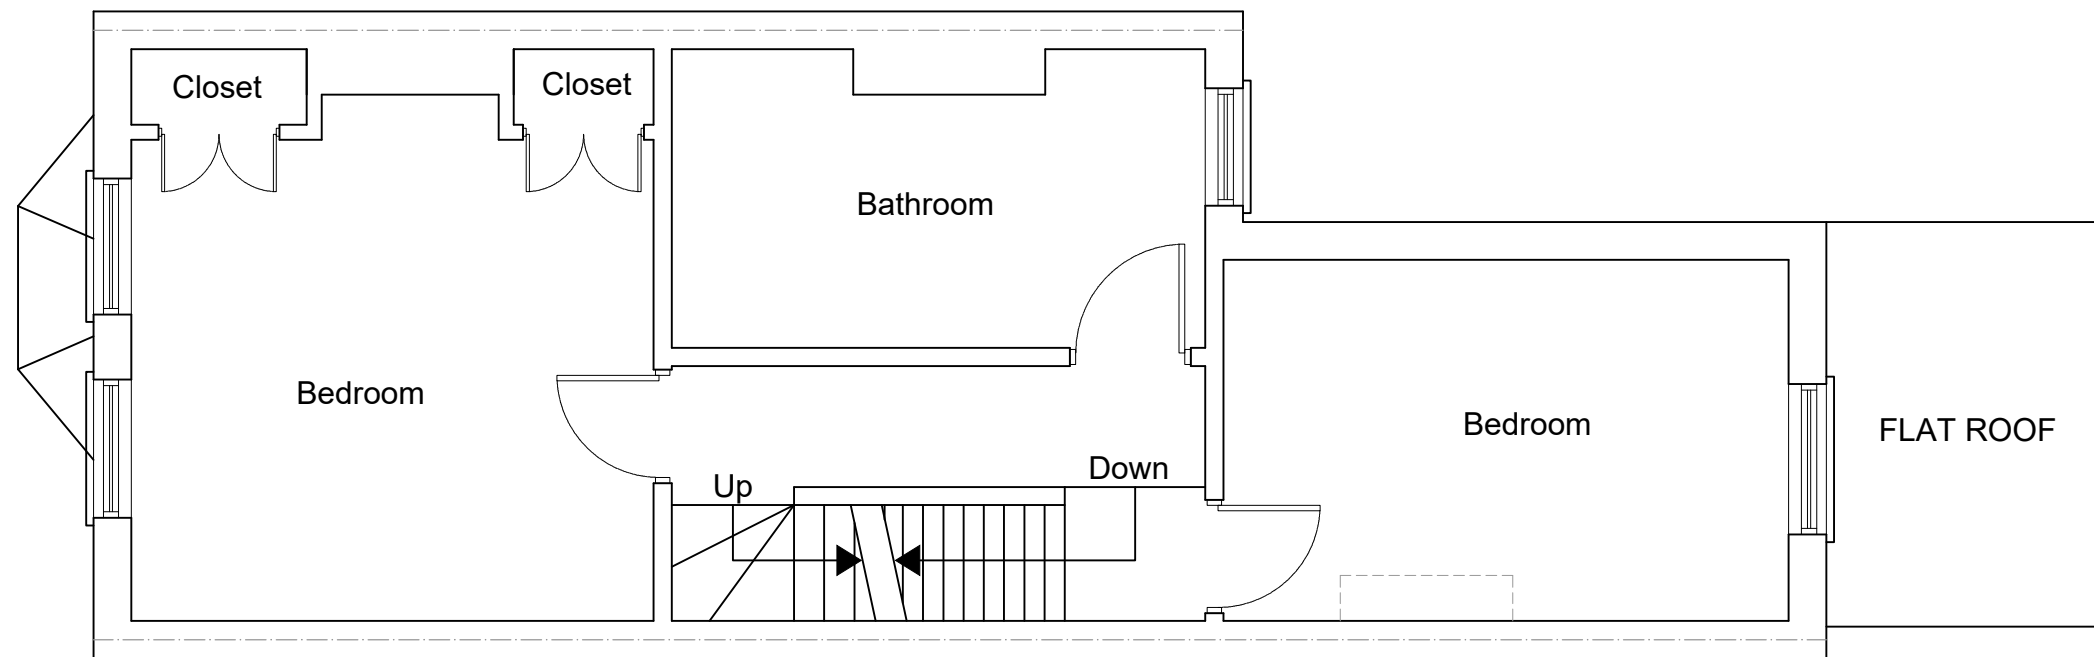

PROPOSED FIRST FLOOR PLAN

SCALE 1:50

All dimensions are approximate
and must be checked on site

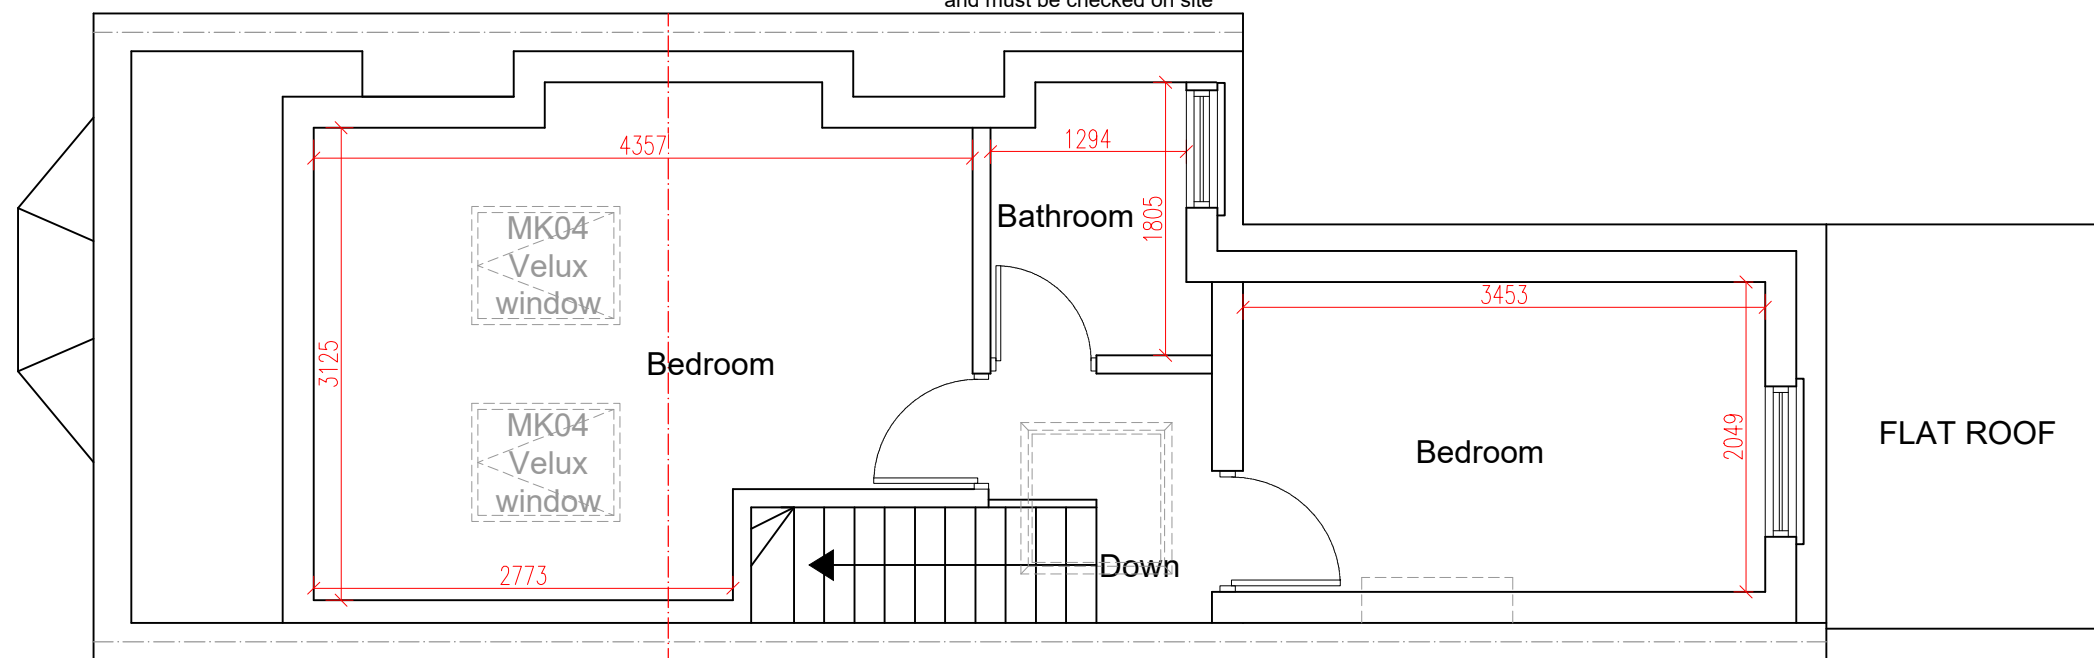

PROPOSED LOFT PLAN

SCALE 1:50



www.FastPlansUK.co.uk

Project: Loft Conversion with
Dormer to Rear.


Address:
16 WASHINGTON RD, RG4 5AA

Scale: 1:50 @ A3 Dwg. no: A03 REV3

Drawn by: O.B.S Date Drawn: 25-JULY-2024

For Drawings Tel: 0208 154 5569

E-mail: plans@FastPlansUK.co.uk

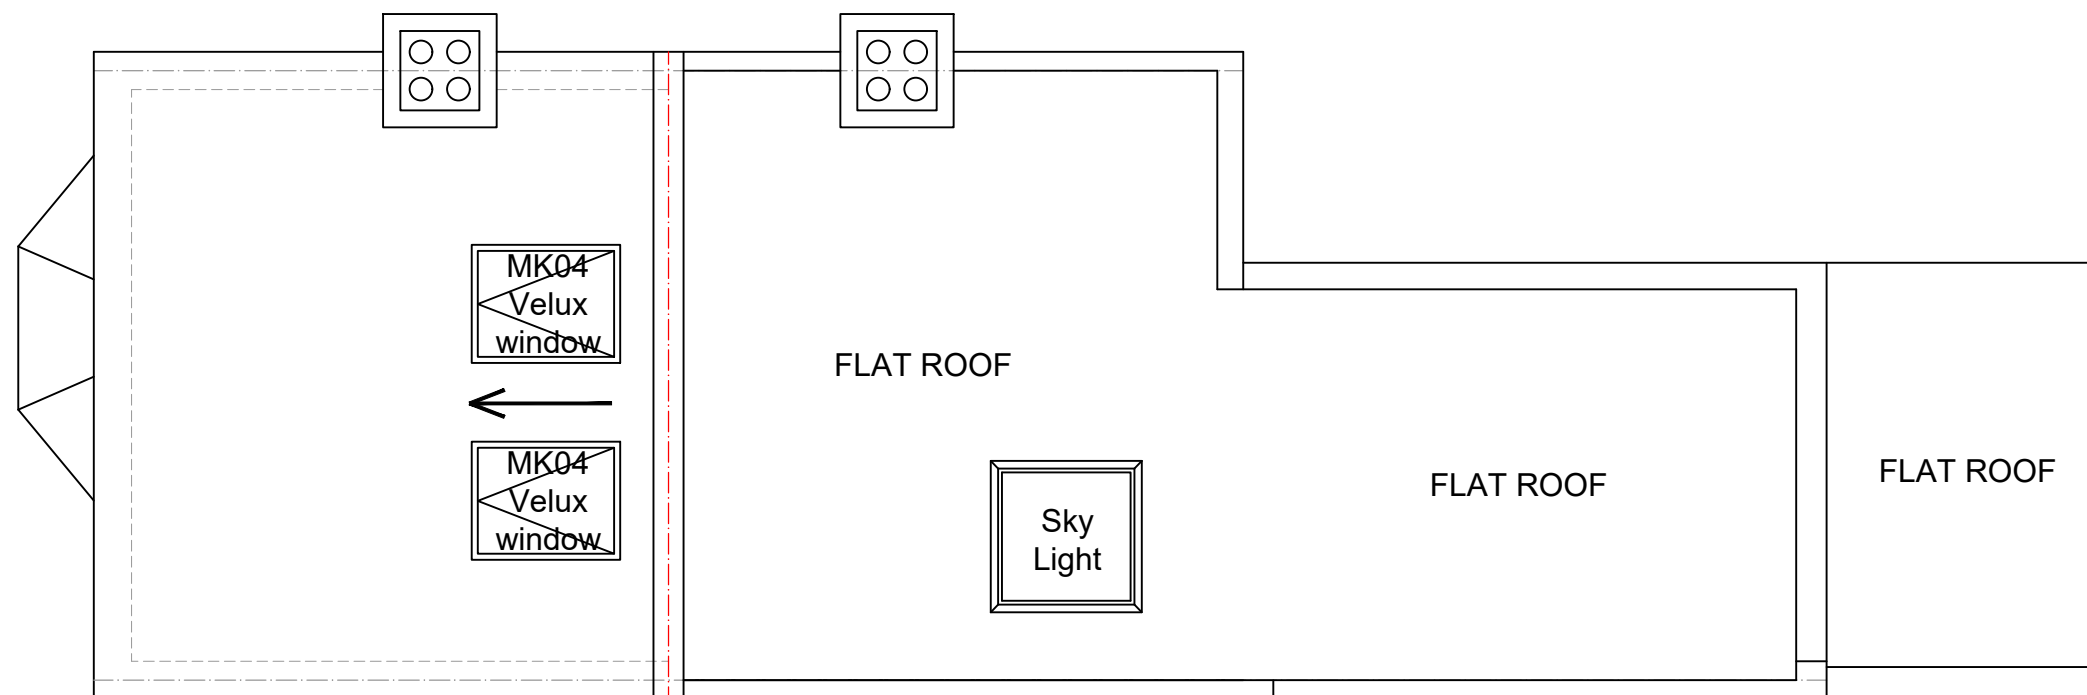

PROPOSED ROOF PLAN
SCALE 1:50



www.FastPlansUK.co.uk


Project: Loft Conversion with
Dormer to Rear.

Address:
16 WASHINGTON RD, RG4 5AA


Scale: 1:50 @ A3	Dwg. no: A04 REV3
Drawn by: O.B.S	Date Drawn: 25-JULY-2024

For Drawings Tel: 0208 154 5569


E-mail: plans@FastPlansUK.co.uk

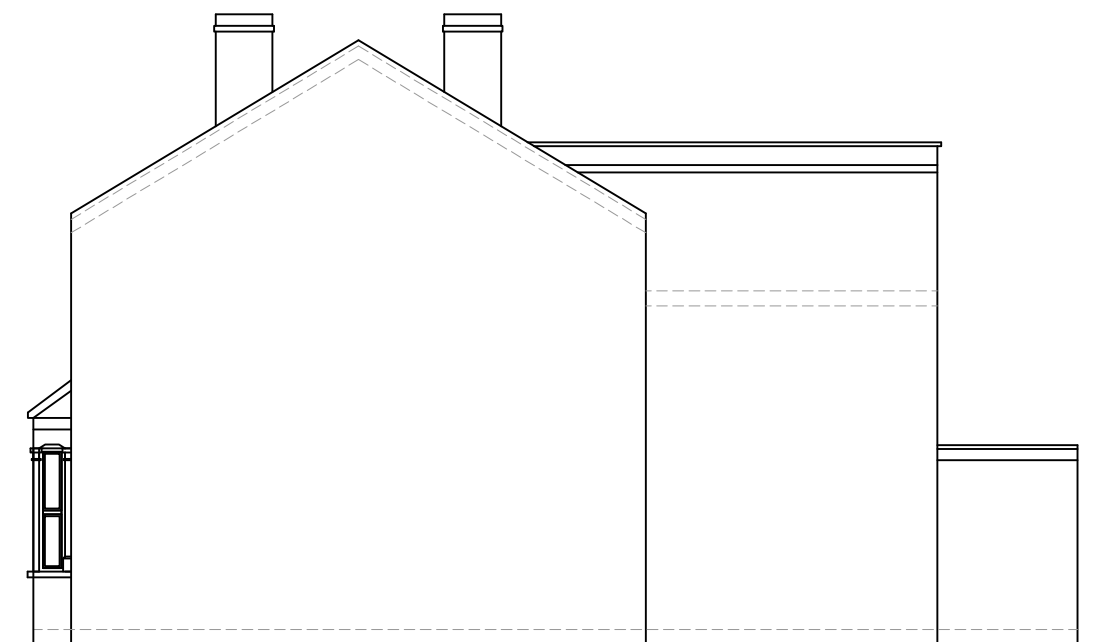


EXISTING ELEVATION SIDE A
SCALE 1:100

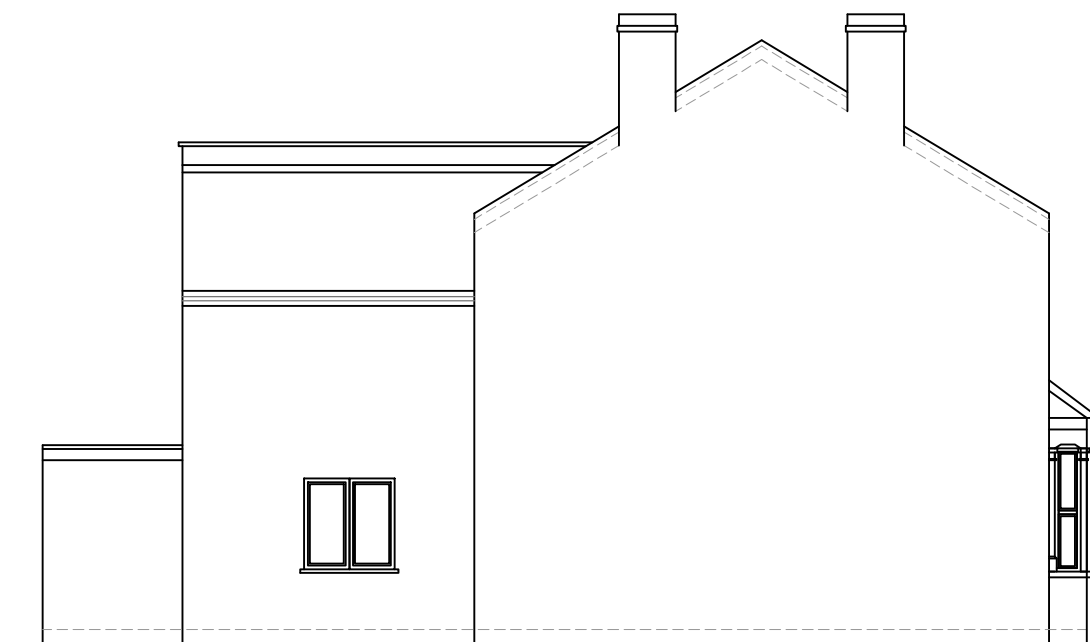

EXISTING ELEVATION SIDE B
SCALE 1:100

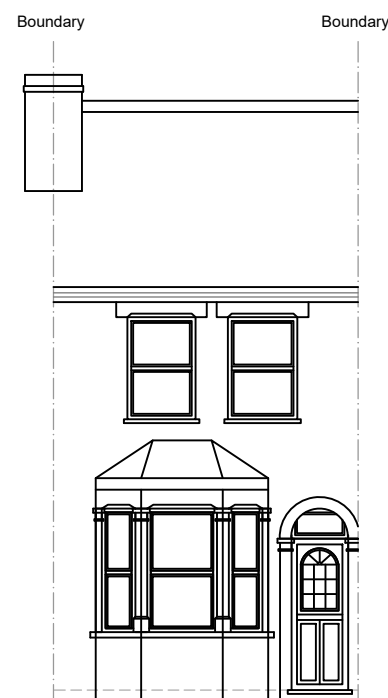

EXISTING FRONT ELEVATION
SCALE 1:100

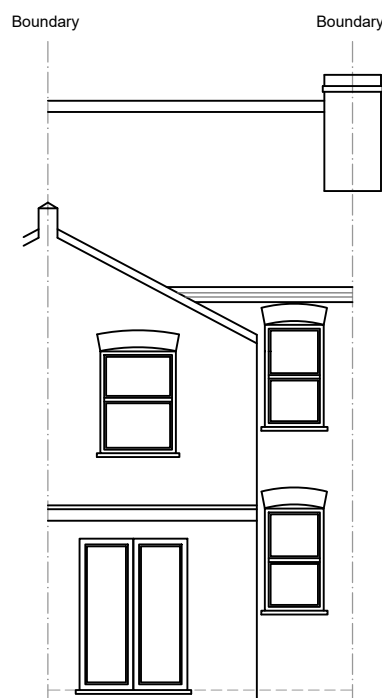

EXISTING REAR ELEVATION
SCALE 1:100



www.FastPlansUK.co.uk


Project: Loft Conversion with
Dormer to Rear.

Address:
16 WASHINGTON RD, RG4 5AA


Scale: 1:100 @ A3	Dwg. no: A05 REV3
Drawn by: O.B.S	Date Drawn: 25-JULY-2024

For Drawings Tel: 0208 154 5569

E-mail: plans@FastPlansUK.co.uk

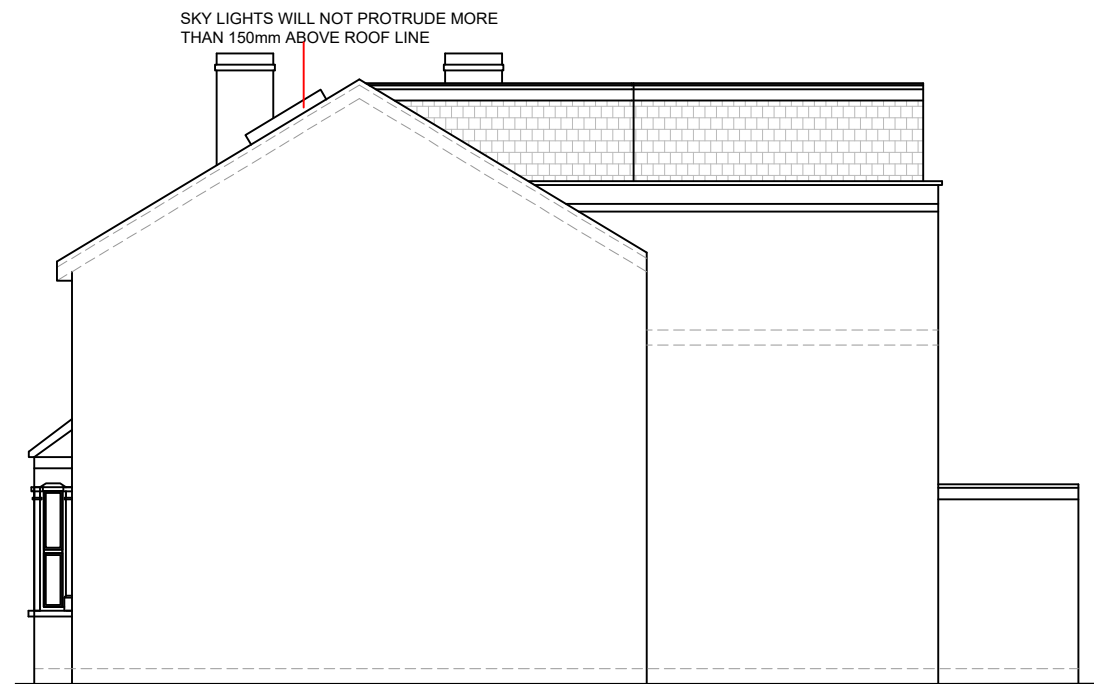


PROPOSED ELEVATION SIDE A
SCALE 1:100

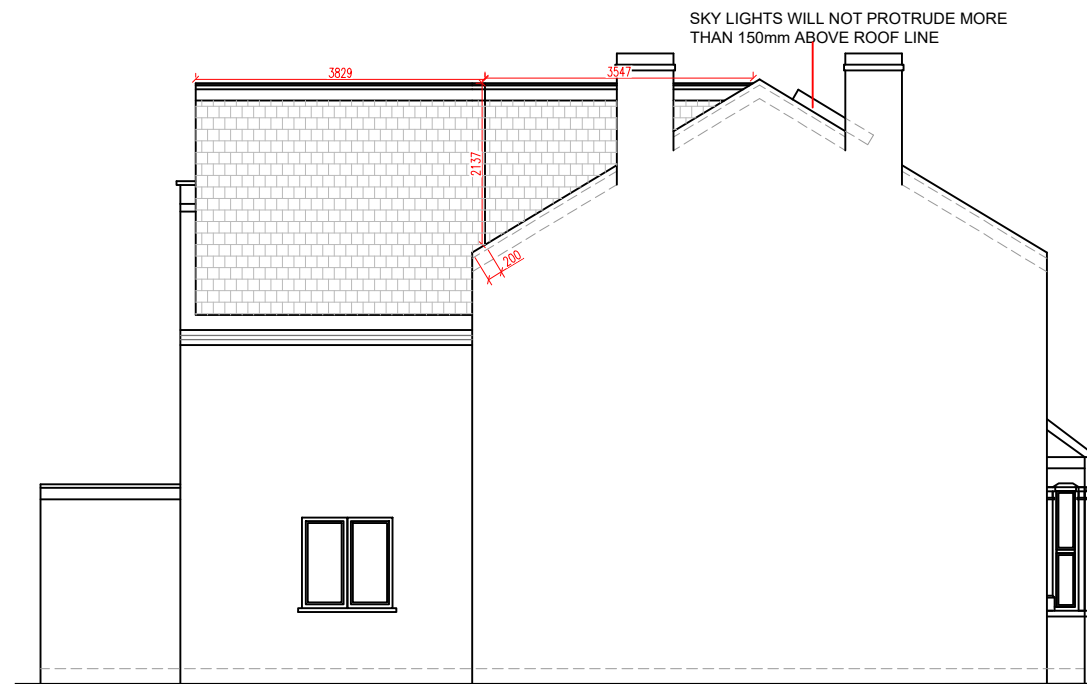


PROPOSED ELEVATION SIDE B
SCALE 1:100

ALL PROPOSED MATERIALS TO MATCH
THOSE OF EXISTING PROPERTY

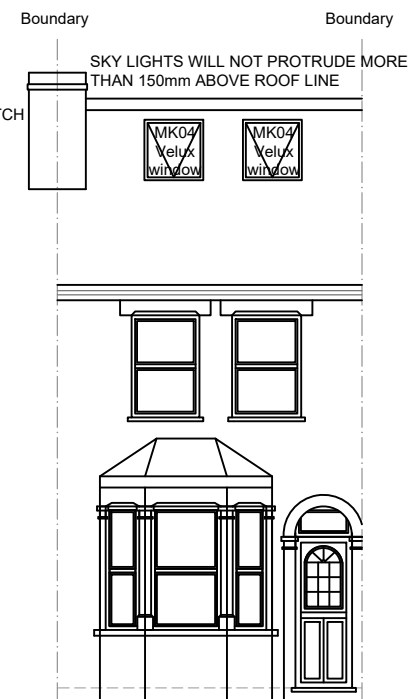

PROPOSED FRONT ELEVATION
SCALE 1:100

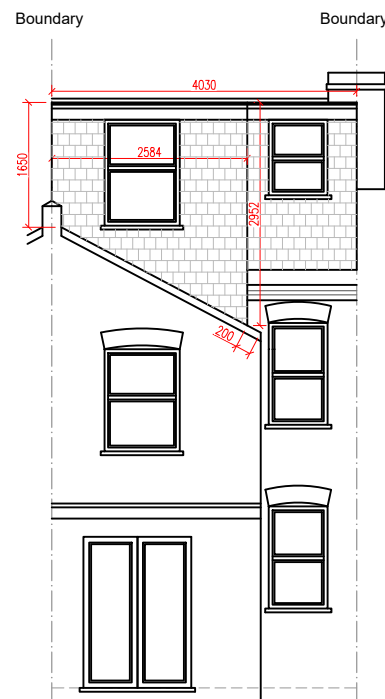

PROPOSED REAR ELEVATION
SCALE 1:100

⊗ = LOFT DORMER (A)

$$\begin{aligned} & \textcircled{A} \quad \textcircled{B} \\ & \frac{3.54 \times 2.13}{2} = 3.77 \\ & \textcircled{C} \quad \textcircled{X} \\ & = 3.77 \times 4.03 = 15.19 \end{aligned}$$

⊙ = LOFT DORMER (B)

$$\begin{aligned} & \textcircled{A} \quad \textcircled{B} \quad \textcircled{C} \\ & \frac{2.95 + 1.65}{2} = 2.30 \times 2.58 = 5.93 \\ & \textcircled{E} \quad \textcircled{Y} \\ & = 5.93 \times 3.82 = 22.65 \end{aligned}$$

TOTAL VOLUME

$$\begin{aligned} & = X + Y \\ & 15.19 + 22.65 = 37.84 \\ & 37.84 \text{m}^3 < 40 \text{m}^3 \end{aligned}$$

5m 1:50
10m 1:100

 fastPlans

www.FastPlansUK.co.uk

Project: Loft Conversion with
Dormer to Rear.


Address:
16 WASHINGTON RD, RG4 5AA

Scale: 1:100 @ A3 Dwg. no: A06 REV3

Drawn by: O.B.S Date Drawn: 25-JULY-2024

For Drawings Tel: 0208 154 5569

E-mail: plans@FastPlansUK.co.uk

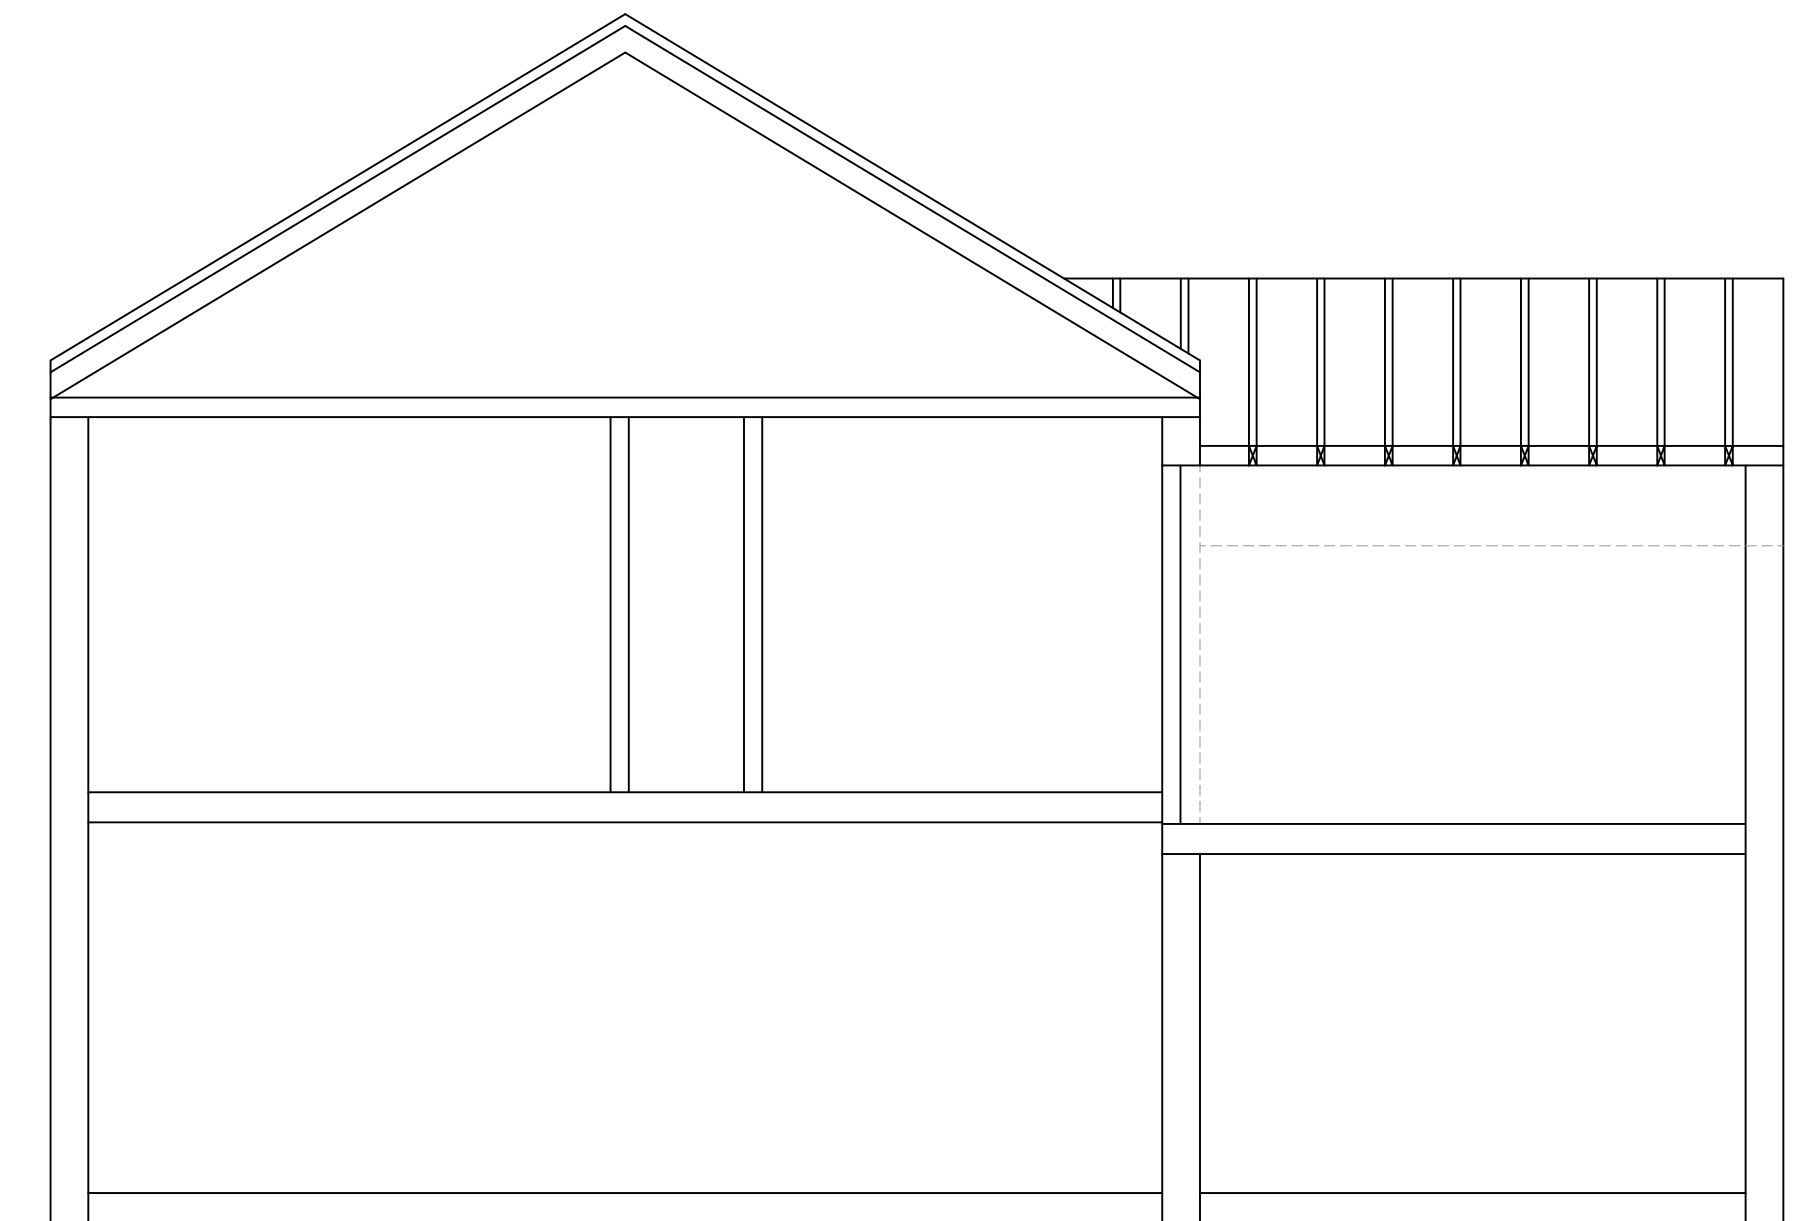

EXISTING SECTION AA
SCALE 1:50



www.FastPlansUK.co.uk

Project: Loft Conversion with
Dormer to Rear.


Address:
16 WASHINGTON RD, RG4 5AA

Scale: 1:50 @ A3 Dwg. no: A07 REV3

Drawn by: O.B.S Date Drawn: 25-JULY-2024

For Drawings Tel: 0208 154 5569

E-mail: plans@FastPlansUK.co.uk

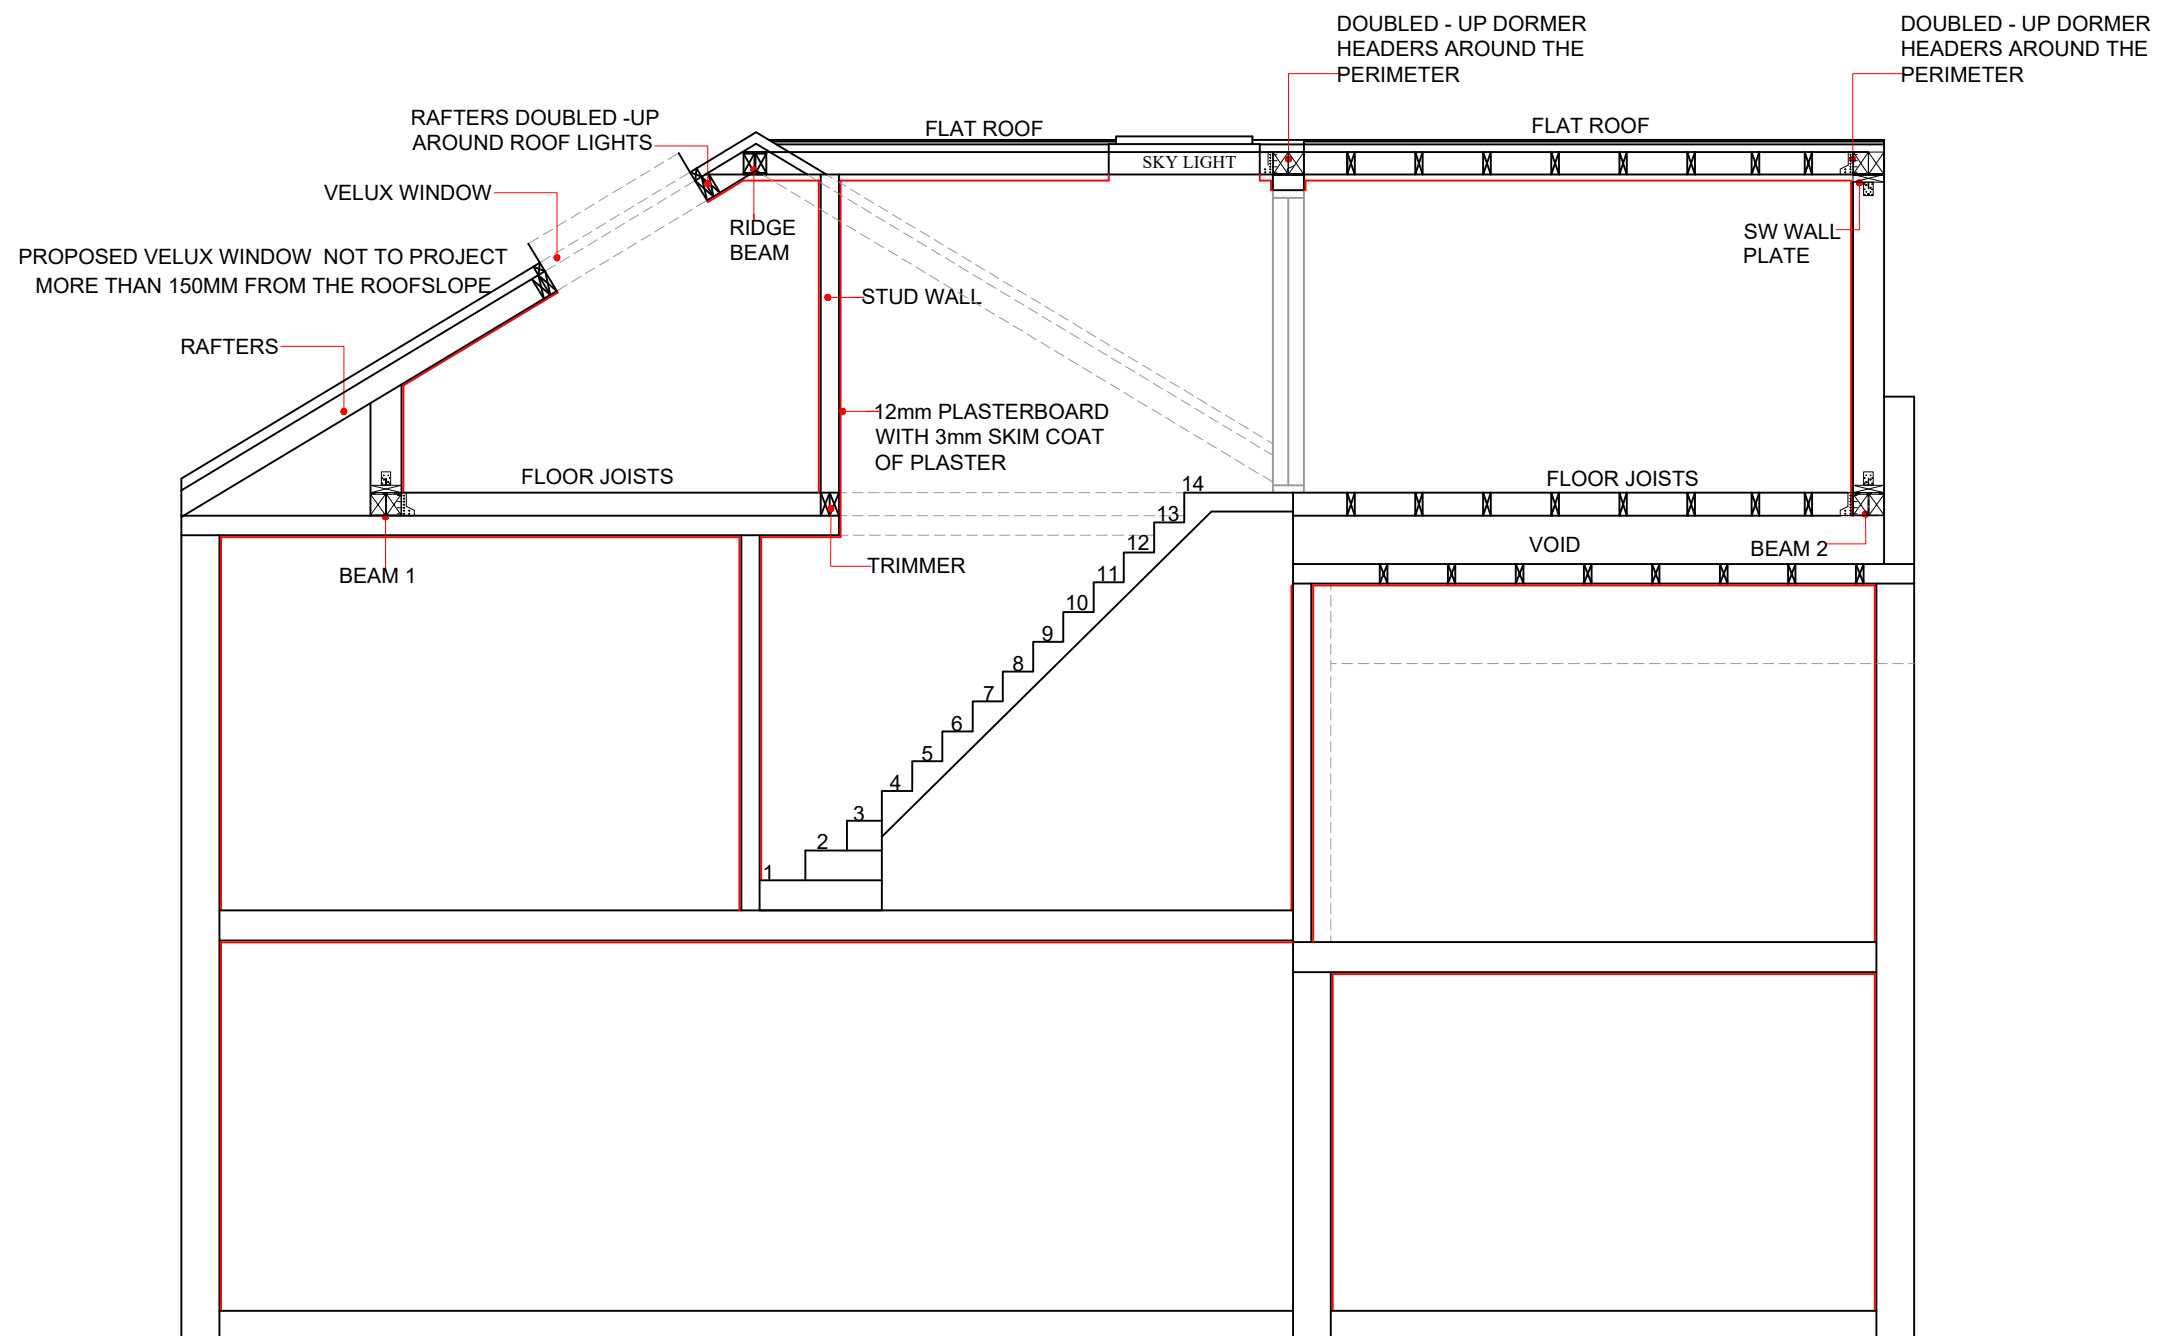

PROPOSED SECTION AA
SCALE 1:50



www.FastPlansUK.co.uk

Project: Loft Conversion with
Dormer to Rear.

Address:
16 WASHINGTON RD, RG4 5AA

Scale: 1:50 @ A3 Dwg. no: A08 REV3

Drawn by: O.B.S Date Drawn: 25-JULY-2024

For Drawings Tel: 0208 154 5569



E-mail: plans@FastPlansUK.co.uk



BLOCK PLAN
SCALE 1:500



LOCATION PLAN
SCALE 1:1250

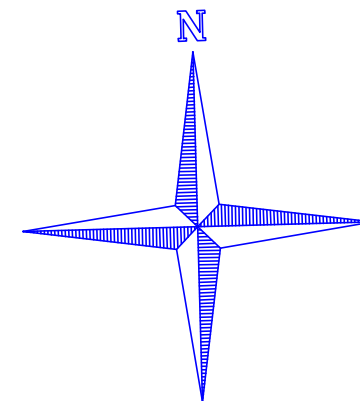 

www.FastPlansUK.co.uk

Project: Loft Conversion with
Dormer to Rear.

Address:
16 WASHINGTON RD, RG4 5AA

Scale: 1:500 @ A3 Dwg. no: A09 REV3

Drawn by: O.B.S. Date Drawn: 25-JULY-2024

For Drawings Tel: 0208 154 5569

E-mail: plans@FastPlansUK.co.uk