



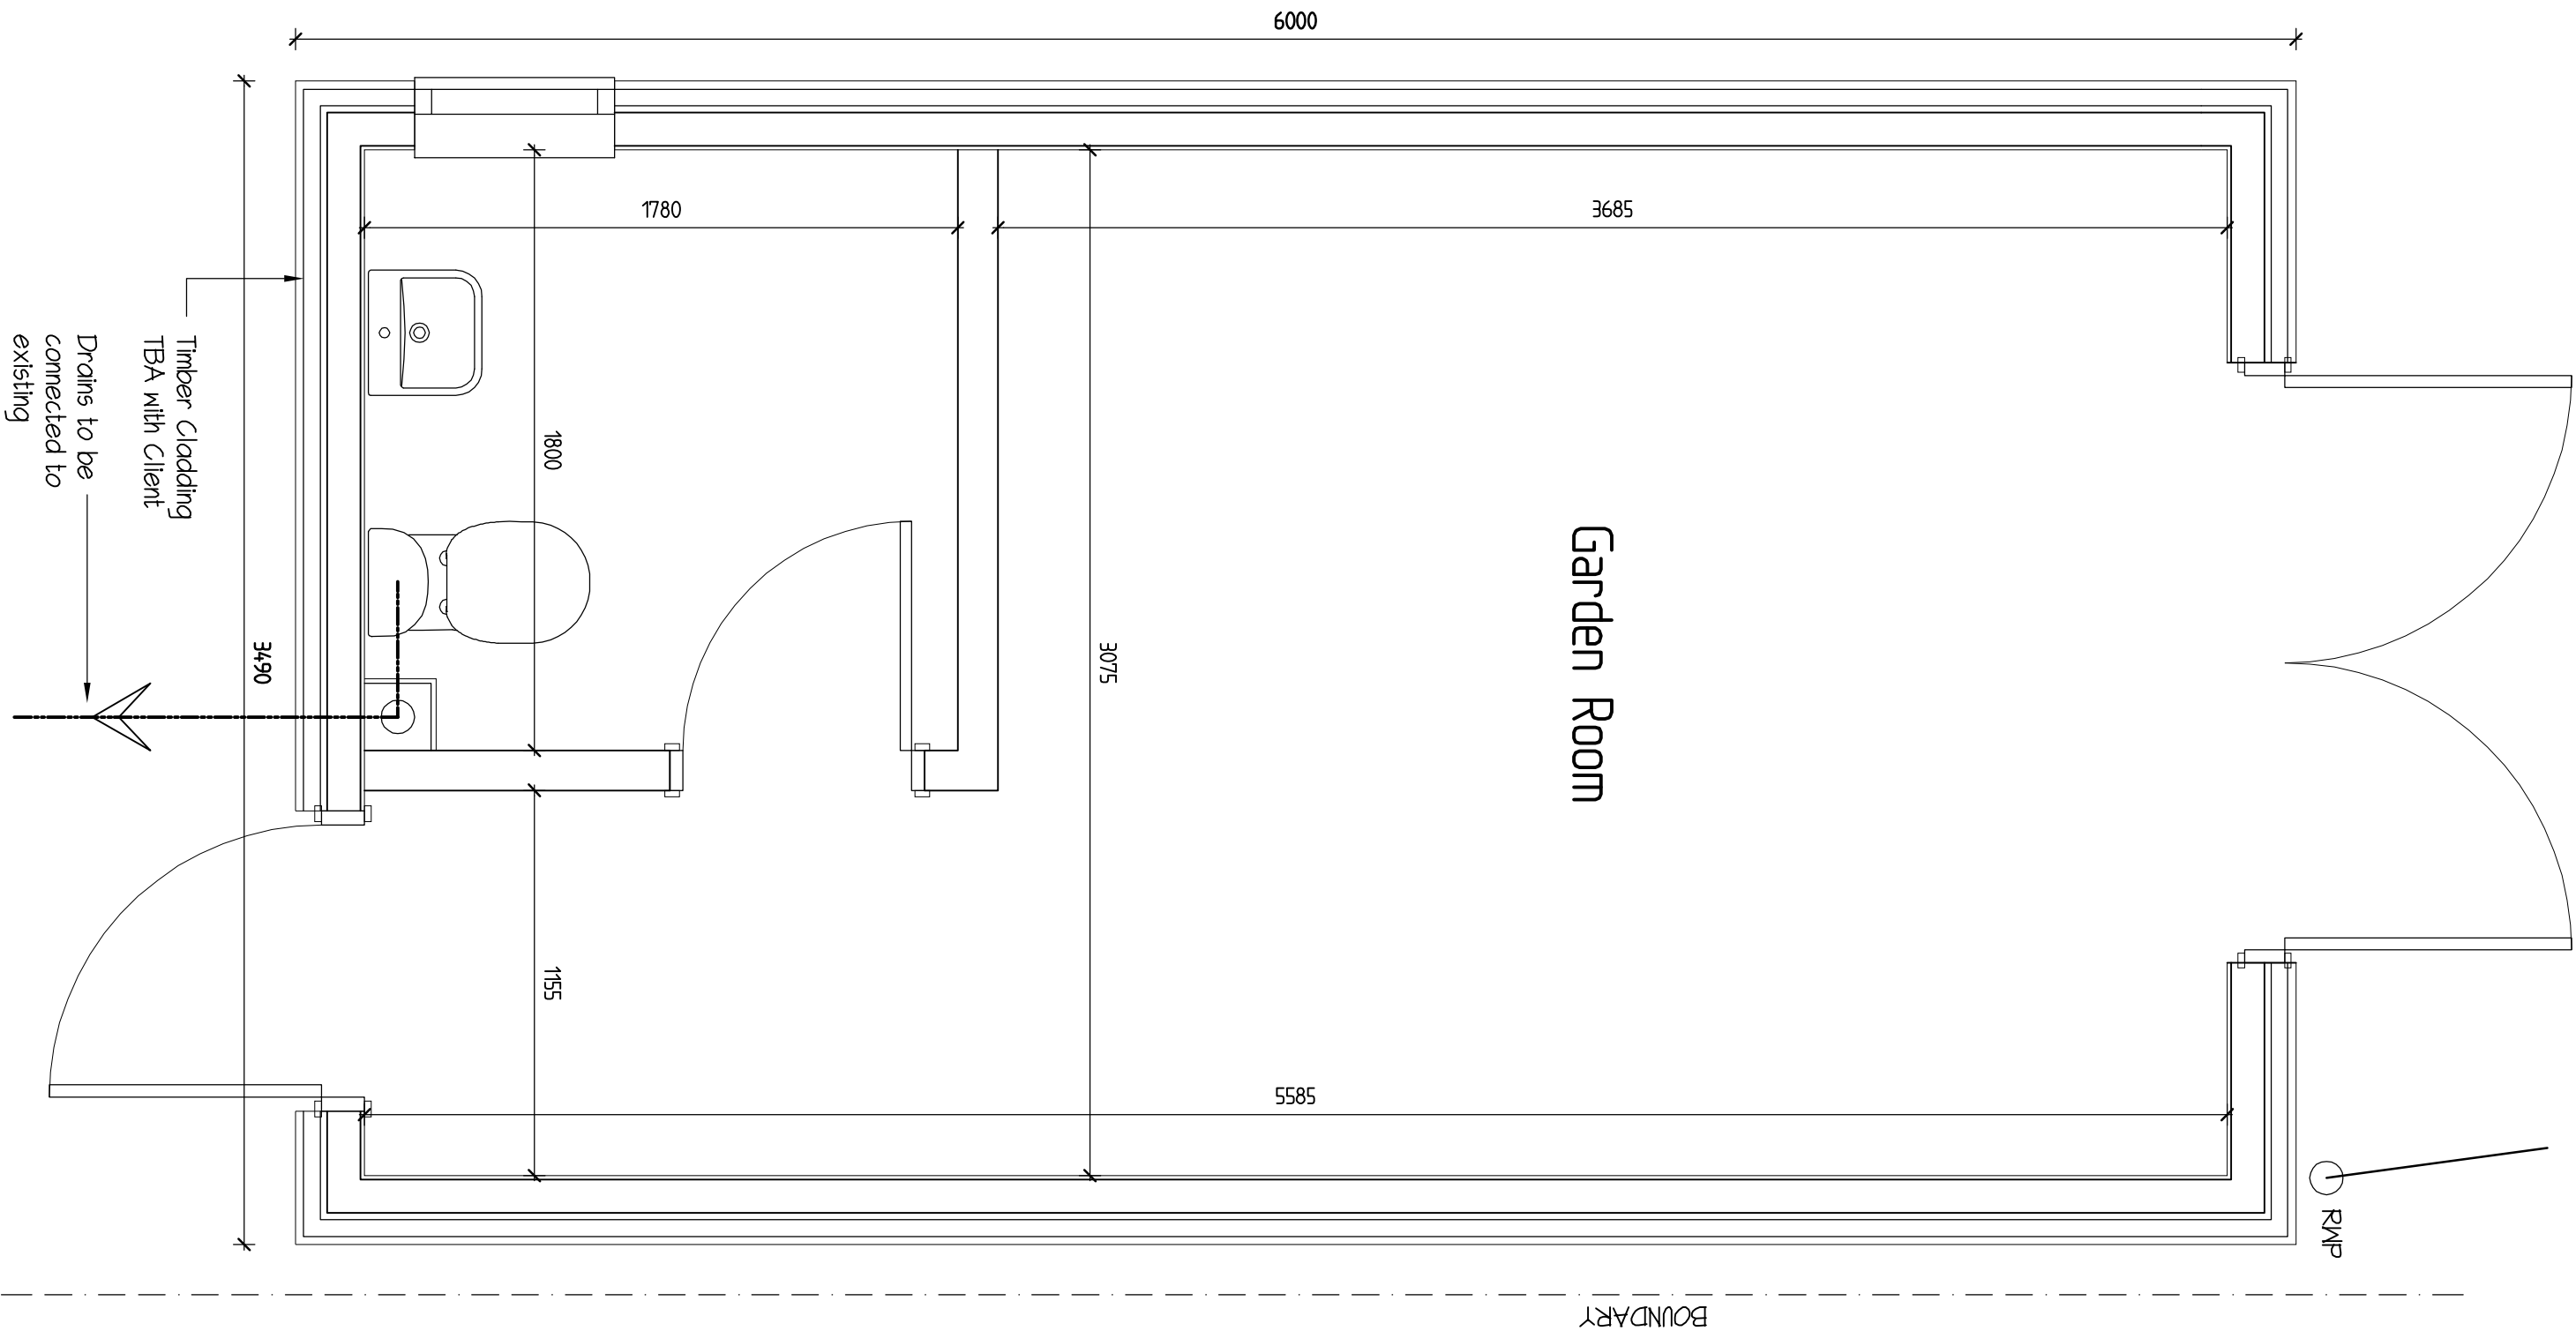


SCALE BAR @ 1:20
0 1 2 3 Metres
Proposed Floor Plan


NOTE
Proposed structure
sits on the base of
the existing garage

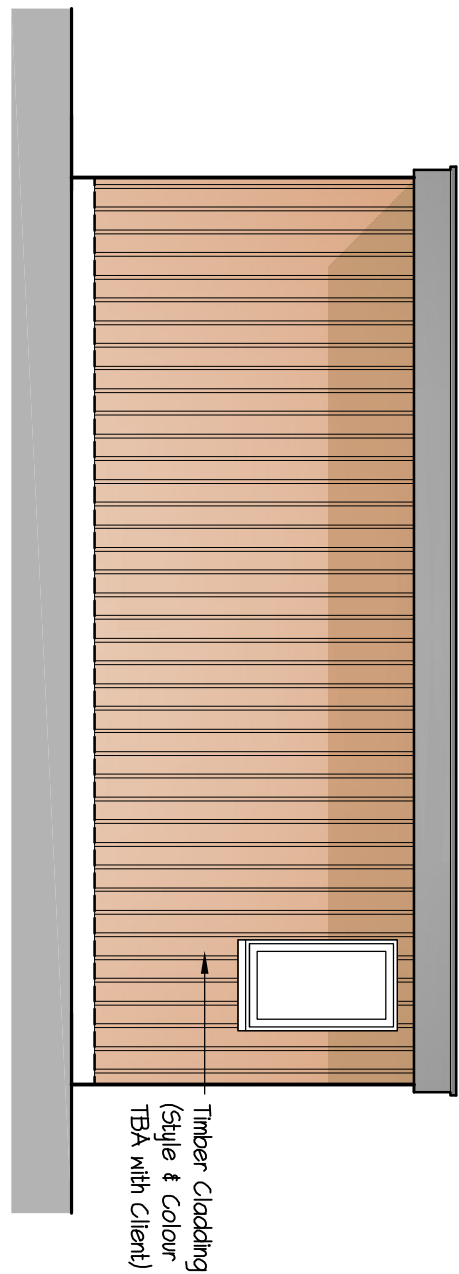


SCALE BAR @ 1:50
0 1 2 3 Metres
Proposed Side Elevation

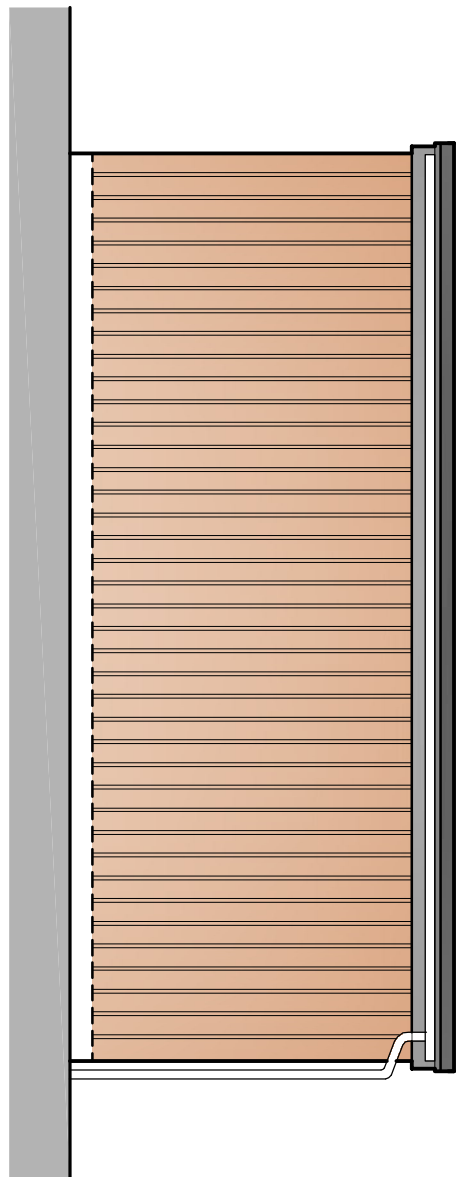


SCALE BAR @ 1:50
0 1 2 3 Metres
Proposed Side Elevation

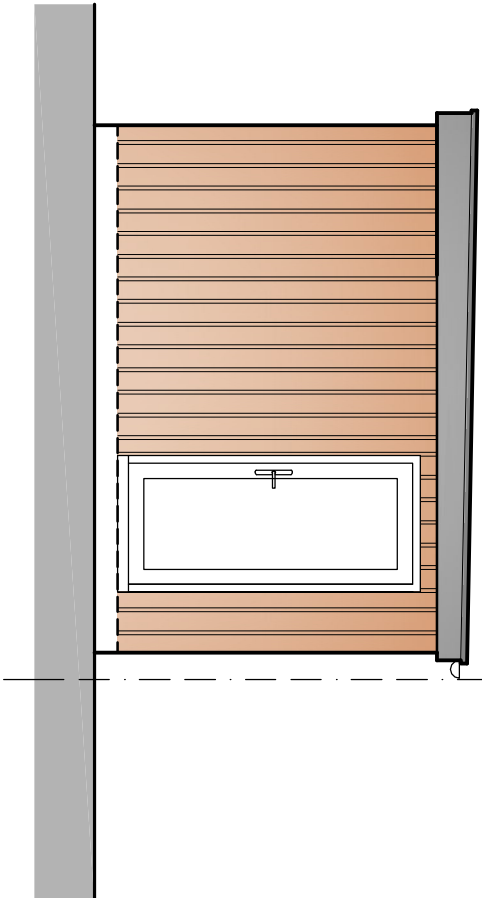


SCALE BAR @ 1:50
0 1 2 3 Metres
Proposed Front Elevation

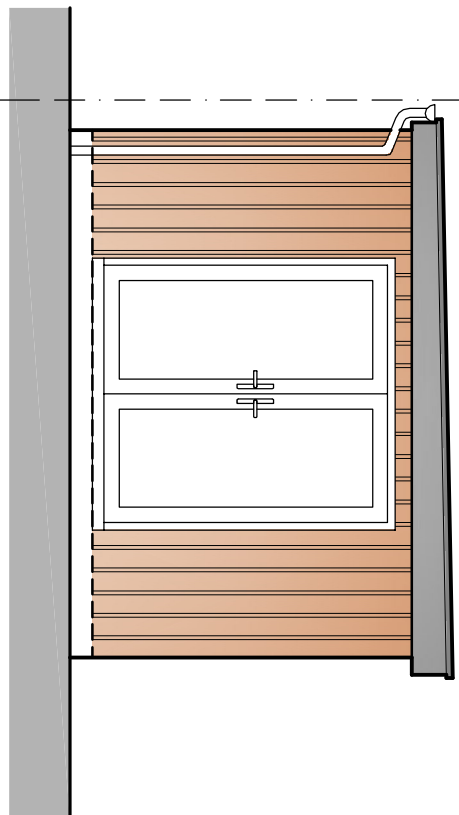

SCALE BAR @ 1:50
0 1 2 3 Metres
Proposed Rear Elevation

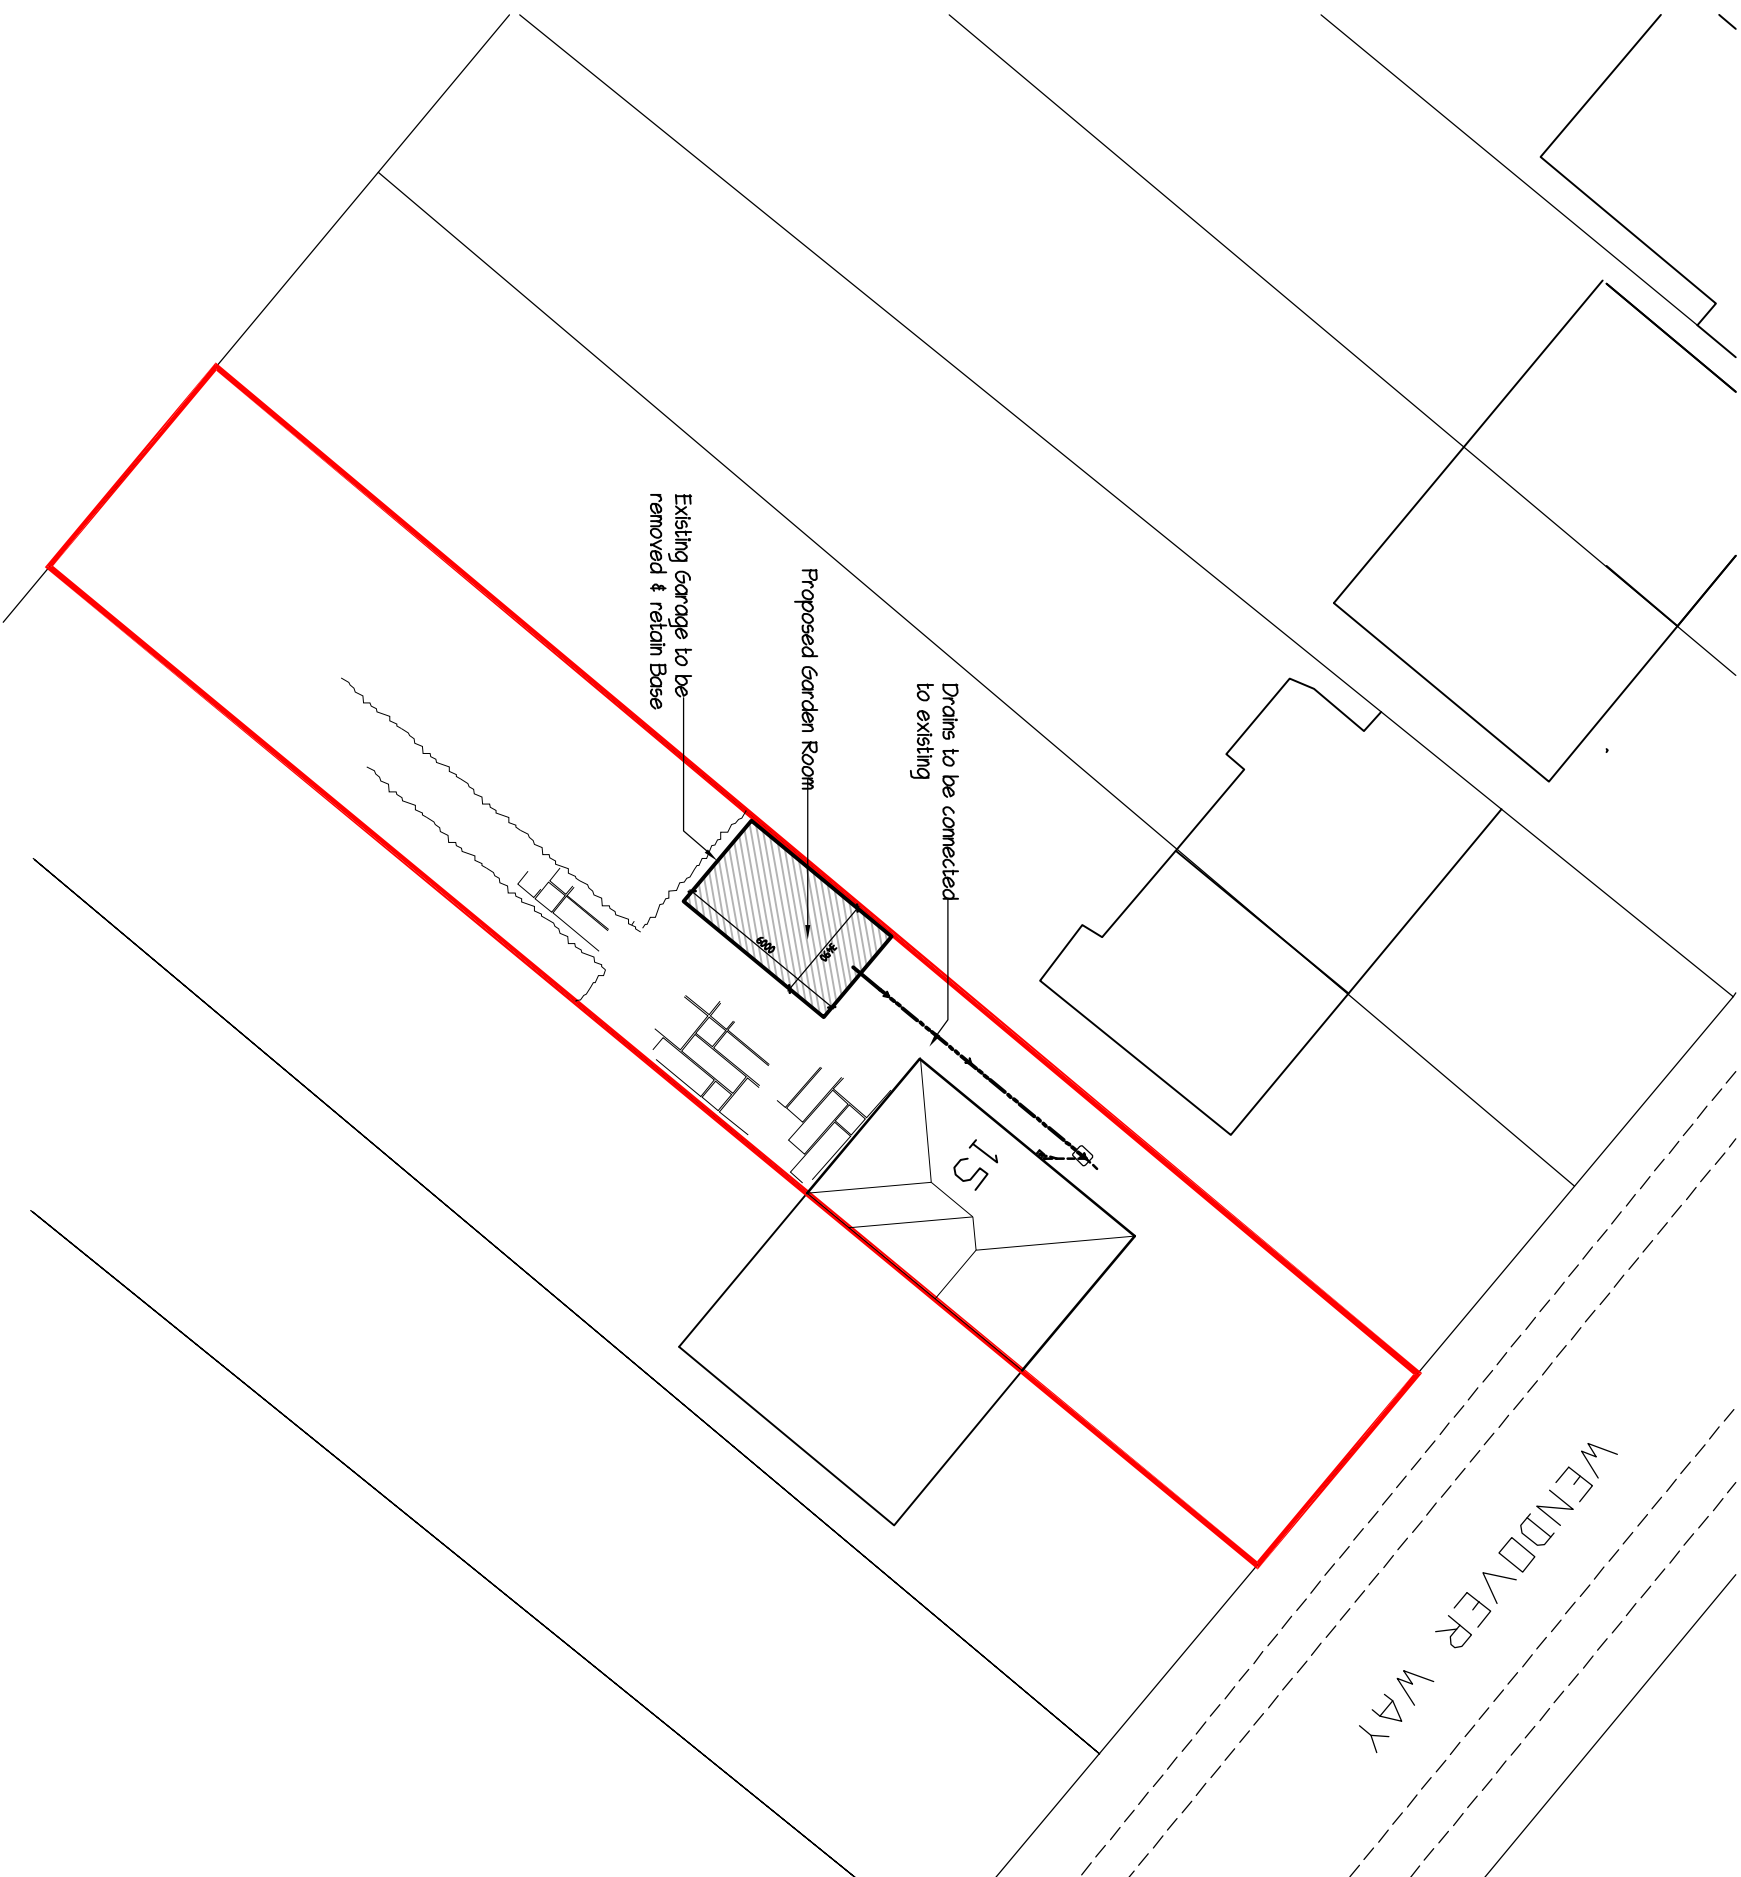

SCALE BAR @ 1:250
0 10 20 30 Metres
Block Plan 1:250

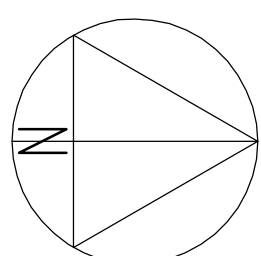

SCALE BAR @ 1:250
0 10 20 30 Metres
Location Plan 1:250

G R E G
Farell
Building & Design Consultant
43 Wendover Way,
Tilbury, Essex,
Suffolk, Essex, UK
Tel: 01792 941 6249
Mobile: 07967 009862
greg@gregfarell.co.uk

REVISIONS	Rev.	Description	Date

JOB TITLE
**15 Wendover Way
Tilbury**

TITLE
Proposed Garden Room

SCALE
1:20 1:50

DATE
July 2024

DRAWING No.
01