


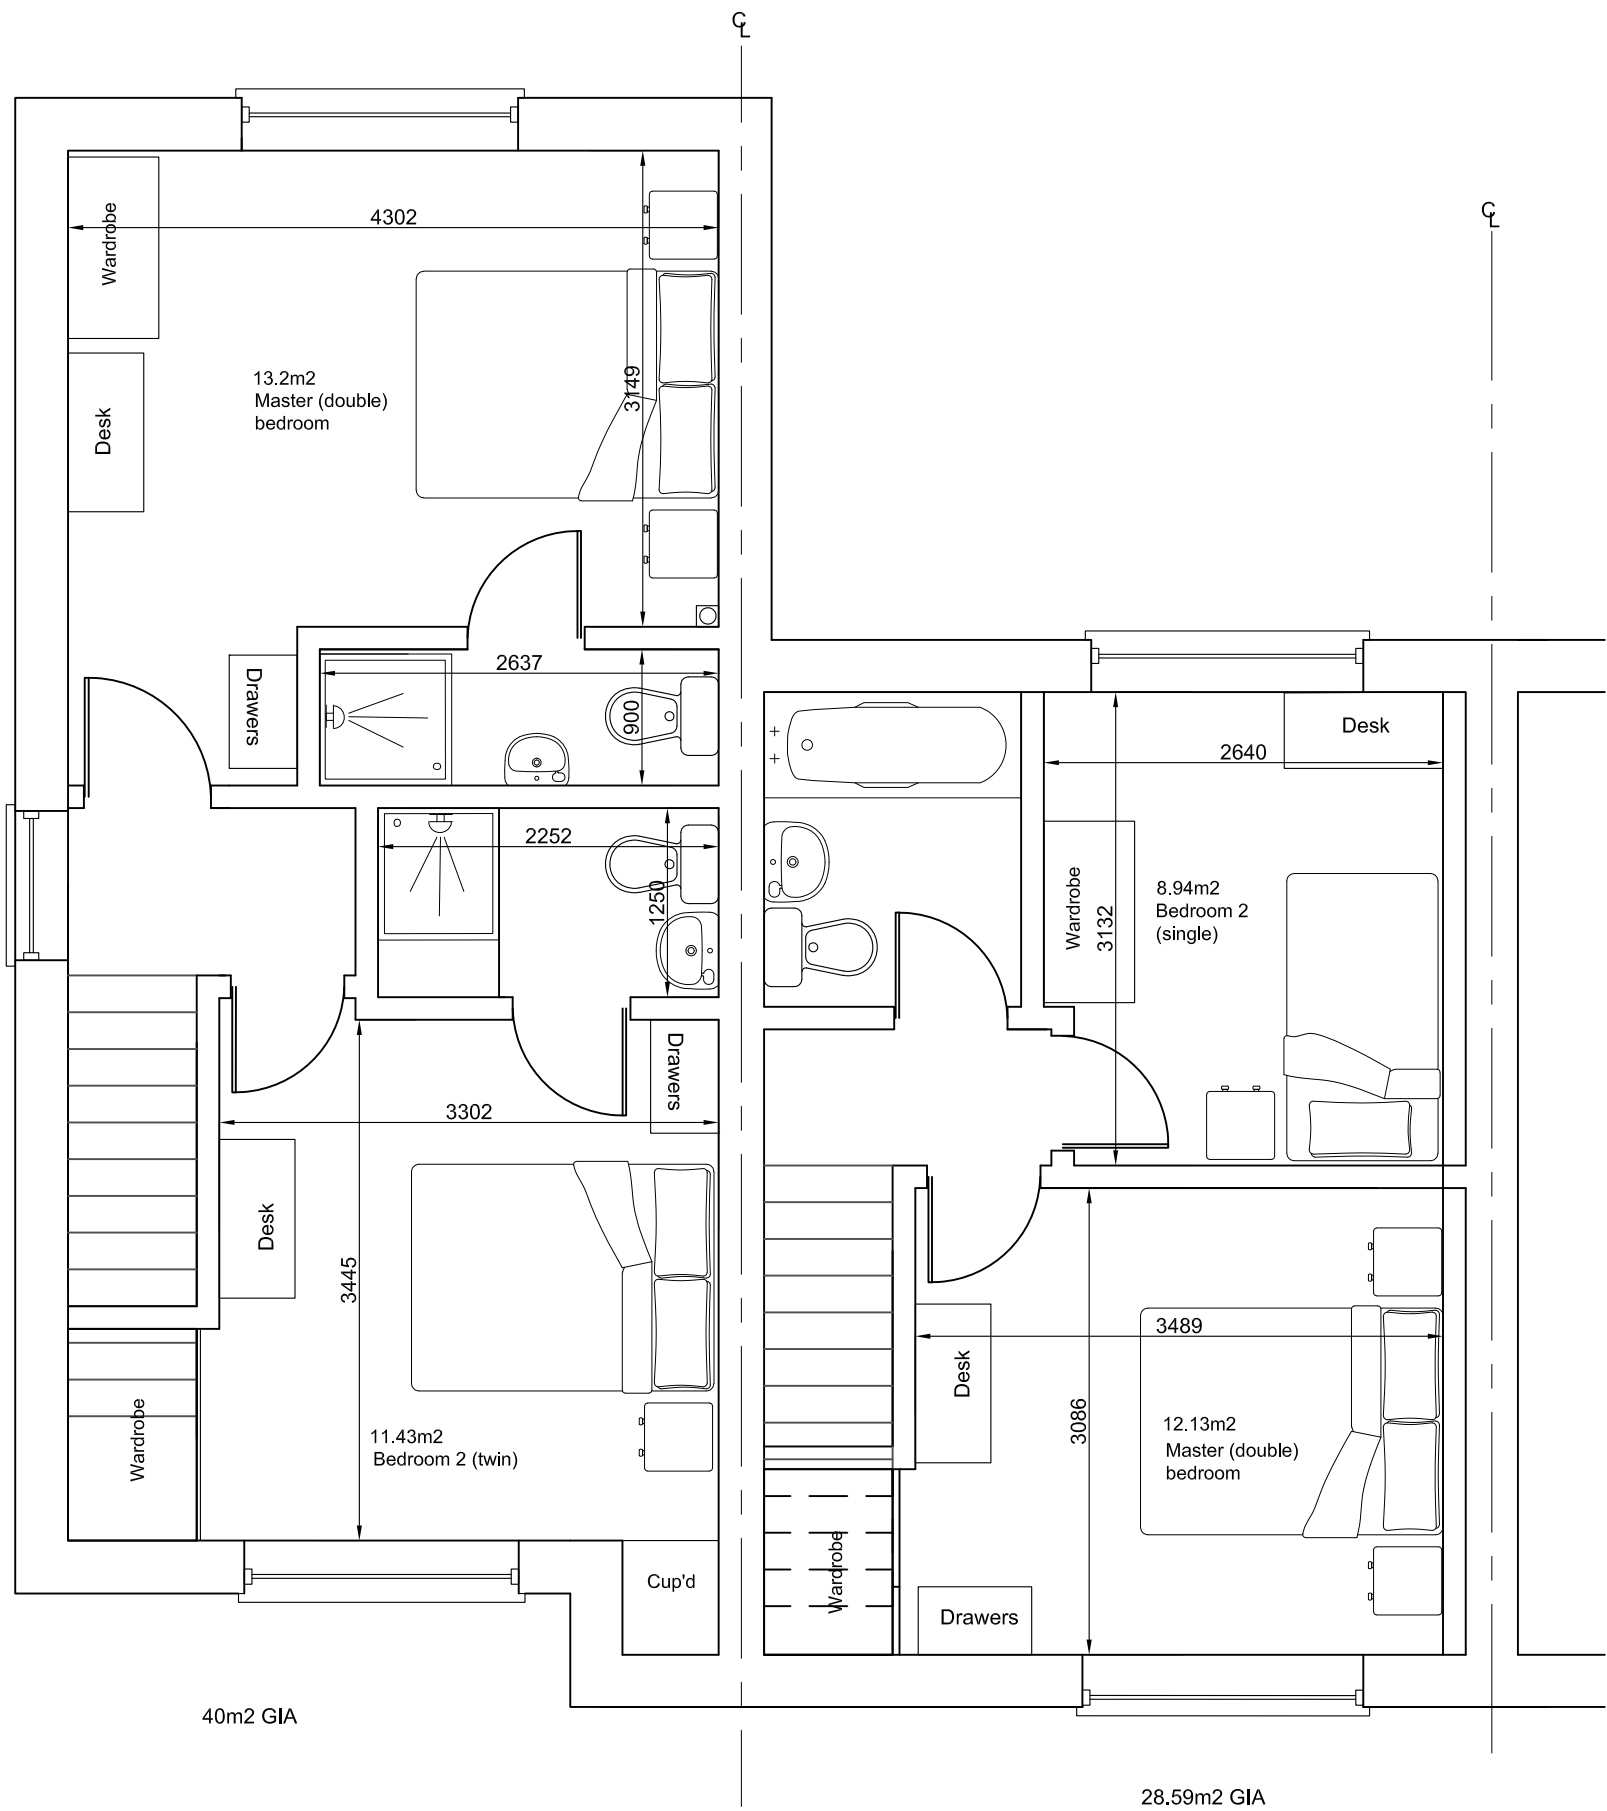

PROPOSED 1ST FLOOR PLAN



SCALE: (Metres)



WDC
Woolhampton Design Centre
Construction Design Services

The Woolhampton Design Centre
Station Road, Woolhampton,
Reading, Berkshire RG7 5SE
Tel: 0118 9713 363

REVISION				
126 & 126A Blandford Road, RG2 8RX PROPOSED 2 x DWELLINGS				
SCALES	1:50 @A3	DRAWN	NJB	DATE
		MAY.'24		DRAWING NO.
		24/23/06		REVISION