




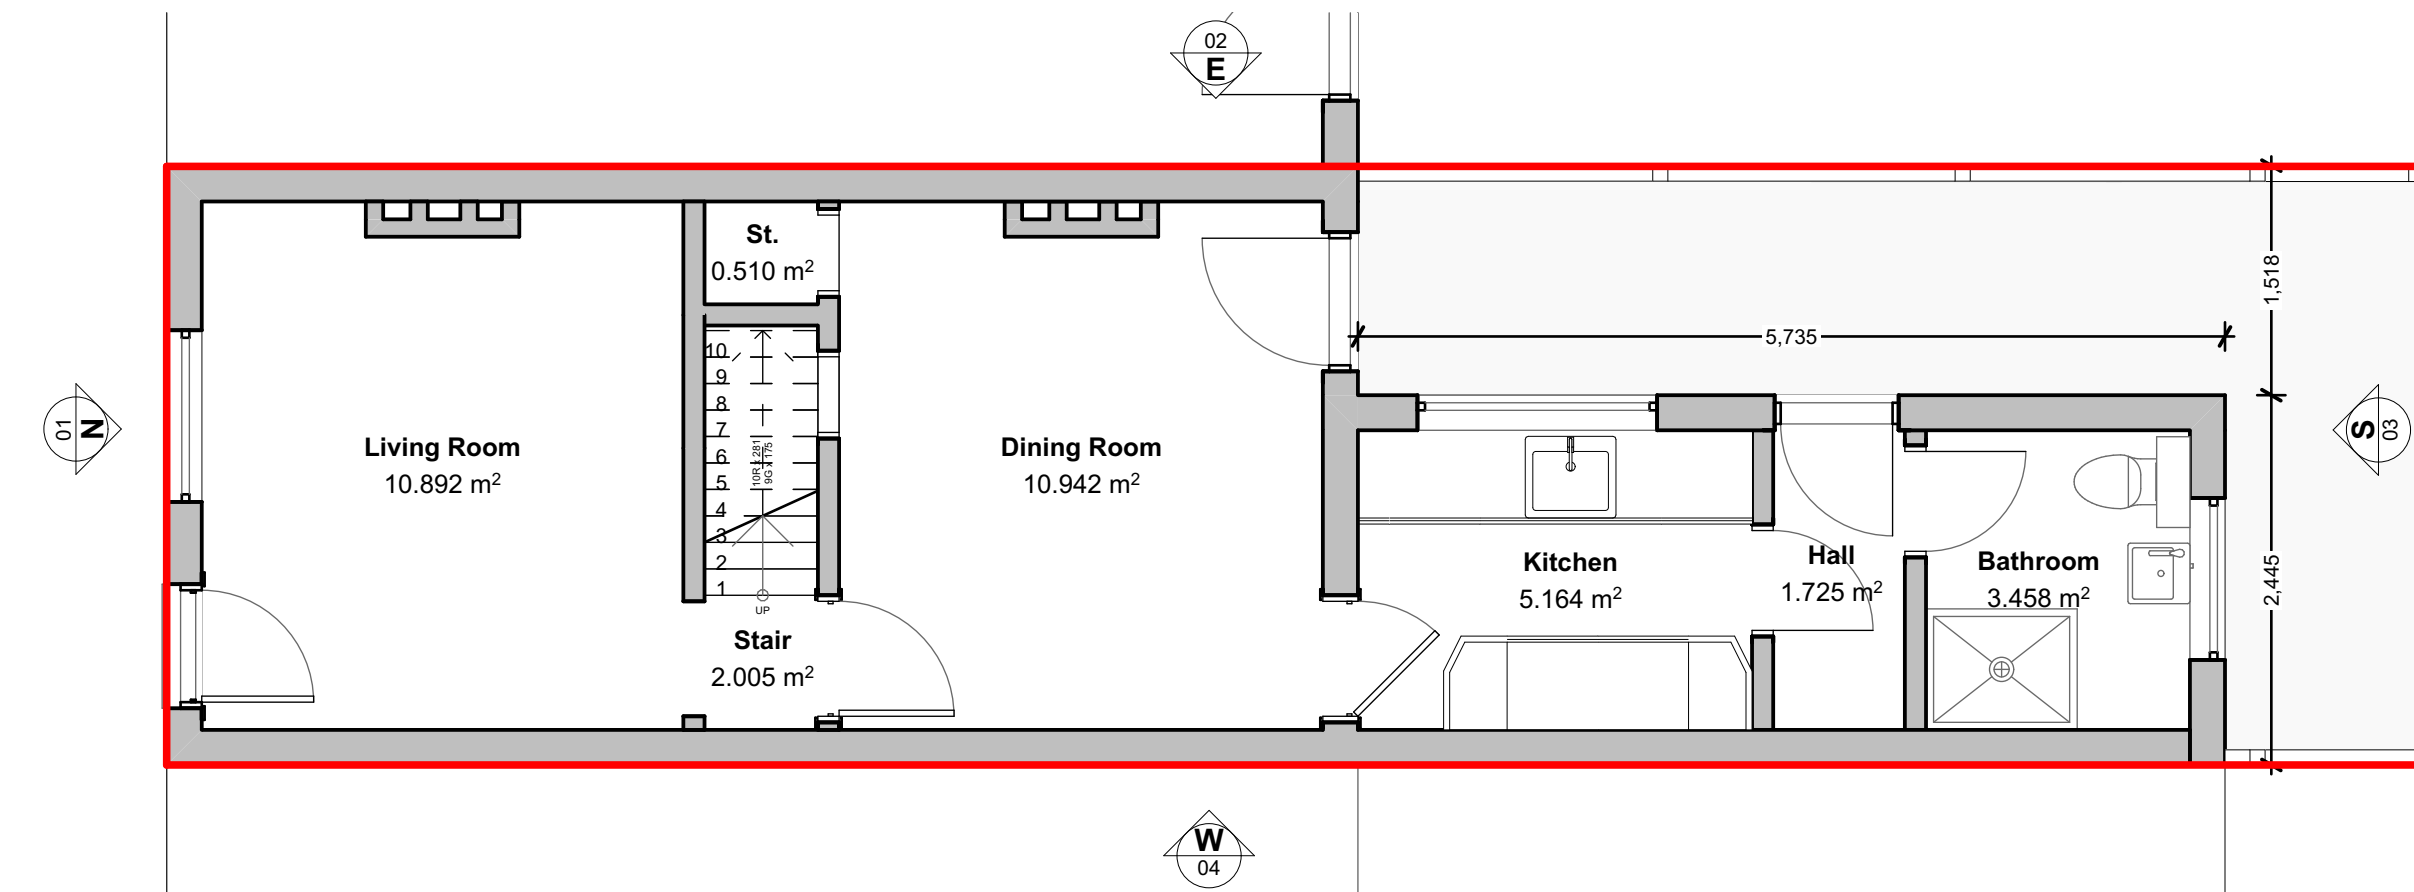


Existing Ground Floor Plan
1:50

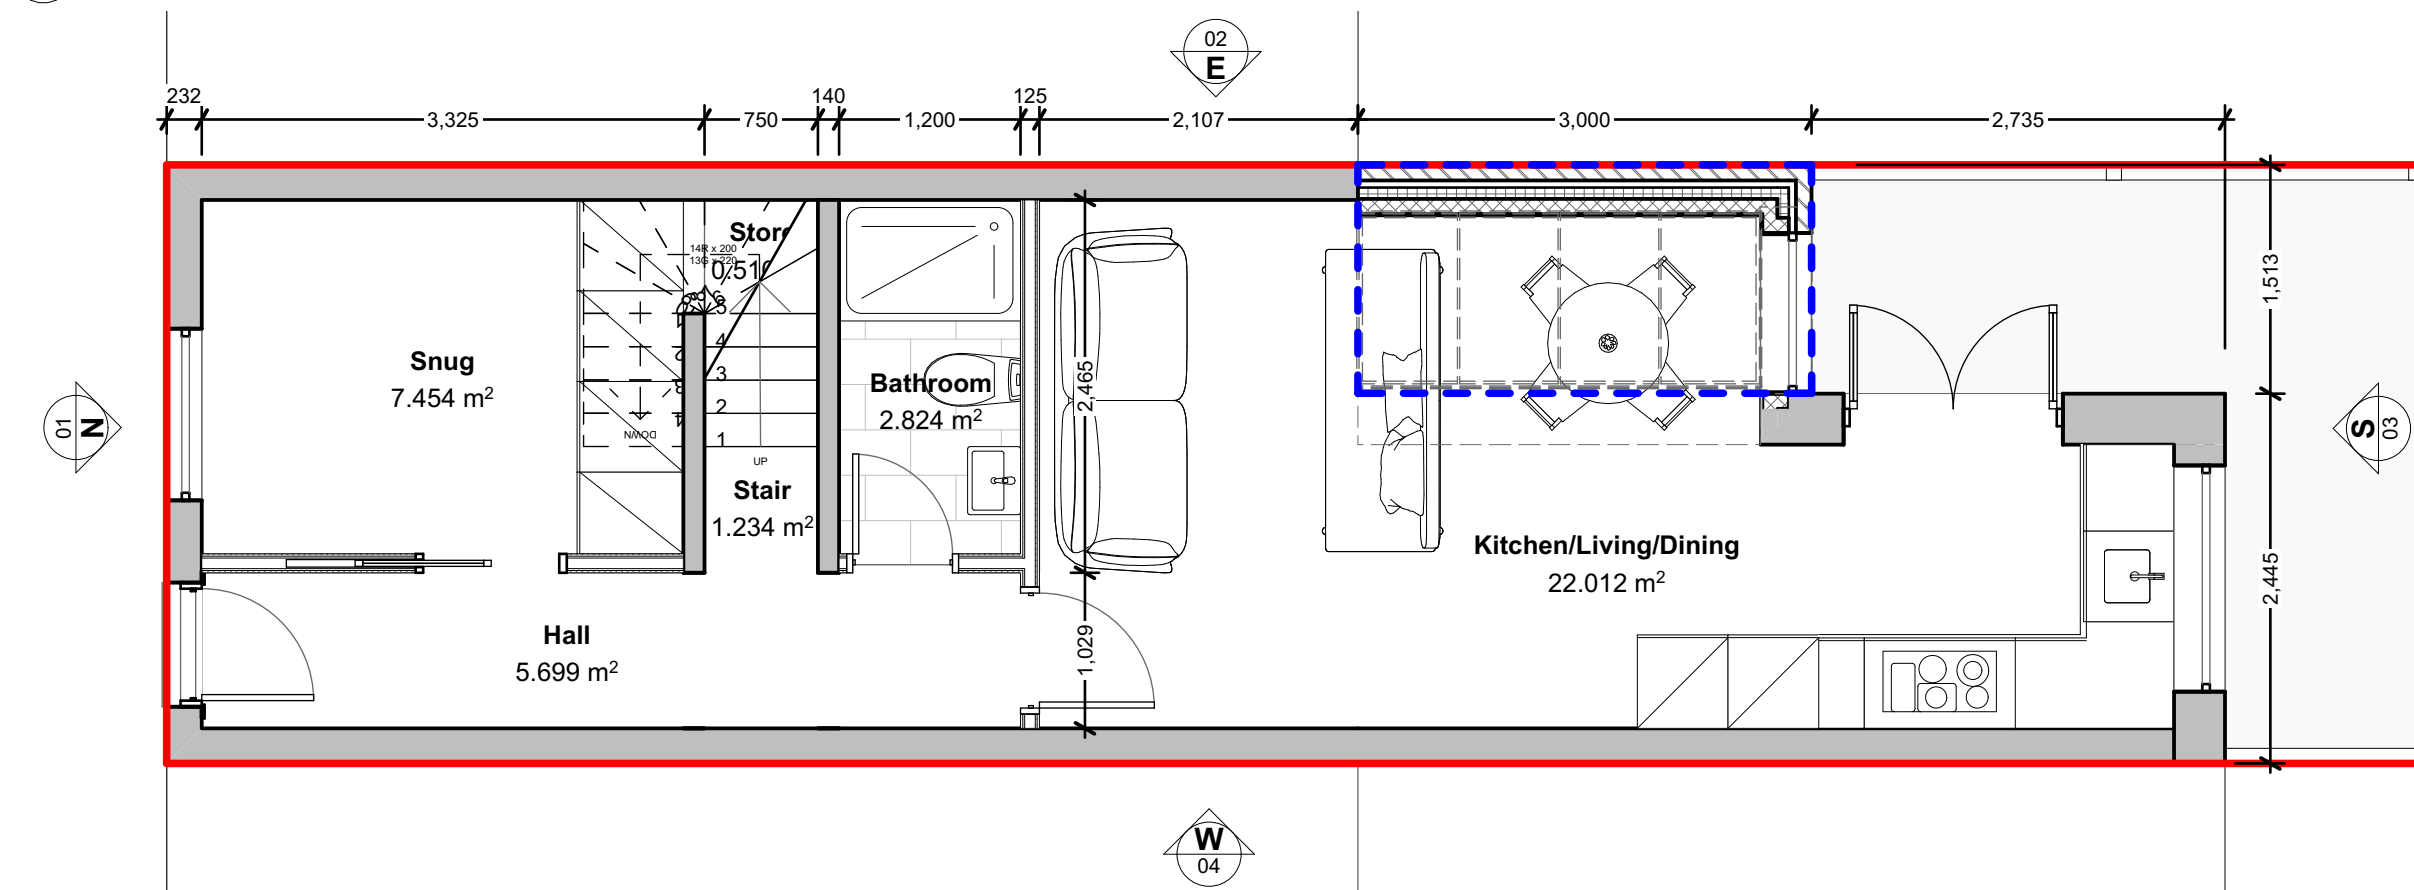

Proposed Ground Floor Plan
1:50

BOUNDARY LINES TO BE CONFIRMED ON SITE

  

1. Render
2. Rooflight
3. PPC aluminium window and doors
4. PPC aluminium coping
5. Fibreglass roof finish with solar panels

Key Plan	© James Williamson Architects Ltd Notes This document and its design content is copyright ©. It shall be read in conjunction with all other associated project information including models, specifications and related consultants documents. Do not scale from documents except for planning purposes. All dimensions to be checked on site. Immediately report any discrepancies, errors or omissions on this document to the Originator. If in doubt ASK.	Revision Number		Drawing Title Justin and Huma	Job Title 8 Highgrove Terrace Reading RG1 2TG	Drawing Title Existing and Proposed Ground Floor Plan Scale 1:50 @ A3	Drawn JW Job No 23-017 Status PLANNING	Checked - Drawing No 412-100	Date 08/02/2024 Rev 01	
		Rev	By	Layout Comment	Date					