





PROPOSED SOUTH ELEVATION
SCALE 1 : 100

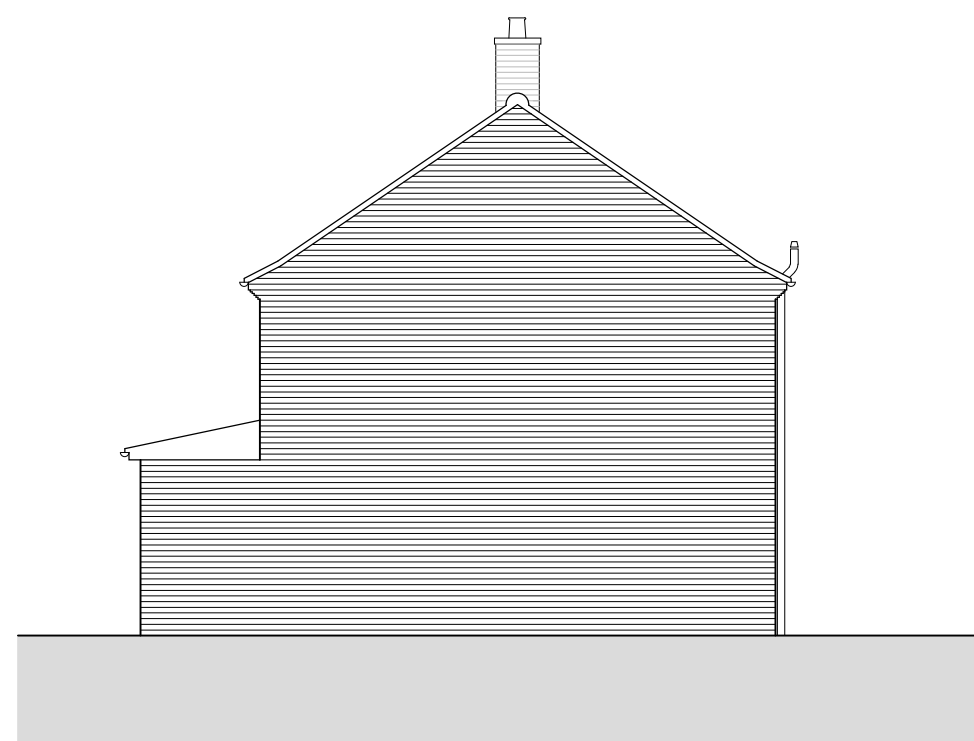


PROPOSED EAST ELEVATION
SCALE 1 : 100

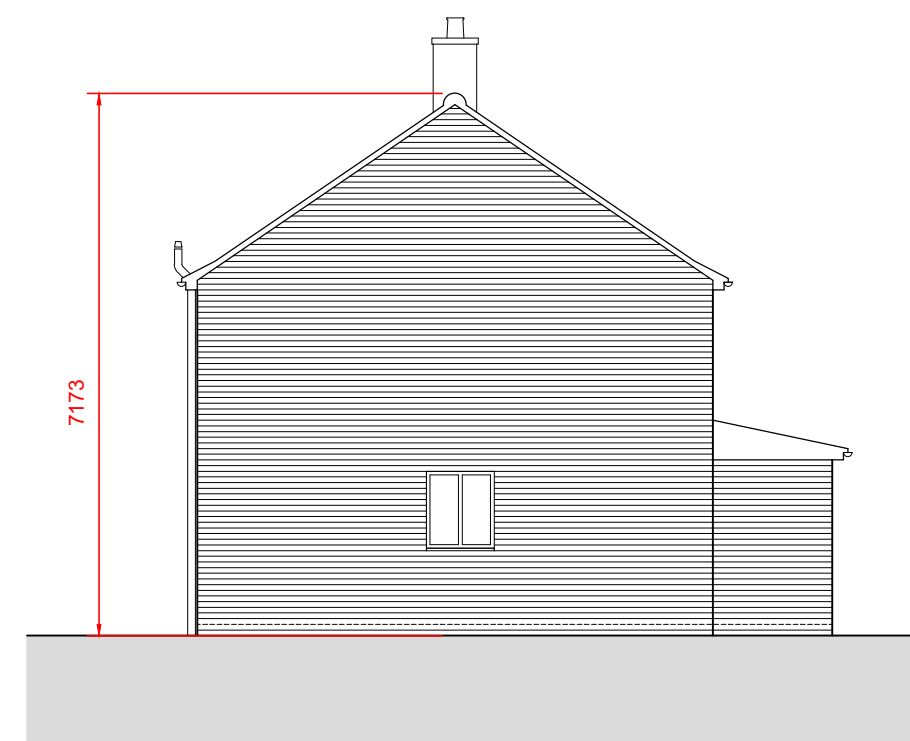

PROPOSED WEST ELEVATION
SCALE 1 : 100



PROPOSED NORTH ELEVATION
SCALE 1 : 100

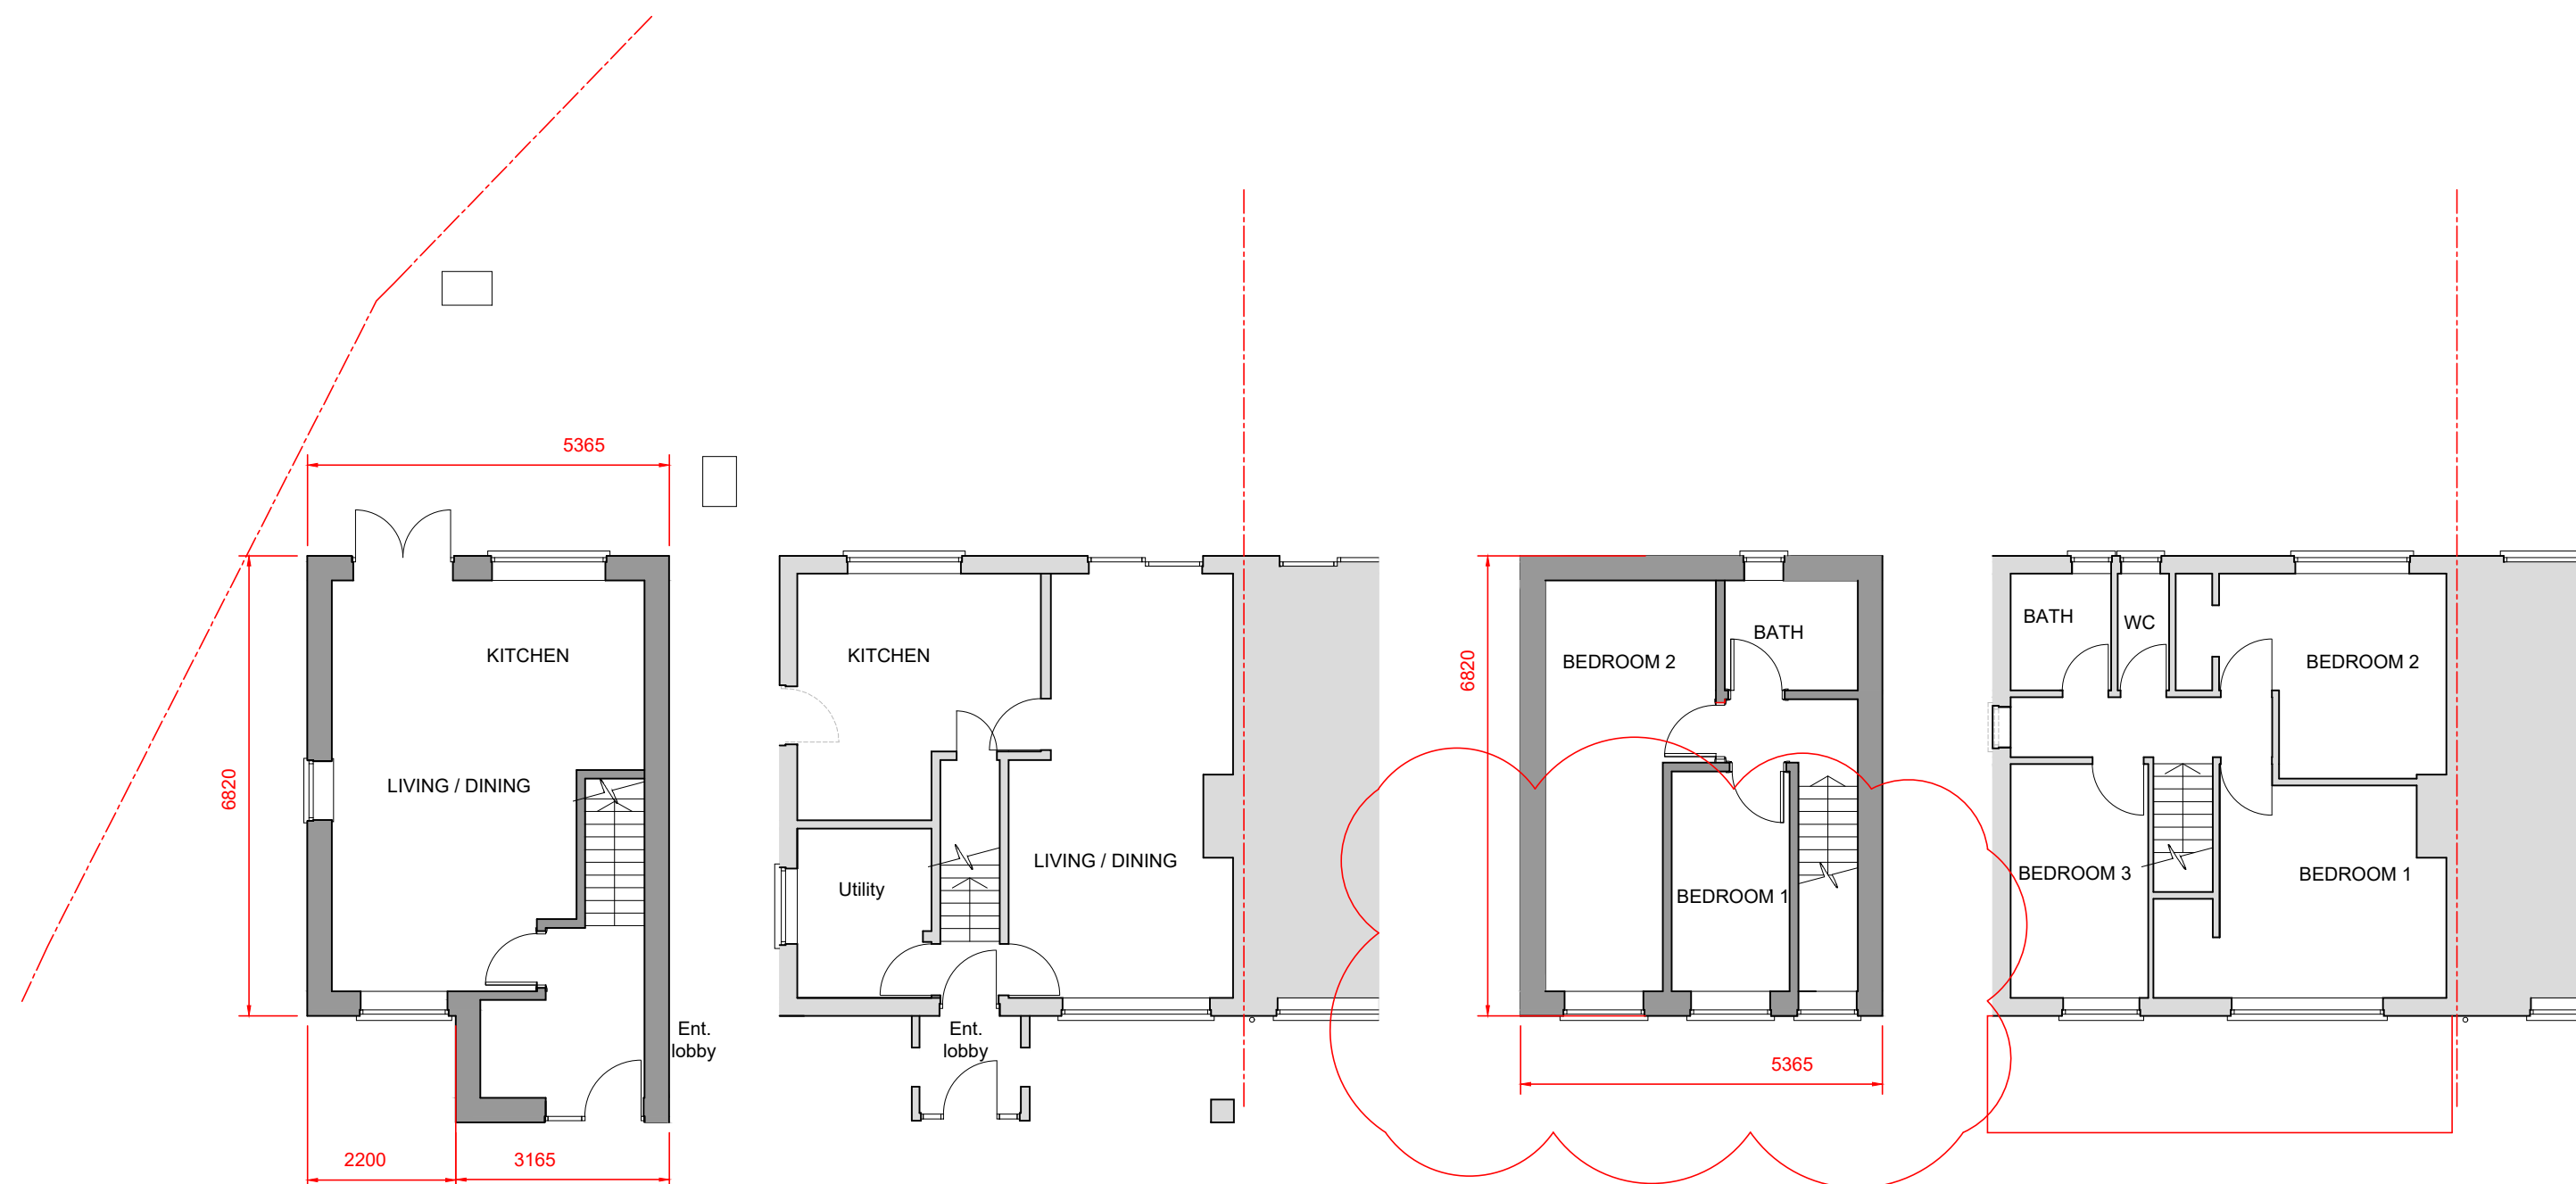

PROPOSED GROUND FLOOR PLAN
SCALE 1 : 100

PROPOSED FIRST FLOOR PLAN
SCALE 1 : 100



NOTES

© SK Design consultants - THIS DRAWING AND DESIGN REMAINS THE COPYRIGHT AND INTELLECTUAL PROPERTY OF SK CONSULTANTS AND SHALL NOT BE COPIED IN ANY FORMAT WITHOUT APPROVAL.

THIS DRAWING IS TO BE READ IN CONJUNCTION WITH ALL OTHER DRAWINGS AND DOCUMENTS PROVIDED. THE CONTRACTOR MUST CHECK ALL DIMENSIONS ON SITE BEFORE PLACING ORDERS FOR MATERIALS OR SHOP FABRICATIONS OR COMMENCING WORKS ON SITE. ANY DISCREPANCIES SHOULD BE NOTIFIED BEFORE PROCEEDING.

SK Design Consultants
22 Netley close
Caversham
Reading RG4 6SR
Tel : 07821111602

Client:
Mr AZAD ASGHAR

Project:
NEW DETACHED BUILDING

Location:
262A SOUTHCOTE LANE, READING RG30 3BA

Drawing Title:
PROPOSED PLANS AND ELEVATIONS

Date:
MAR 2024

Sheet Size:
A1

Drawn:
SK

Drawing No:

P1513-03

Revision:

.

A 19.07.2024 Added as per our site meeting with planners and clients SK