

READING GOLF CLUB
MATERIAL SITE PLAN

MATERIALS KEY:-



FACING BRICKS

- | | |
|---|--|
|  | Type 1 - Ibstock Leicester Red Stock |
|  | Type 2 - Ibstock Leicester Autumn Multi |
|  | Type 3 - Weinerburger Berkshire Red |
|  | Type 4 - Weinerburger Ewhurst Medium Multi |
|  | Type 5 - Ibstock Leicester Multi Red |
|  | Type 6 - Weinerburger Sandown Red |

- ## ROOF TILES
- | | |
|---|---|
|  | Forticrete Gemini Mixed Russet or
Redland Duo Plain Rustic Brown |
|  | Forticrete Gemini Red or
Redland Duo Plain Tuscan Red |
|  | Forticrete Gemini Slate Grey or
Redland Duo Plain Charcoal Grey |
|  | Redland Plain Tile Breckland Brown |

- Brick Plinth
- Brick Plinth
- WEATHERBOARDING
- Black Cedar Board
- TILE HANGING
- - - Tile Hanging
- RENDER
- - - Render
- FRONT DOOR
- Black
- Navy
- Sage Green

- FEATURES**
ALL WINDOWS TO BE WHITE uPVC
ALL RW GUTTERS AND DOWN PIPES
TO BE 'BLACK'

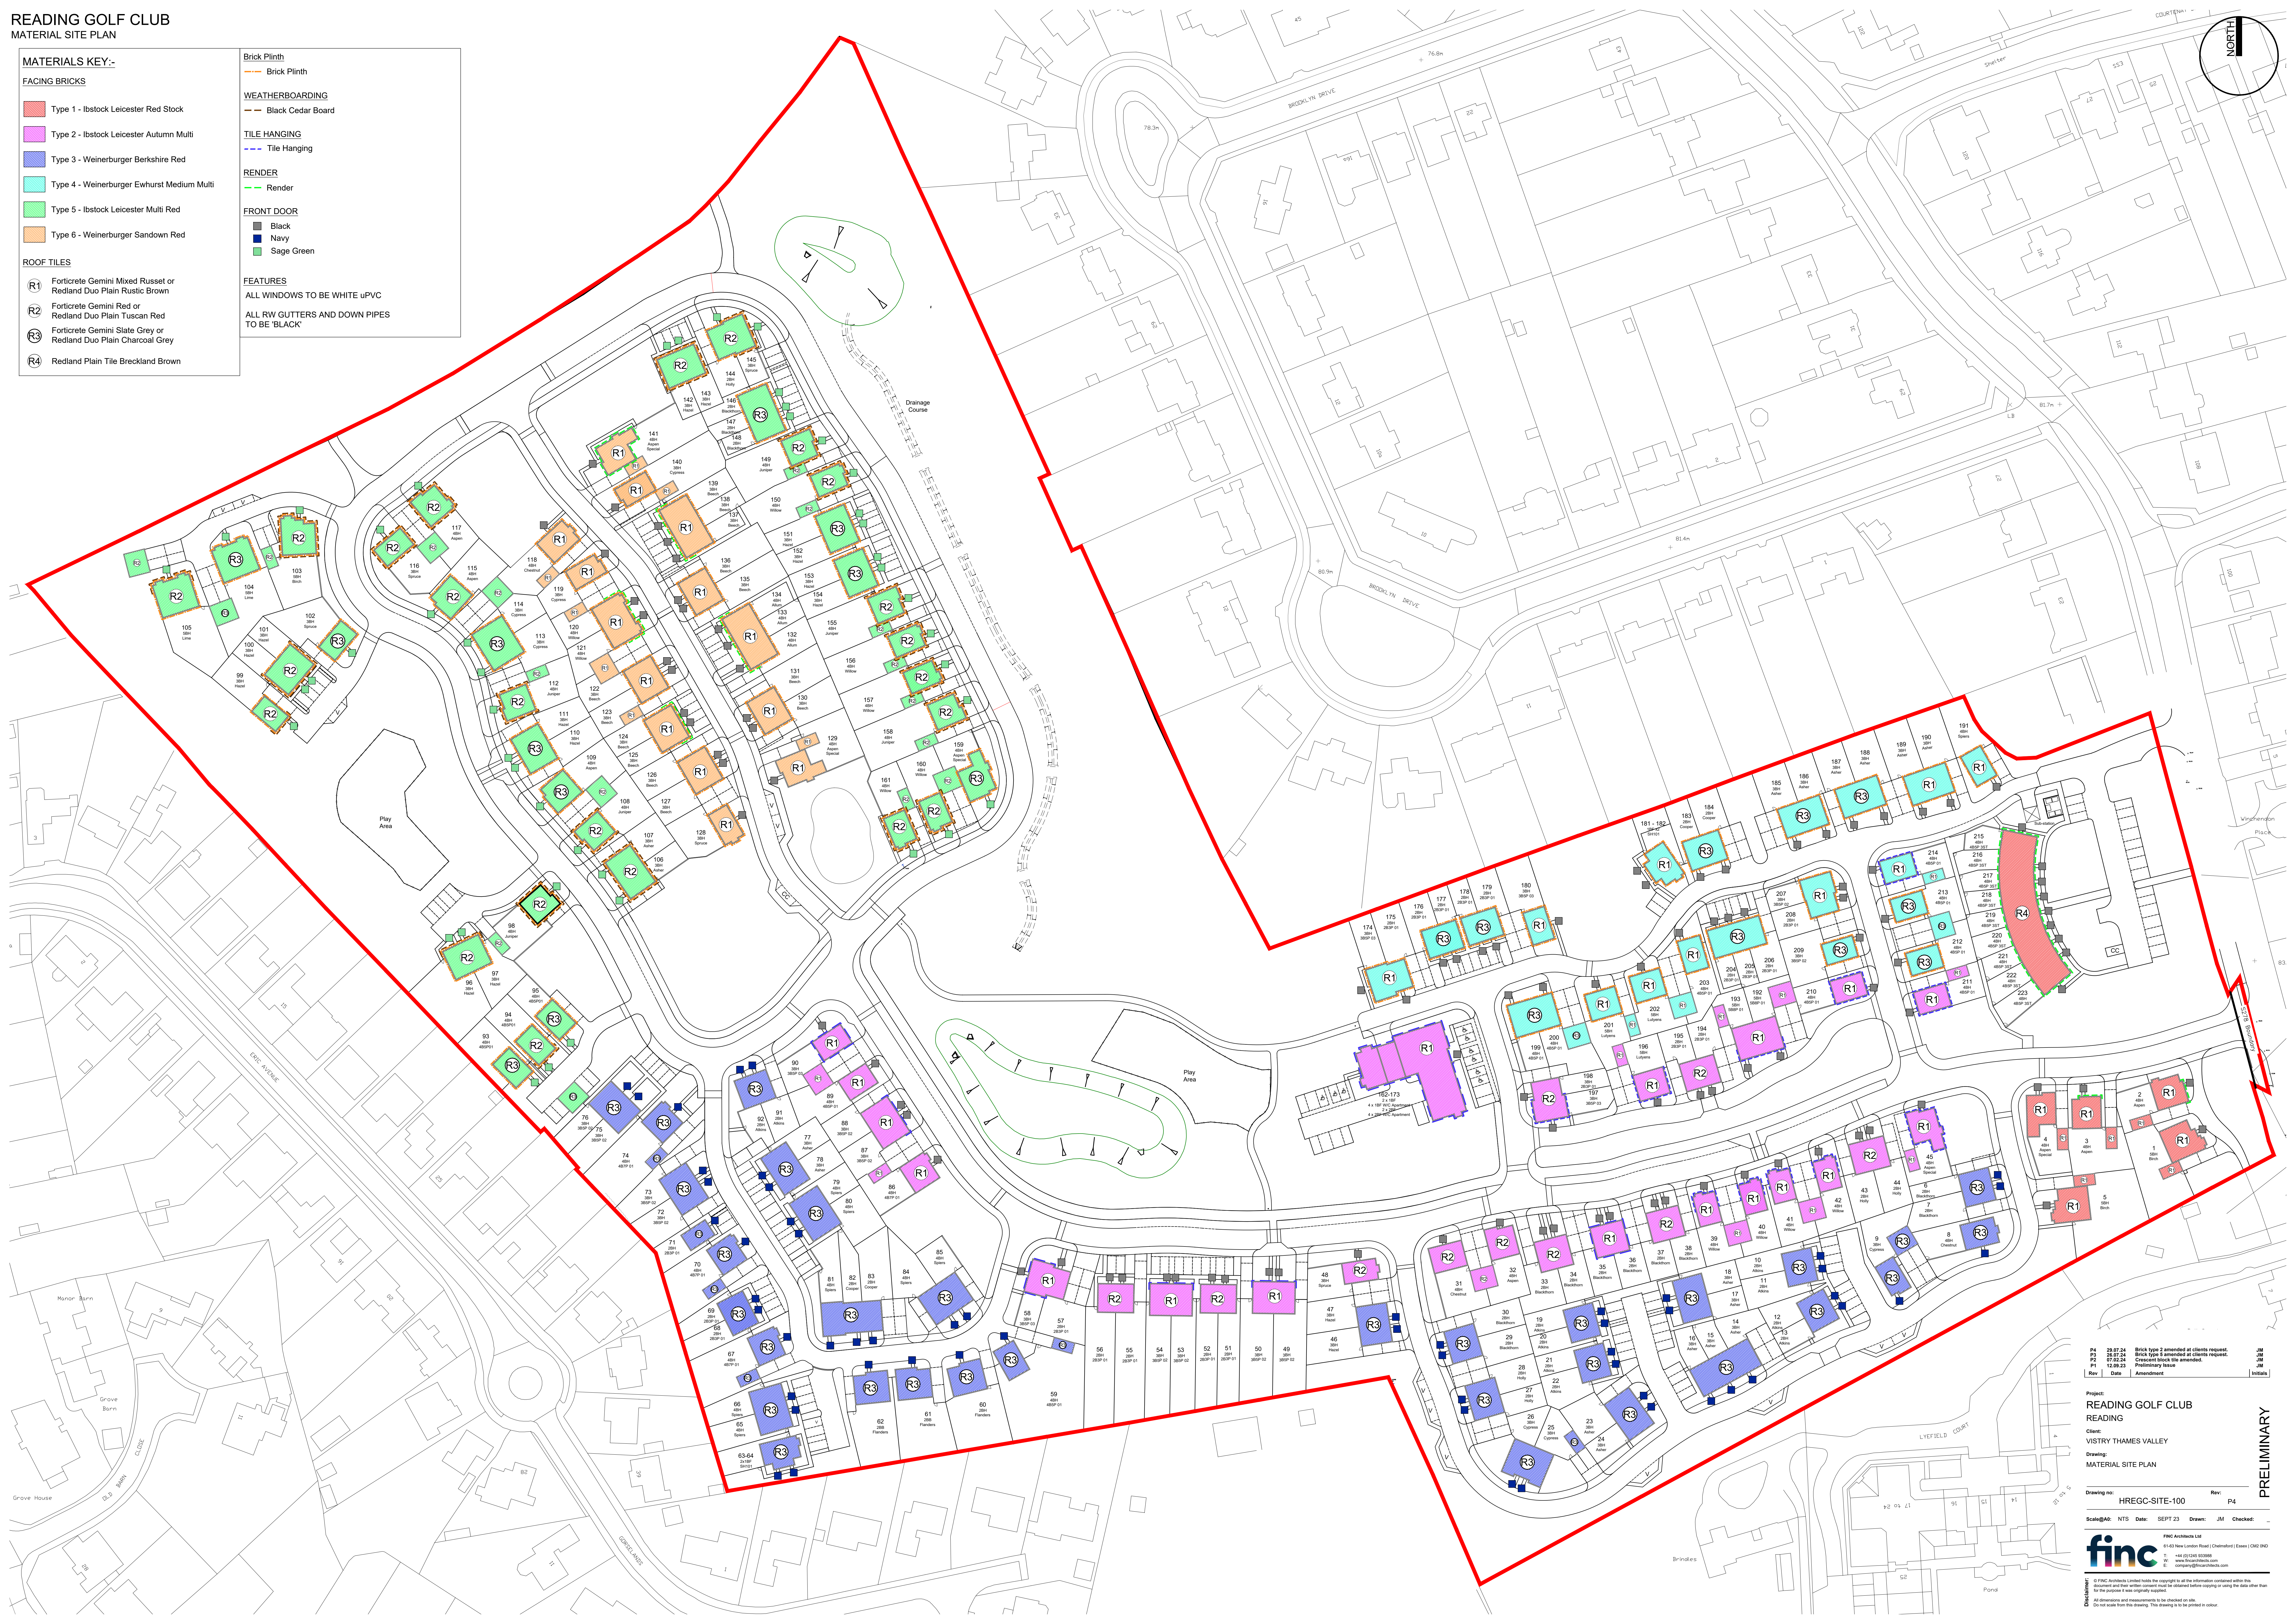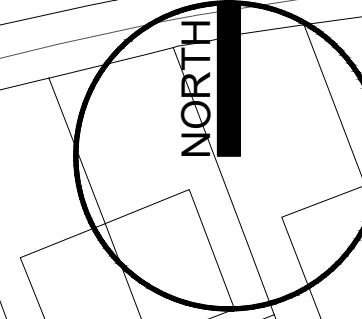

P4	29.07.24	Brick type 2 amended at clients request.	JH
P2	26.07.24	Brick type 5 amended at clients request.	JH
P3	07.02.24	Crescent block tile amended.	JH
P1	12.09.23	Preliminary issue	JH
Rev	Date	Amendment	Initials

Project:
READING GOLF CLUB
READING
Client:
VISTRY THAMES VALLEY
Drawing:
MATERIAL SITE PLAN

Drawing no: HREGC-SITE-100 Rev: P4

finc **Architects Ltd**
61-63 New London Road | Chelmsford | Essex | CM2 9BQ
T: +44 (0)1246 633988
W: www.fincarchitects.com
E: info@fincarchitects.com

Disclaimer: © PNC Architects Limited holds the copyright to all the information contained within this document and their written consent must be obtained before copying or using the data other than for the purpose it was originally supplied.

All dimensions and measurements to be checked on site.
Do not scale from this drawing. This drawing is to be printed in colour.

PRELIMINARY