
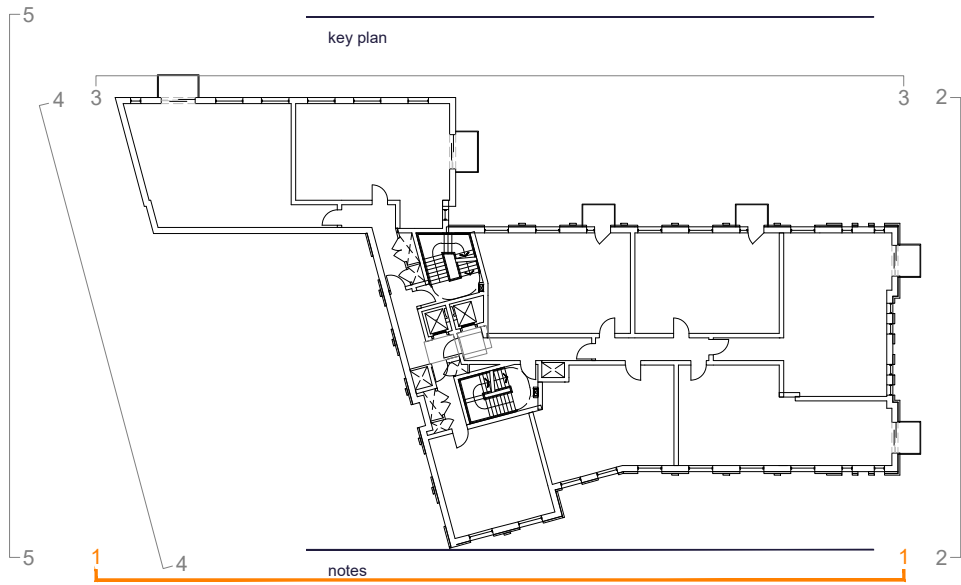


Southwest Elevation 5-5

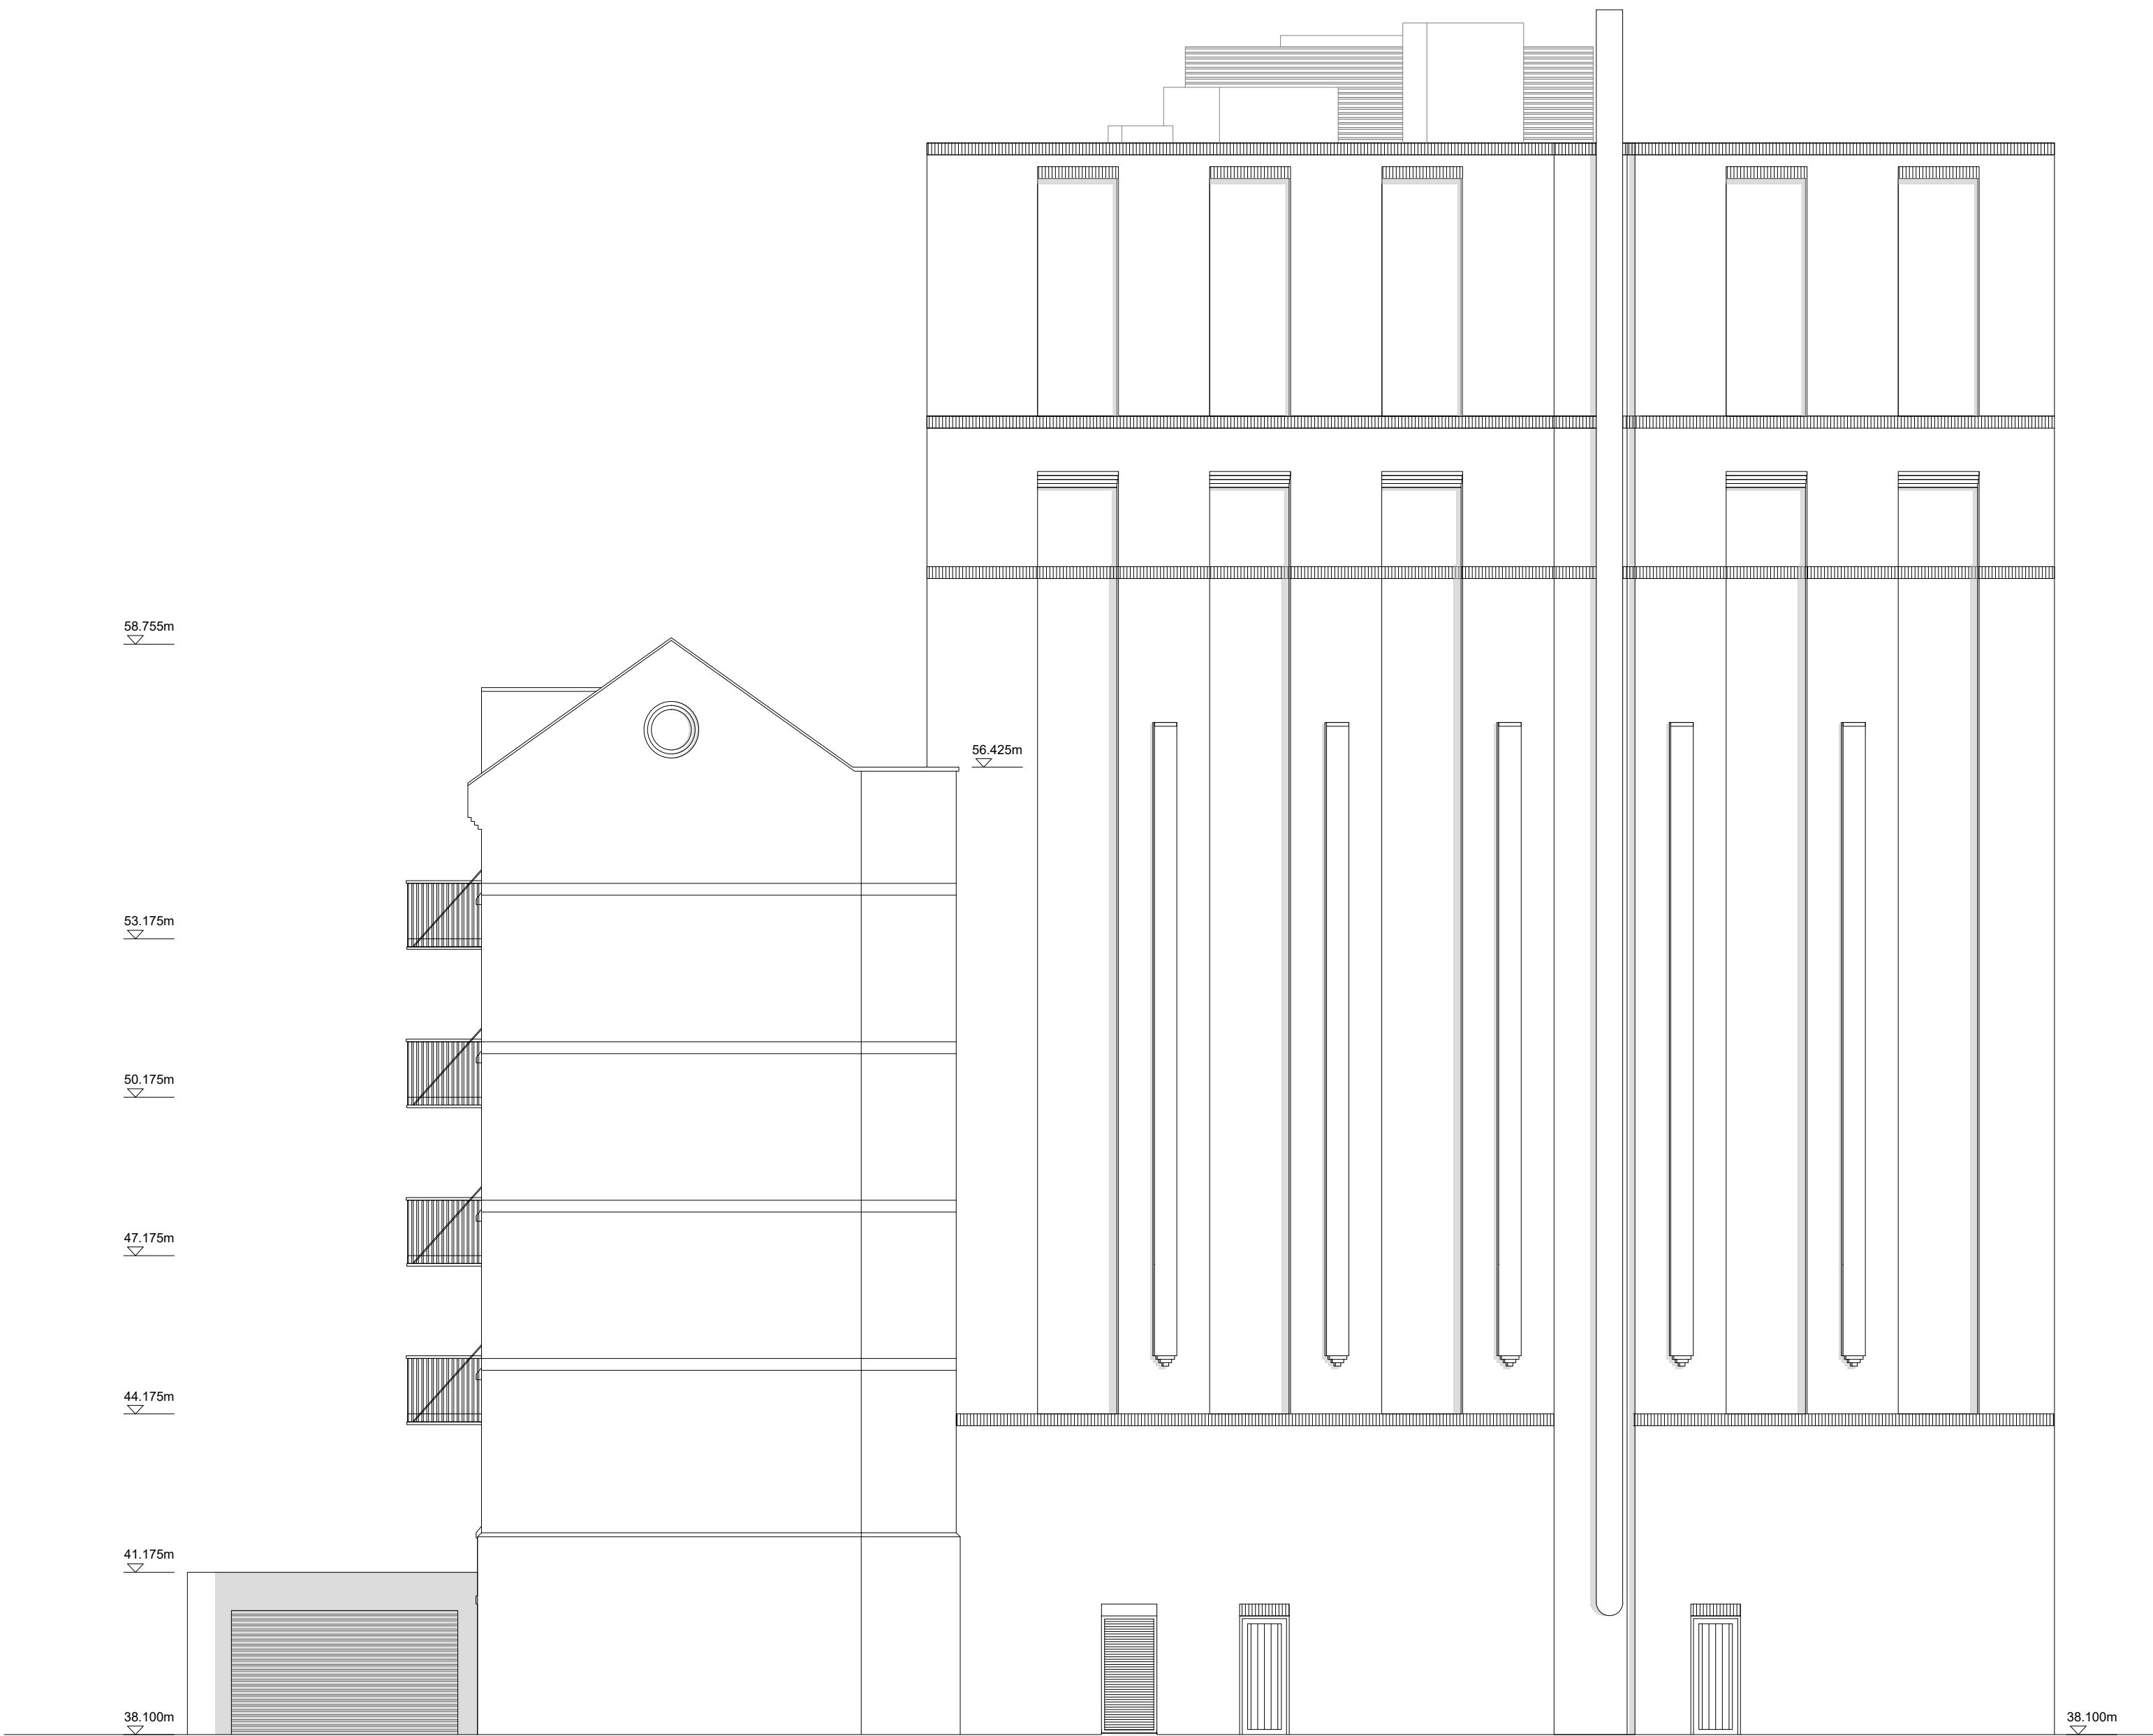

A 22.10.20 DT Energy center added
B 09.10.23 PD Fire strategy review
C 18.12.23 EE Fire strategy update
D 18.06.24 EE Ventilation grills added on ground floor

revision	date	prepared	description
----------	------	----------	-------------

Berkeley
Designed for life

Berkeley House
Farnham Lane
Farnham Royal
SL2 3RQ

T: 01753 784400
F: 01753 646855
www.berkeleygroup.co.uk

project
Vastern Road
Reading

drawing
Block D
Southwest Elevation

date	scale @ a1	drawn
February 2020	1:100	EE

drawing number	revision
448.PL.D.203	D

0 1 5 10m