


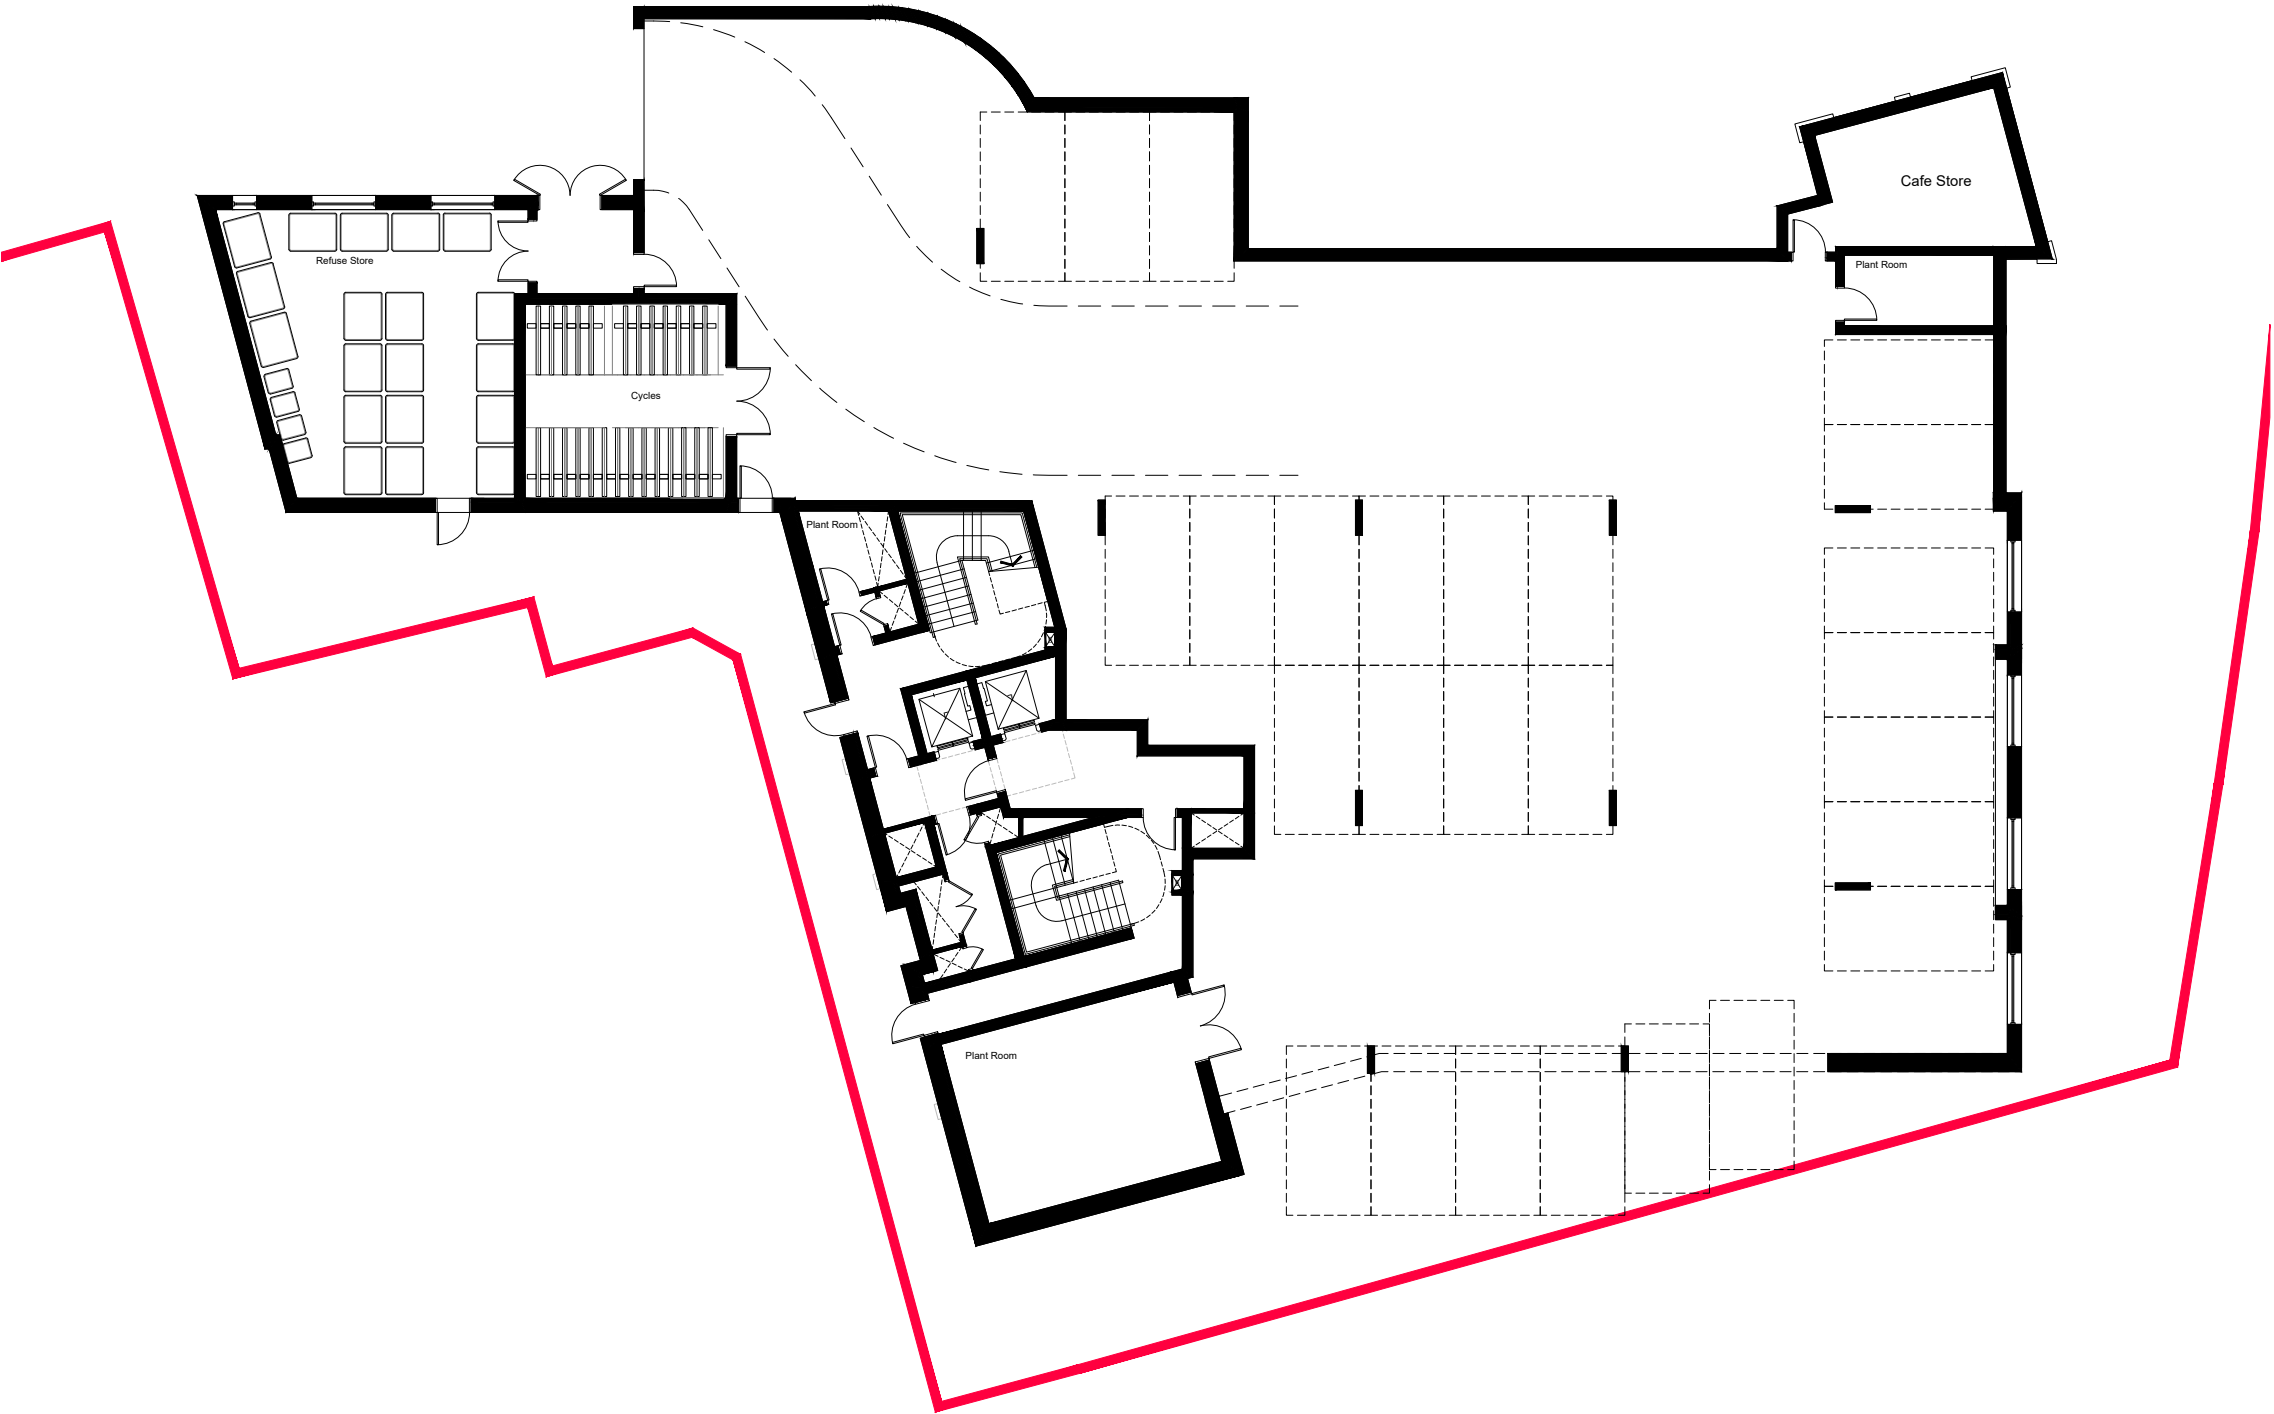

key plan	
notes	

A	10.06.20	EE	Added cycle storage in the undercroft
B	08.09.20	DT	Structure updated
C	22.10.20	DT	Energy center added, cycle store revised
D	09.10.23	PO	Fire strategy review
E	02.11.23	PO	Structural columns rearranged
F	15.12.23	EE	Fire Strategy update
G	07.02.24	EE	Undercroft column location review
H	29.02.24	EE	Refuse store update

revision	date	prepared	checked

Berkeley
Designed for life

Berkeley House
Farnham Lane
Farnham Royal
SL2 3RQ

T: 01753 784400
F: 01753 648305
www.berkeleygroup.co.uk


project
Vastern Road
Reading

drawing
Block D
Ground Floor Plan

date	scale @ a1	drawn
October 2019	1:100	EE

drawing number	revision
448.PL.D.100	H

Ground Floor Plan

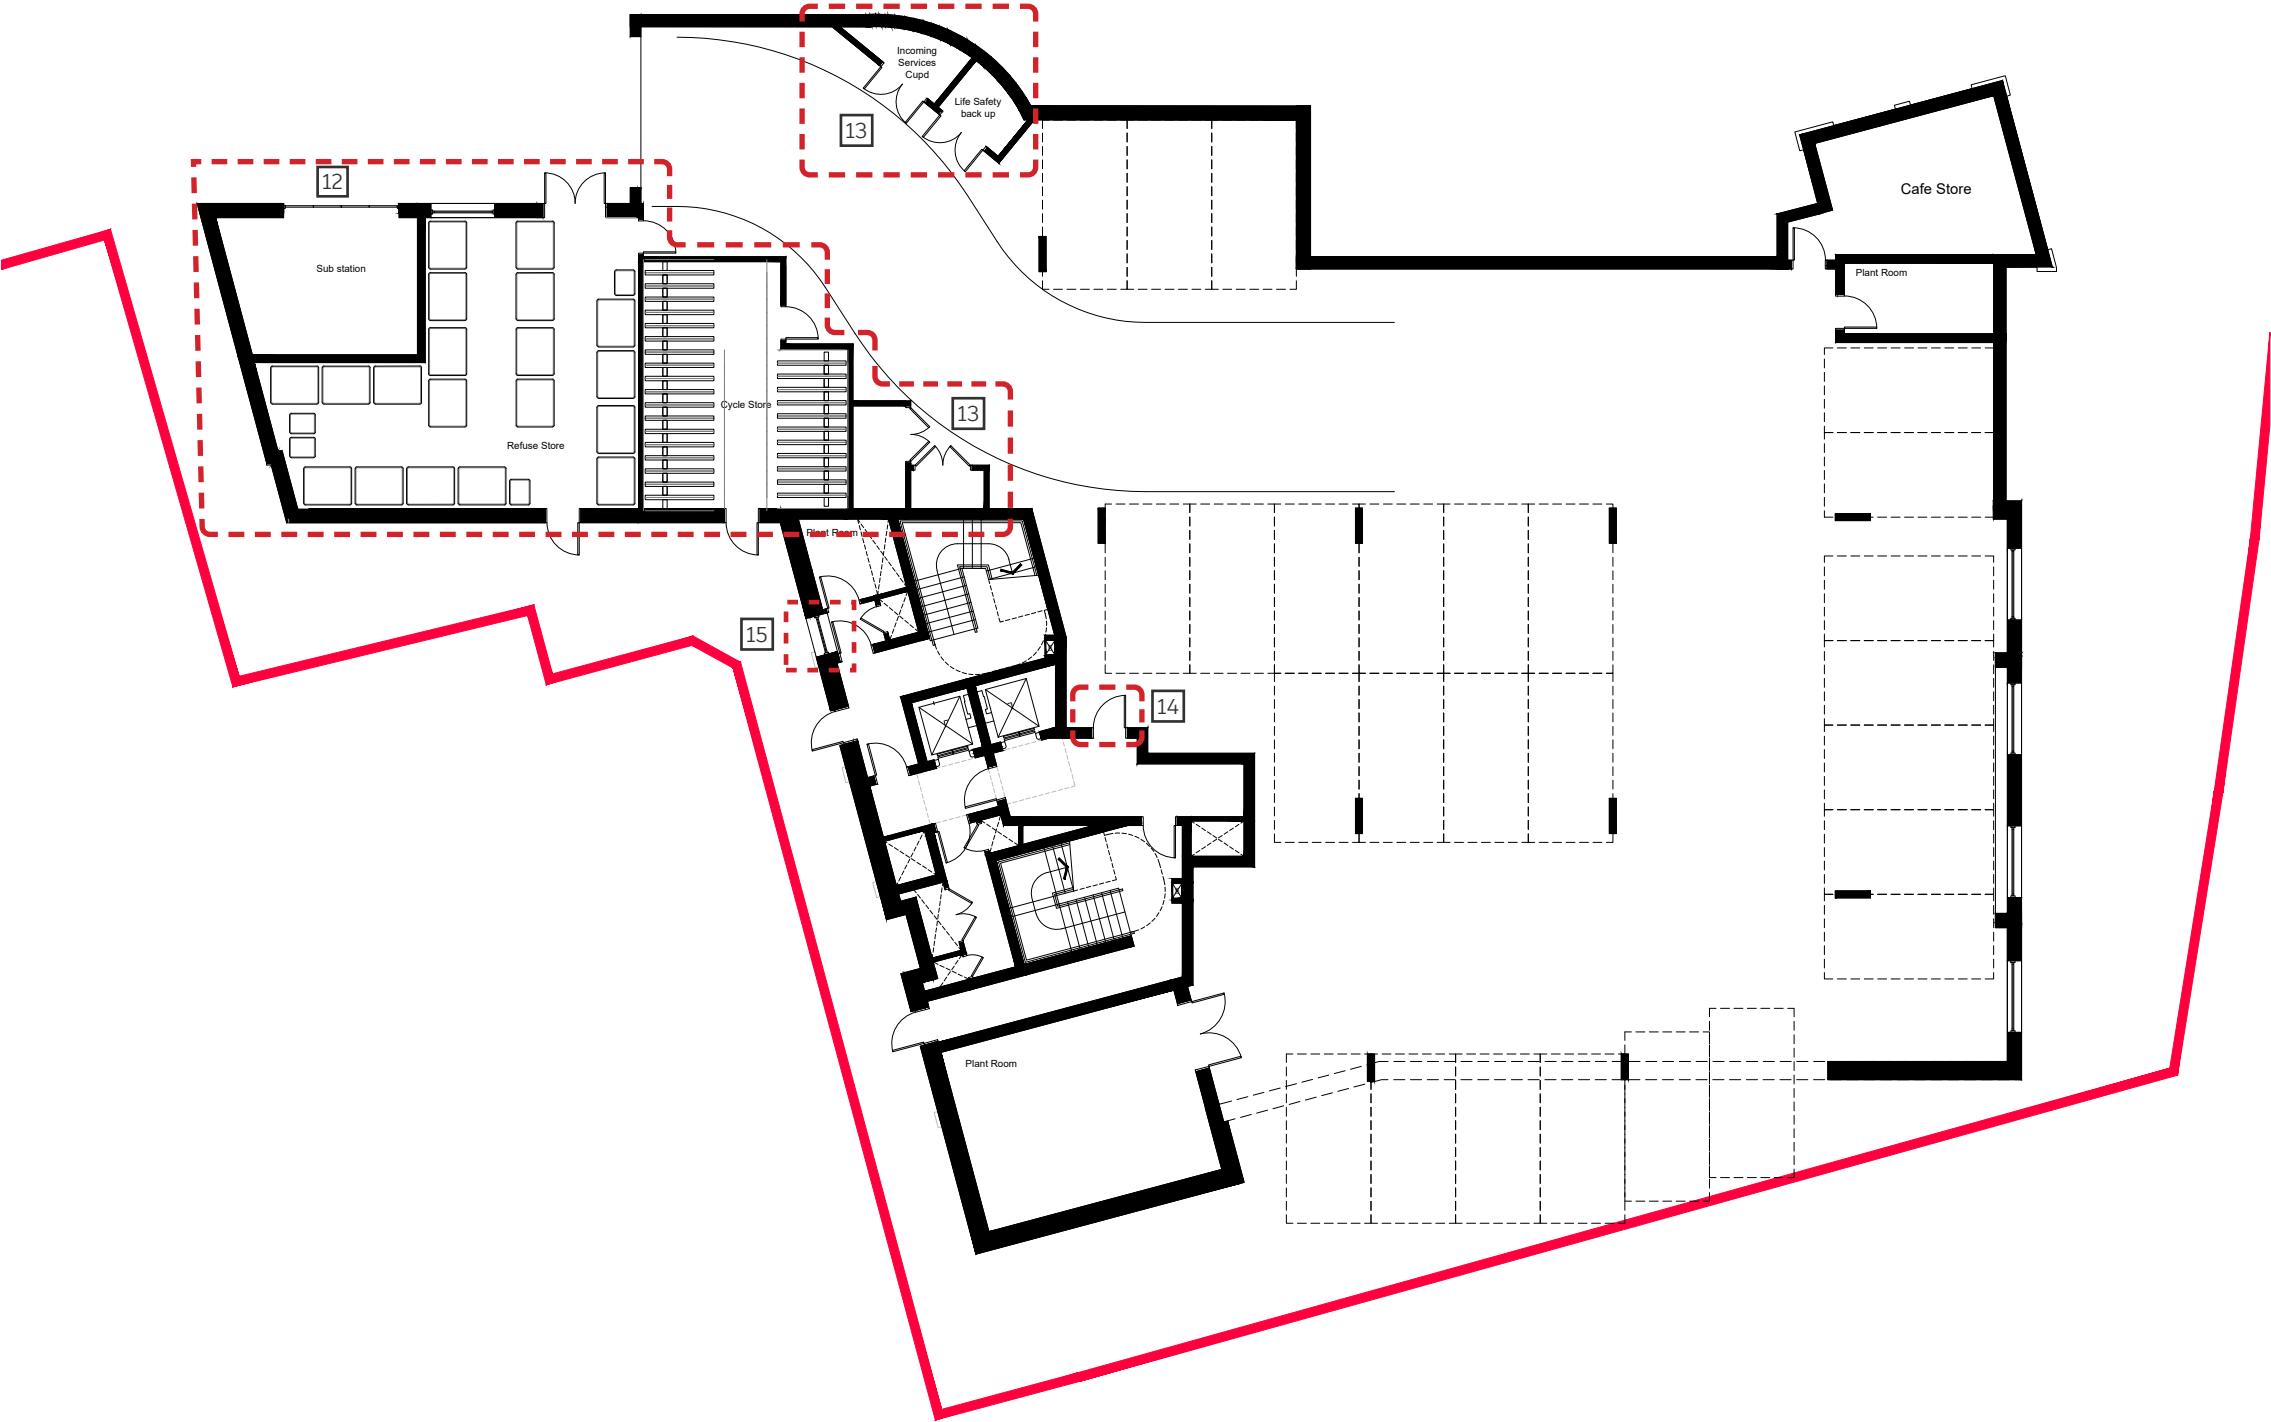

key plan	
notes	

- Updates:
- 12. Substation from block C relocated to block D.
 - 13. Plant rooms added in the undercroft.
 - 14. Door added from the undercroft to the lift lobby.
 - 15. Ventilation grills added in the plant room for fire safety requirements.

revision	date	description
A	10.08.20	EE Added cycle storage in the undercroft
B	08.09.20	DT Structure updated
C	22.10.20	DT Energy center added, cycle store revised
D	09.10.23	PO Fire strategy review
E	02.11.23	PO Structural columns rearranged
F	15.12.23	EE Fire Strategy update
G	07.02.24	EE Undercroft column location review
H	29.02.24	EE Refuse store update
I	24.06.24	PO Added substation, refuse and cycle stores rearranged

Berkeley
Designed for life

Berkeley House
Fornham Lane
Fornham Royal
Suffolk IP20 9RQ

T: 01753 784400
F: 01753 648805
www.berkeleygroup.co.uk

project
Vastern Road
Reading

drawing
Block D
Ground Floor Plan

date
October 2019

scale @ a1
1:100

drawn
EE

drawing number
448.PL.D.100

revision
I

Ground Floor Plan





First Floor Plan

key plan
notes

A	20.02.20	EE	Amended wall details
B	08.09.20	DT	Structure updated, balconies removed
C	22.10.20	DT	Energy center added
D	09.10.23	EE	Fire strategy review
E	18.12.23	EE	Fire strategy update

revision	date	prepared	checked

Berkeley
Designed for life

Berkeley House
Farnham Lane
Farnham Royal
SL2 3RQ

T: 01753 784400
F: 01753 648305
www.berkeleygroup.co.uk


project
Vastern Road
Reading

drawing
Block D
First Floor Plan

date	scale @ a1	drawn
October 2019	1:100	EE

drawing number	revision
448.PL.D.101	E



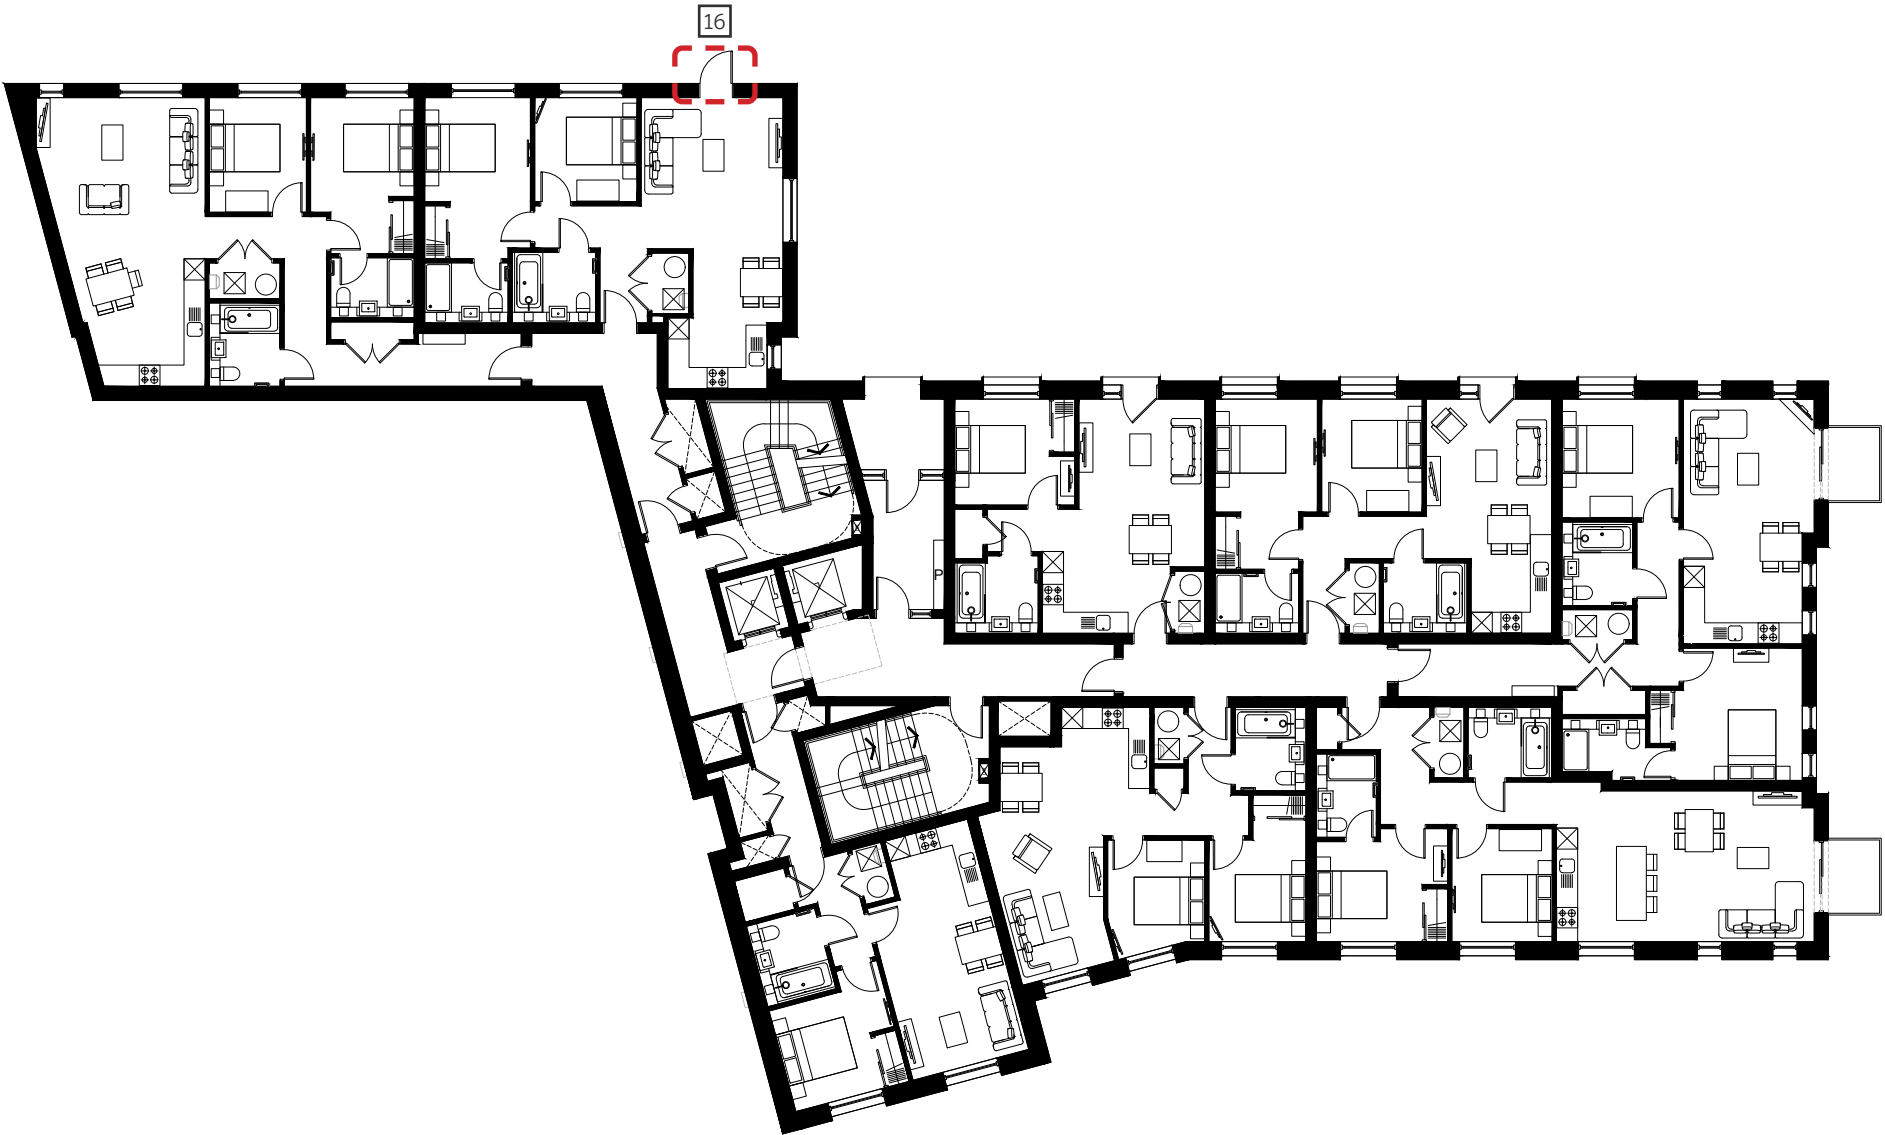

key plan
notes

Updates:
16. Window replaced with a door for access to external private terrace.

A	25.02.20	EE	Amended wall details
B	08.09.20	DT	Structure updated, balconies removed
C	22.10.20	DT	Energy center added
D	09.10.23	PD	Fire strategy review
E	15.12.23	EE	Fire strategy update
F	24.06.24	PD	Door added on Northwest elevation

revision	date	prepared	checked
----------	------	----------	---------

Berkeley
Designed for life

Berkeley House
Farnham Lane
Farnham Royal
SL2 3RQ

T: 01753 784400
F: 01753 646805
www.berkeleygroup.co.uk

project
Vastern Road
Reading

drawing
Block D
First Floor Plan

date	scale @ a1	drawn
------	------------	-------



October 2019 1:100 EE

drawing number	revision
----------------	----------

448.PL.D.101 F

First Floor Plan



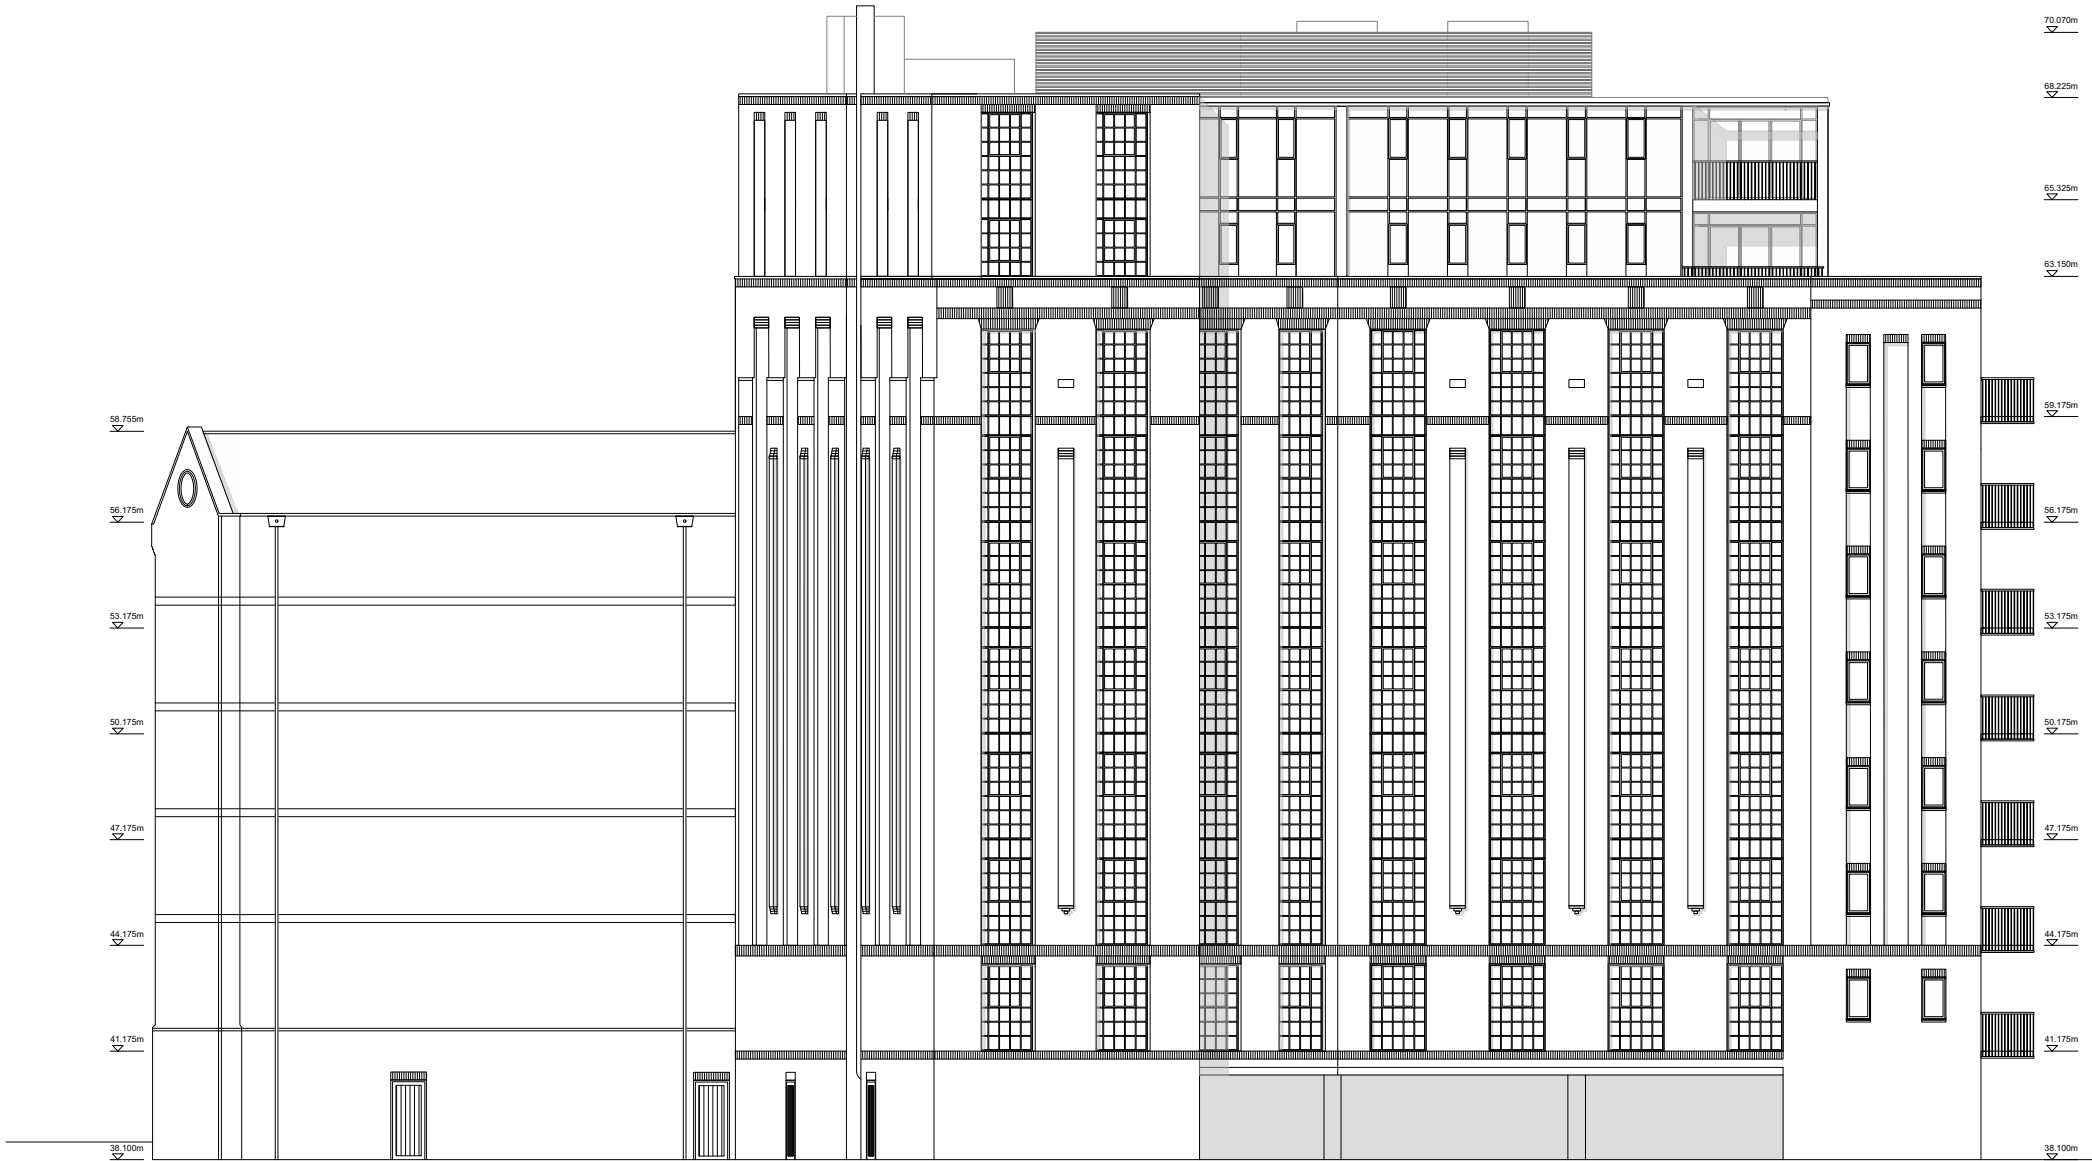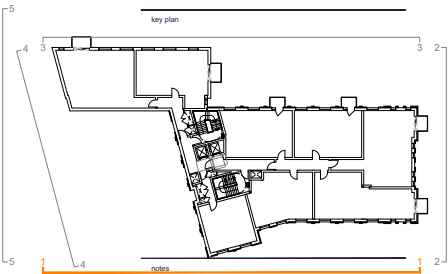

A	20.02.20	EE	Added floor levels
B	08.09.20	DT	Balconies removed
C	22.10.20	DT	Energy center added
D	09.10.23	PD	Fire strategy review
E	18.12.23	EE	Fire strategy update

revision	date	prepared	checked

Berkeley
Designed for life

Berkeley House
Farnham Lane
Farnham Royal
SL2 3RQ

T: 01753 784400
F: 01753 646805
www.berkeleygroup.co.uk

project
Vastern Road
Reading

drawing
Block D
Southeast Elevation

date
October 2019

scale @ a1
1:100



drawn
EE

drawing number
448.PL.D.200

revision
E



Southeast Elevation

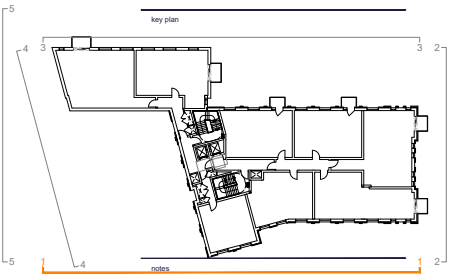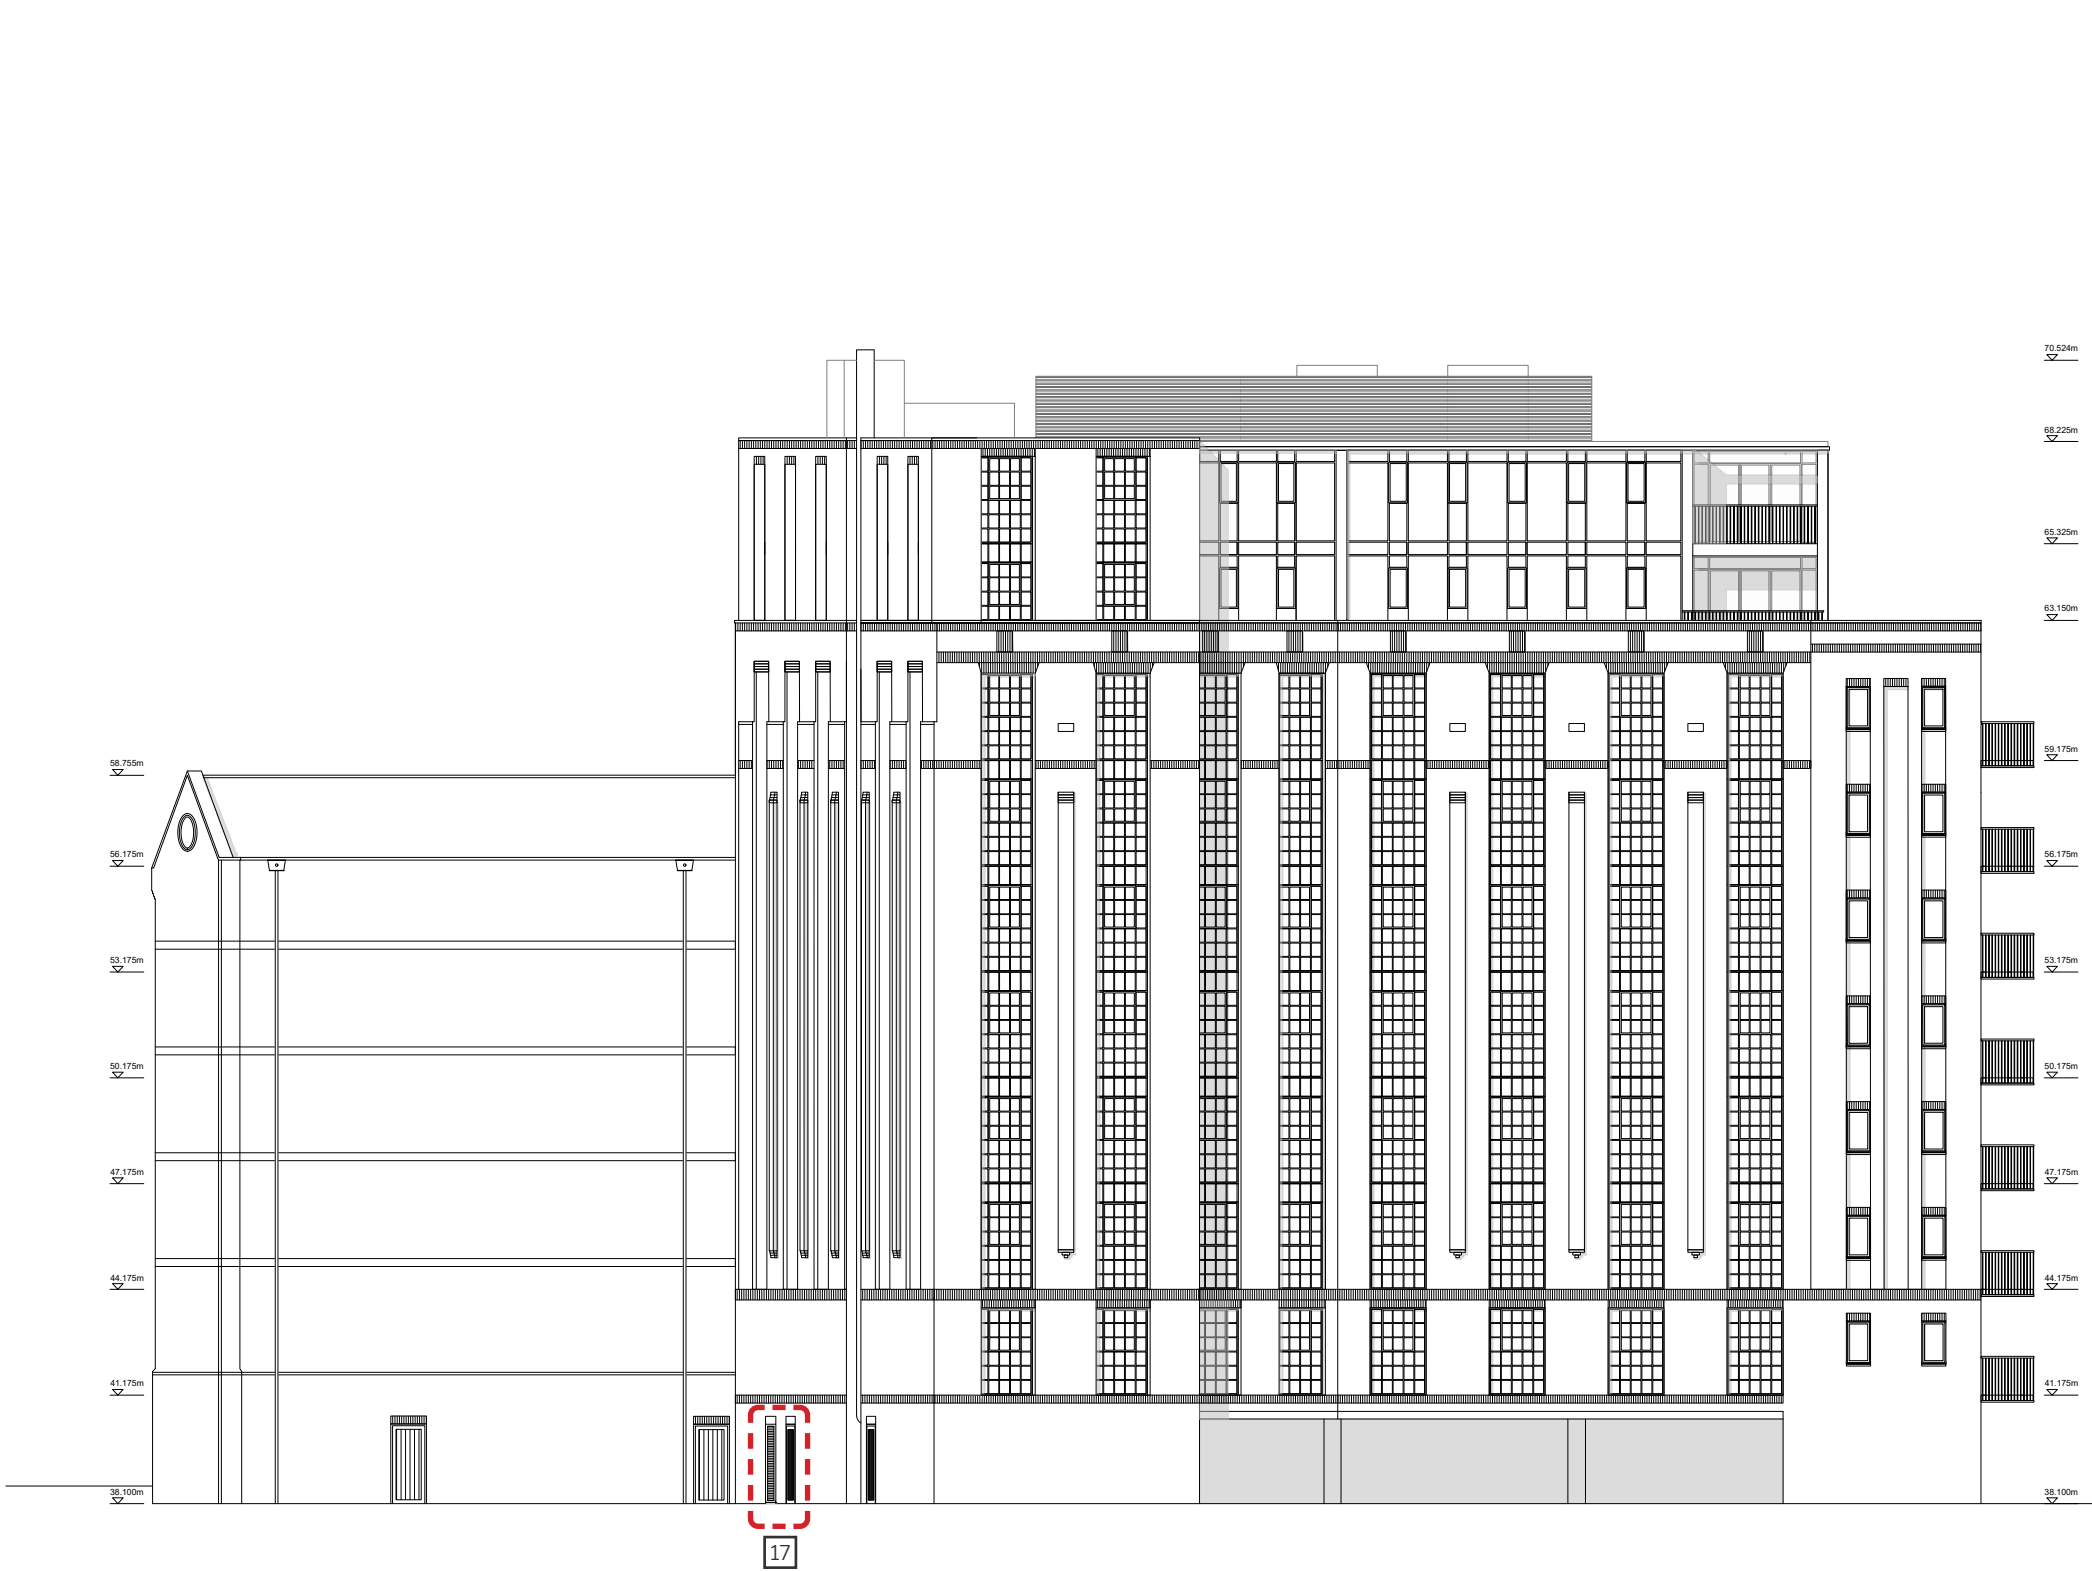

Updates:
17. Ventilation grills added in the plant room for fire safety requirements.

A	20.02.20	EE	Added floor levels
B	08.09.20	DT	Balconies removed
C	22.10.20	DT	Energy center added
D	09.10.23	PO	Fire strategy review
E	18.12.24	EE	Fire strategy update
F	18.06.24	PO	Ventilation grills added on ground floor

revision	date	prepared	checked
----------	------	----------	---------

Berkeley
Designed for life

Berkeley House
Farnham Lane
Farnham Royal
SL2 3RQ

T: 01753 784400
F: 01753 646805
www.berkeleygroup.co.uk

project
Vastern Road
Reading

drawing
Block D
Southeast Elevation

date
October 2019

scale @ a1
1:100


drawn
EE

drawing number
448.PL.D.200


revision
F

Southeast Elevation



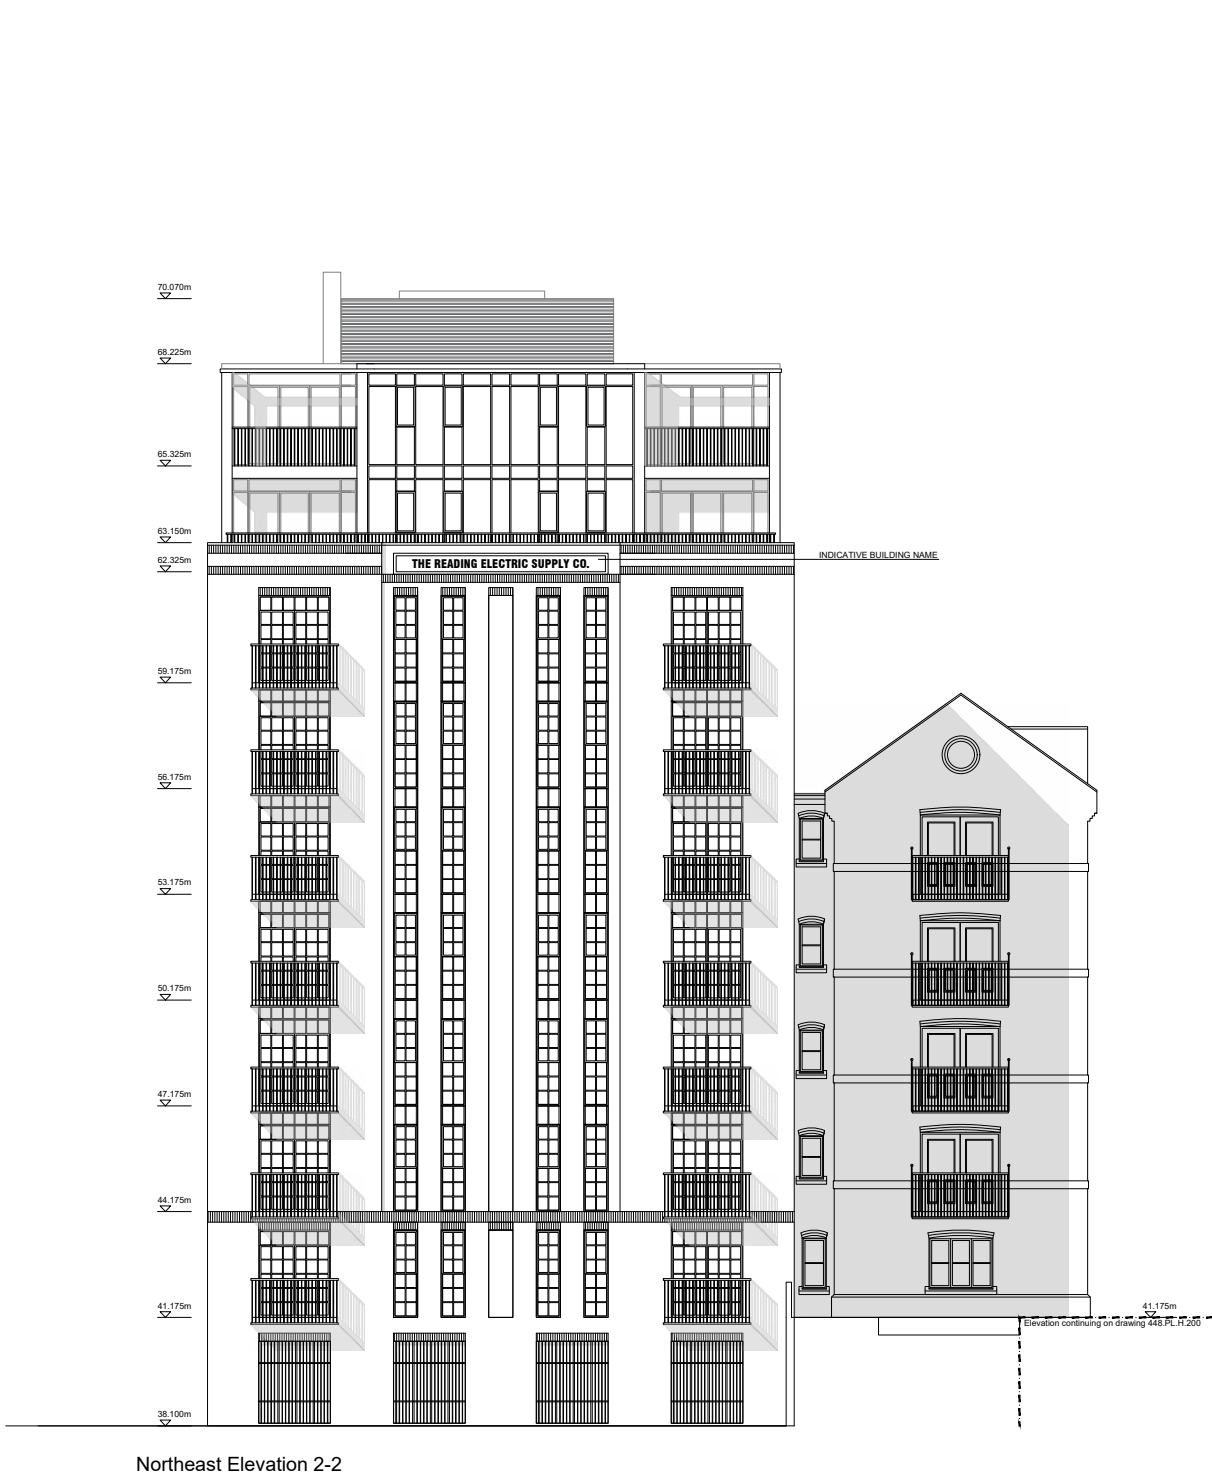

Northeast Elevation 2-2

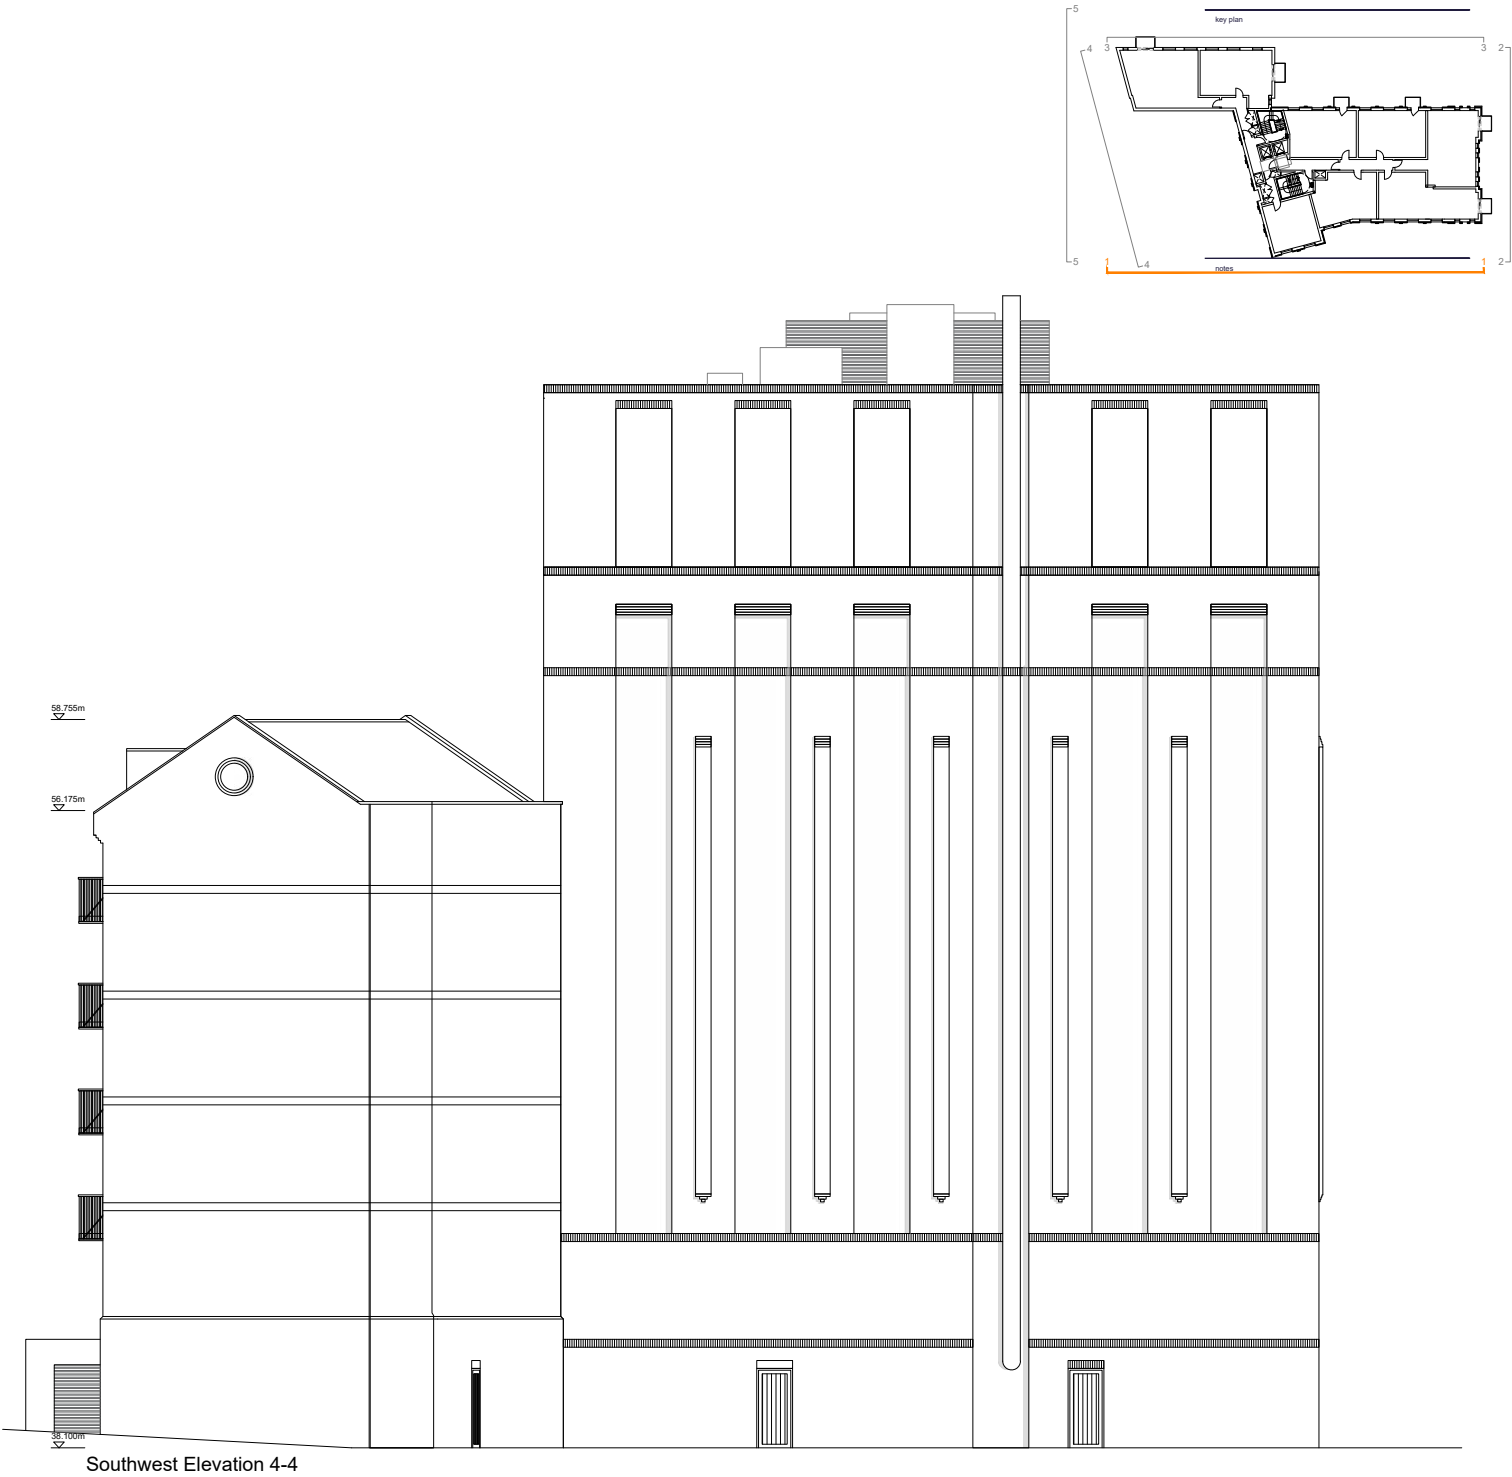

Southwest Elevation 4-4

Northeast and Southwest Elevation

A	20.02.20	EE	Added floor levels, balconies and vehicle entrance
B	09.09.20	DT	Balconies removed
C	22.10.20	DT	Energy center added
D	09.10.23	DT	Fire strategy review
E	18.12.23	EE	Fire strategy update

revision	date	prepared	description

Berkeley
Designed for life

Berkeley House
Farnham Lane
Farnham Royal
SL2 3RQ

T: 01753 784400
F: 01753 648805
www.berkeleygroup.co.uk

project
Vastern Road
Reading

drawing
Block D
Northeast and Southwest Elevation


date
October 2019

scale @ a1
1:100


drawn
EE

drawing number
448.PL.D.201


revision
E

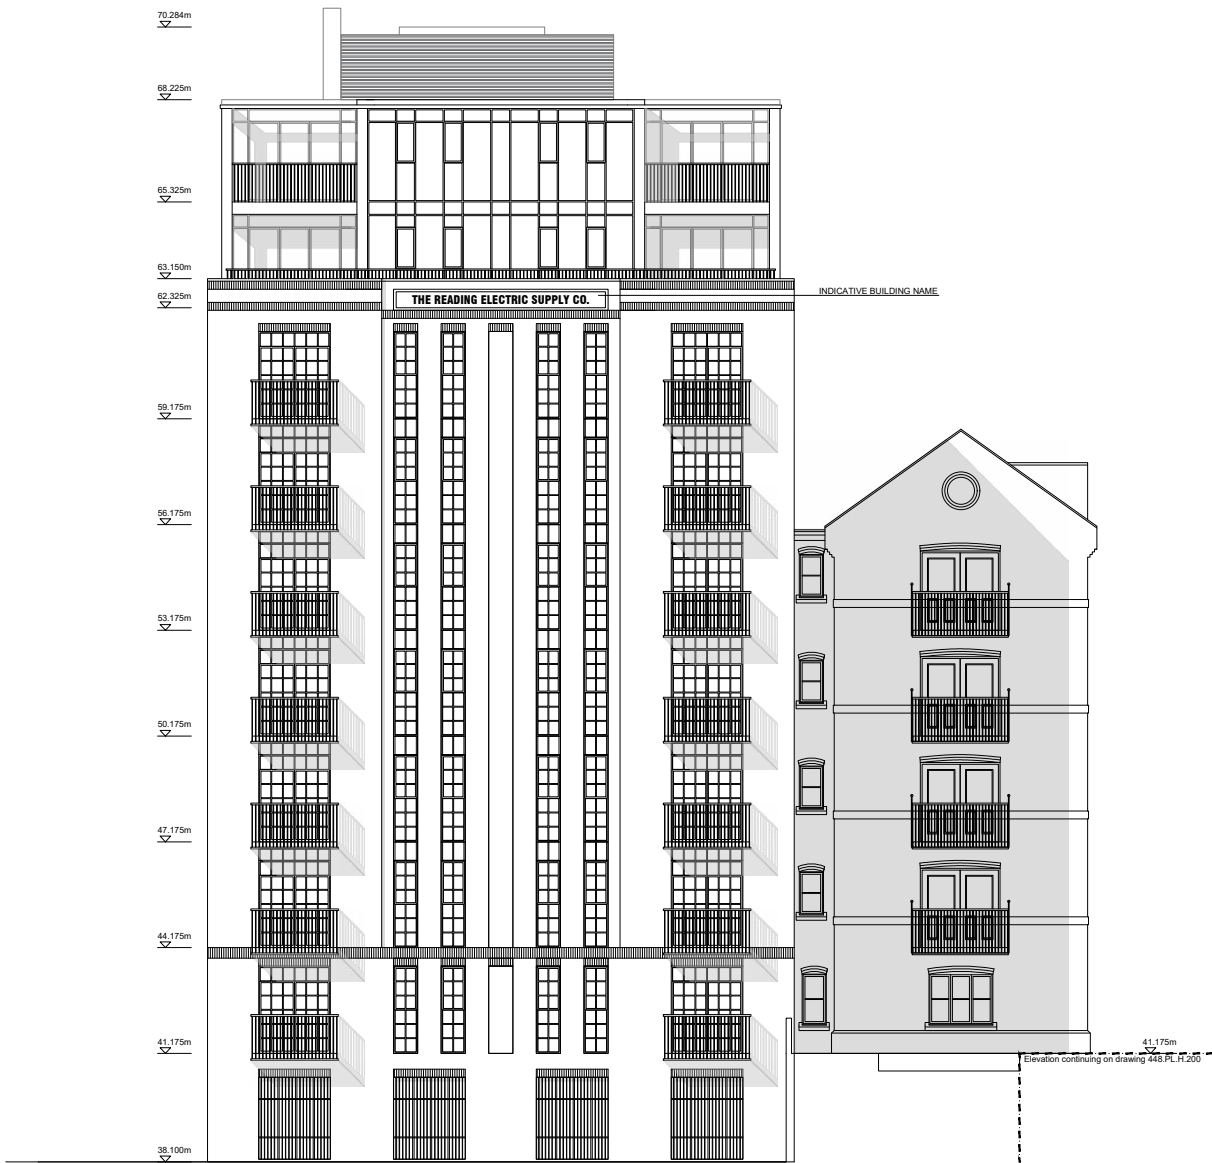

Northeast Elevation 2-2

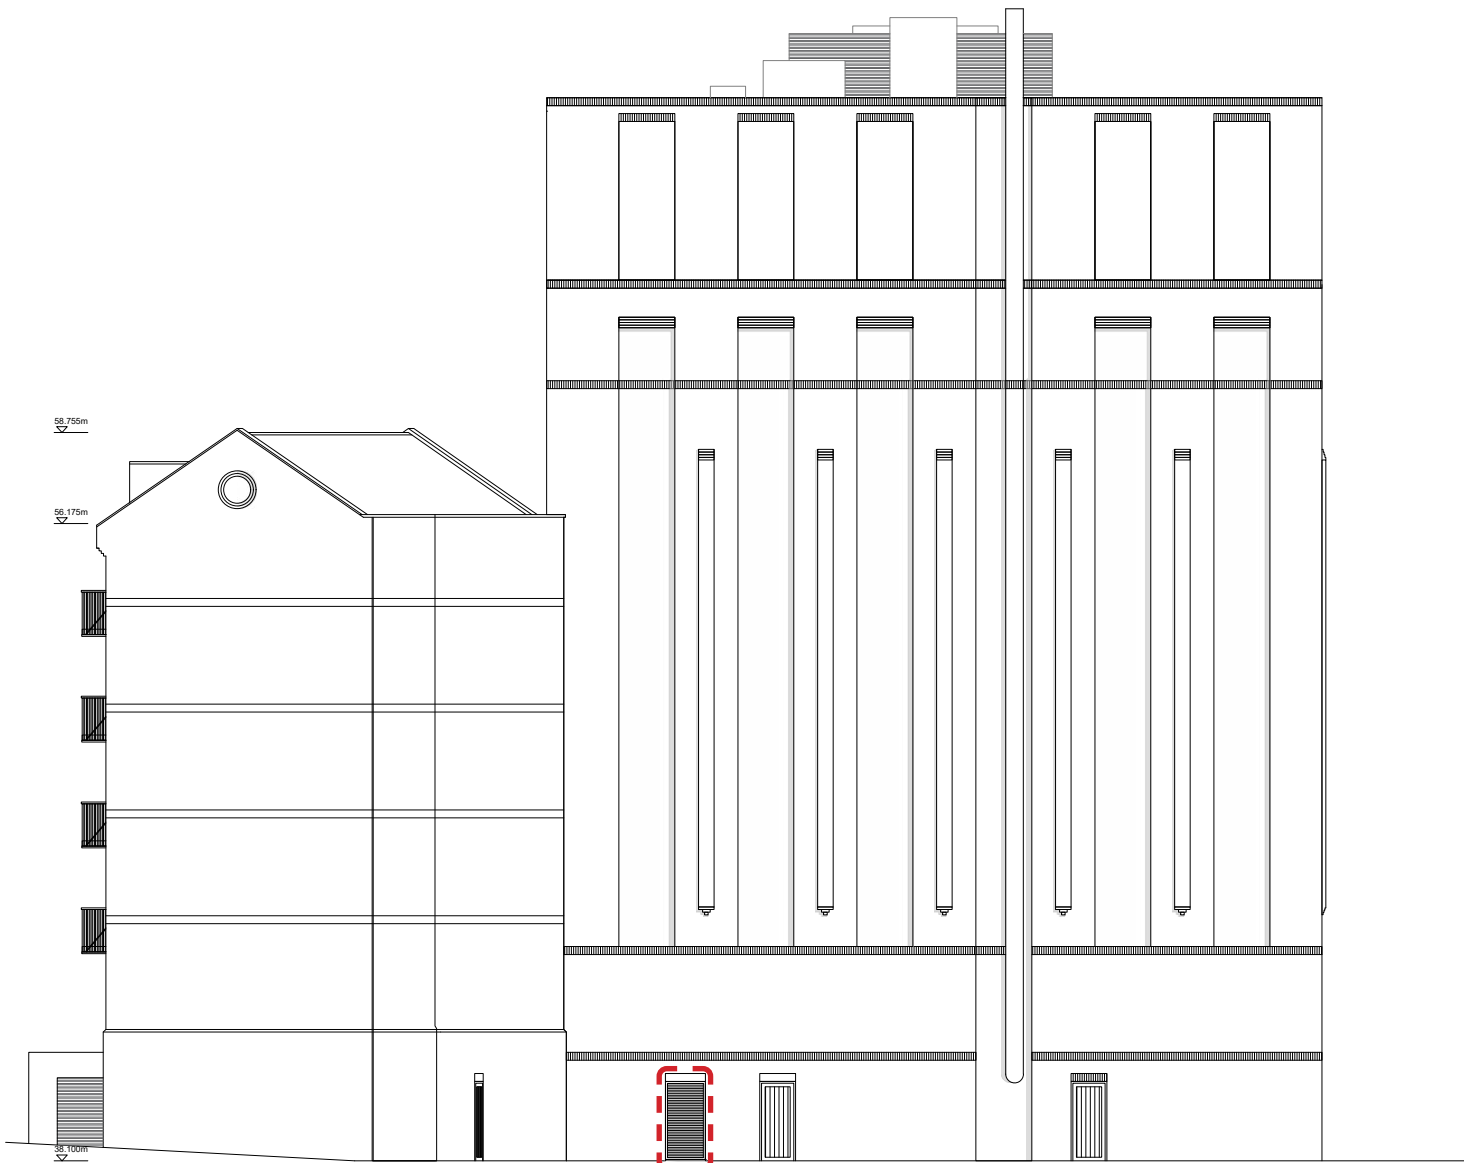

Southwest Elevation 4-4

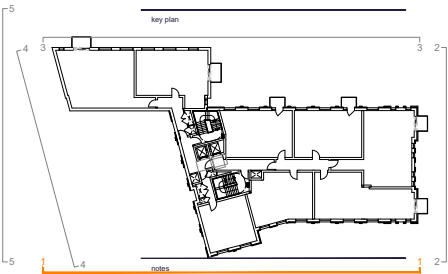

Updates:
17. Ventilation grills added in the plant room for fire safety requirements.

A	20.02.20	EE	Added floor levels, balconies and vehicle entrance
B	08.09.20	DT	Balconies removed
C	22.10.20	DT	Energy centre added
D	08.10.23	PO	Fire strategy review
E	18.12.23	EE	Fire strategy update
F	24.06.24	PO	Ventilation grilles added

revision	date	prepared	checked

Berkeley
Designed for life

Berkeley House
Farnham Lane
Farnham Royal
SL2 3RQ

T: 01753 784400
F: 01753 648805
www.berkeleygroup.co.uk

project:
Vastern Road
Reading

drawing:
Block D
Northeast and Southwest Elevation

date:
October 2019

scale @ a1
1:100


drawn
EE

drawing number:
448.PL.D.201

revision:
F



Northeast and Southwest Elevation

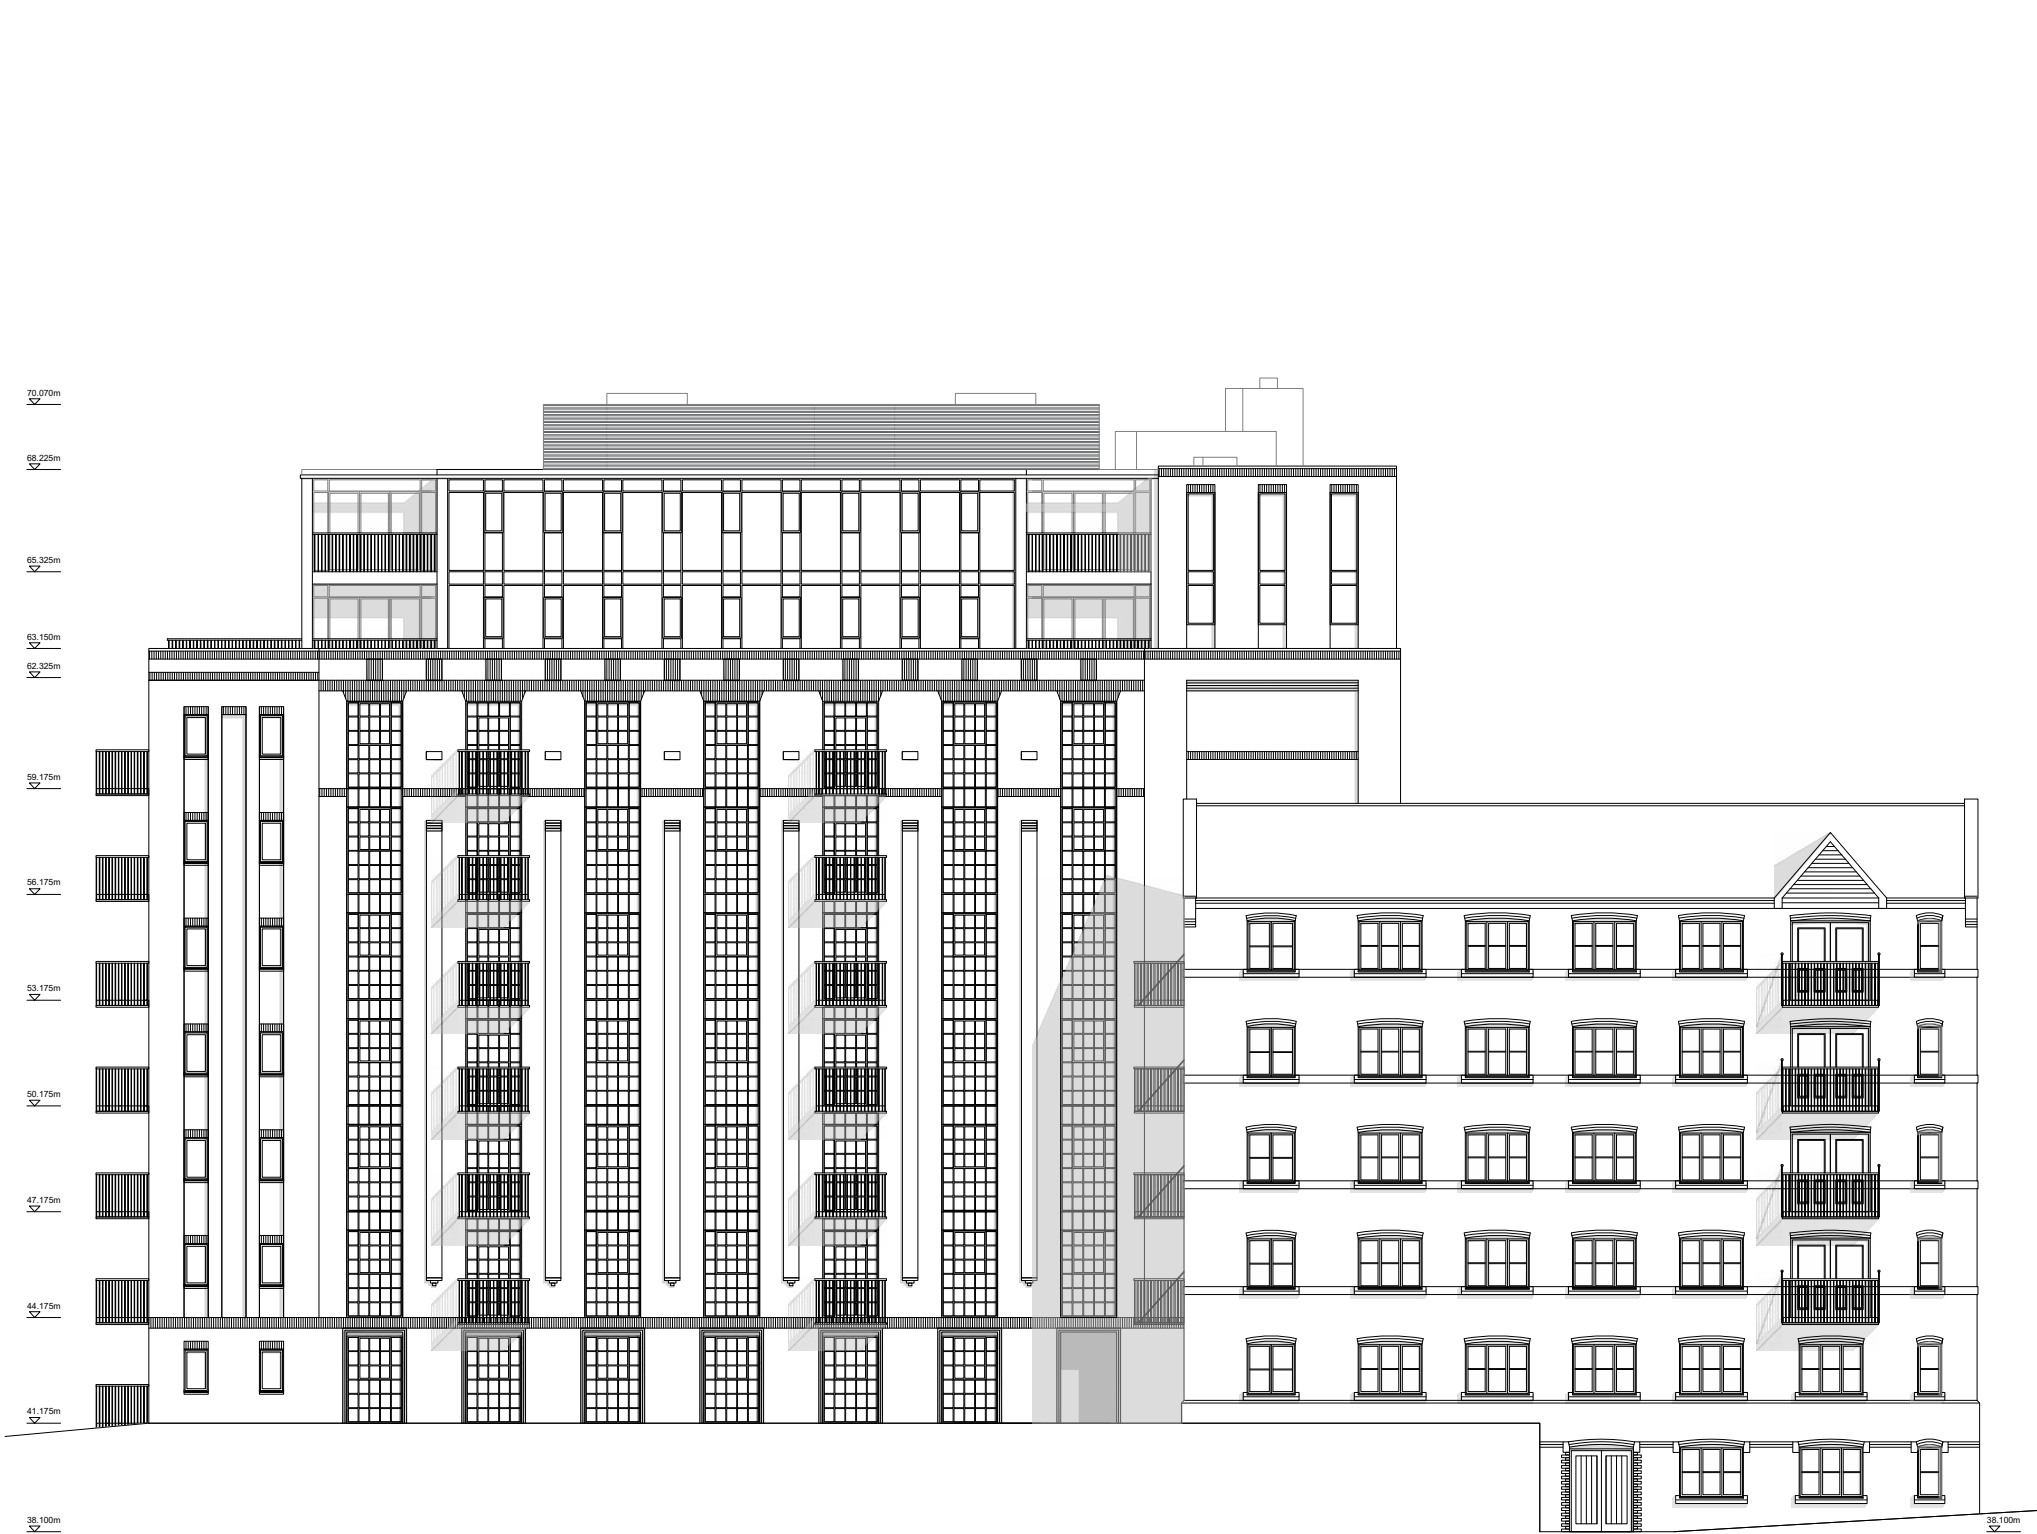

Northwest Elevation 3-3

A	20.02.20	EE	Added floor levels
B	22.10.20	DT	Energy center added
C	09.10.23	DT	Fire strategy review
D	18.12.23	EE	Fire strategy update

revision	date	prepared	checked

Berkeley
Designed for life

Berkeley House
Farnham Lane
Farnham Royal
SL2 3RQ

T: 01753 784400
F: 01753 648805
www.berkeleygroup.co.uk



project
Vastern Road
Reading

drawing
Block D
Northwest Elevation

date	scale @ a1	drawn
October 2019	1:100	EE

drawing number	revision
448.PL.D.202	D



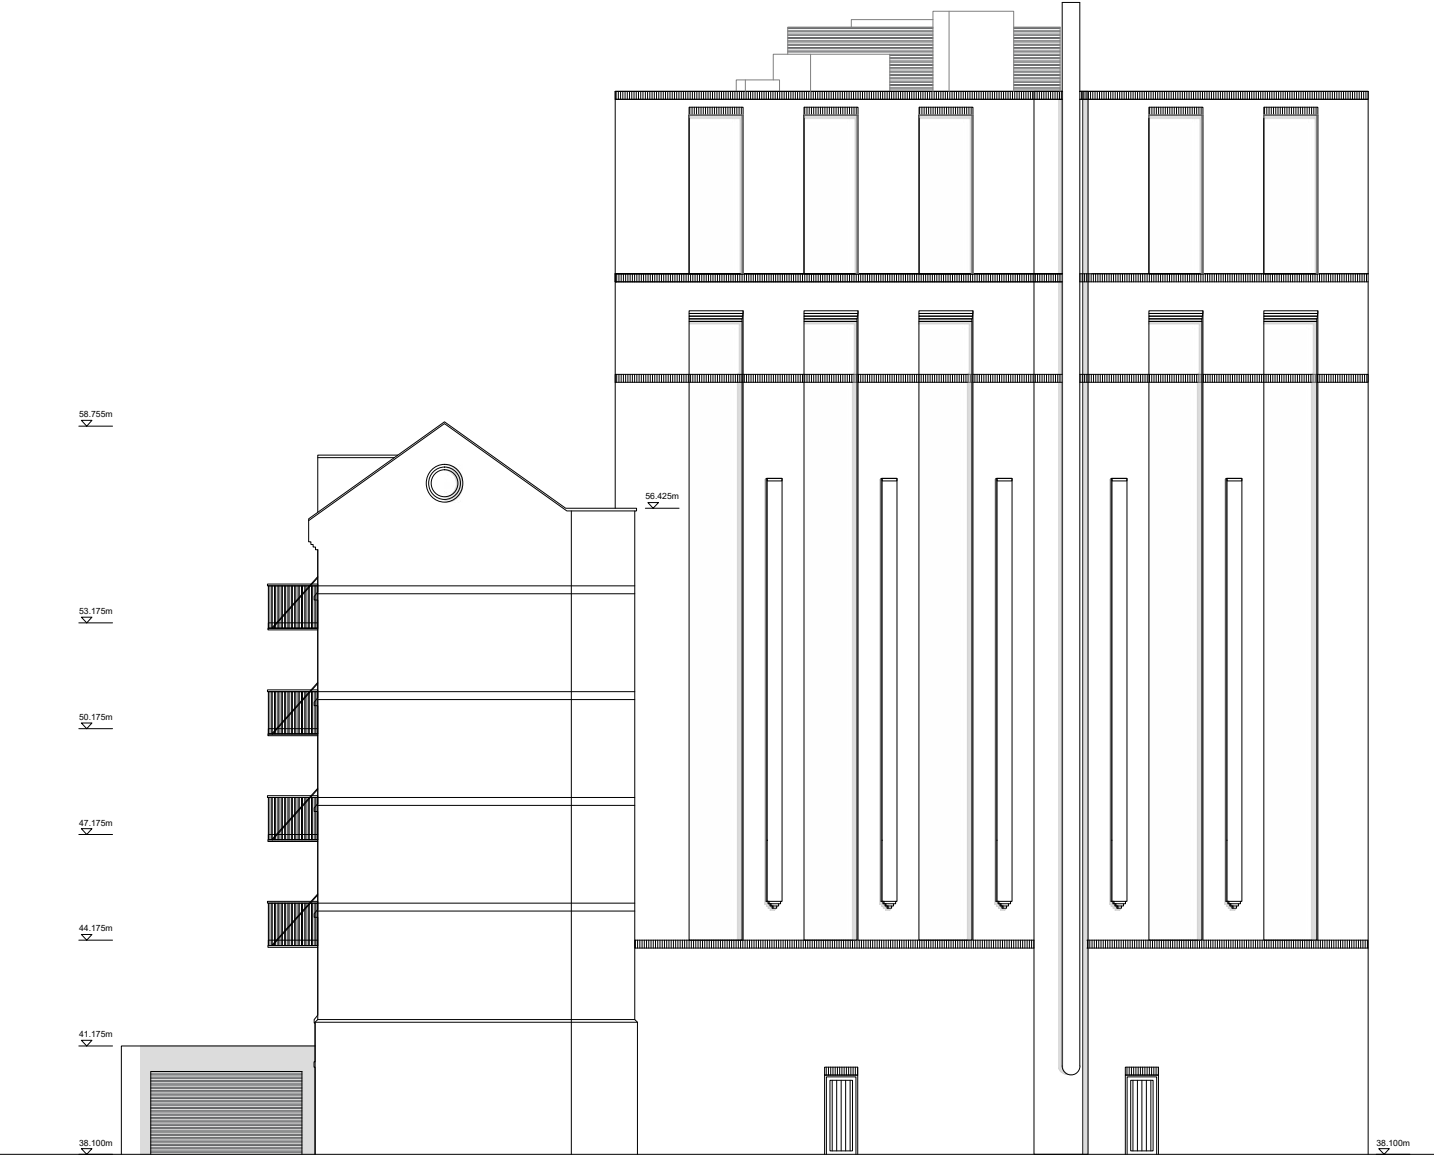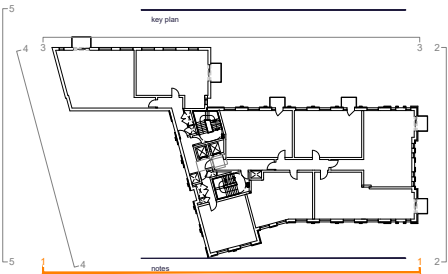

A	22.10.20	DT	Energy center added
B	09.10.20	PD	Fire strategy review
C	18.12.23	EE	Fire strategy update

revision	date	prepared	checked

Berkeley
Designed for life

Berkeley House
Farnham Lane
Farnham Royal
SL2 3RQ

T: 01753 784400
F: 01753 648305
www.berkeleygroup.co.uk

project
Vastern Road
Reading

drawing
Block D
Southwest Elevation

date
February 2020

scale @ a1
1:100



drawn
EE

drawing number
448.PL.D.203

revision
C

Southwest Elevation 5-5



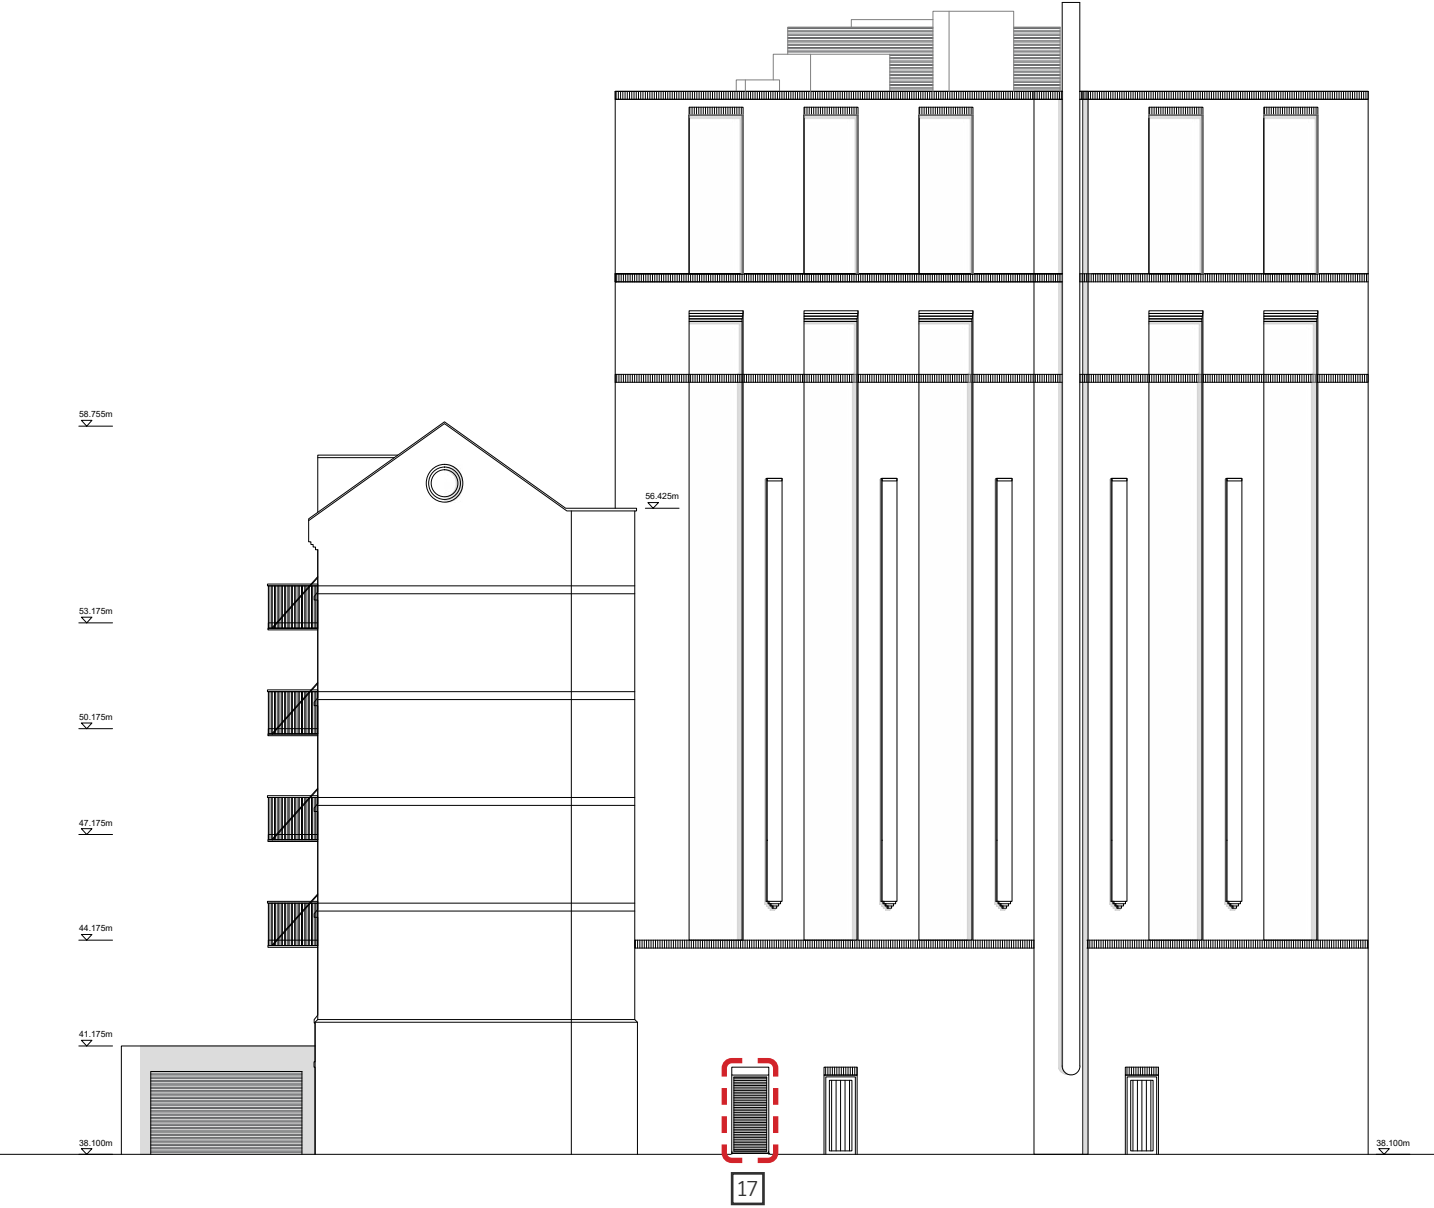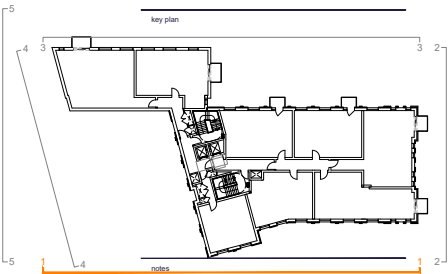

Updates:
17. Ventilation grills added in the plant room for fire safety requirements.

A. 22.10.20 DT Energy center added
B. 09.10.23 PO Fire strategy review
C. 18.12.23 EE Fire strategy update
D. 18.06.24 EE Ventilation grills added on ground floor

revision	date	prepared	checked

Berkeley
Designed for life

Berkeley House
Farnham Lane
Farnham Royal
SL2 3RQ

T: 01753 784400
F: 01753 648305
www.berkeleygroup.co.uk

project
Vastern Road
Reading

drawing
Block D
Southwest Elevation

date
February 2020

scale @ a1
1:100



drawn
EE

drawing number
448.PL.D.203

revision
D



Southwest Elevation 5-5

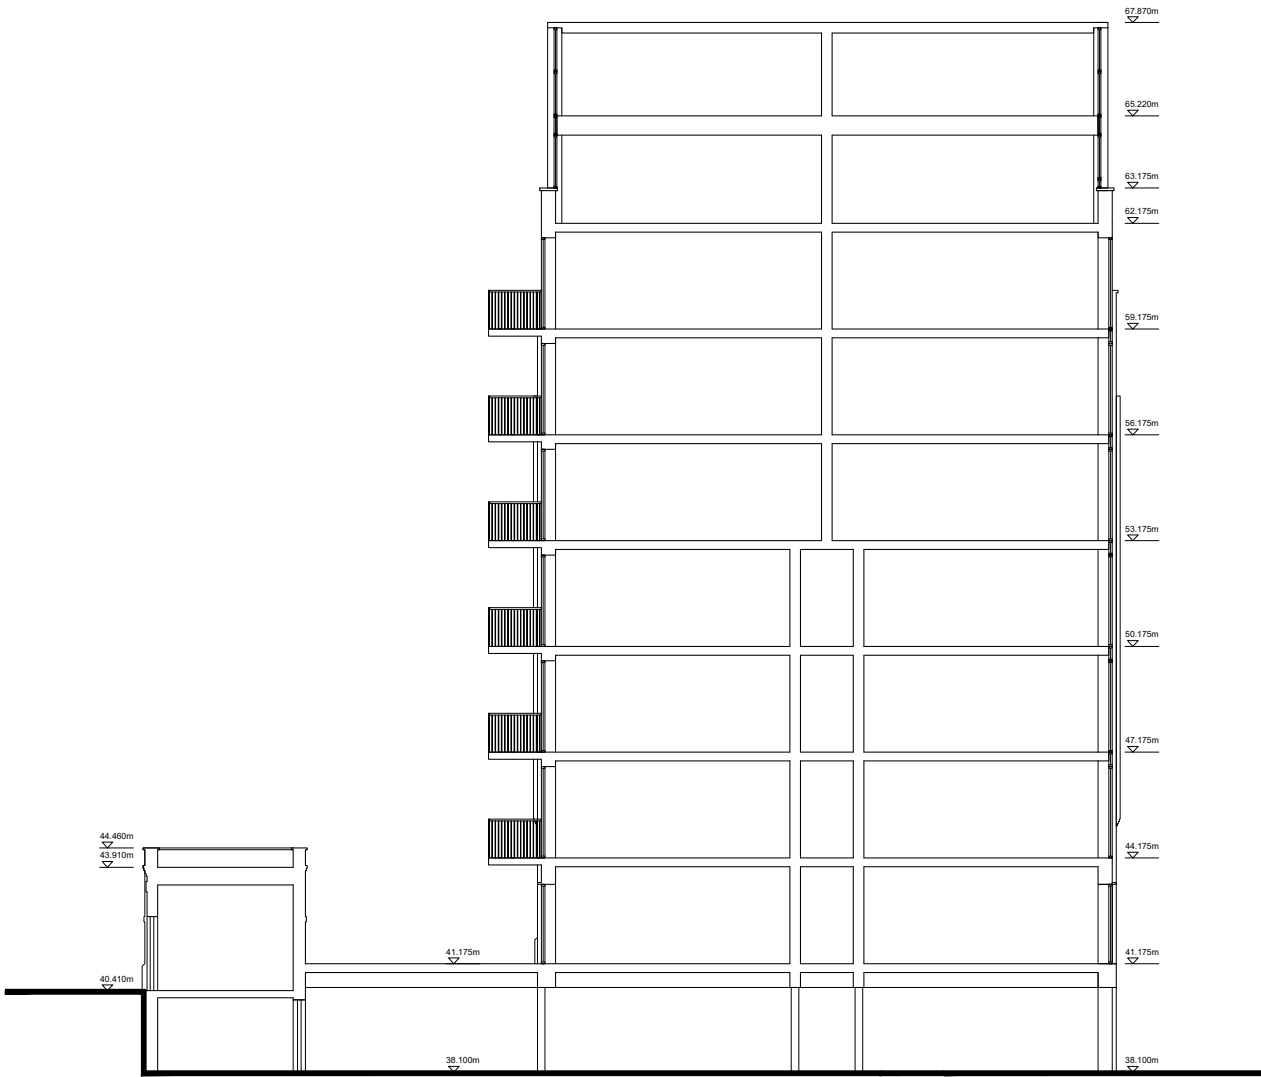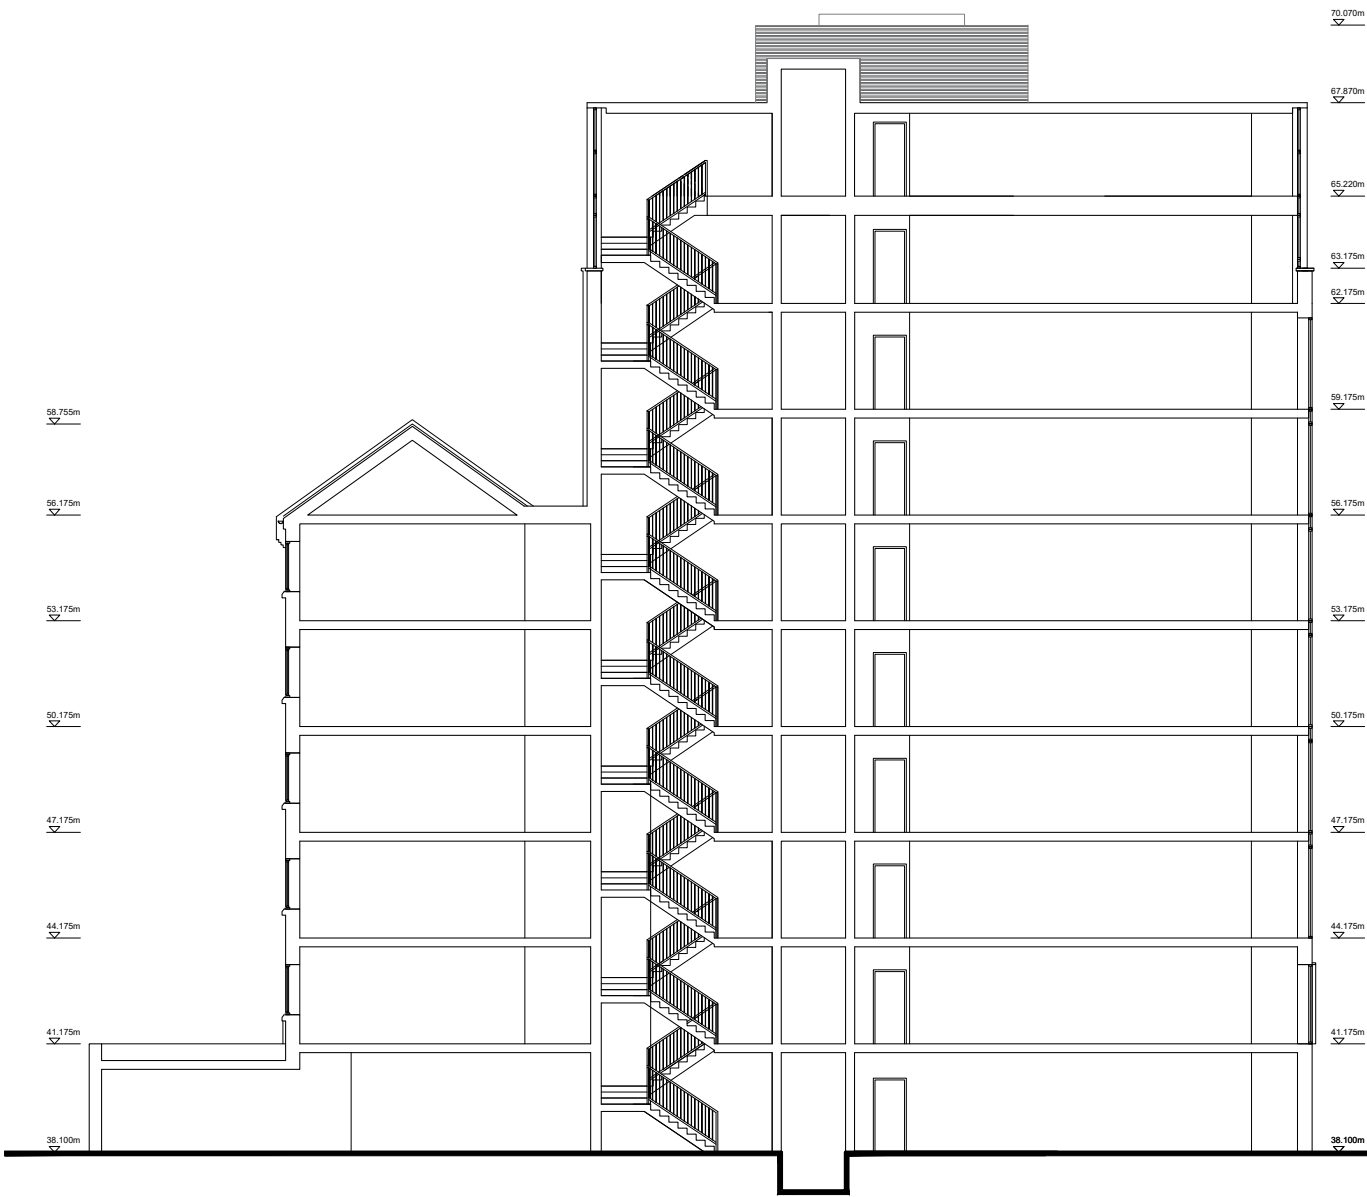

A 25.02.20 EE Added floor levels
B 22.10.20 EE Energy centre added
C 09.10.20 PC Fire strategy review
D 18.12.23 EE Fire strategy update

revision	date	prepared	checked

Berkeley
Designed for life

Berkeley House
Farnham Lane
Farnham Royal
SL2 3RQ

T: 01753 784400
F: 01753 648805
www.berkeleygroup.co.uk

project
Vastern Road
Reading

drawing
Block D
Section A-A and B-B

date
October 2019



scale @ a1
1:100

drawn
EE

drawing number
448.PL.D.300

revision
D



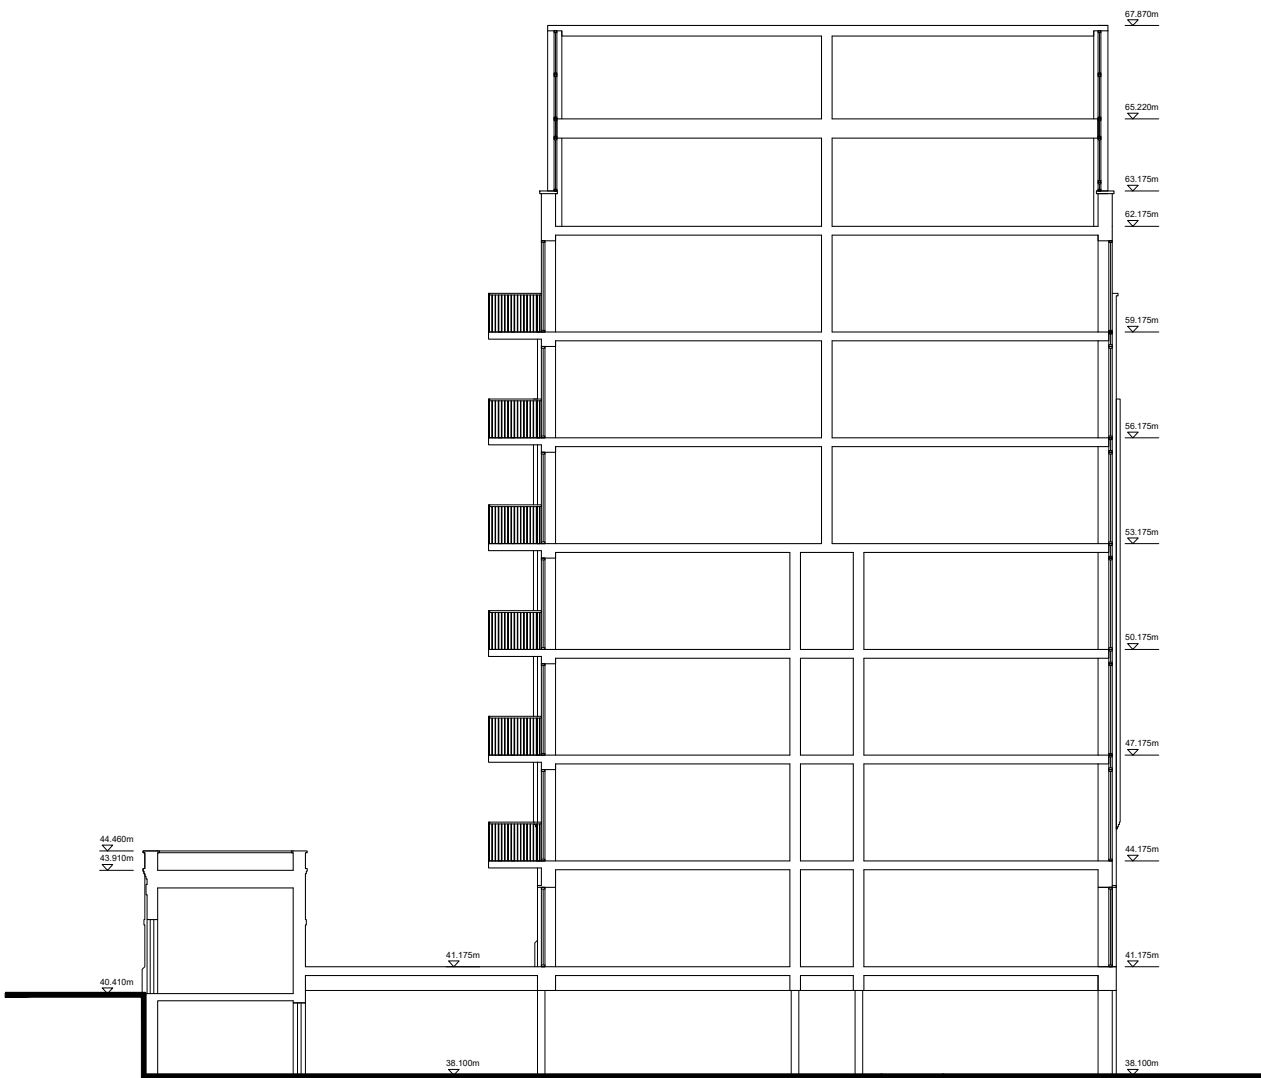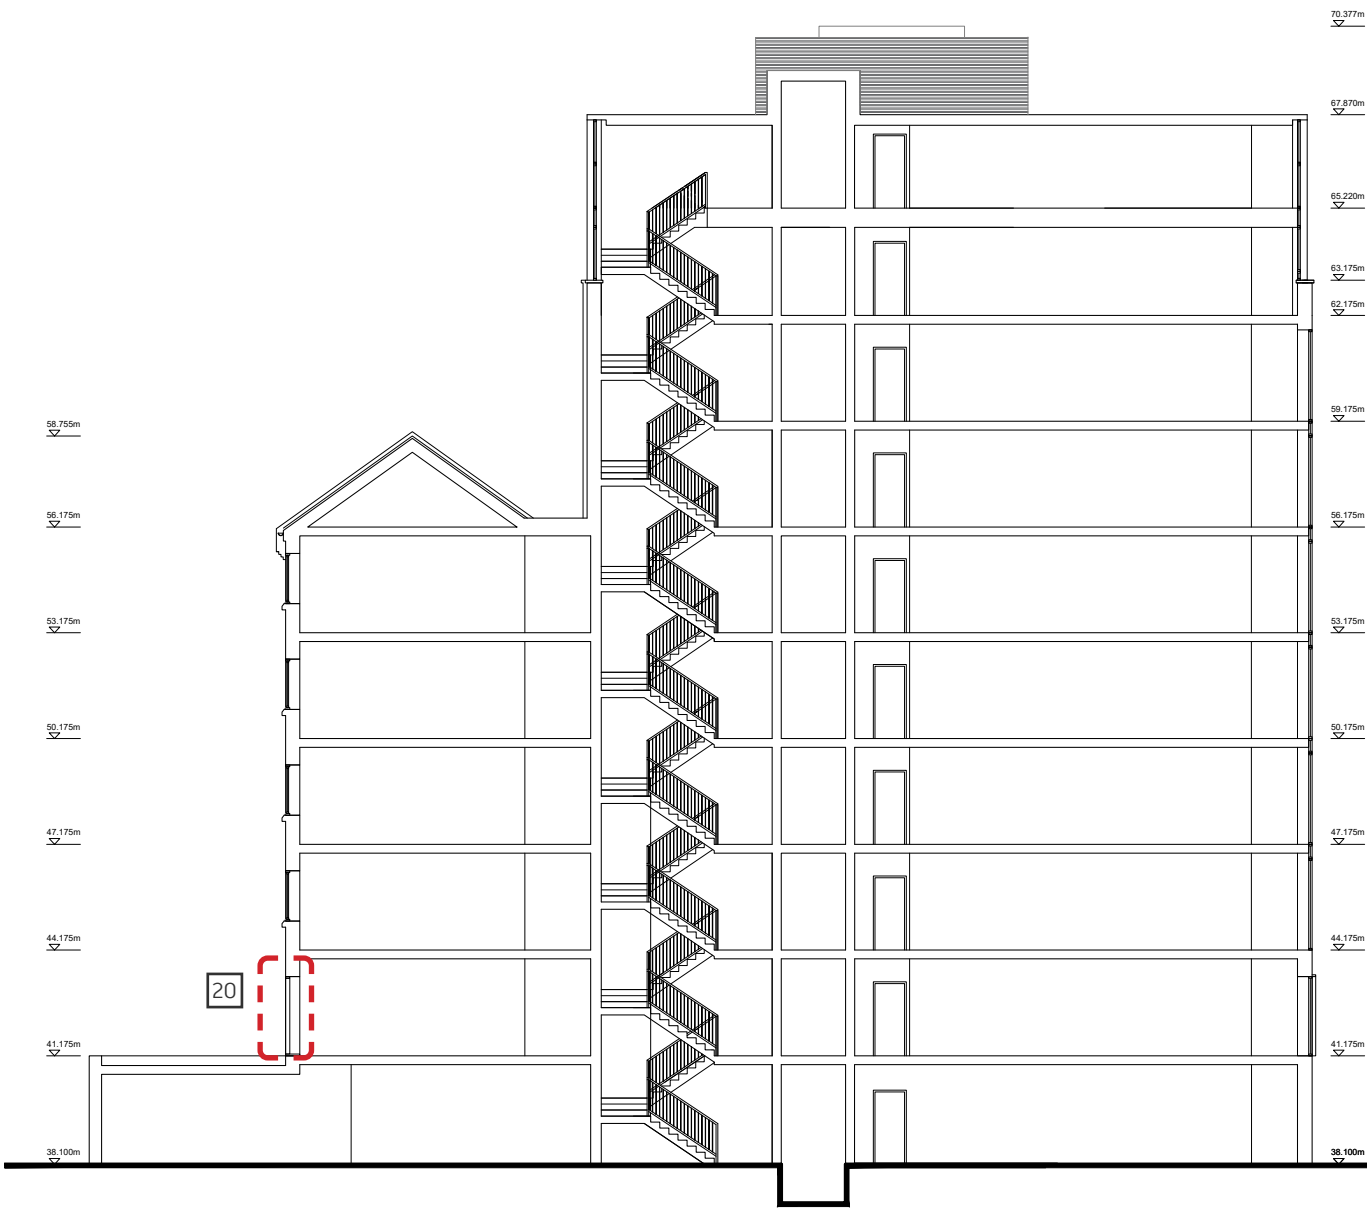

Updates:
20. Window replaced with a door to allow access from the apartment to external amenity space.



A	20.02.20	EE	Added floor levels
B	22.10.20	EE	Energy centre added
C	09.10.23	PD	Fire strategy review
D	18.12.23	EE	Fire strategy update
E	18.06.24	EE	Door added on podium level apartment

revision	date	prepared	checked
----------	------	----------	---------

Berkeley
Designed for life

Berkeley House
Farnham Lane
Farnham Royal
SL2 3RQ

T: 01753 784400
F: 01753 648805
www.berkeleygroup.co.uk

project
Vastern Road
Reading

drawing
Block D
Section A-A and B-B

date
October 2019

scale @ a1
1:100

drawn
EE

drawing number
448.PL.D.300

revision
E