
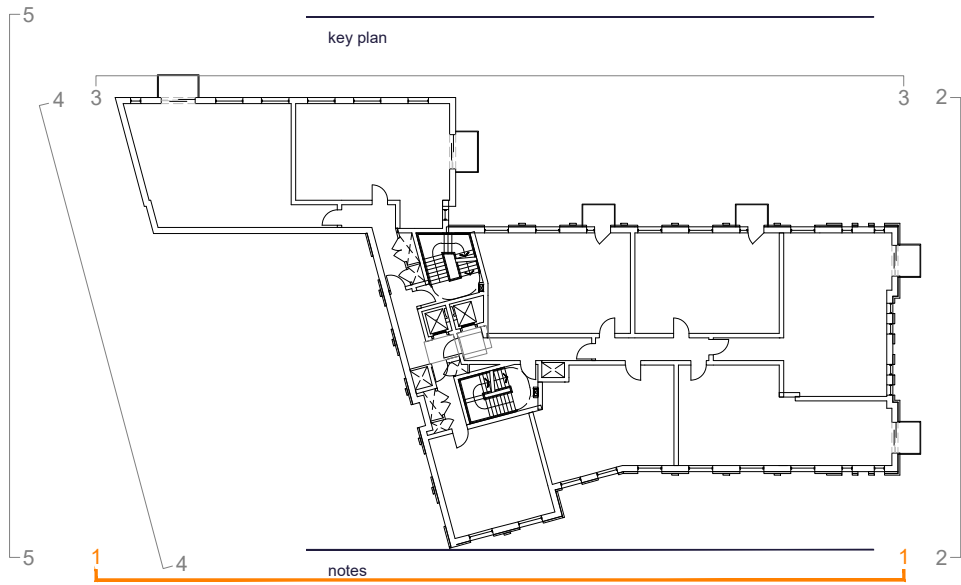


Southeast Elevation

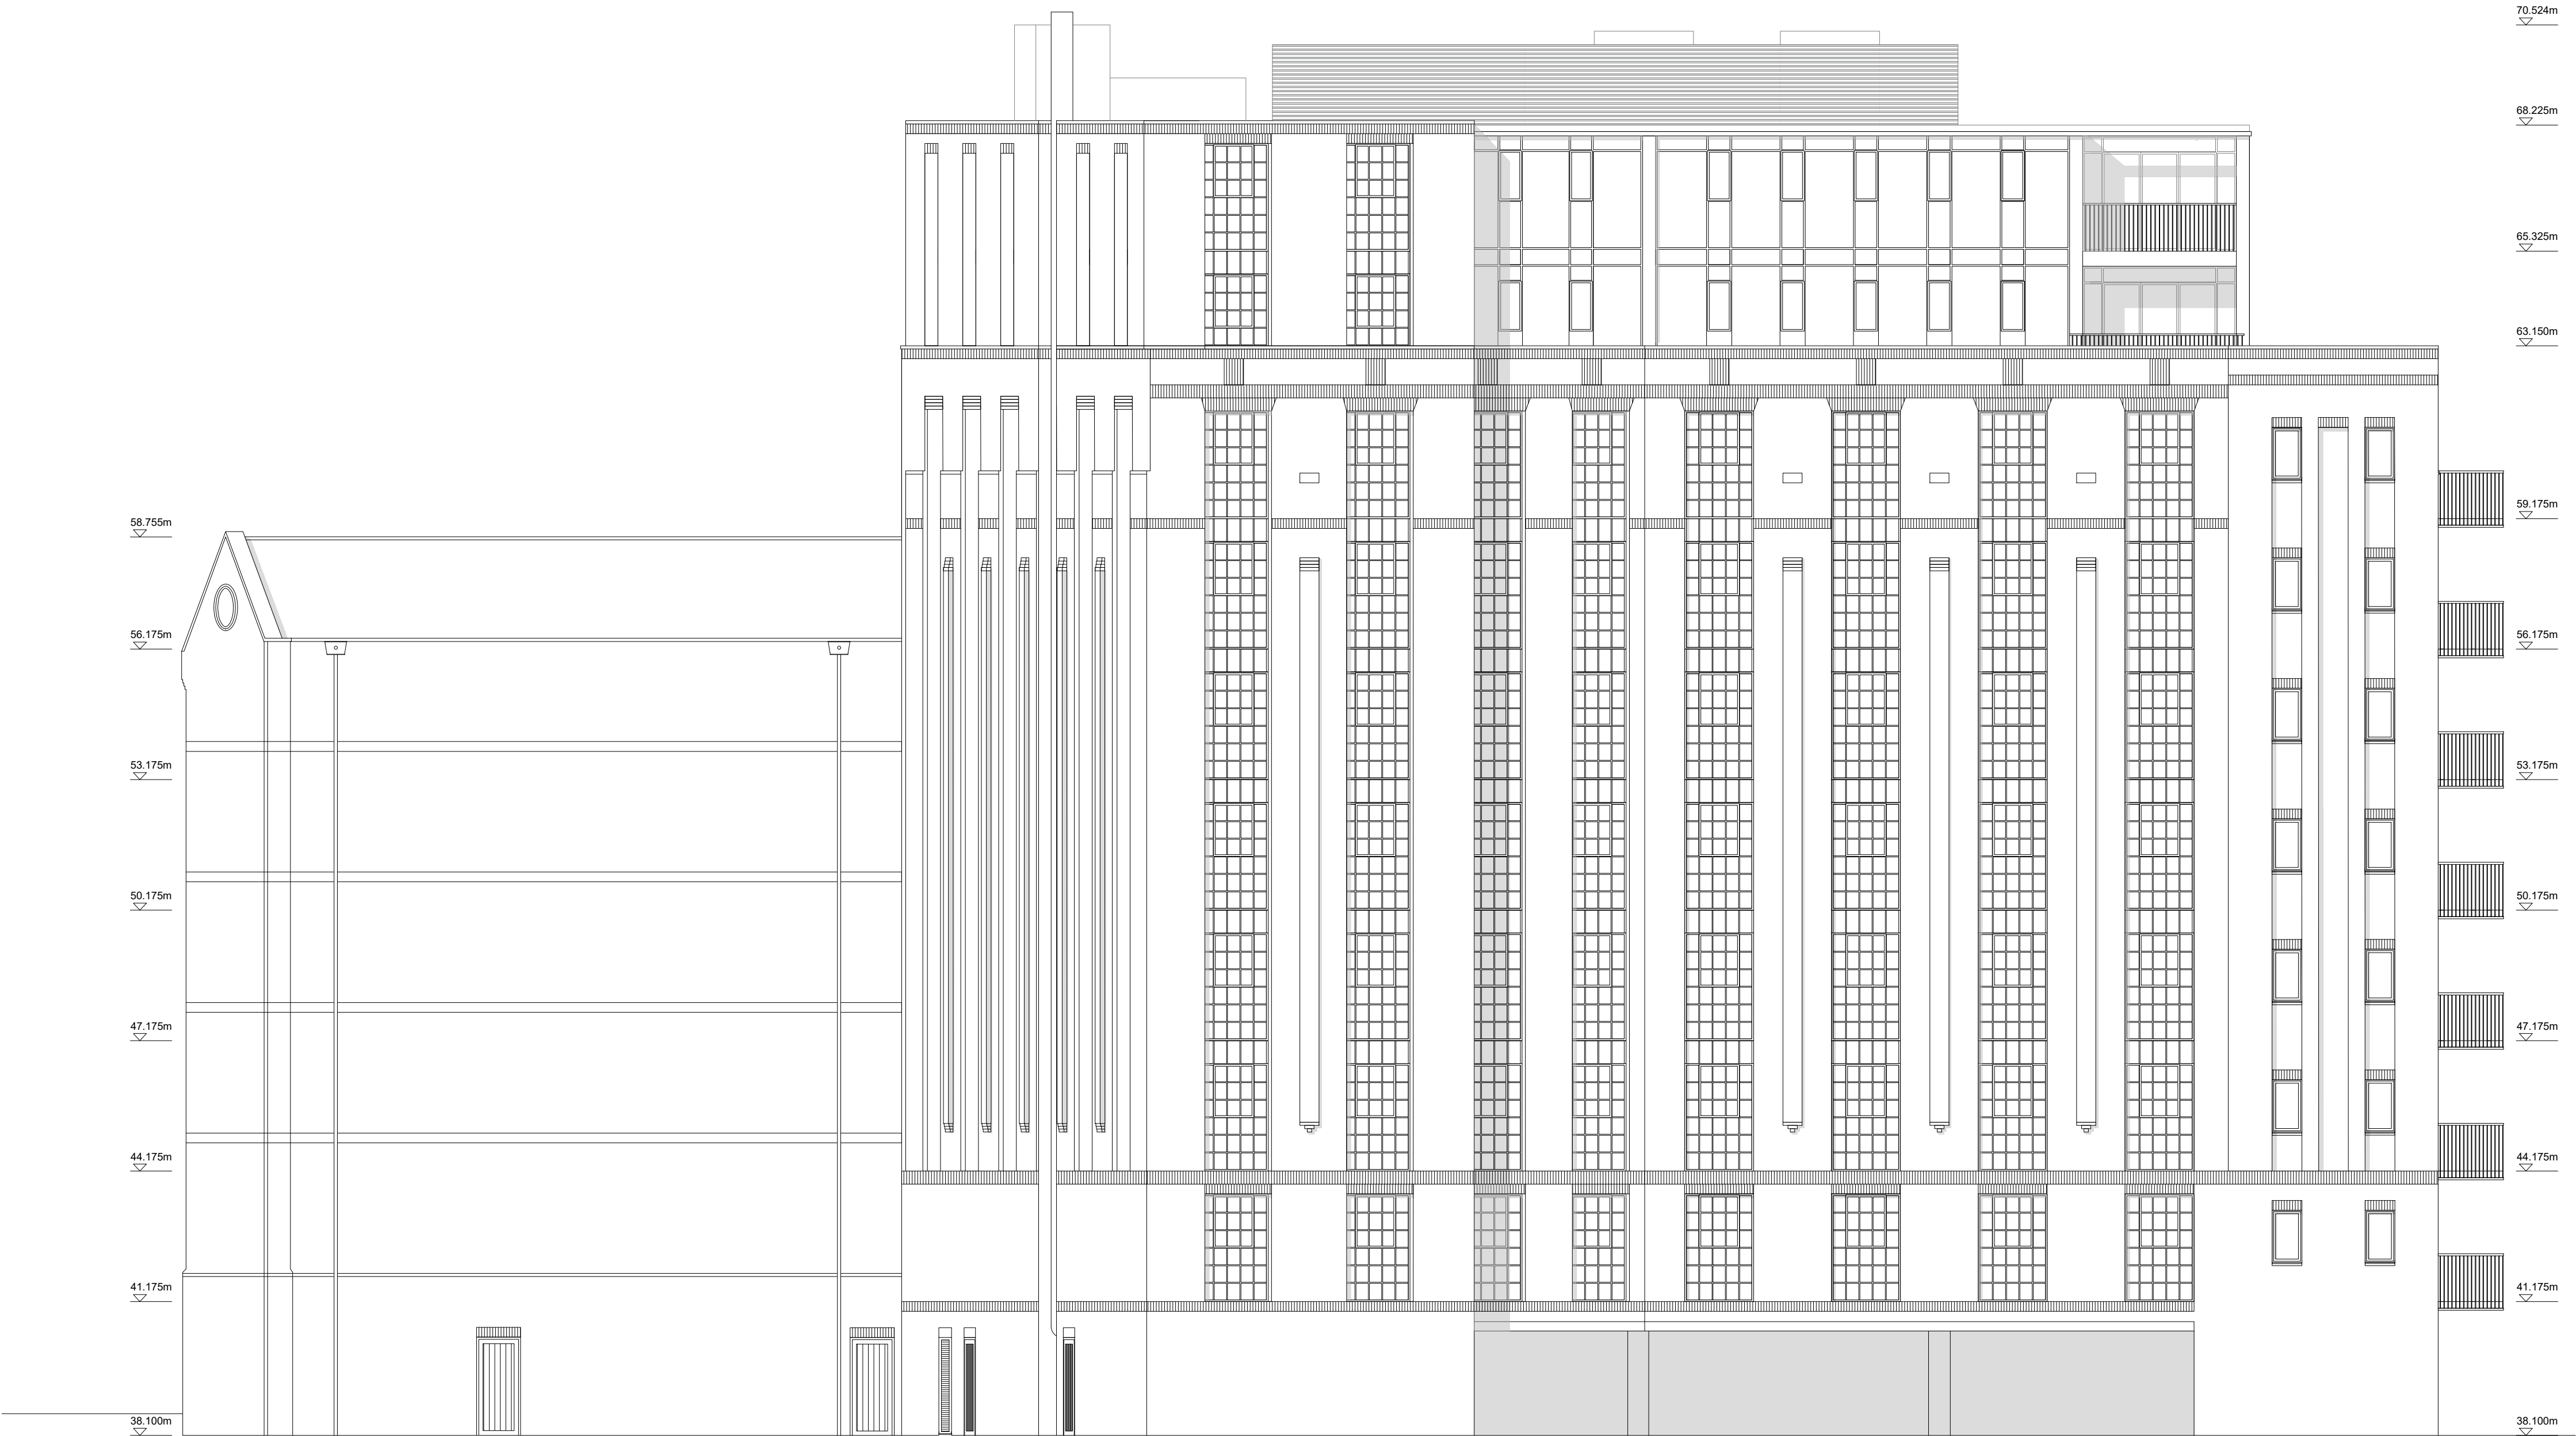

A	20.02.20	EE	Added floor levels
B	08.09.20	DT	Balconies removed
C	22.10.20	DT	Energy center added
D	09.10.23	PO	Fire strategy review
E	18.12.23	EE	Fire strategy update
F	18.06.24	PO	Ventilation grills added on ground floor

revision	date	prepared	description
----------	------	----------	-------------

Berkeley
Designed for life

Berkeley House
Farnham Lane
Farnham Royal
SL2 3RQ

T: 01753 784400
F: 01753 646855
www.berkeleygroup.co.uk

project
Vastern Road
Reading

drawing
Block D
Southeast Elevation

date	scale @ a1	drawn
October 2019	1:100	EE

drawing number	revision
448.PL.D.200	F