


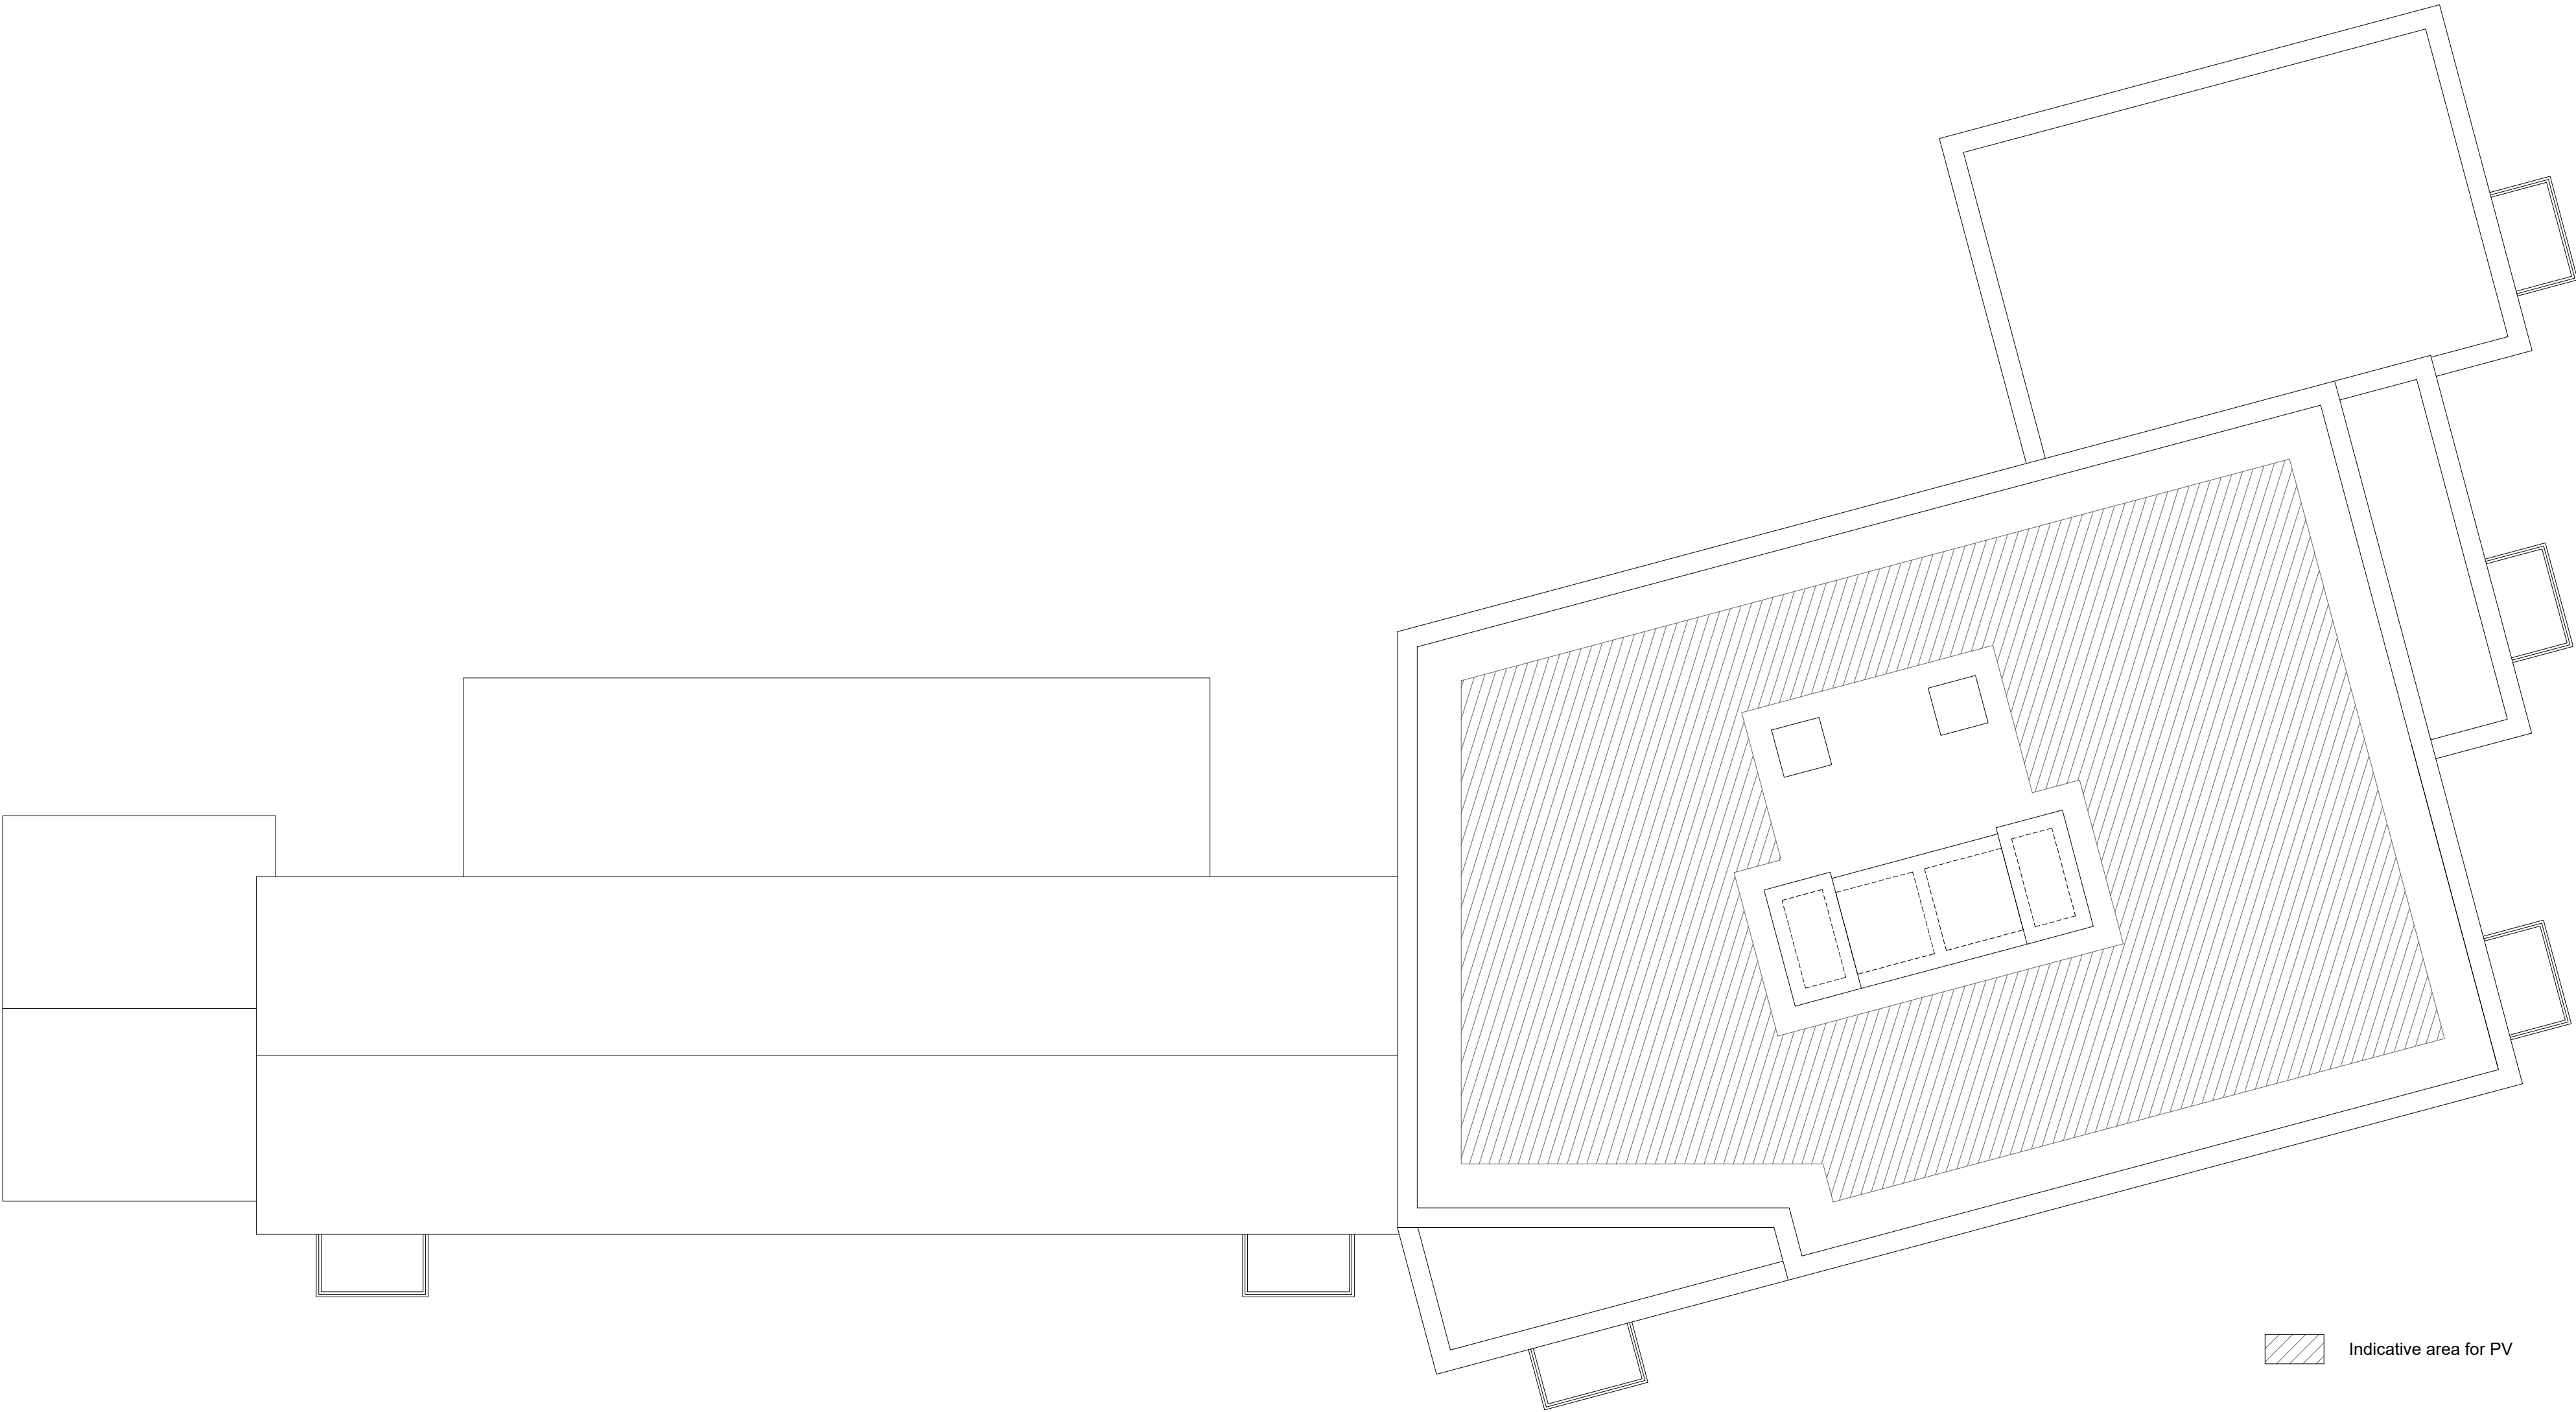

Indicative area for PV

key plan

notes

A	30.04.20	EE	Cycle and refuse store modified
B	04.10.23	EE	Fire strategy review
C	01.11.23	PO	Removed balcony, added terrace
D	19.12.23	ES	Fire strategy update
E	24.06.24	EE	Outbuilding removed

revision	date	prepared	description
----------	------	----------	-------------

Berkeley
Designed for life

Berkeley House
Farnham Lane
Farnham Royal
SL2 3RQ

T: 01753 784400
F: 01753 646855
www.berkeleygroup.co.uk

project
Vastern Road
Reading

drawing
Block E,F and G
Roof Plan

date	scale @ a1	drawn
February 2020	1:100	EE

drawing number	revision
448.PL.EFG.108	E

