



## 2 Otter Court

 


Plan Produced for: Maskan Architect  
Date Produced: 27 Jul 2024  
Plan Reference Number: TQRQM24209090553056  
Scale: 1:1250 @ A4

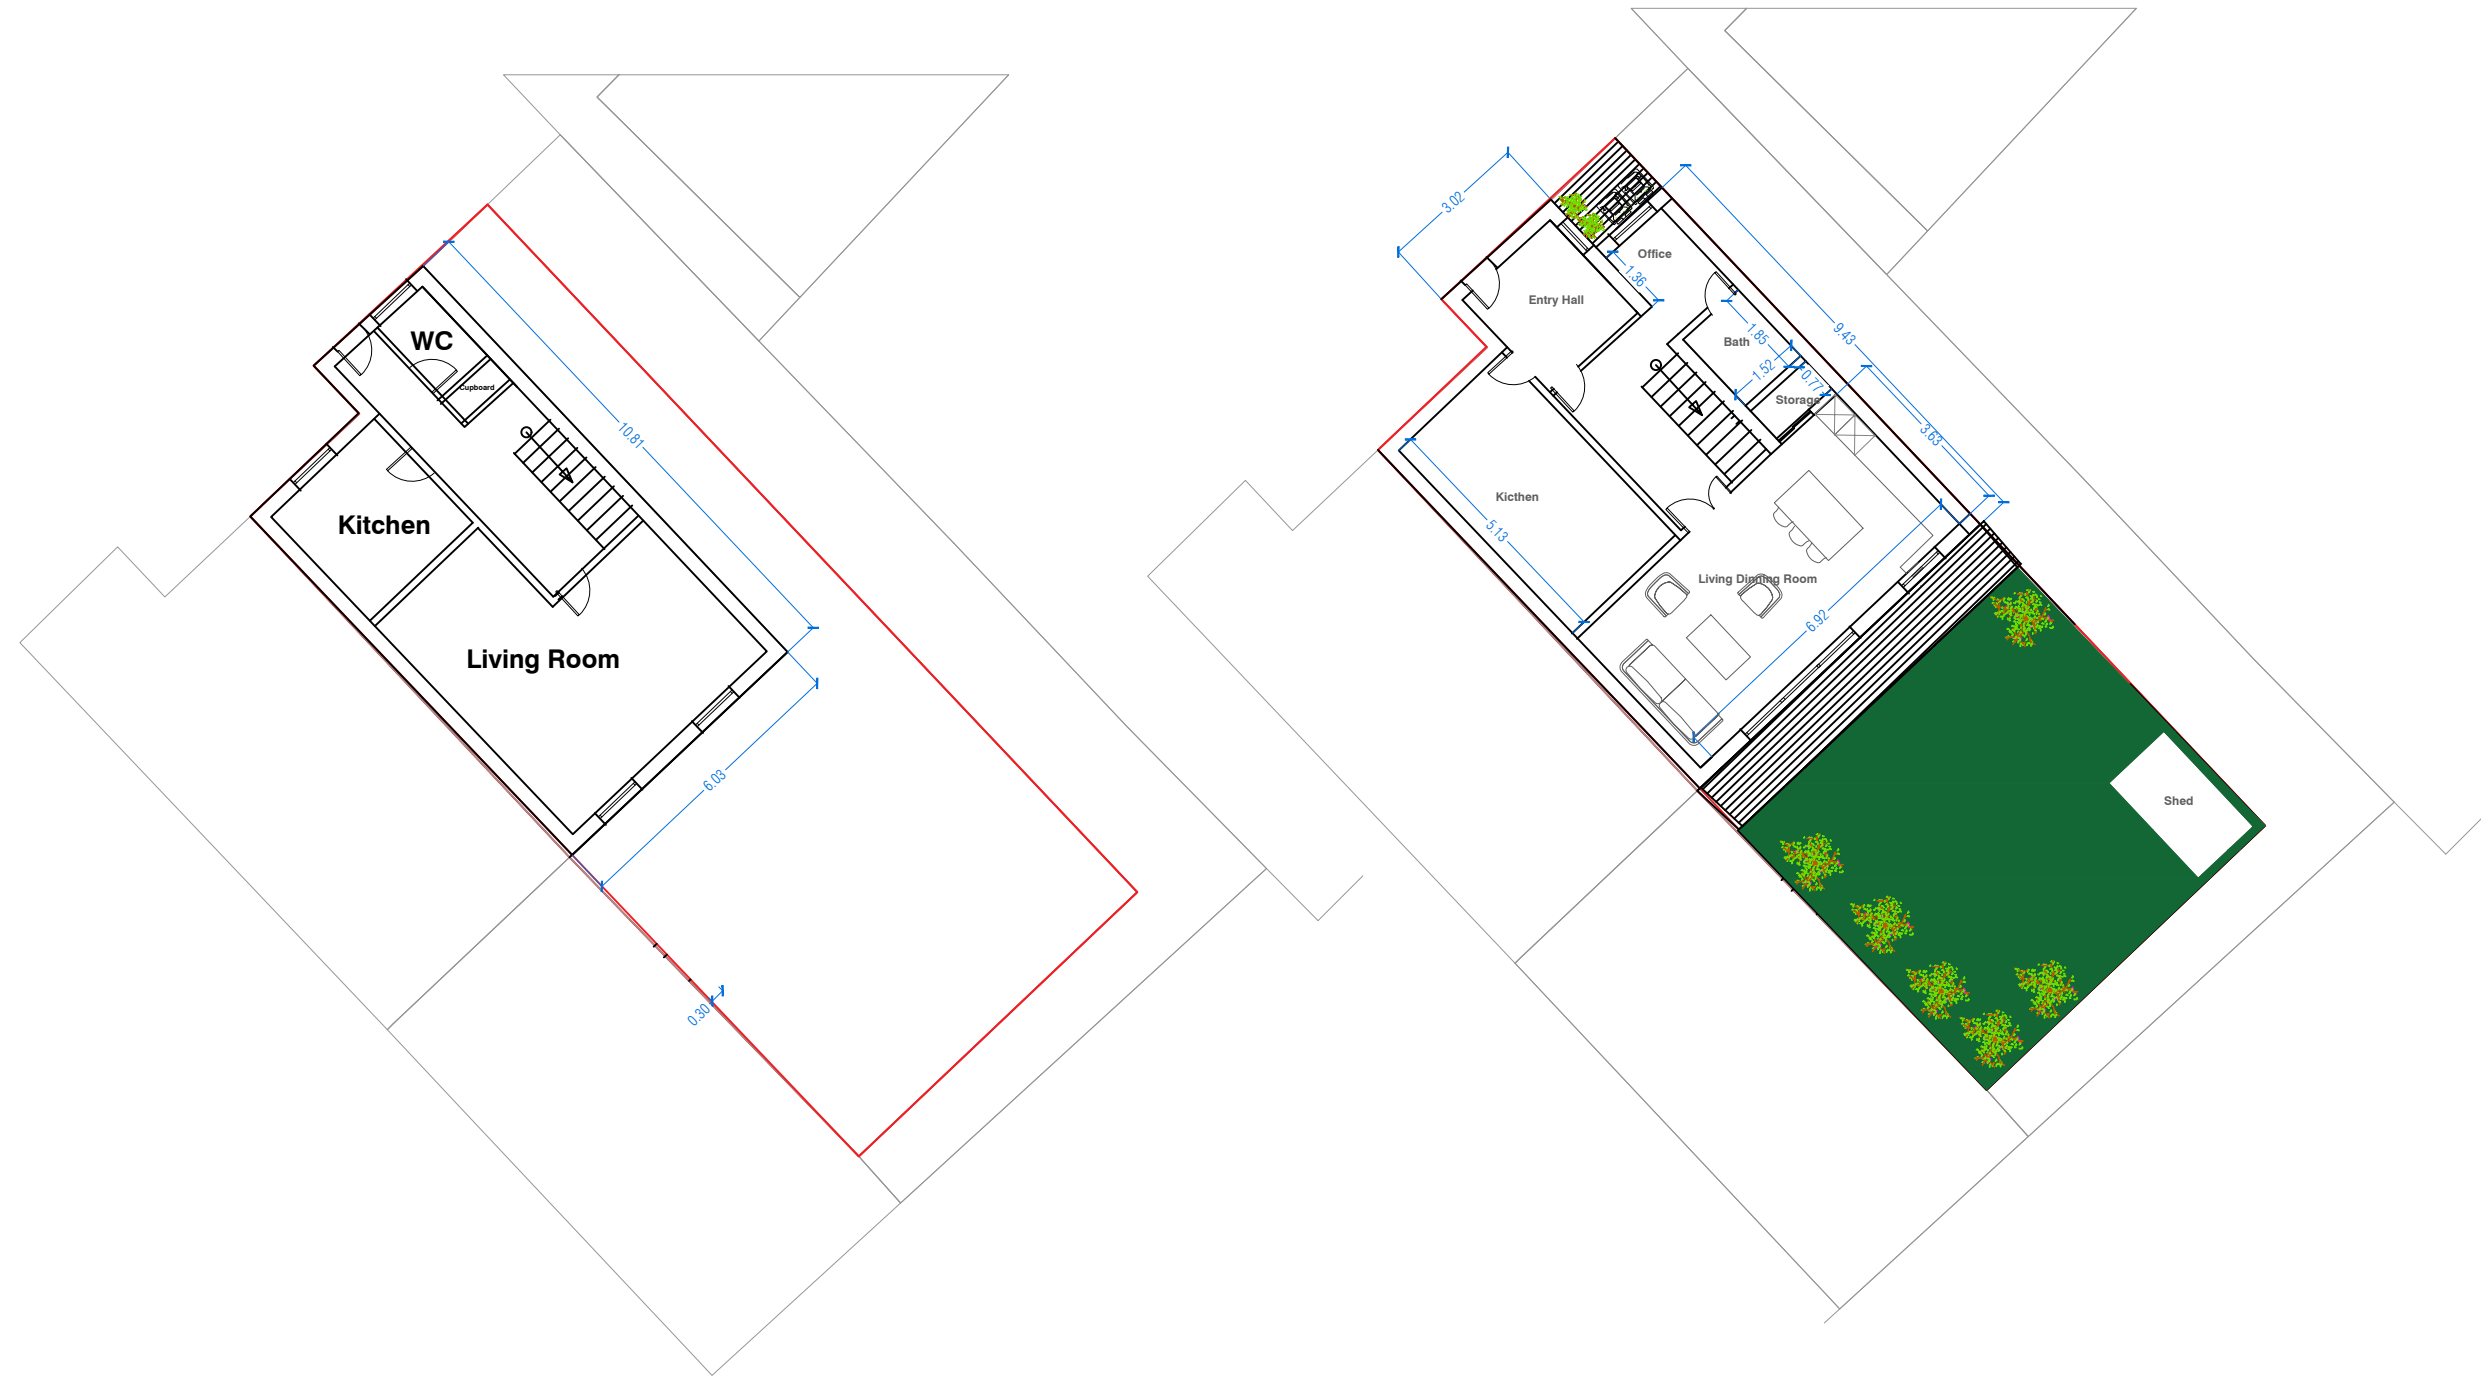


Existing Ground Floor Plan.  
Scale: 1/200


Proposed Ground Floor Plan  
Scale: 1/200

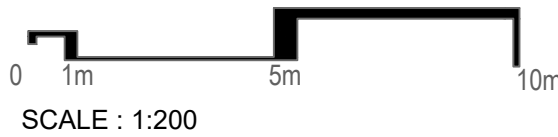

Scale: 1/200

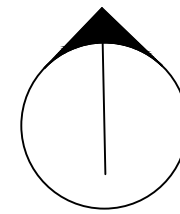

North

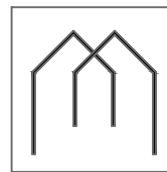


MASKAN  
ARCHITECTURAL DESIGN

|  |  |
|--|--|
|  |  |
|  |  |
|  |  |
|  |  |
|  |  |
|  |  |
|  |  |
|  |  |
|  |  |
|  |  |



MASKAN architecural design  
& planning permissions  
services  
15 Maine Street, Reading  
RG2 6AG  
T: 07866 5049 914  
<http://www.maskan.uk/>

Proposed Double Story Side  
Extension.  
At: 2 Otter Court  
Proposed GF Layout


| Project           | Sheet |
|-------------------|-------|
| Date 27 July 2024 | 02    |
| Scale 1:200@A2    |       |

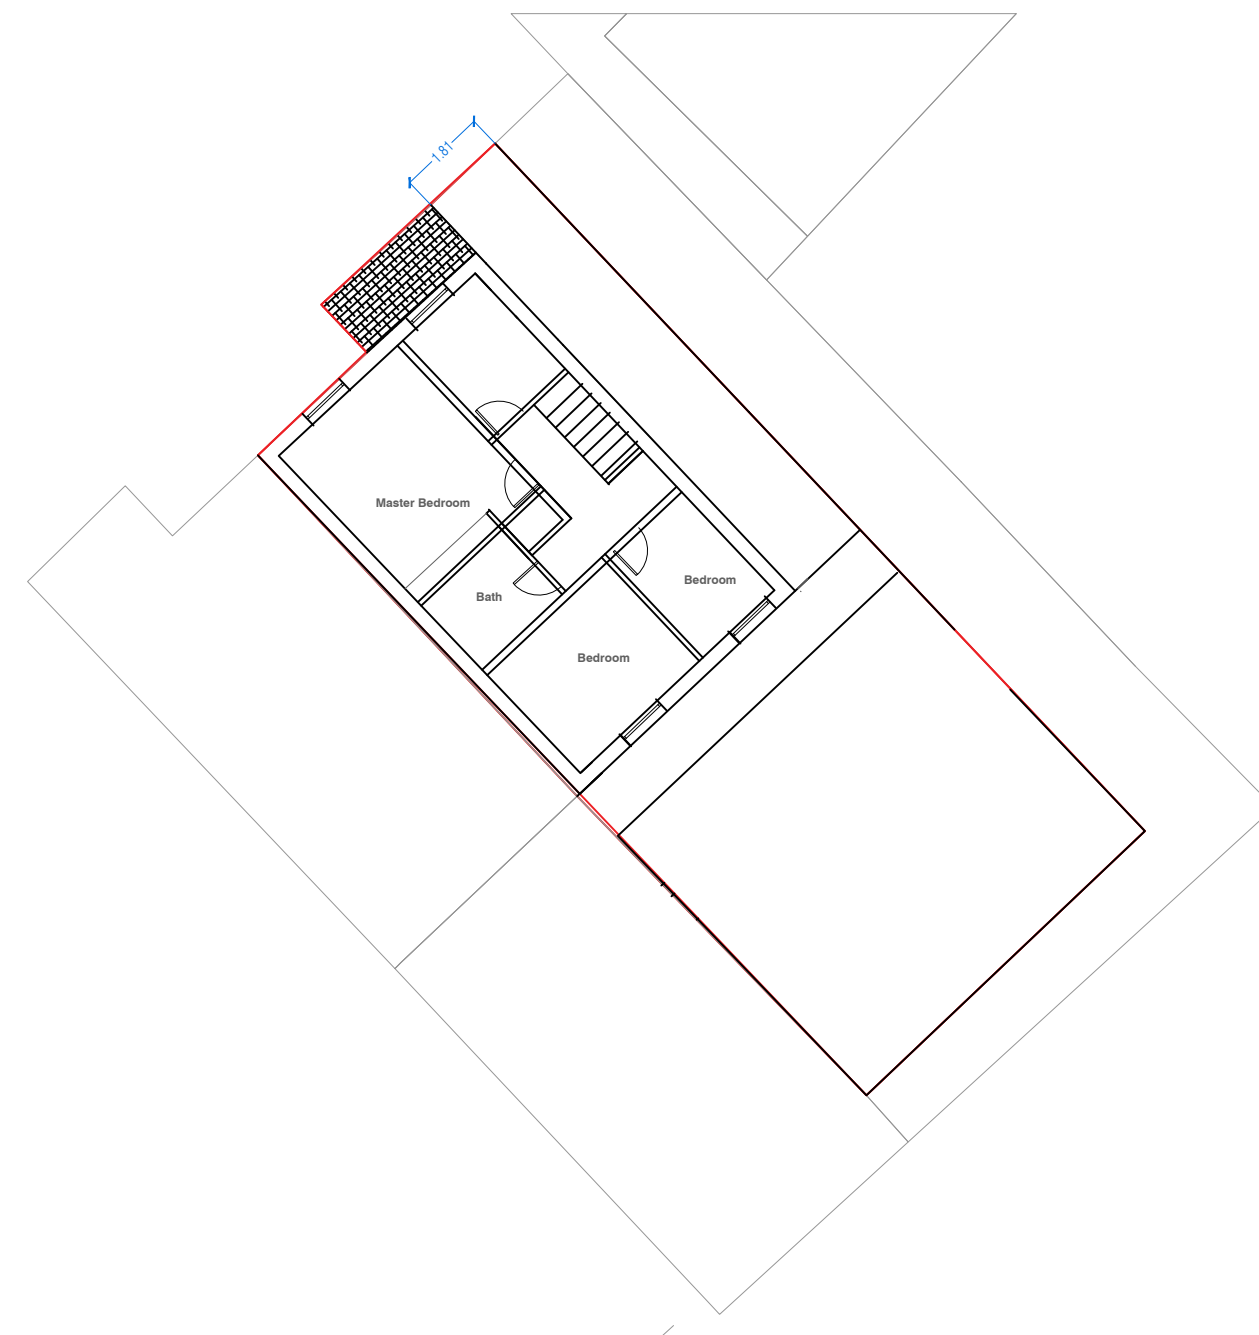

Existing First Floor Plan  
Scale: 1/200

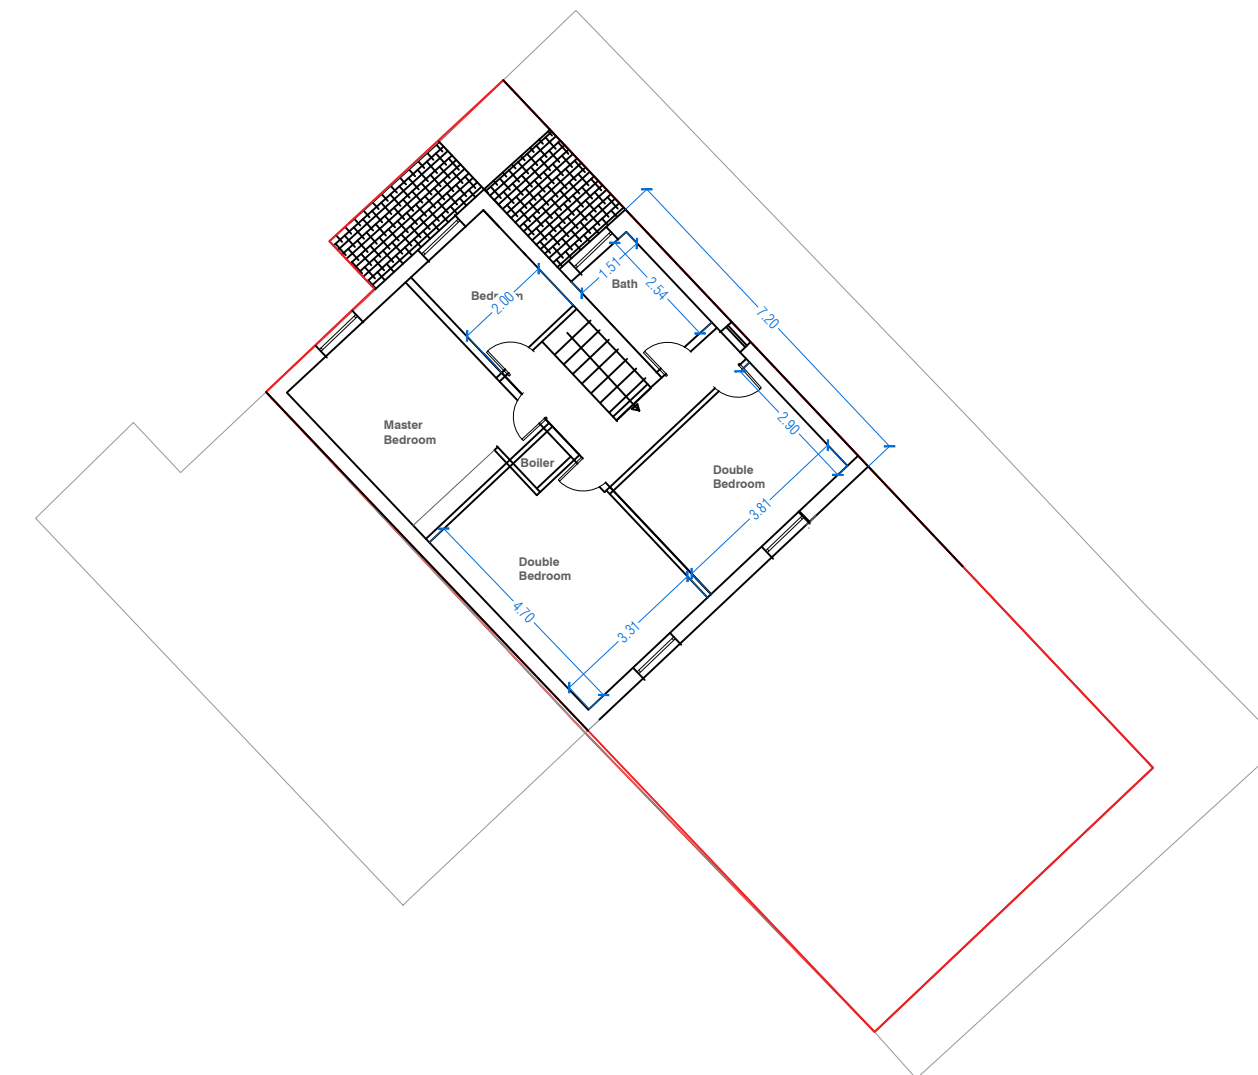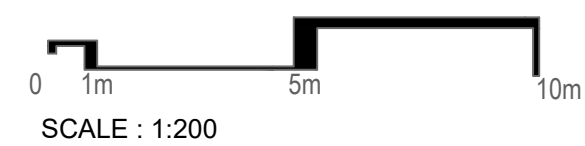

Proposed First Floor Plan  
Scale: 1/200

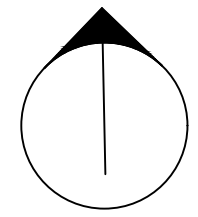

North



MASKAN  
ARCHITECTURAL DESIGN

|  |  |  |
|--|--|--|
|  |  |  |
|  |  |  |
|  |  |  |
|  |  |  |
|  |  |  |
|  |  |  |
|  |  |  |
|  |  |  |
|  |  |  |
|  |  |  |


MASKAN architecural design  
& planning permissions  
services  
15 Maine Street, Reading  
RG2 6AG  
T: 07866 5049 914  
<http://www.maskan.uk/>

Proposed Double Story Side  
Extension.  
At: 2 Otter Court  
Proposed FF Layout


| Project           | Sheet |
|-------------------|-------|
| Date 27 July 2024 | 03    |
| Scale 1:200@A2    |       |



Existing Front Elevation

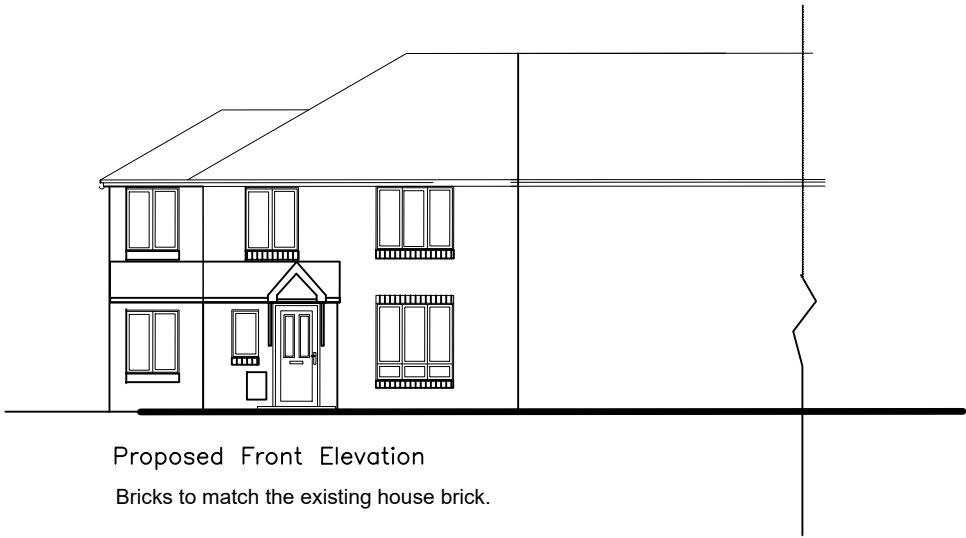


Proposed Front Elevation  
Bricks to match the existing house brick.

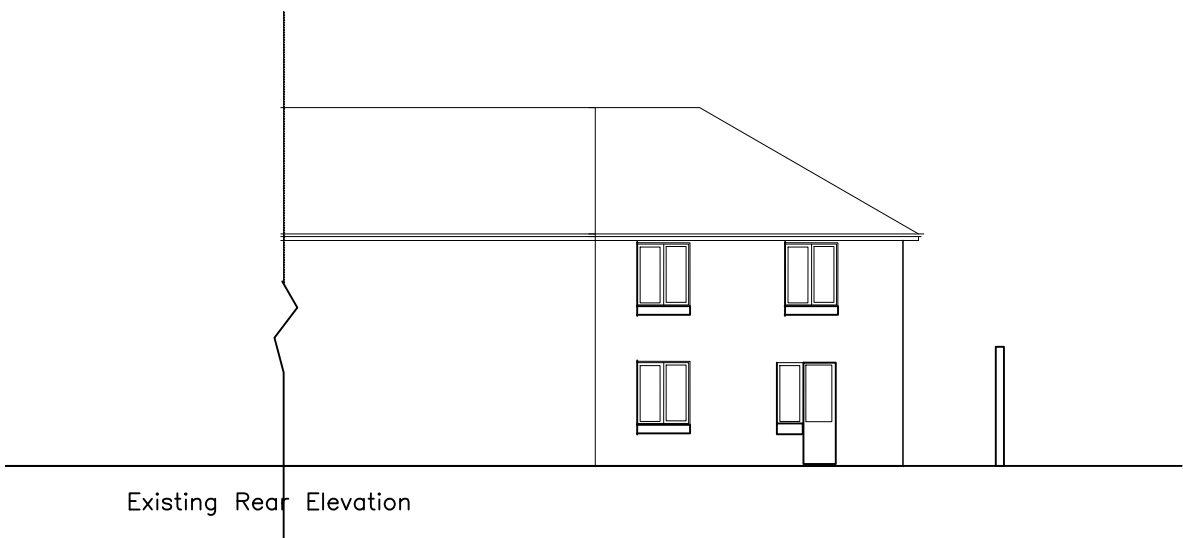


Existing Rear Elevation




Proposed Rear Elevation  
Bricks to match the existing house brick.

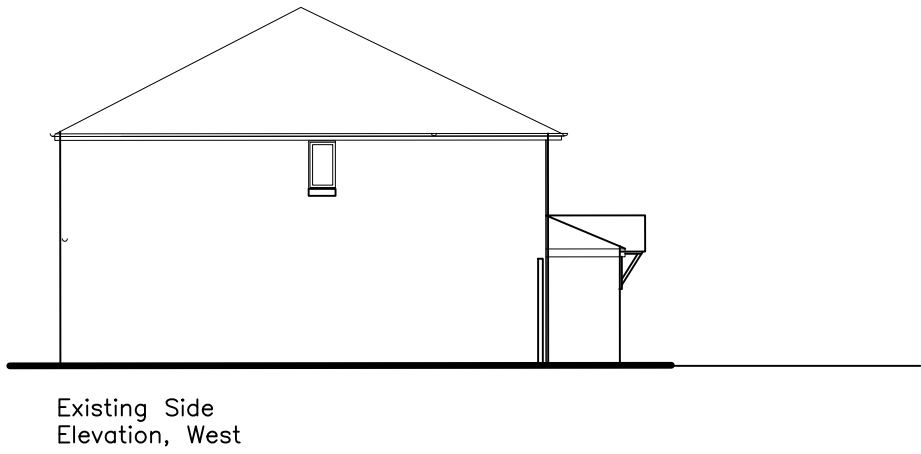

Existing Side  
Elevation, West

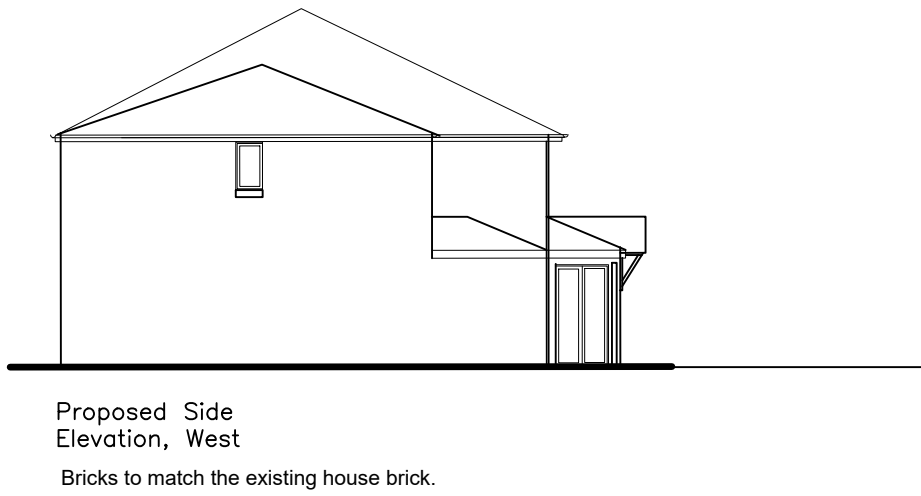


Proposed Side  
Elevation, West  
Bricks to match the existing house brick.

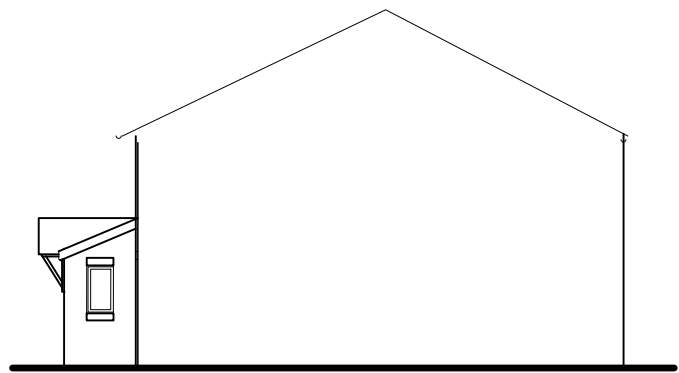

Existing Side Elevation, East.  
No Changes Proposed



SCALE : 1:200

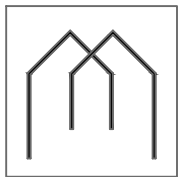


MASKAN  
ARCHITECTURAL DESIGN


|  |  |  |
|--|--|--|
|  |  |  |
|  |  |  |
|  |  |  |
|  |  |  |
|  |  |  |
|  |  |  |
|  |  |  |
|  |  |  |
|  |  |  |
|  |  |  |

**MASKAN** architectural design  
& planning permissions  
services  
15 Maine Street, Reading  
RG2 6AG  
T: 07866 5049 914  
<http://www.maskan.uk/>



Proposed Double Story Side  
Extension.  
At: 2 Otter Court  
Existing and Proposed  
Elevations

| Project              | Sheet |
|----------------------|-------|
| Date<br>27 July 2024 | 04    |
| Scale<br>1:200@A2    |       |

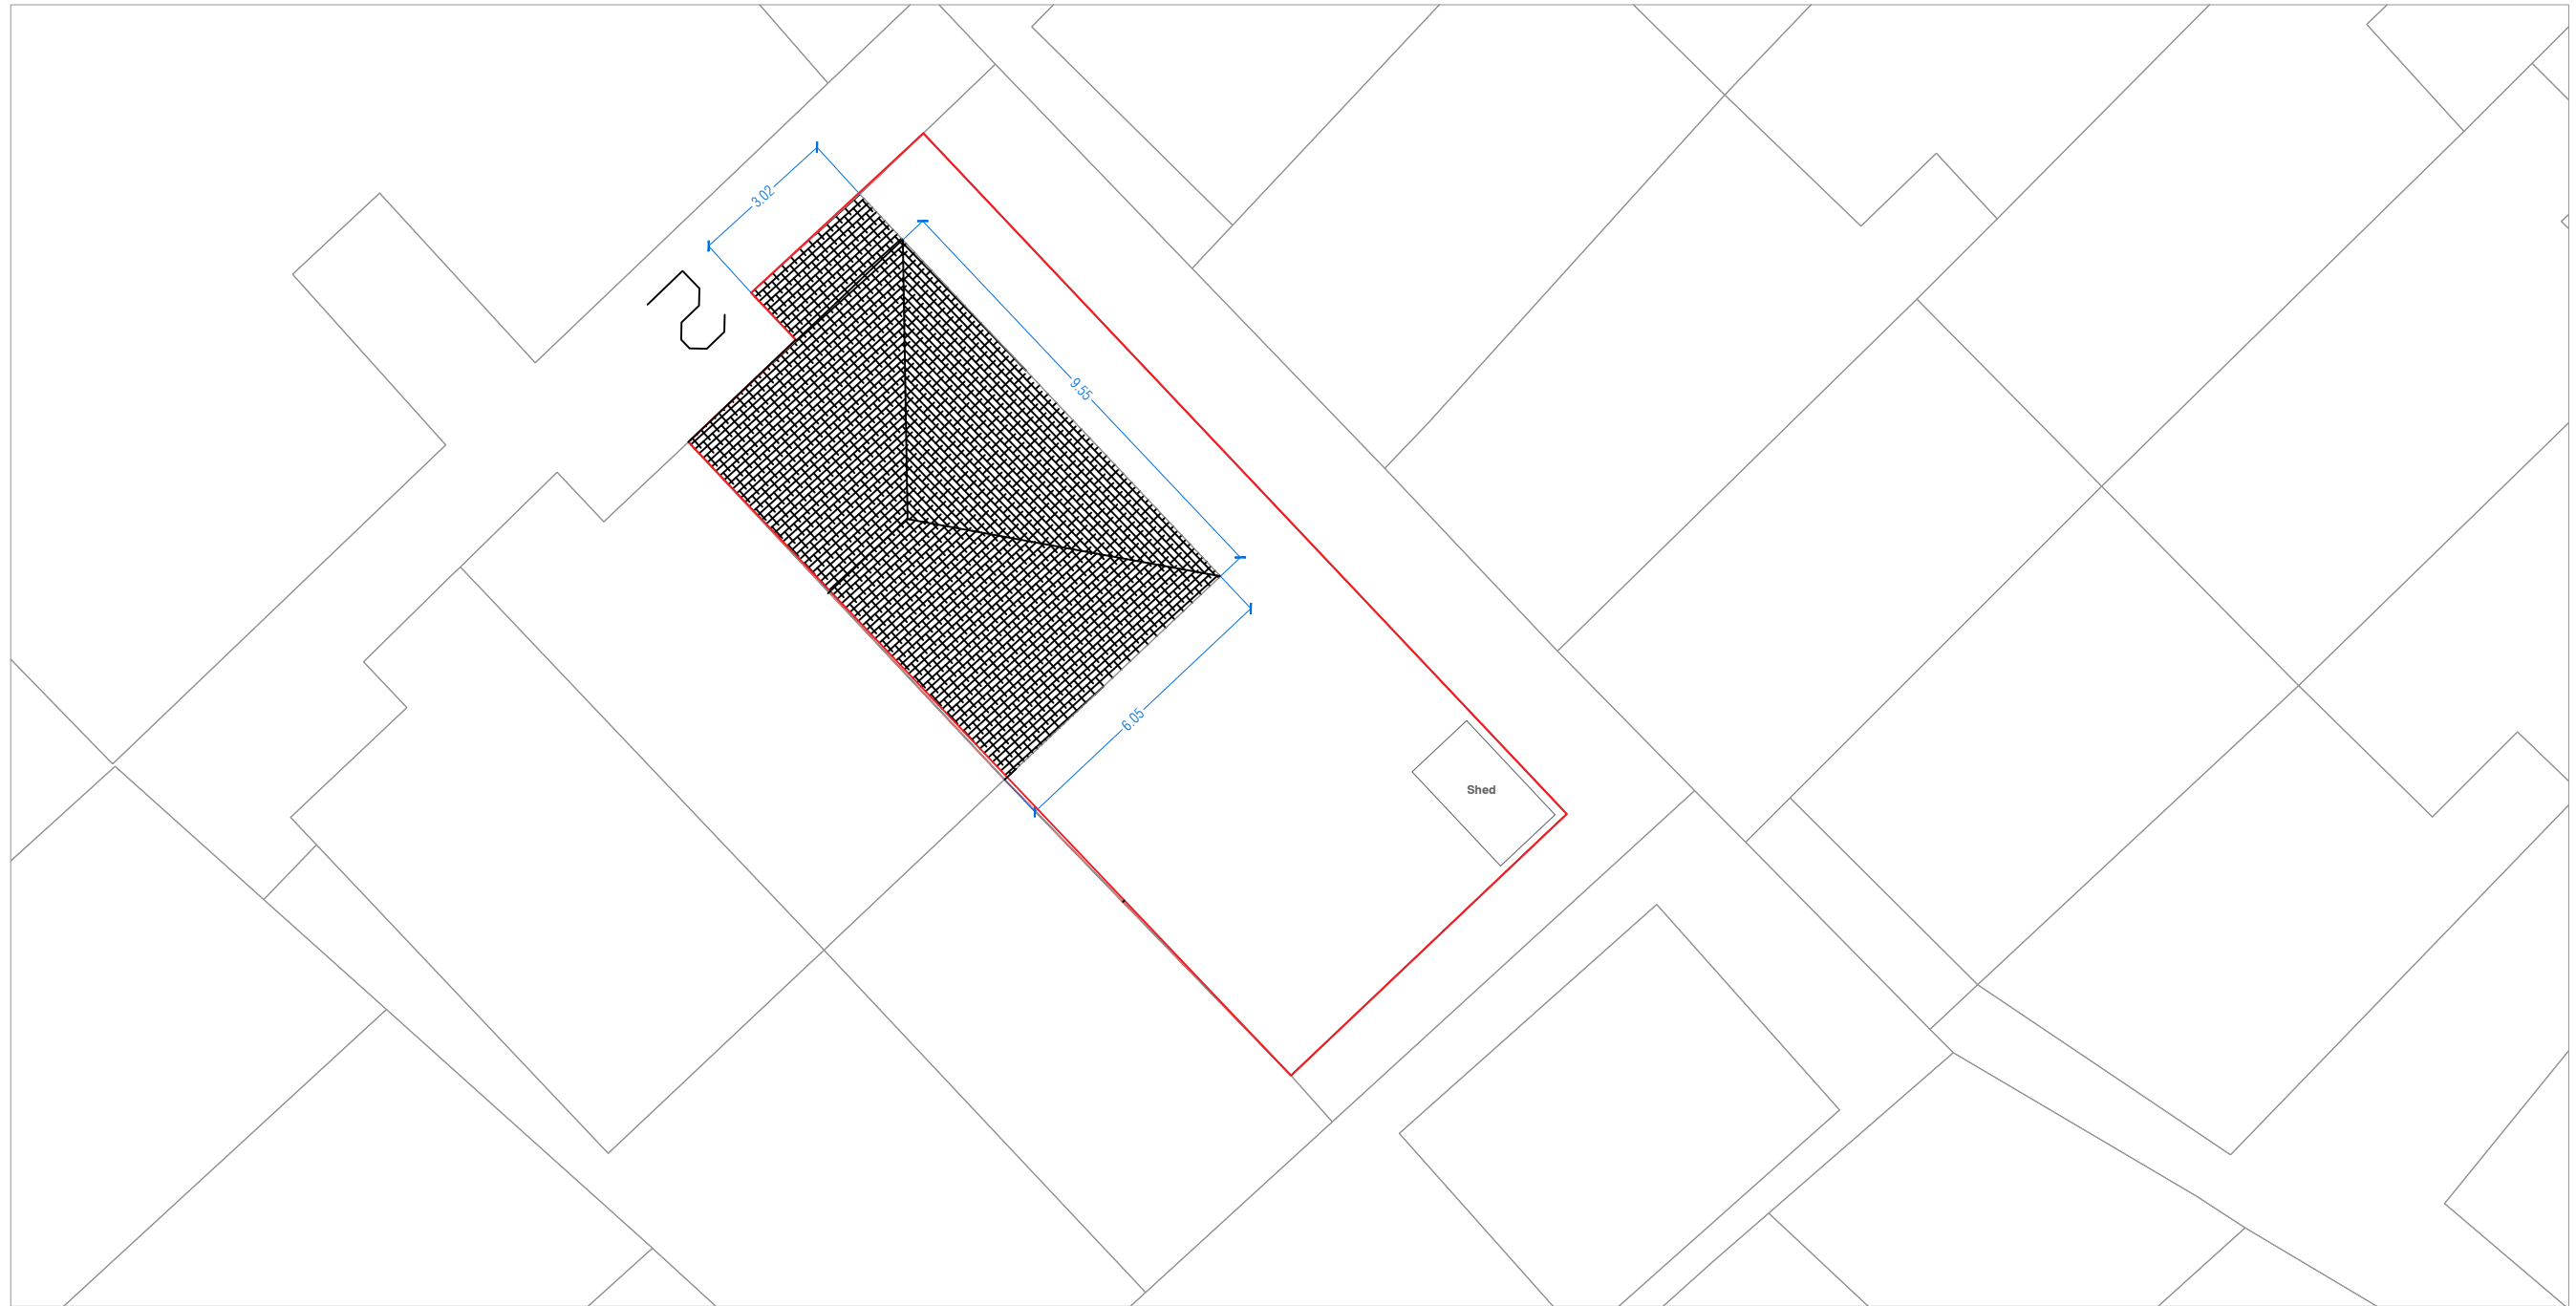


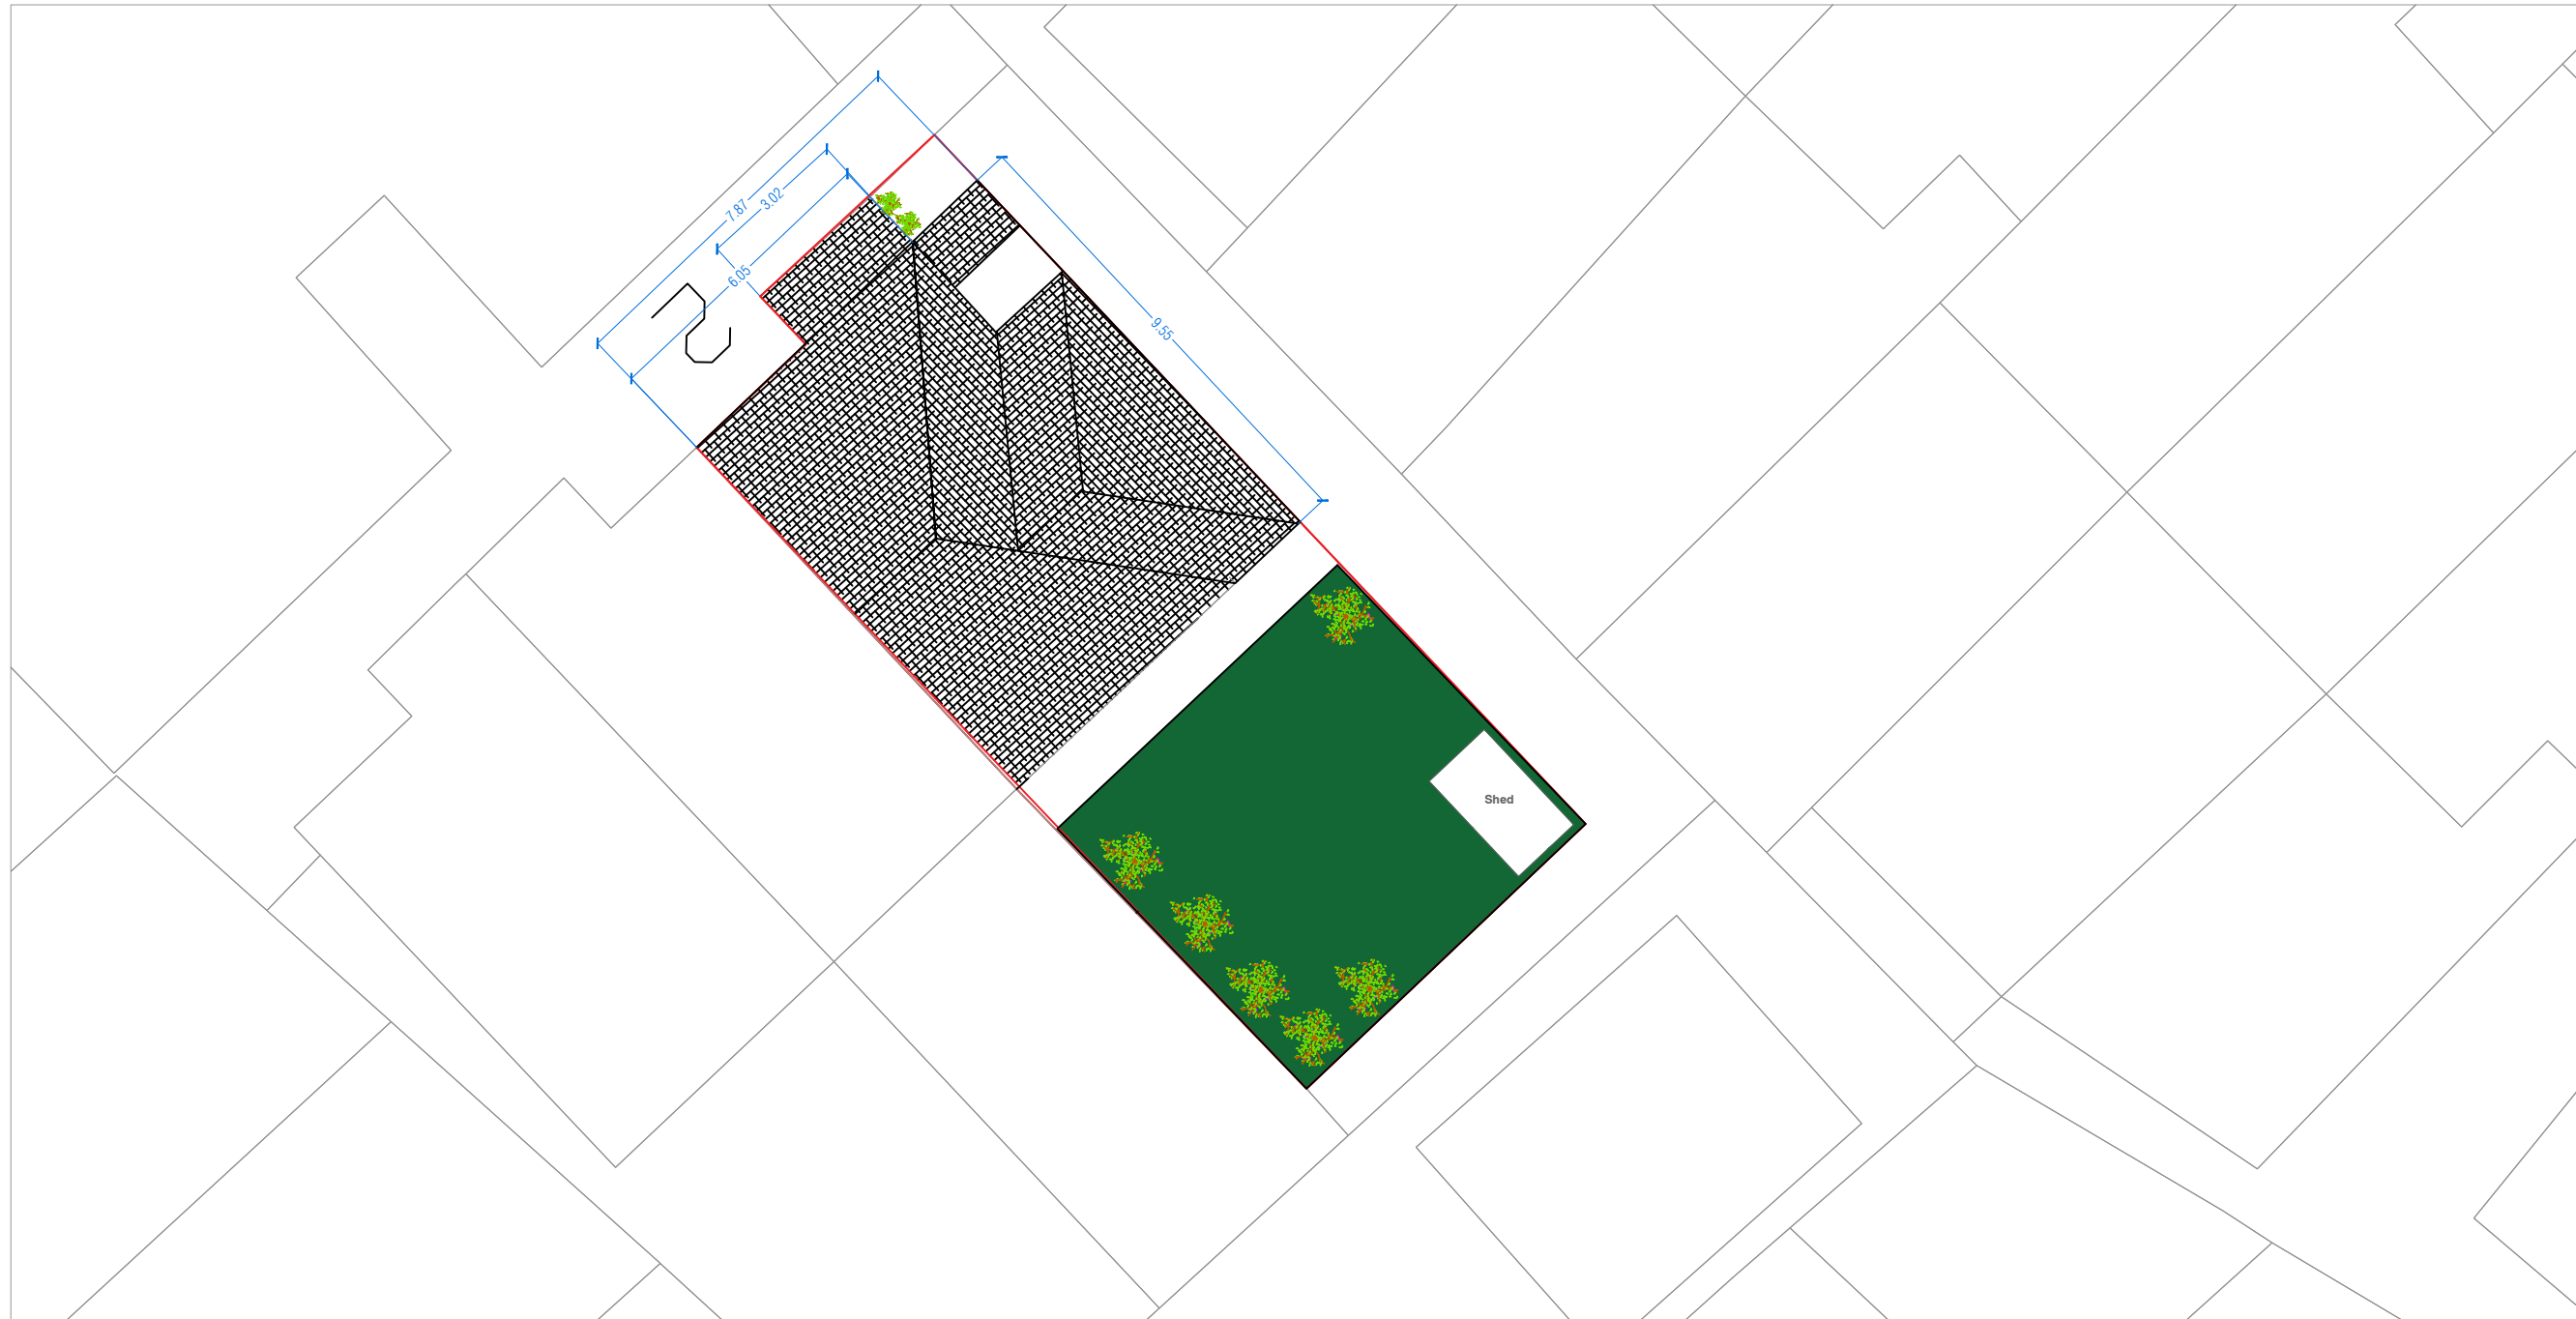

Proposed Block and Roof Plan

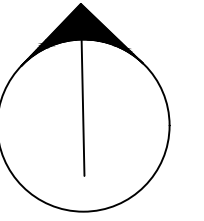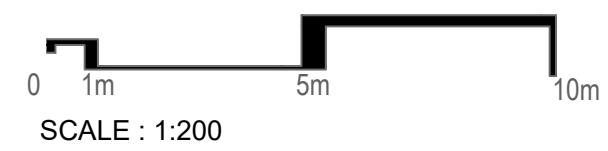

North

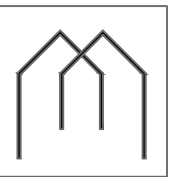

**MASKAN**  
ARCHITECTURAL DESIGN

|  |  |  |
|--|--|--|
|  |  |  |
|  |  |  |
|  |  |  |
|  |  |  |
|  |  |  |
|  |  |  |
|  |  |  |
|  |  |  |

**MASKAN** architectural design  
& planning permissions  
services  
15 Maine Street, Reading  
RG2 6AG  
T: 07866 5049 914  
<http://www.maskan.uk/>

Proposed Double Story Side  
Extension  
At: 2 Otter Court.  
Proposed Block and Roof  
Plan

| Project |             | Sheet |
|---------|-------------|-------|
| Date    | 6 July 2024 | 06    |
| Scale   | 1:200@A2    |       |