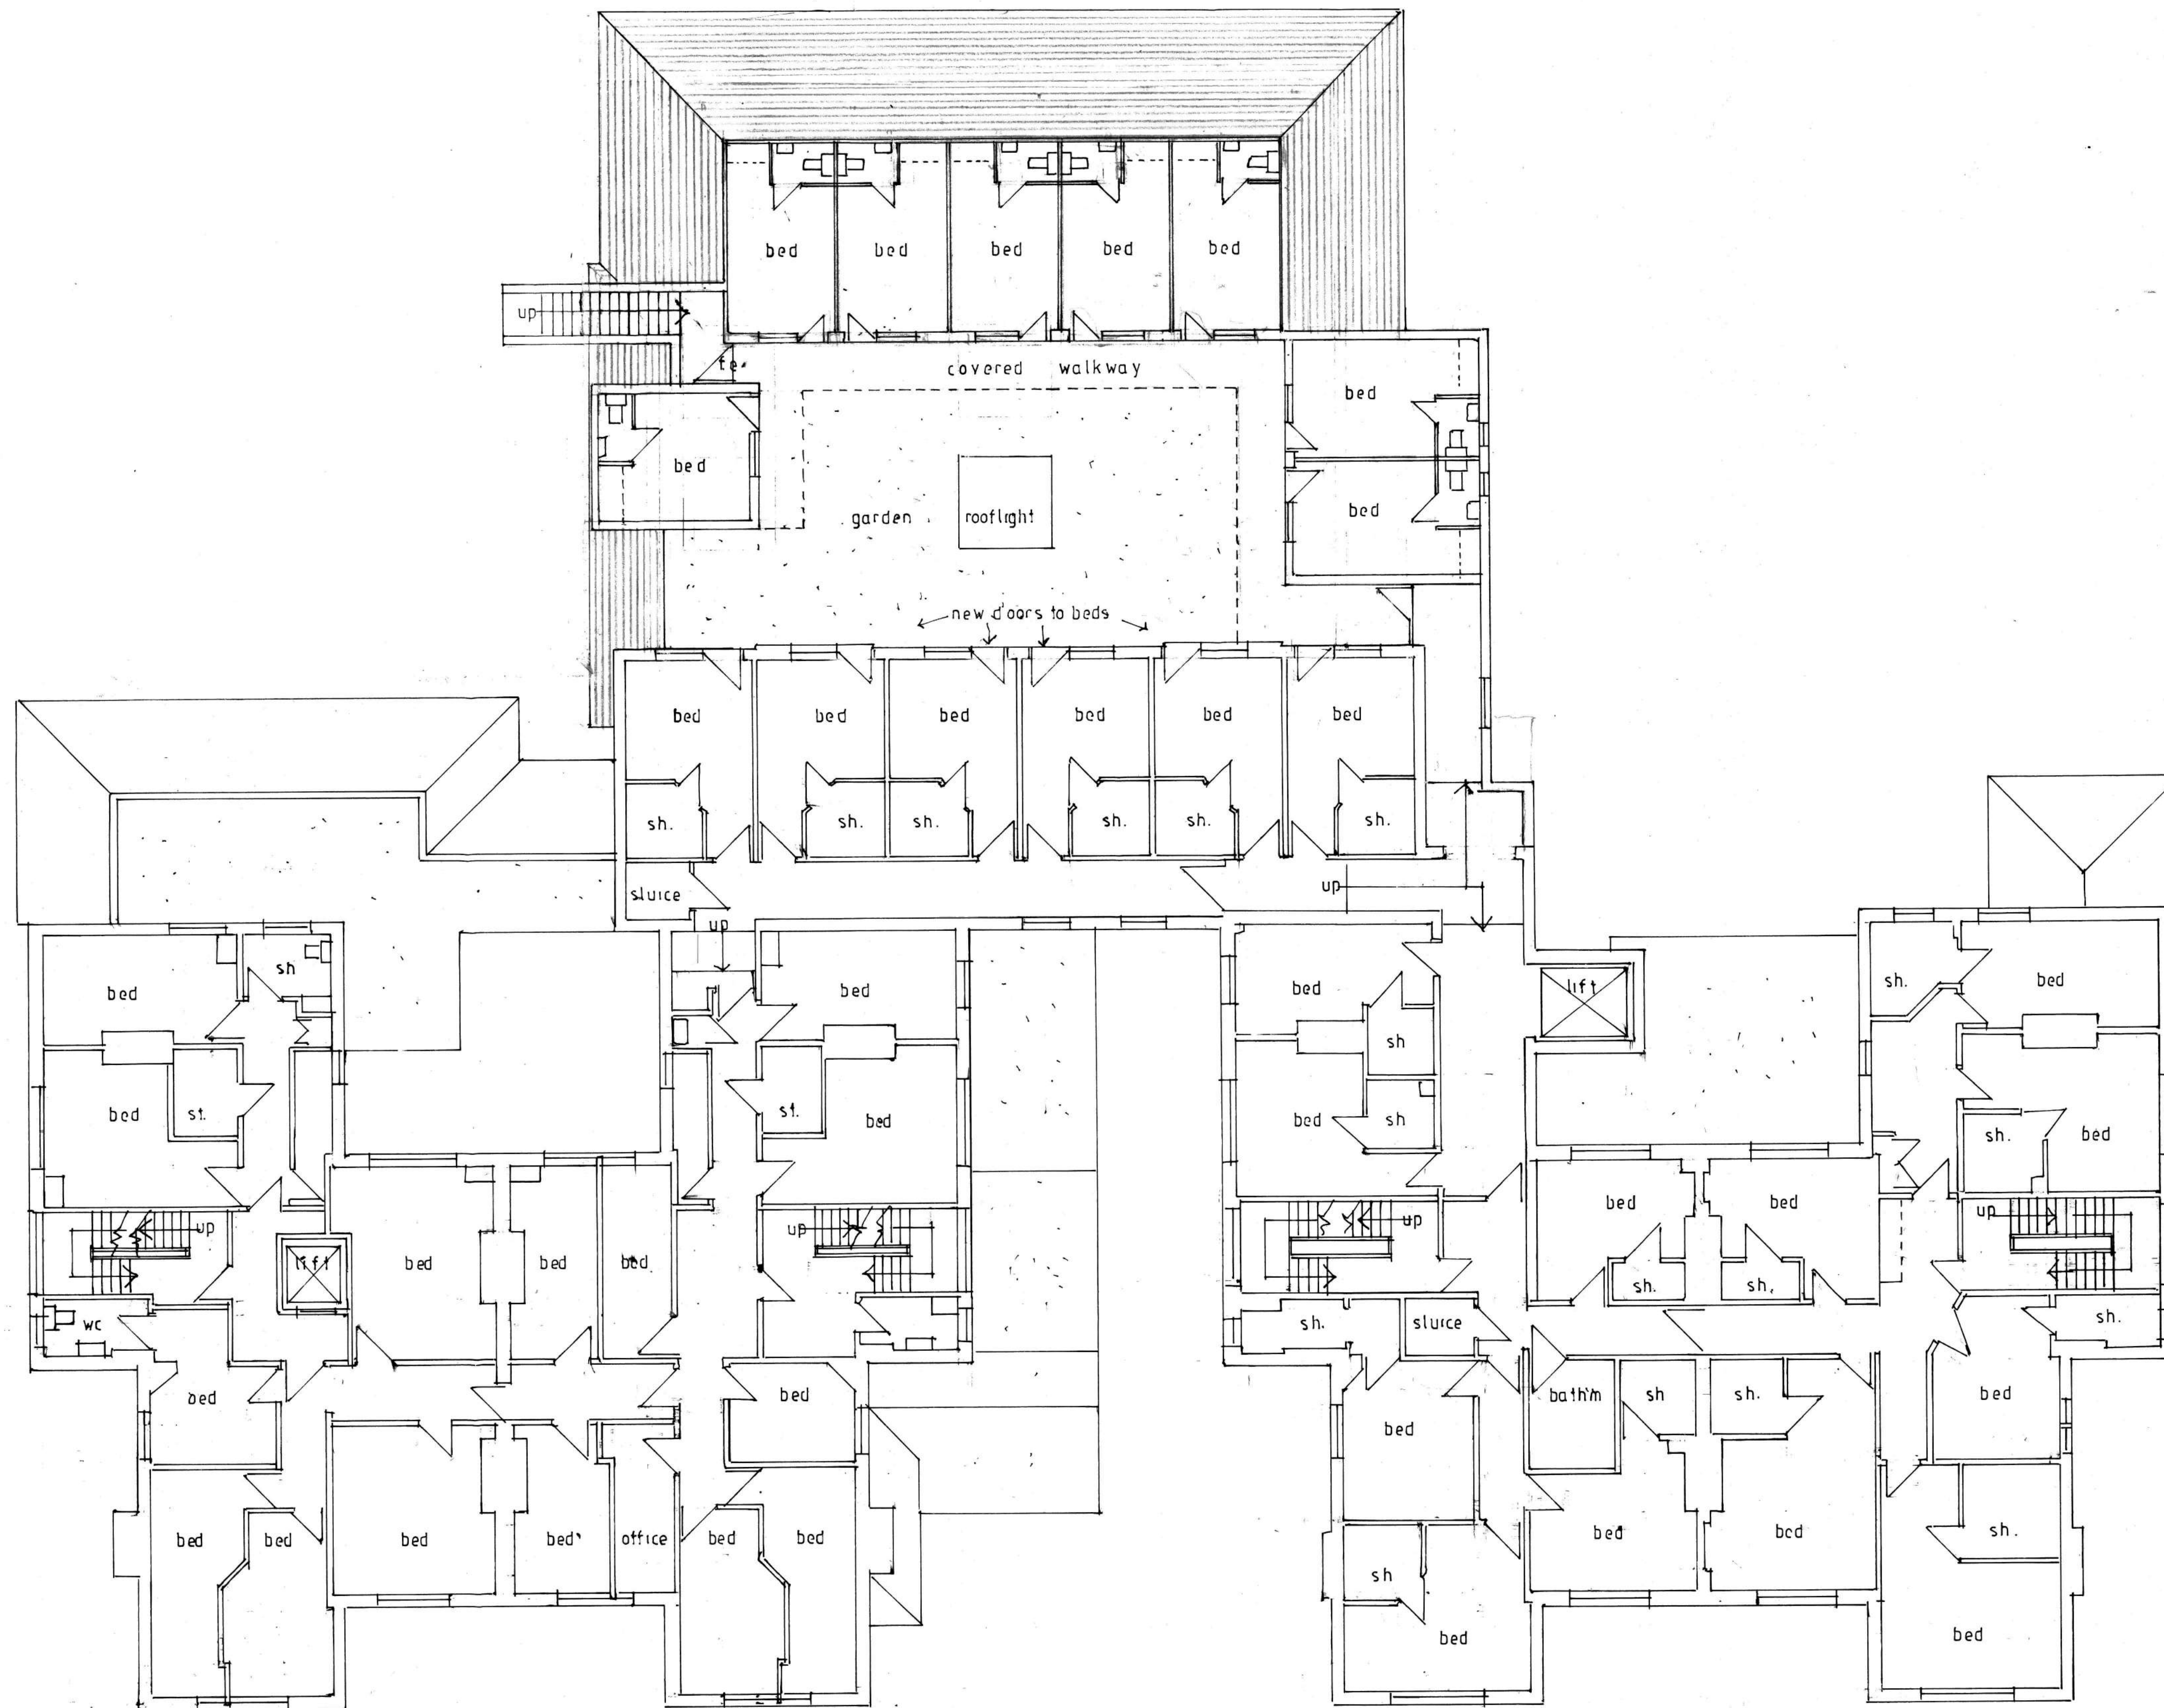


Revisions
Client Z. DENNING
Project Title FLORENCE HOUSE READING
Drawing Title NEW 1ST FLOOR PLAN
Duncan Gayler RIBA Architect 107 Grand Avenue, Worthing BN11 5BE Email: dg@mdg.uk.net Mob: 07783066427 Office: 01903 340817
Scale(s) 1:100 A1
Date Drawn By
Drawing Number 569
Revision 06