




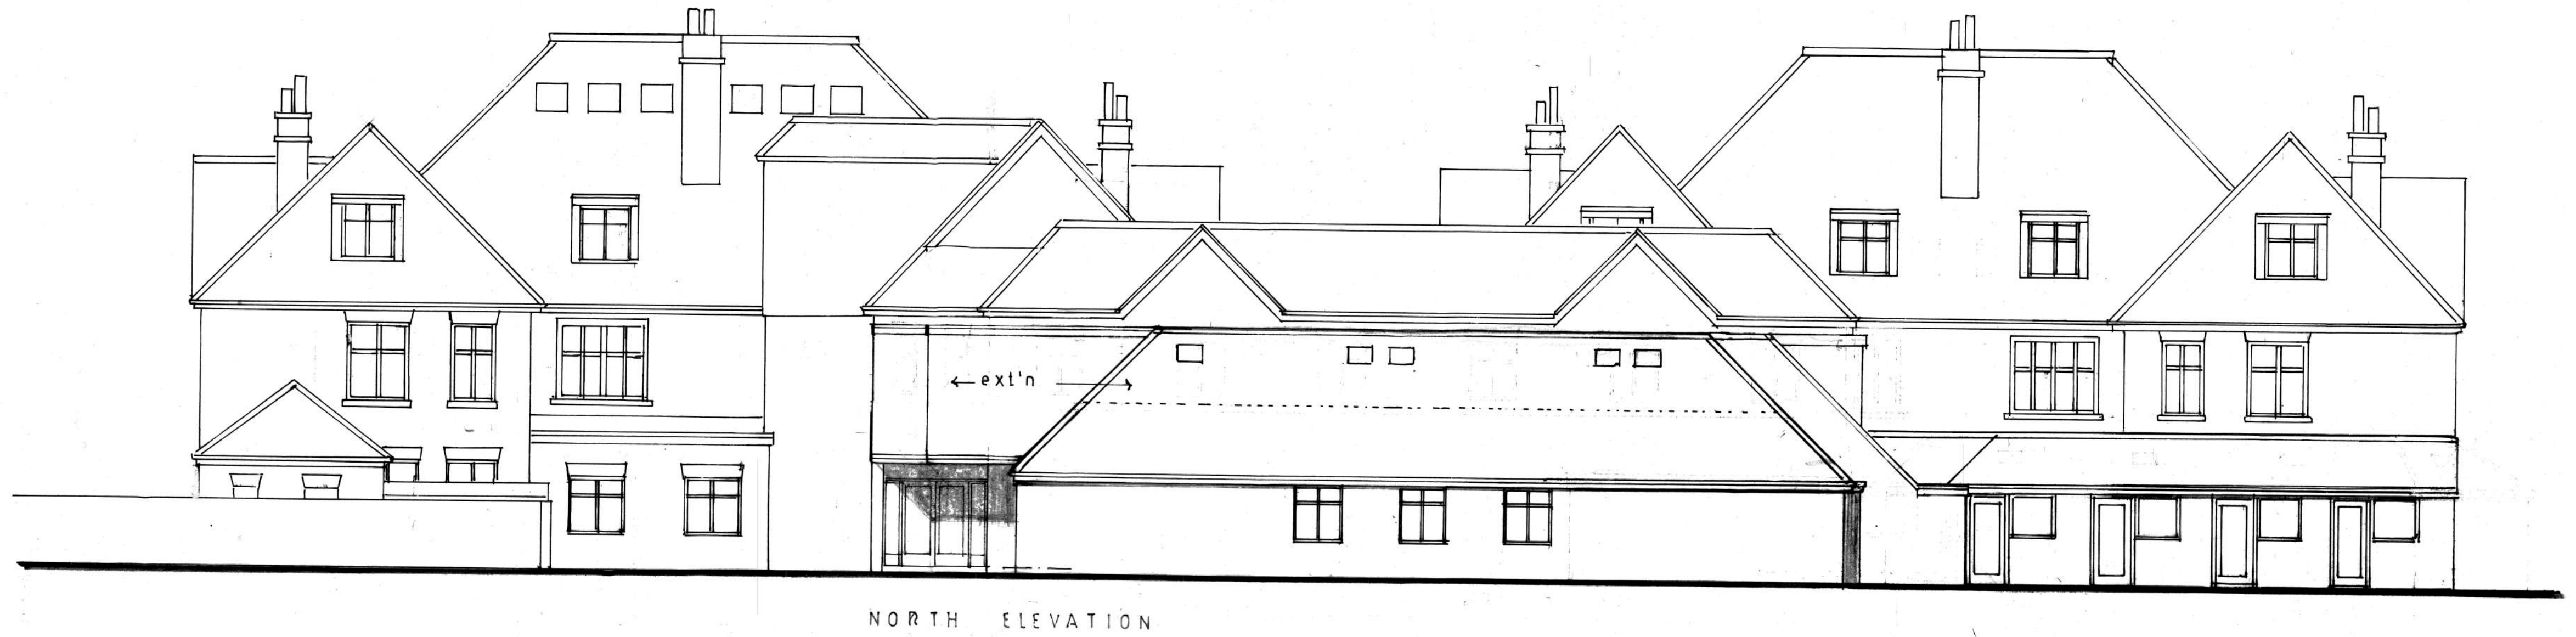


NORTH ELEVATION

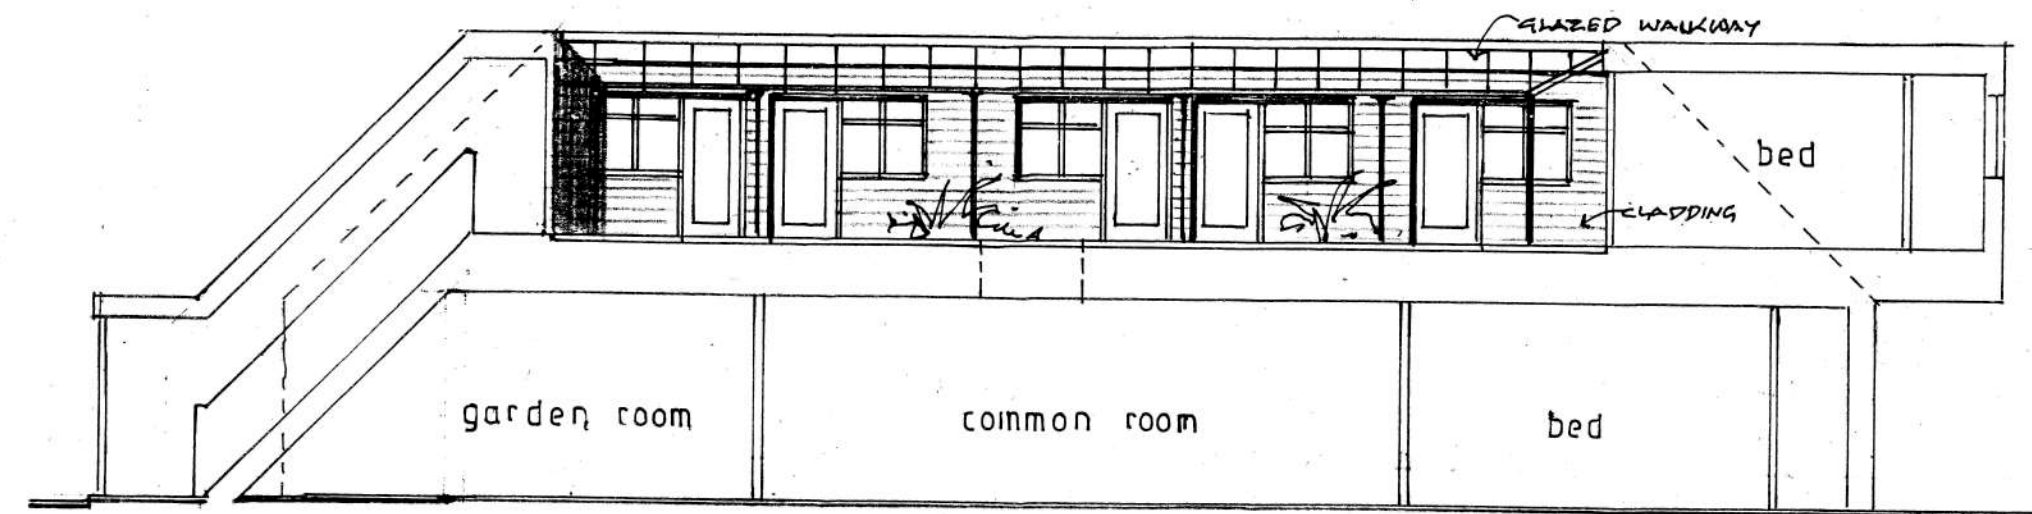


SECTION / ELEVATION A-A

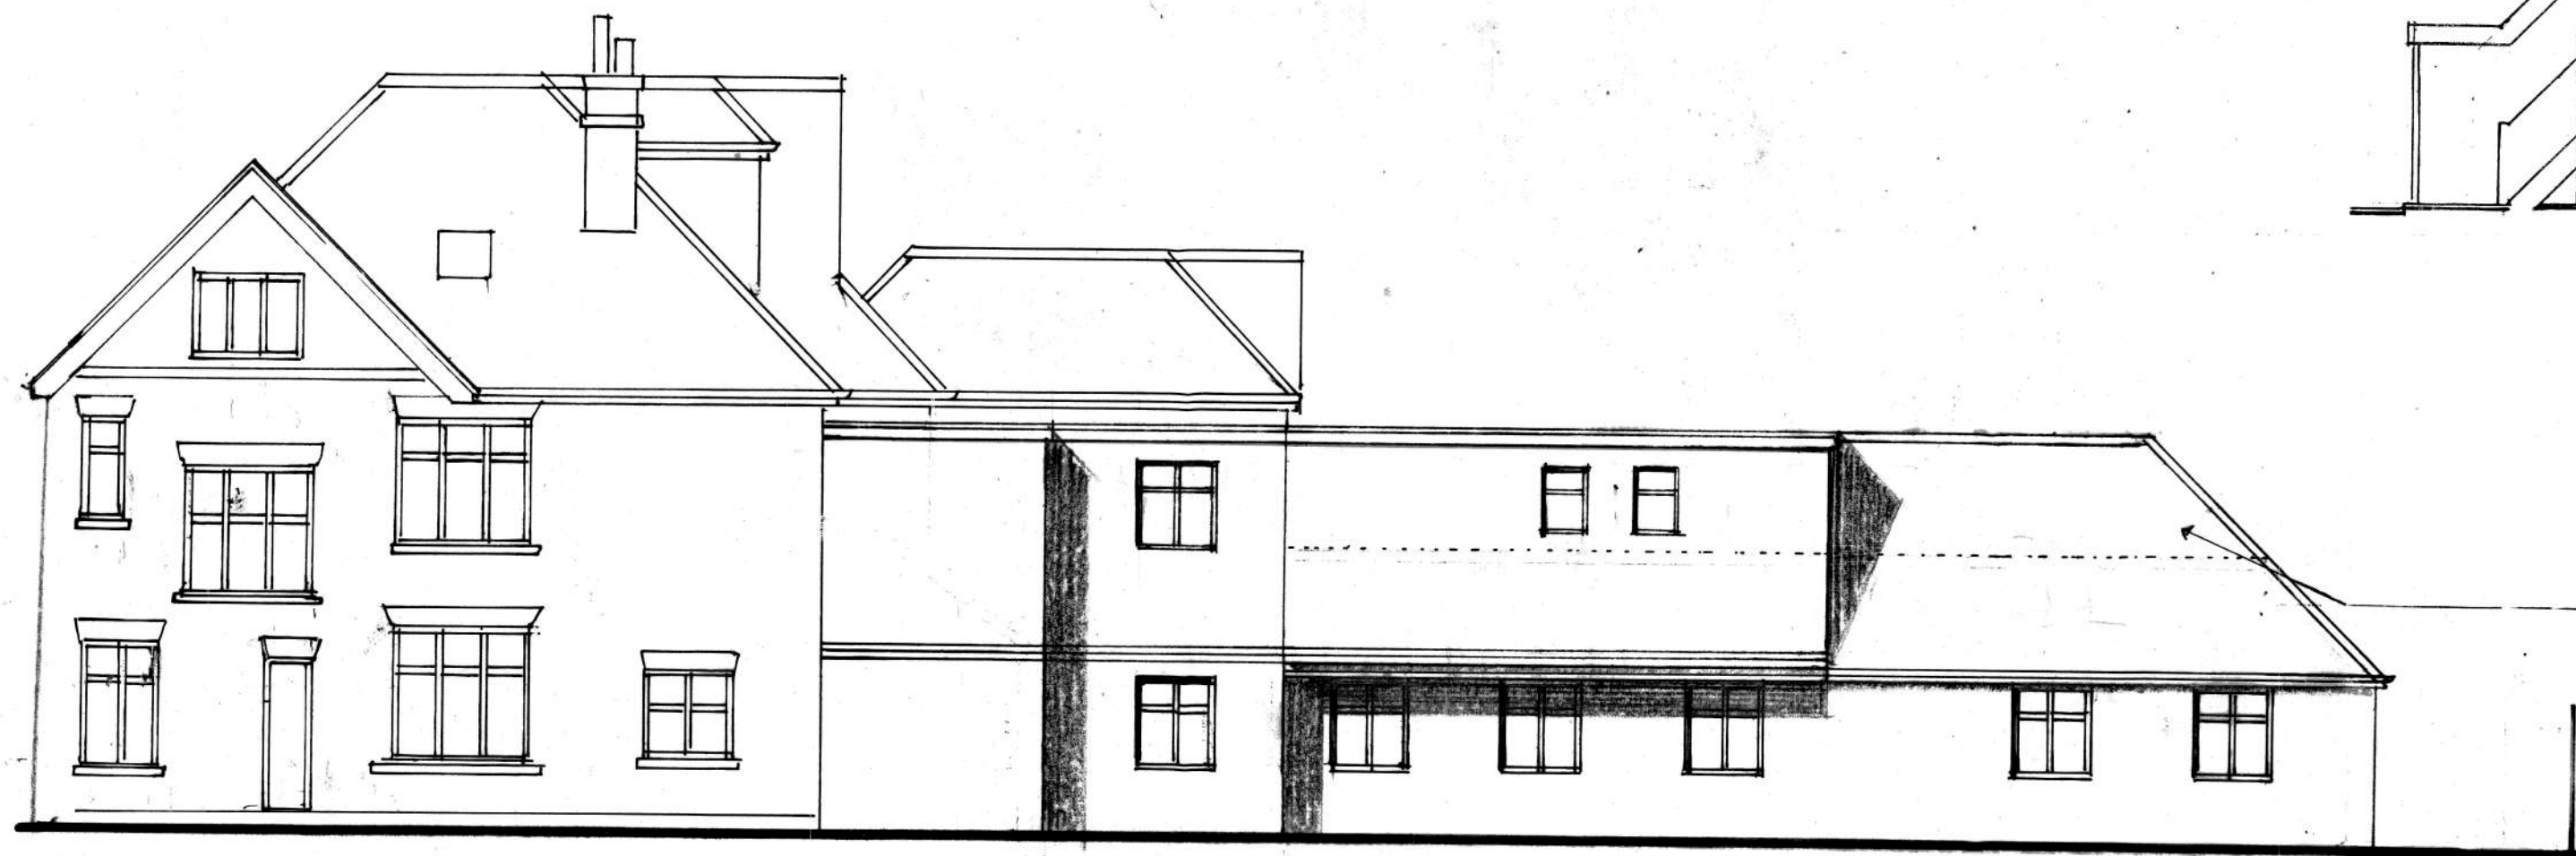


EAST ELEVATION

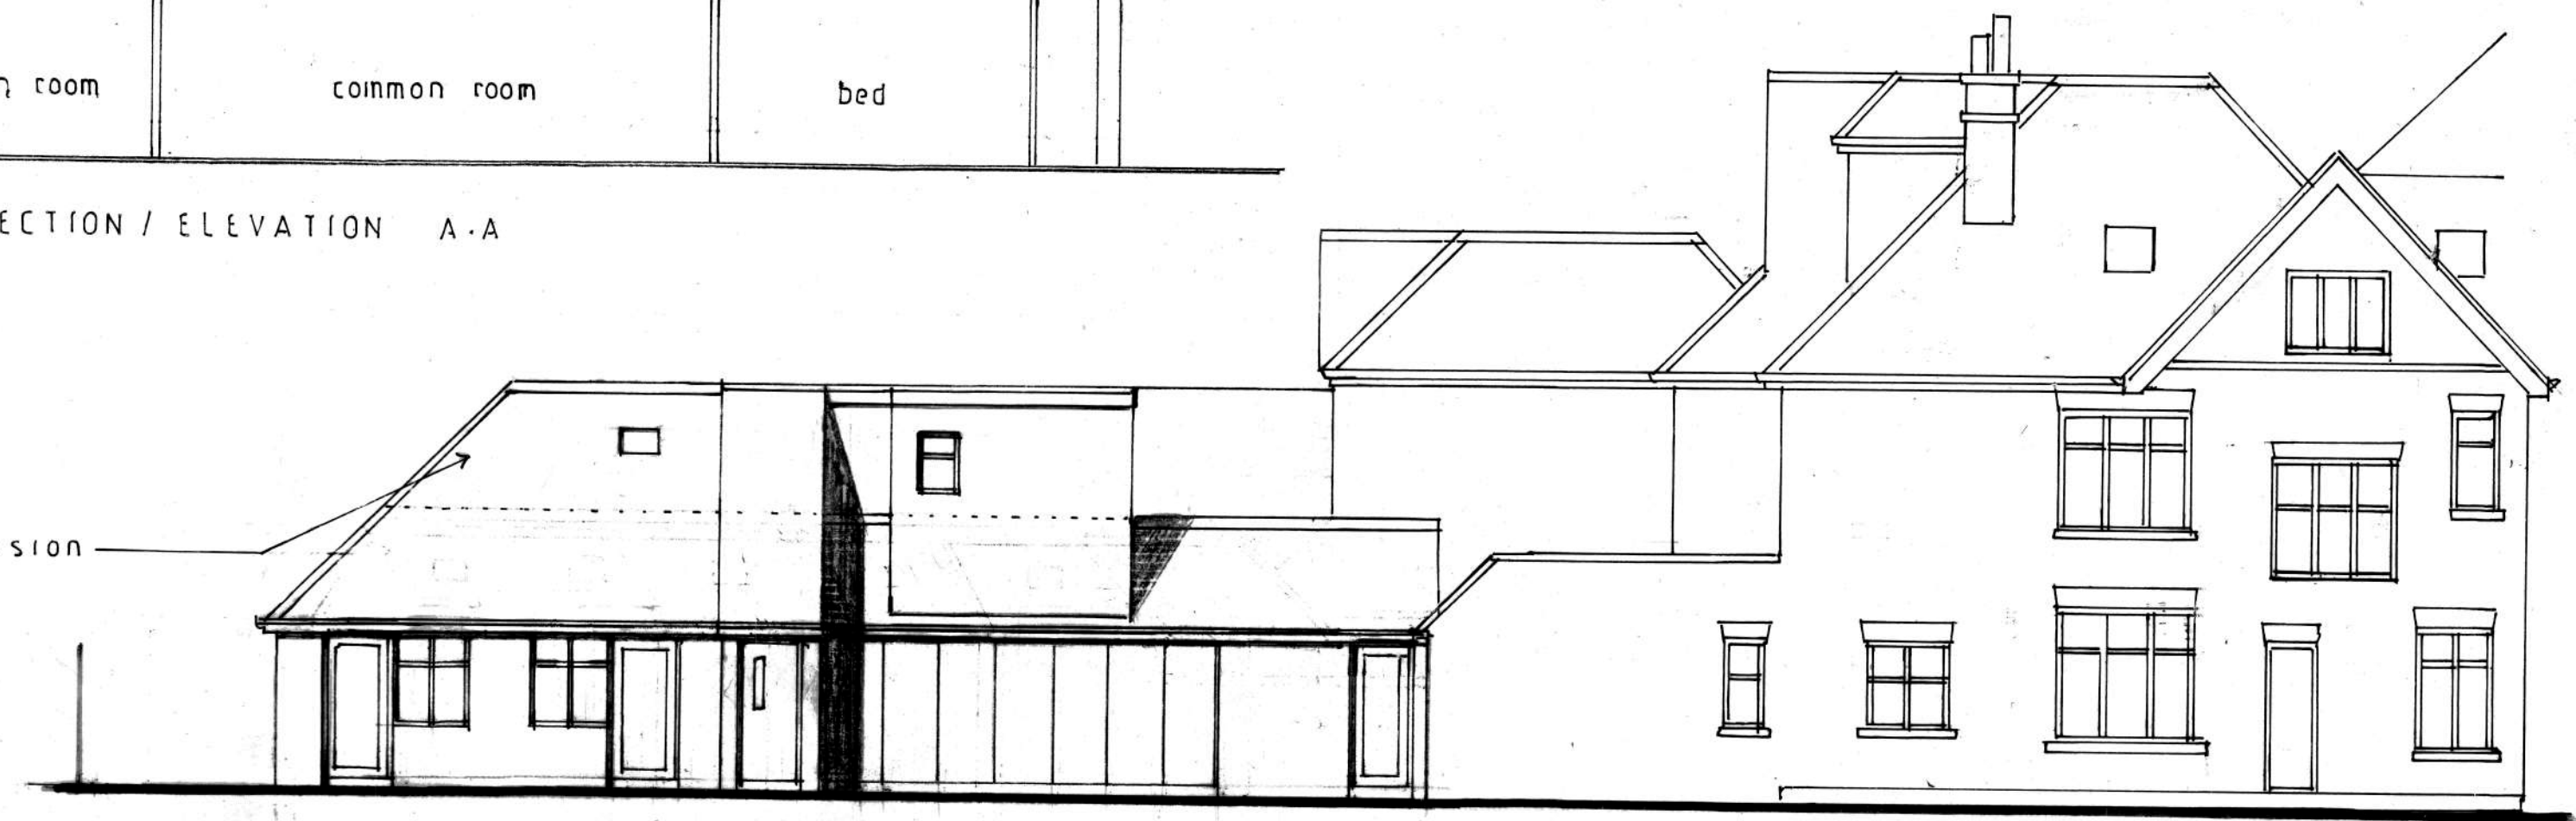


WEST ELEVATION

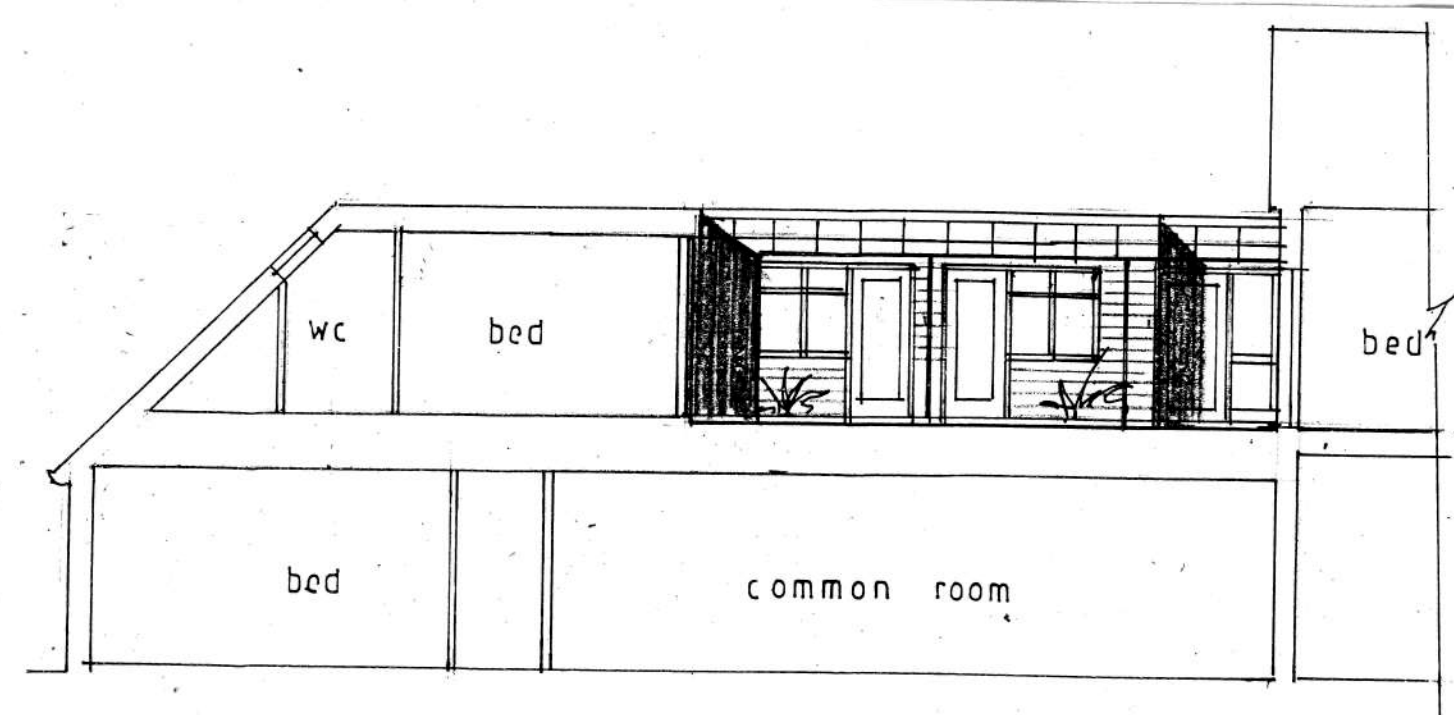

SECTION B-B

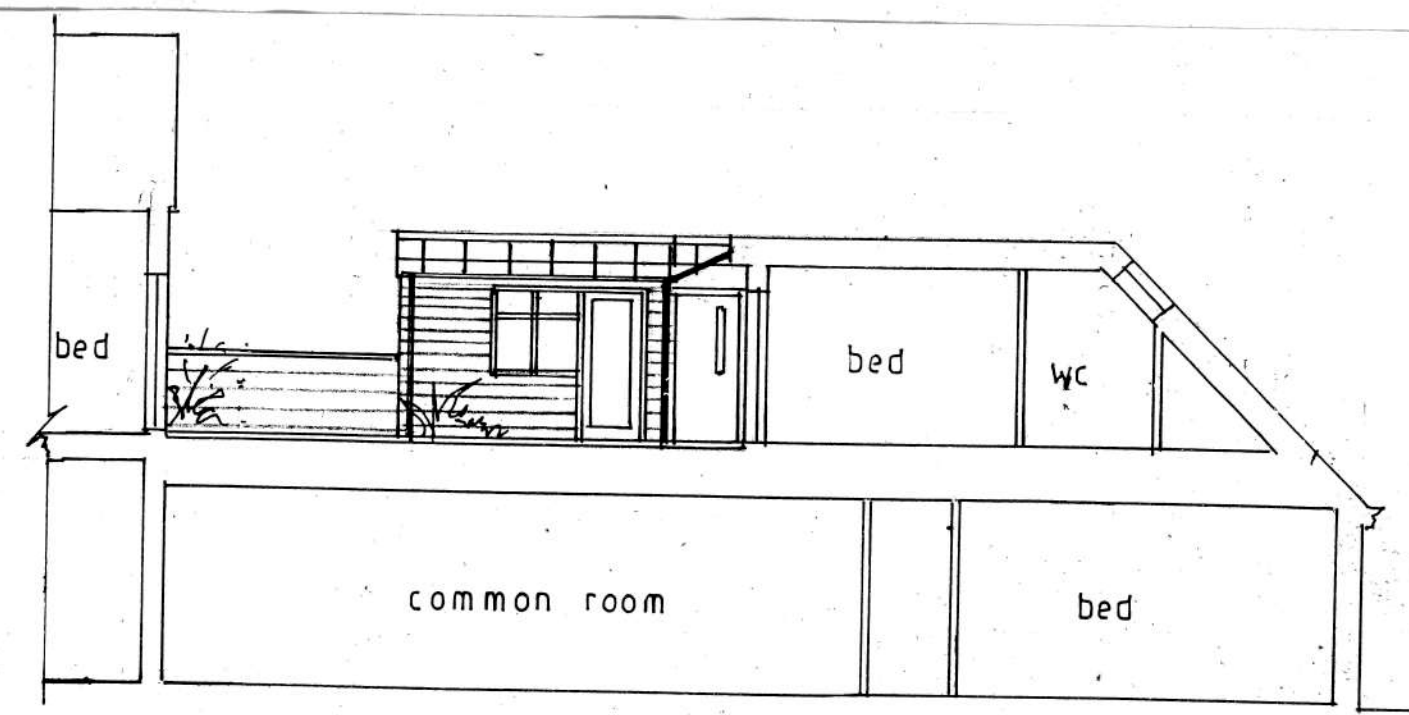

SECTION C-C

 

Client
Z. DENNING

Project Title
FLORENCE HOUSE
READING

Drawing Title
NEW ELEVATIONS

Duncan Gayler RIBA Architect
107 Grand Avenue, Worthing BN11 5BE
Email: dg@mdg.uk.net
Mob: 07783066427 Office: 01903 340817

Scale(s) 1:100 A1

Date Drawn By

Drawing Number	Revision
569	07