



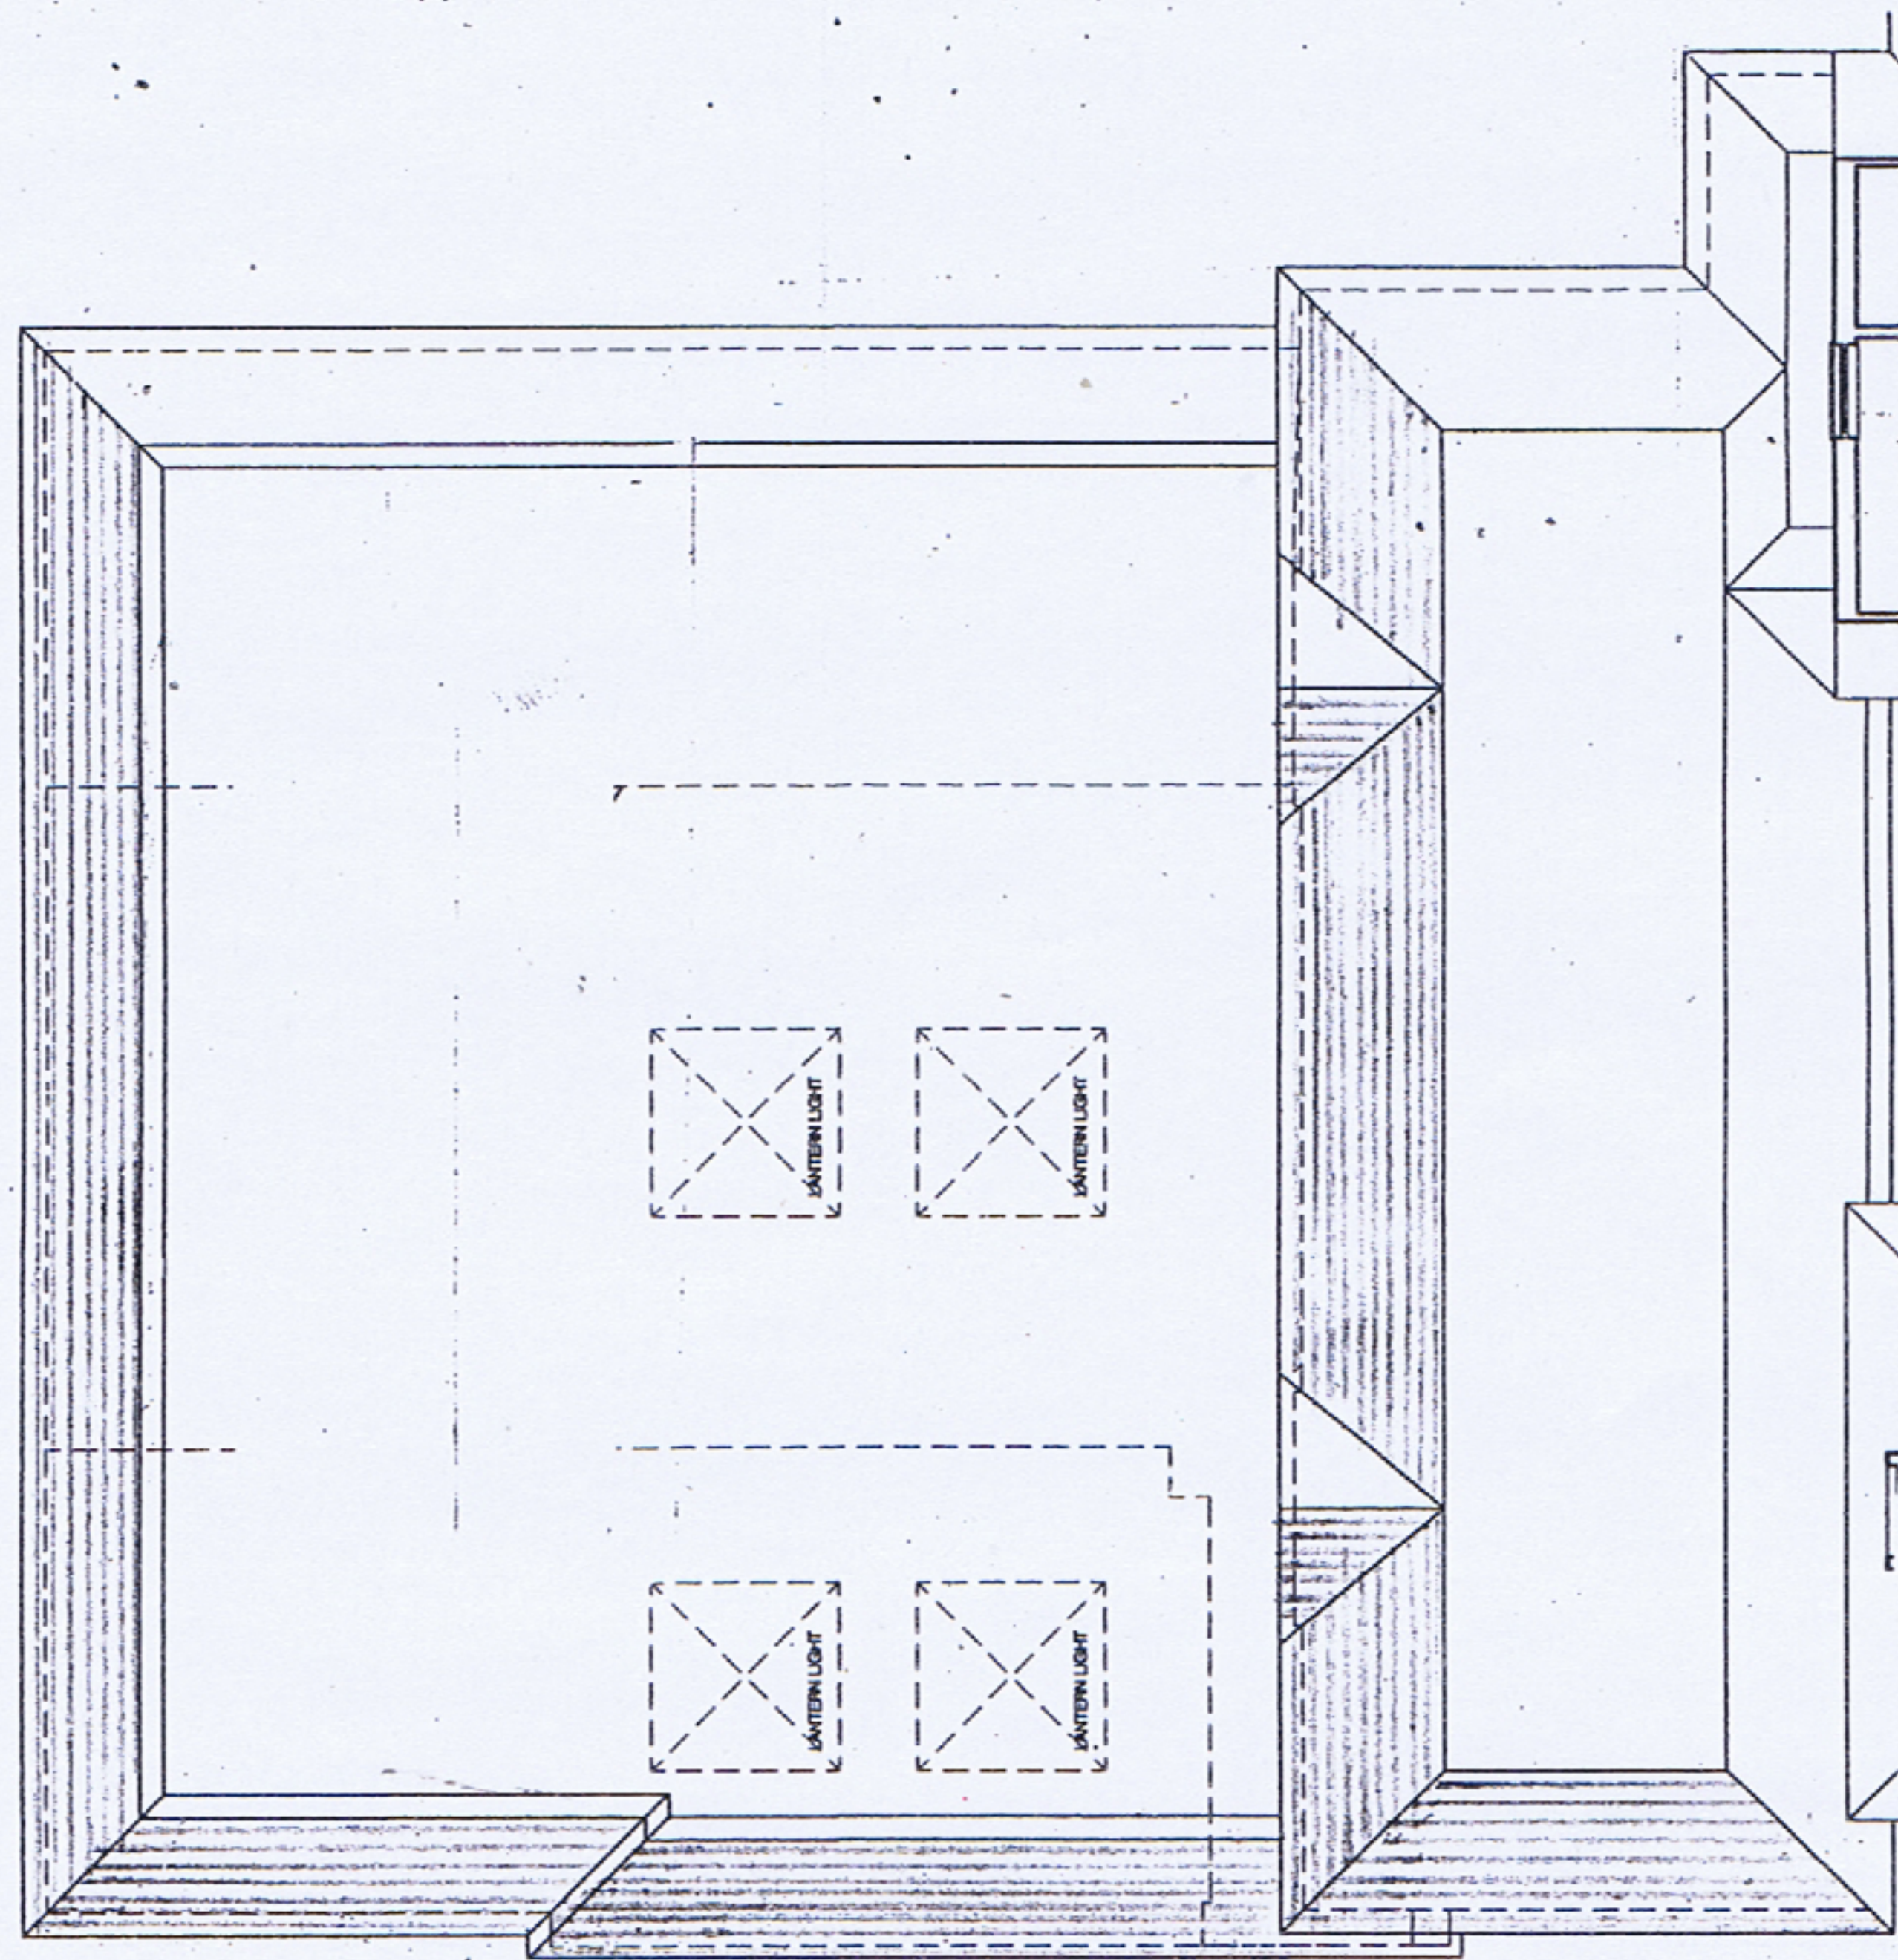

EXISTING ROOF PLAN

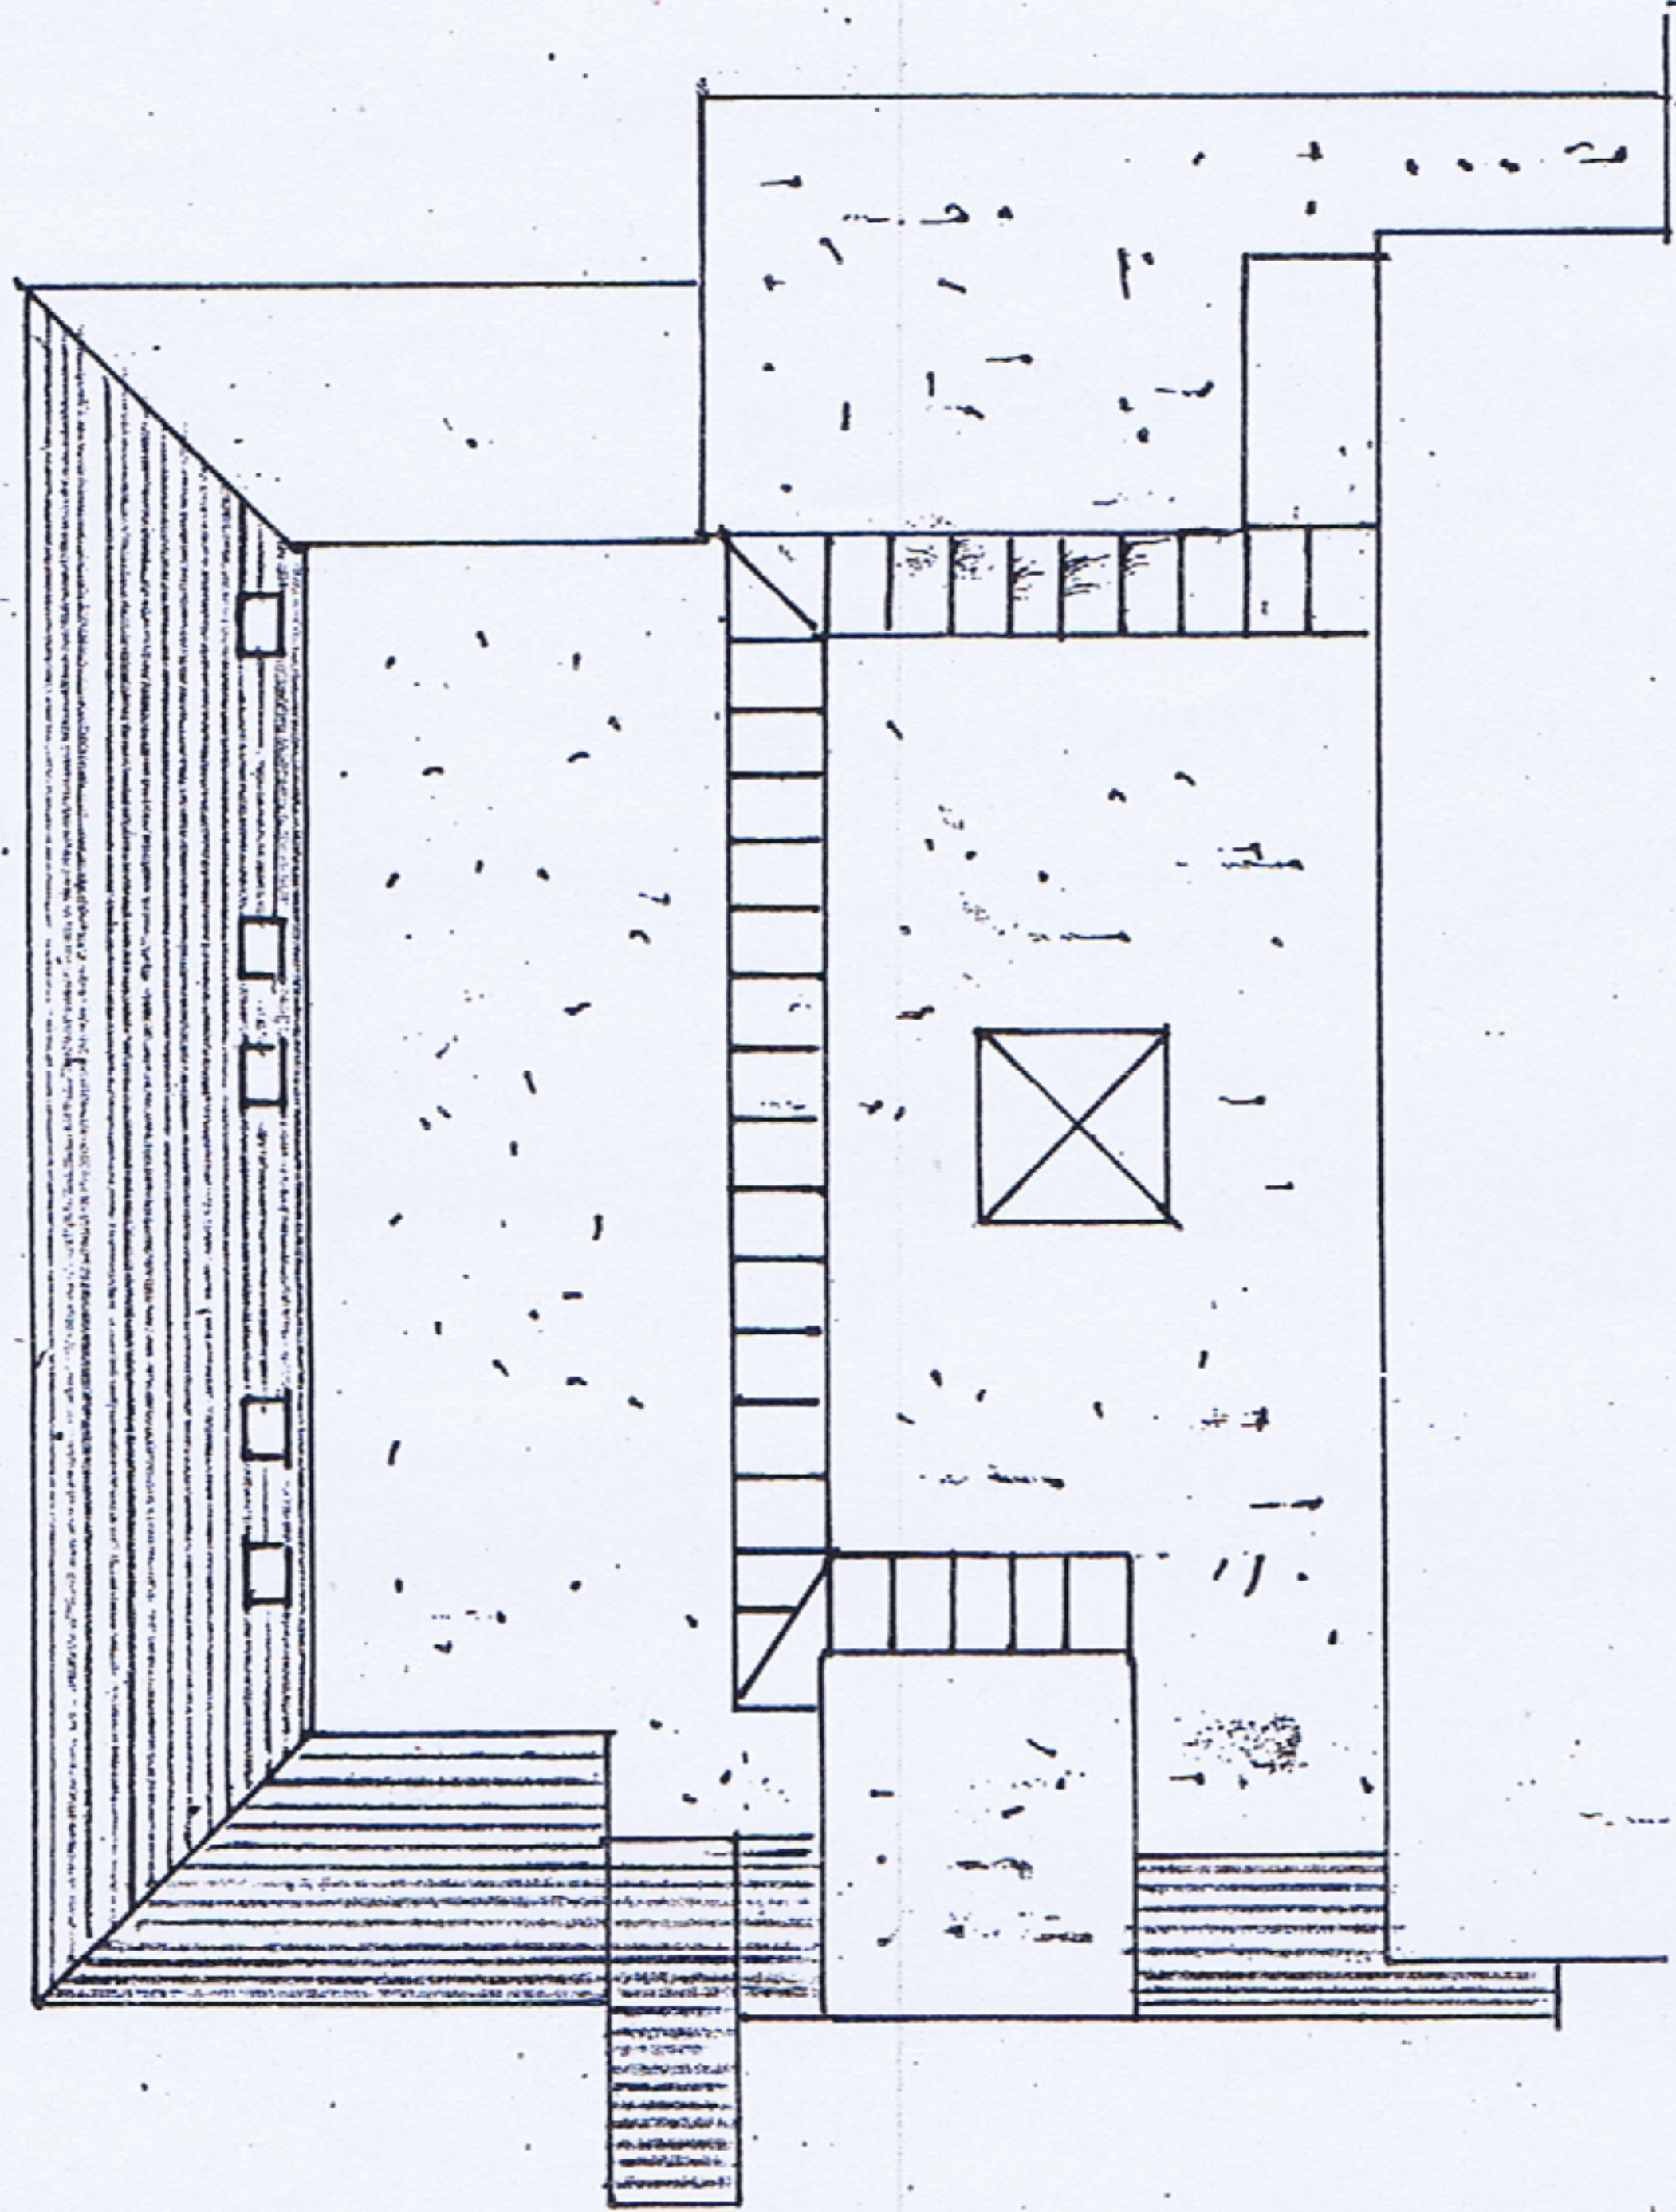

NEW ROOF PLAN

Revisions	
Client	Z. DENNING
Project Title	FLORENCE HOUSE
Drawing Title	ROOF PLANS
Duncan Gayler RIBA Architect 107 Grand Avenue, Worthing BN11 5BE Email: dg@mdg.uk.net Mob: 07783066427 Office: 01903 340817	
Scale(s)	1:200 & A3
Date	Drawn By
Drawing Number	Revision
569	11