


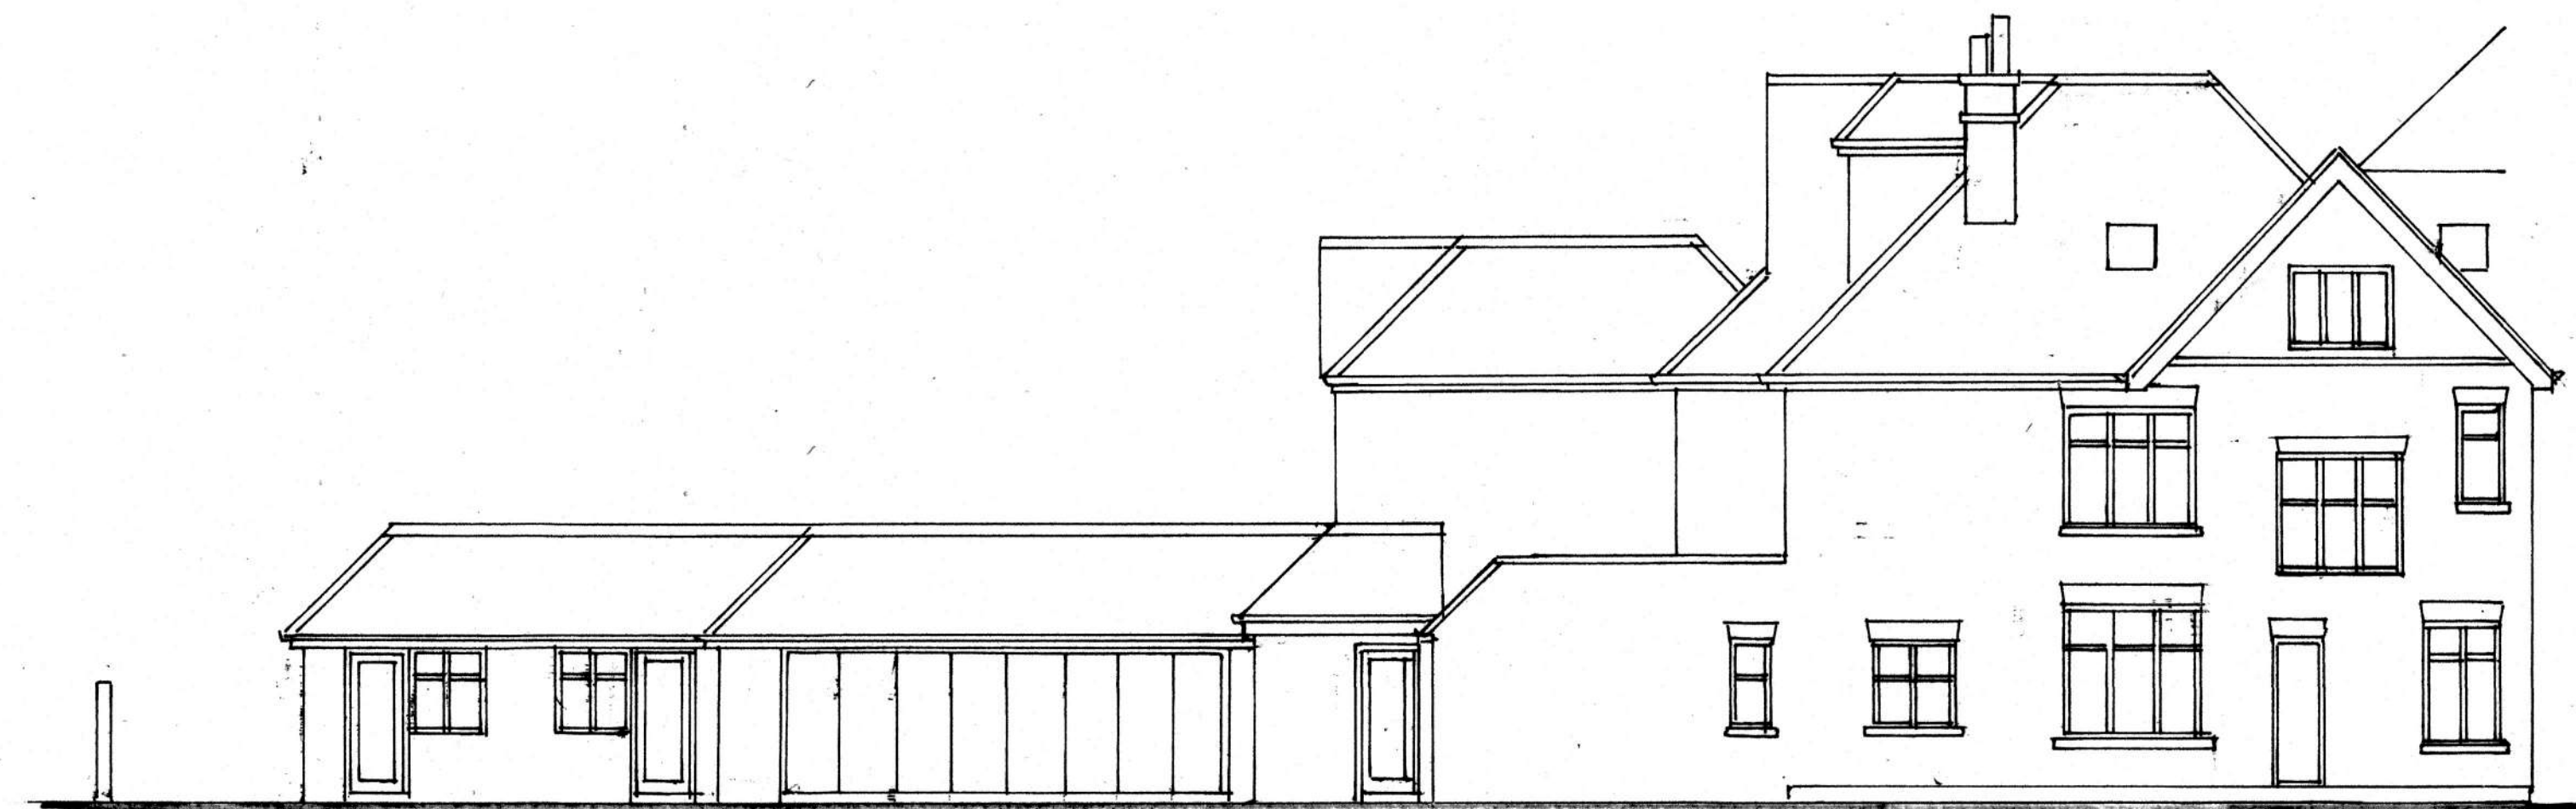

NORTH ELEVATION



EAST ELEVATION



WEST ELEVATION

Revisions		
Client		
Z. DENNING		
Project Title		
FLORENCE HOUSE READING		
Drawing Title		
EXISTING ELEVATIONS		
Duncan Gayler RIBA Architect 107 Grand Avenue, Worthing BN11 5BE Email: dg@mdg.uk.net Mob: 07783066427 Office: 01903 340817		
Scale(s) 1:100 A1		
Date Drawn By		
Drawing Number		
569	04	Revision