

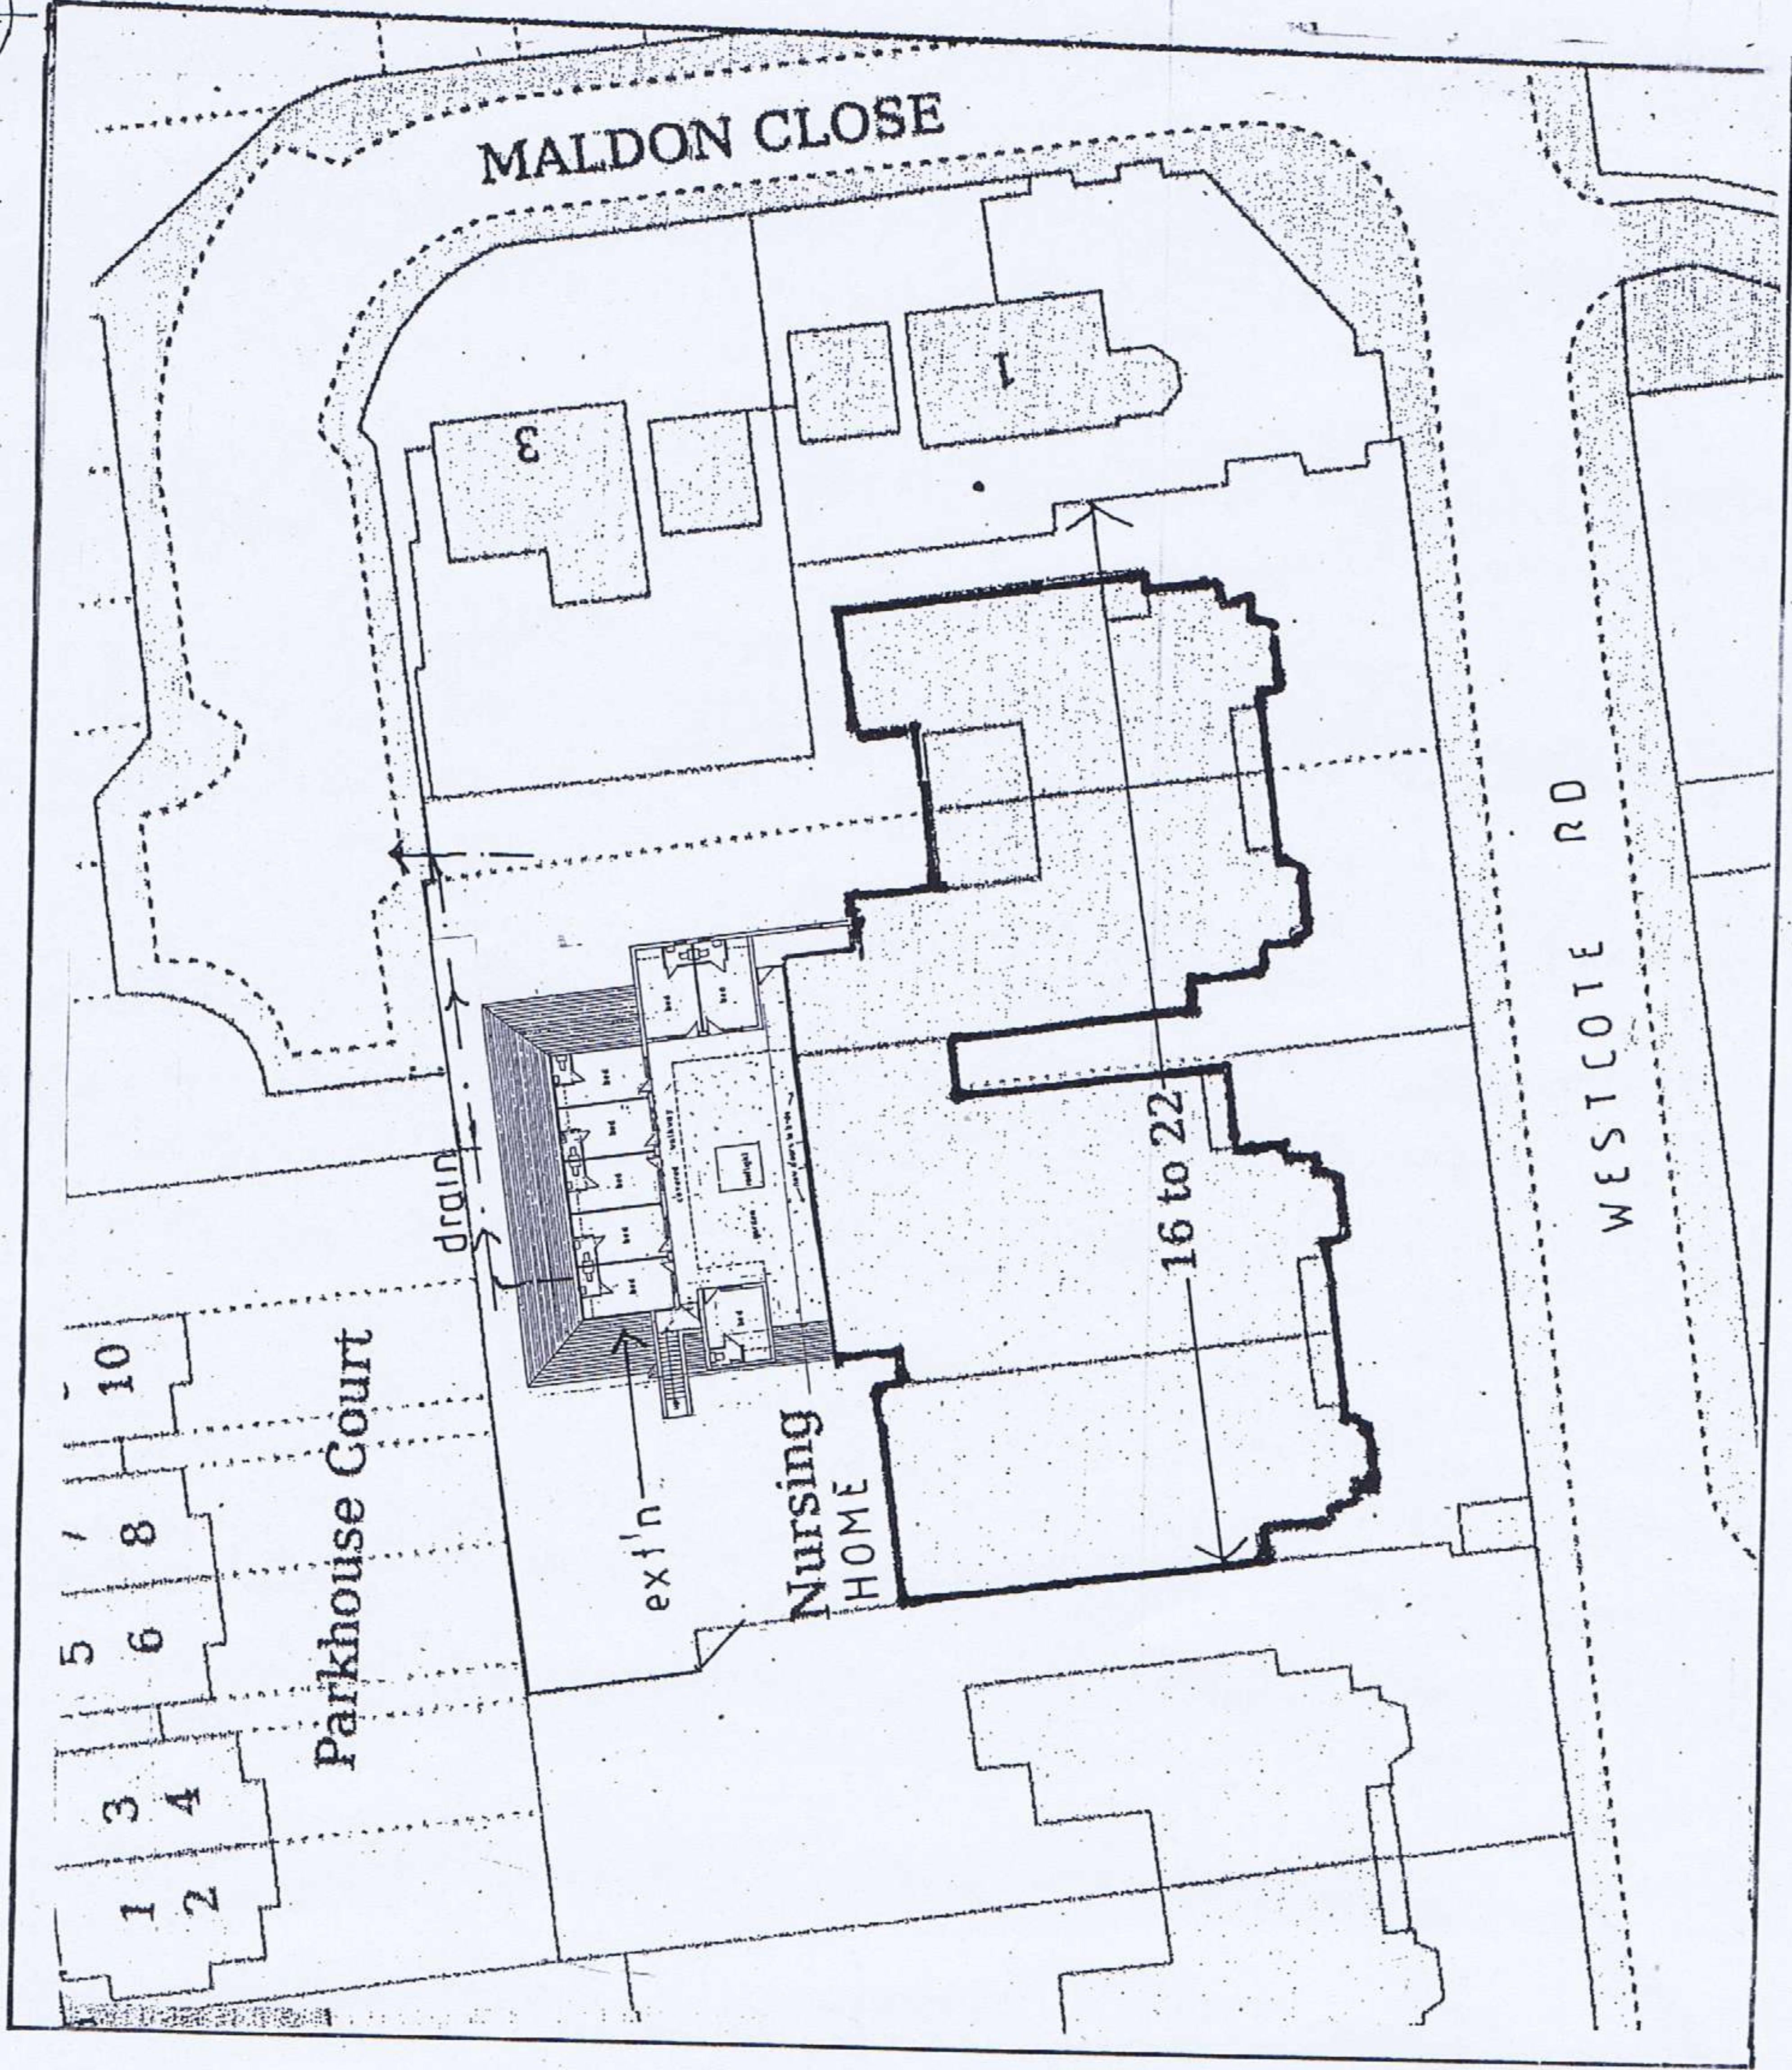


Florence House Care Home, 16-22, Westcote Road, Reading, RG30 2DE

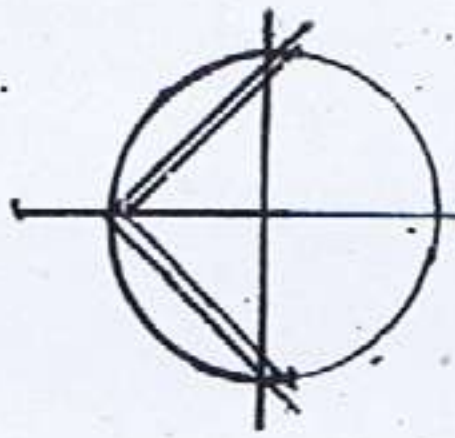

1:500 BLOCK PLAN

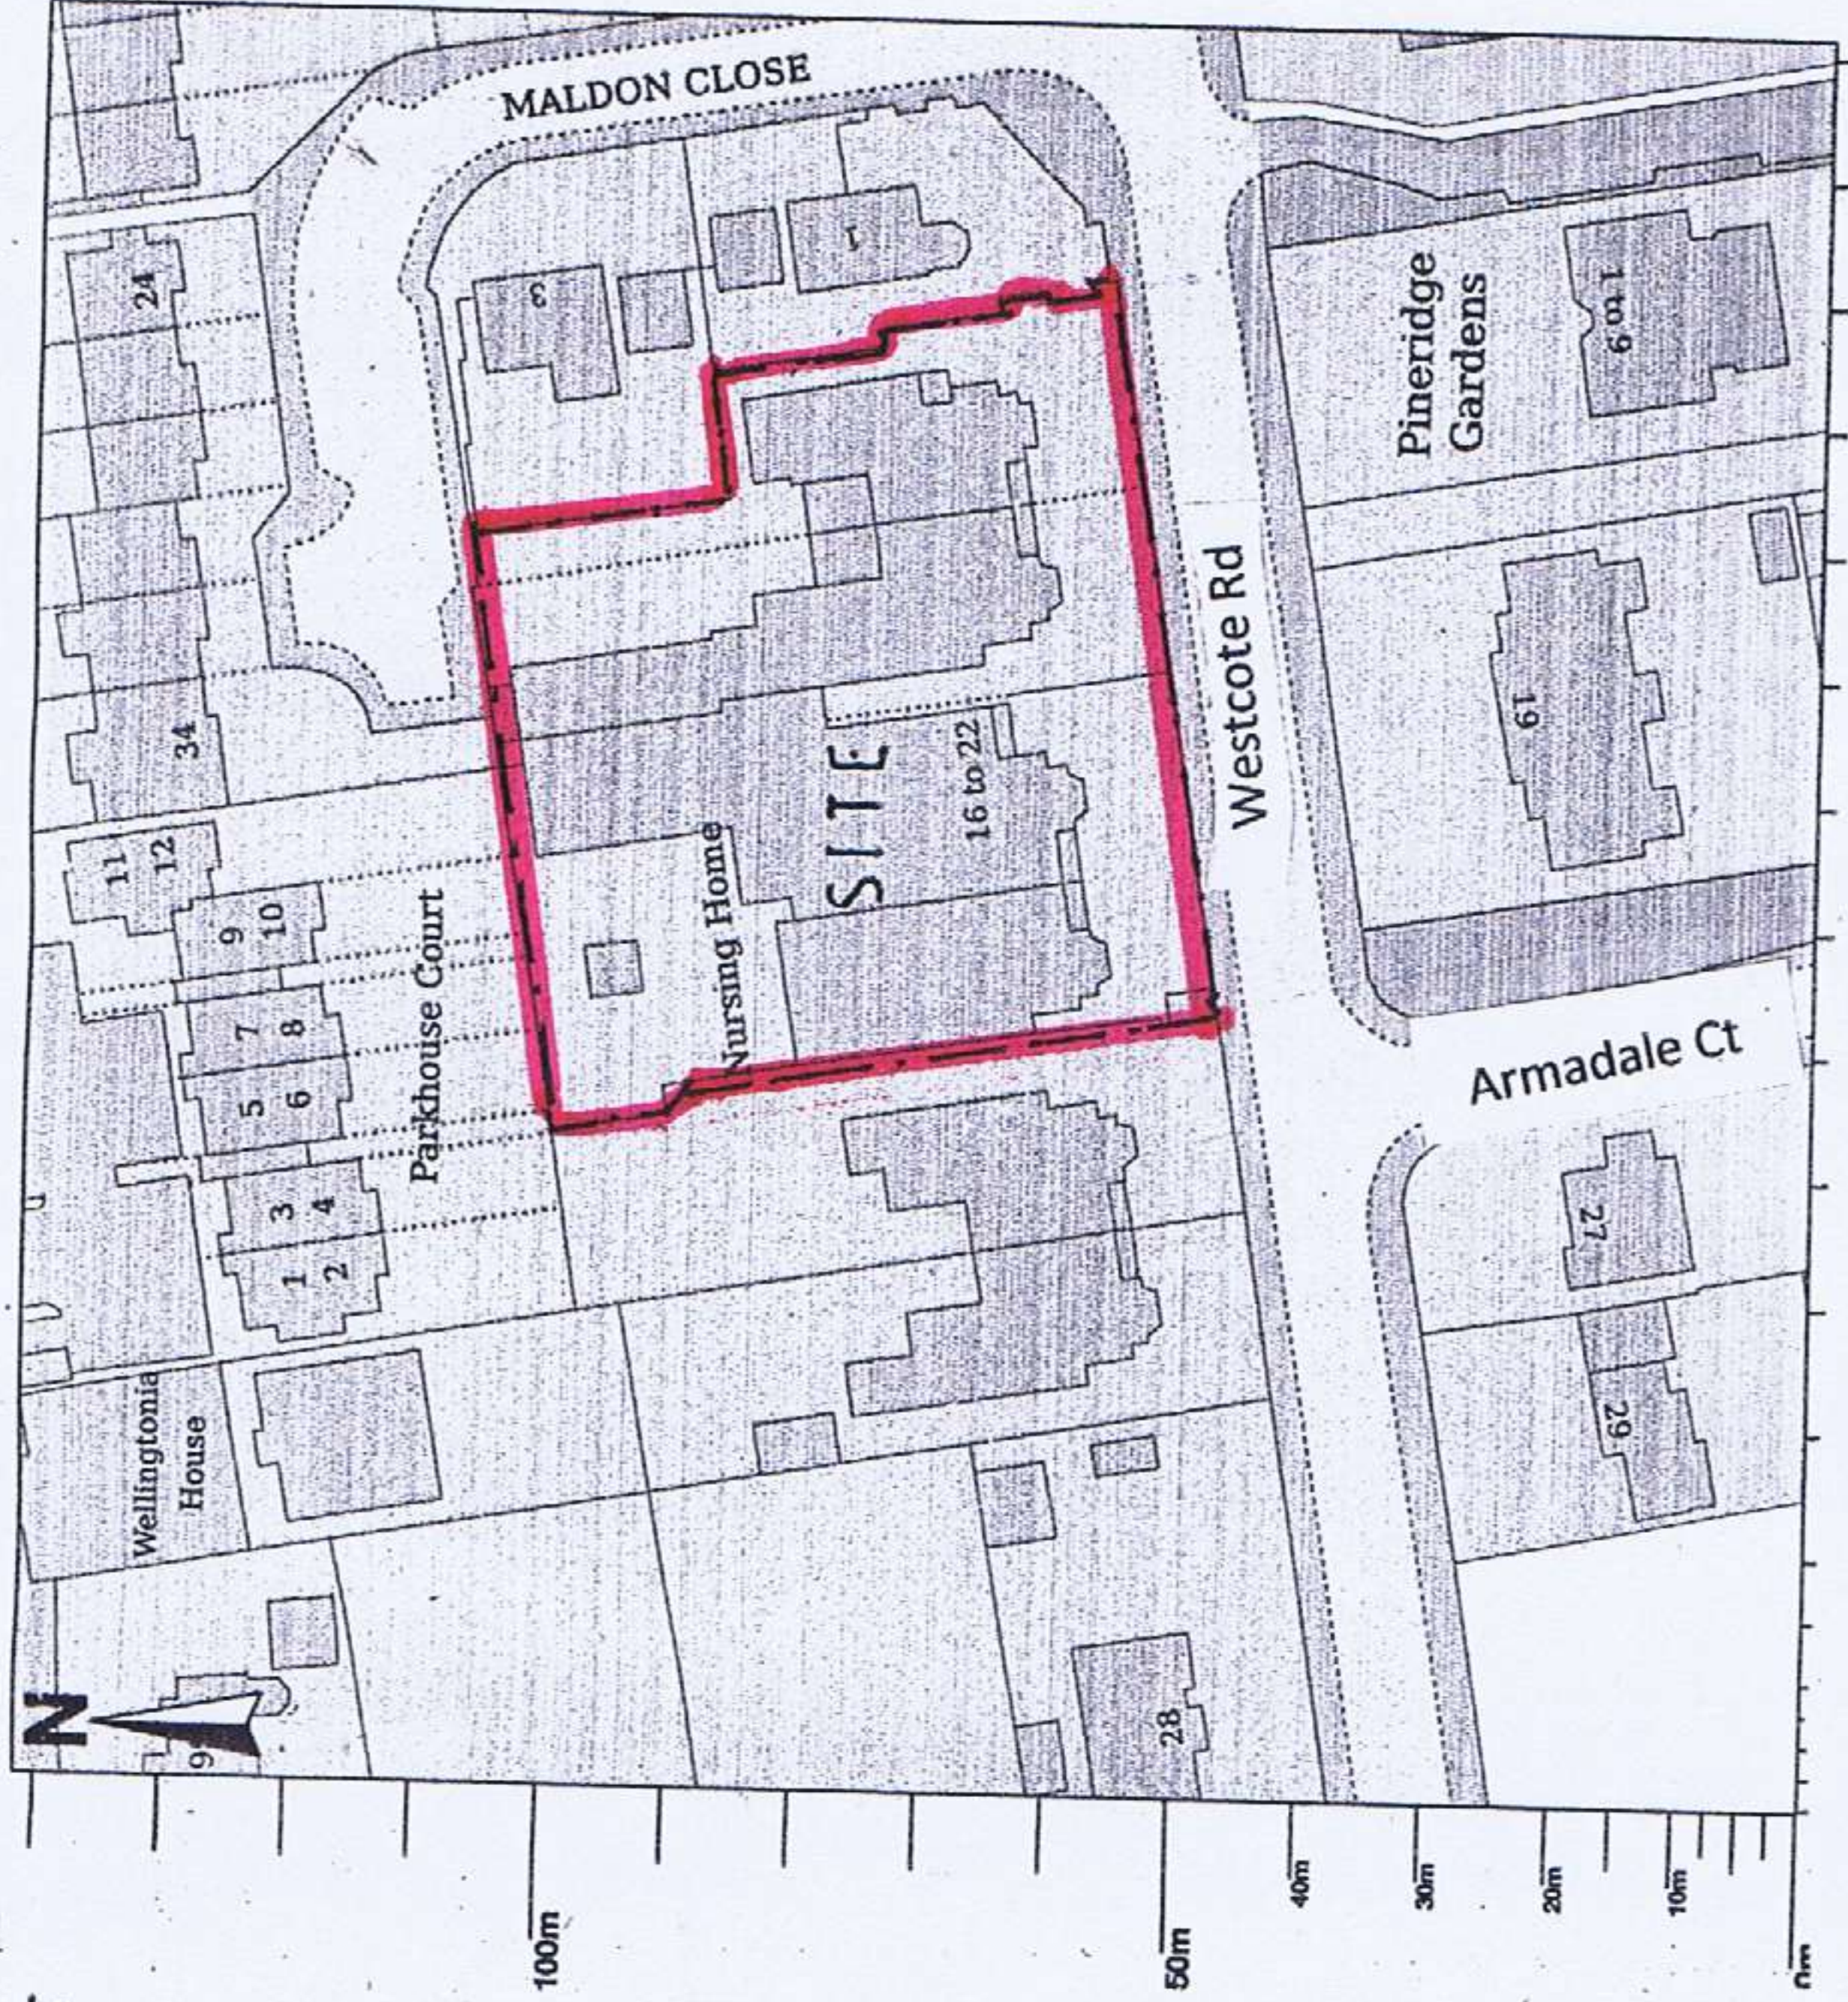

1:1250 LOCATION PLAN

Client	Z. DENNING			
Project Title	FLORENCE HOUSE READING			
Drawing Title	SITE PLANS			
Duncan Gayler RIBA Architect 107 Grand Avenue, Worthing BN11 5BE Email: dg@mdg.uk.net Mob: 07783066427 Office: 01903 340817				
Scale(s)	A 3			
Date	Drawn By			
Drawing Number	569	08	Revision	A/B