

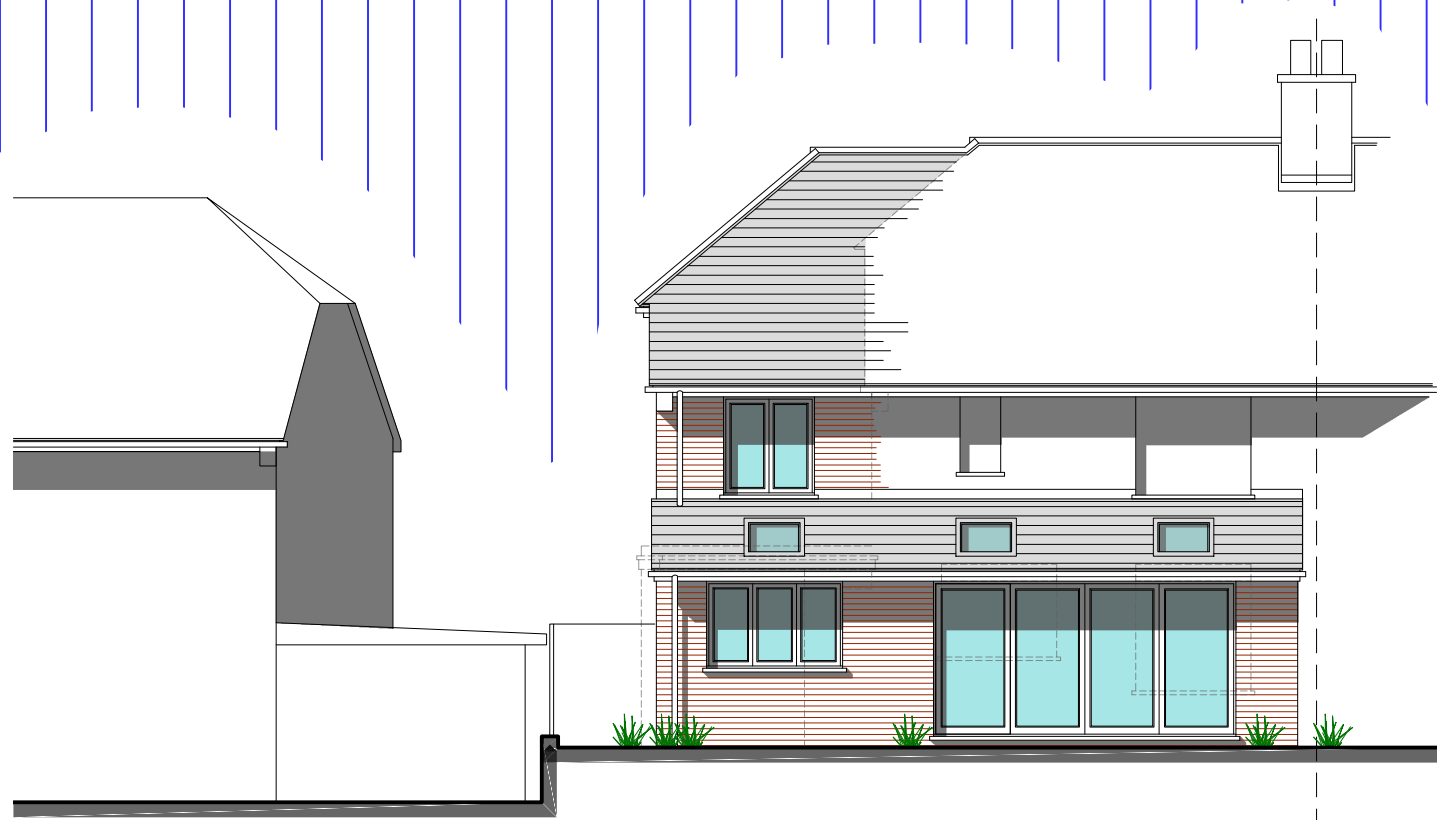


DO NOT SCALE FROM THIS DRAWING, VERIFY ALL DIMENSIONS BEFORE SETTING OUT, COMMENCING WORK OR MAKING ANY SHOP DRAWINGS. REPORT ANY DISCREPANCIES TO SUPERVISING OFFICER IMMEDIATELY. COPYRIGHT ©

1:100 scale Bar
This Drawing has been produced for printing onto A1 size paper, If printing on A3 please use the scale below for reference.

 


Rear Elevation 1:100 Scale

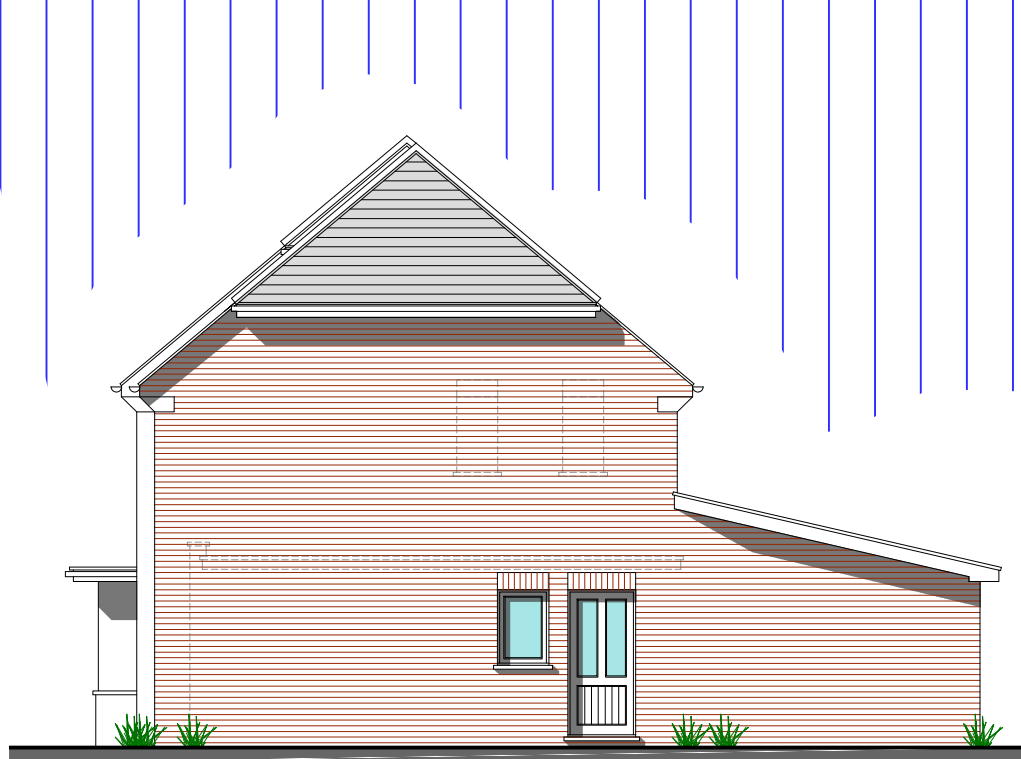


Side Elevation 1:100 Scale




Front Elevation 1:100 Scale

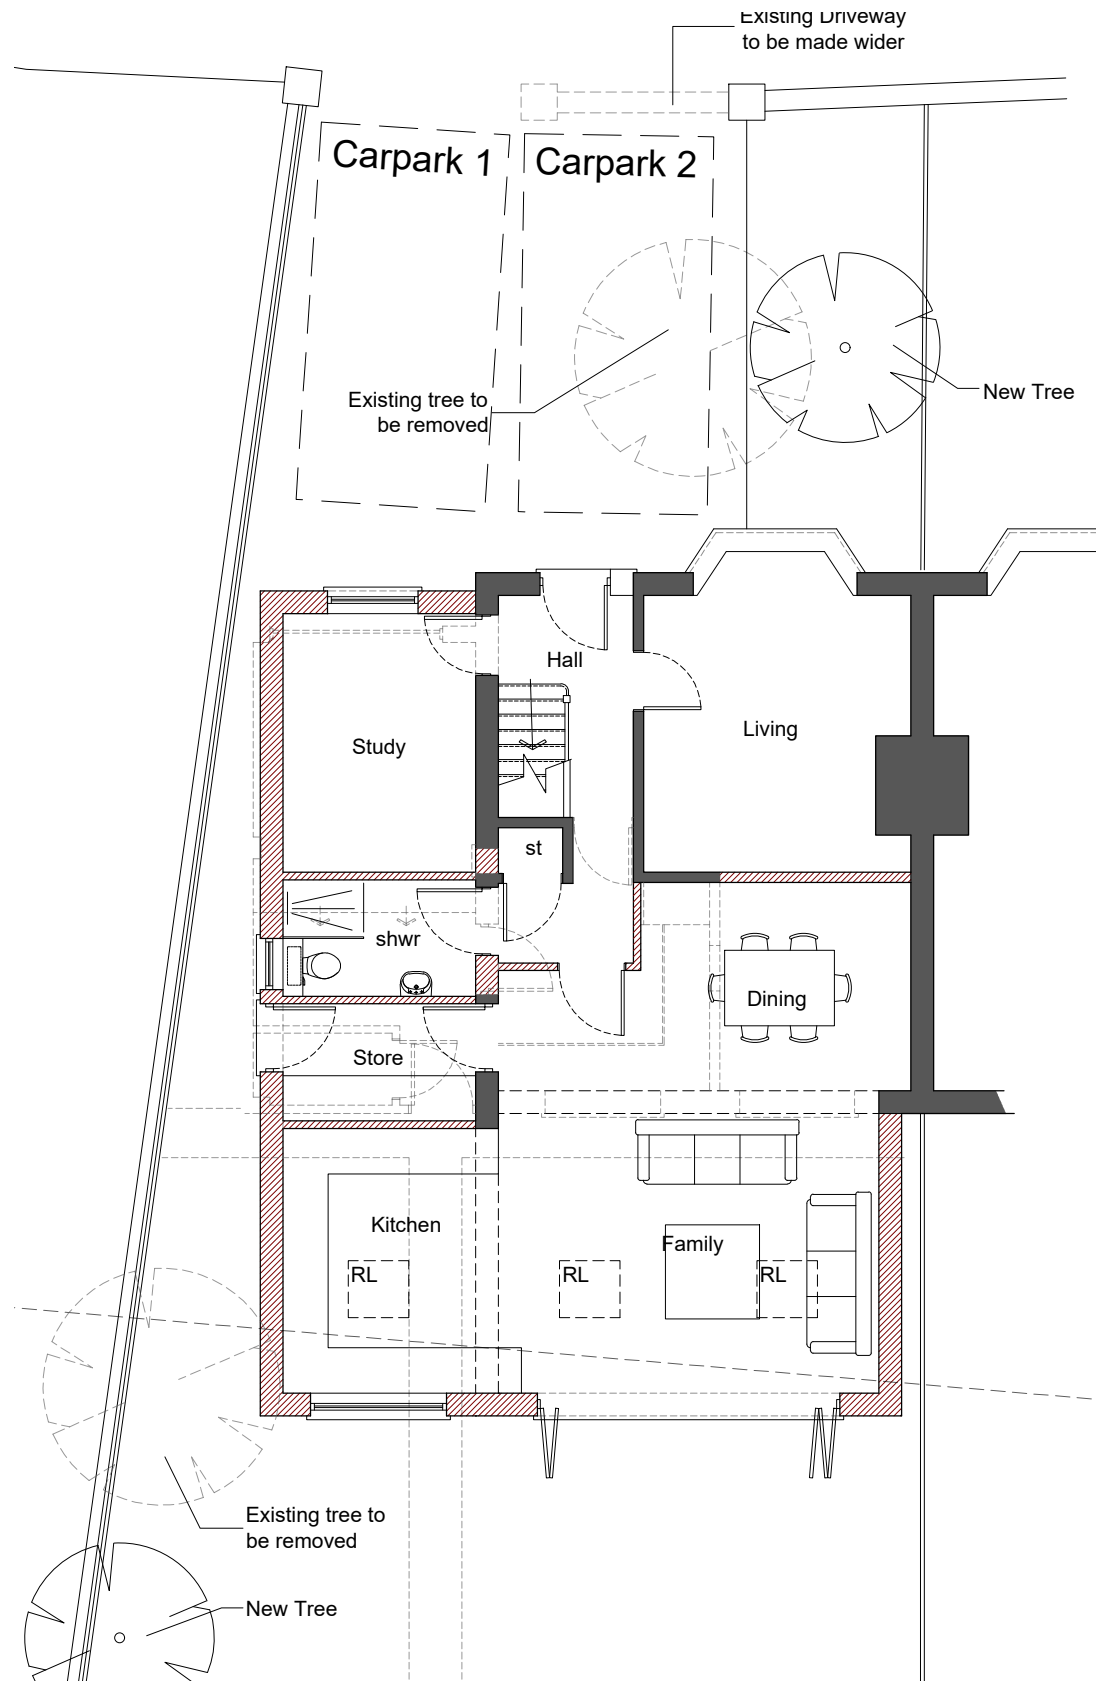


Ground Floor Plan 1:100 Scale

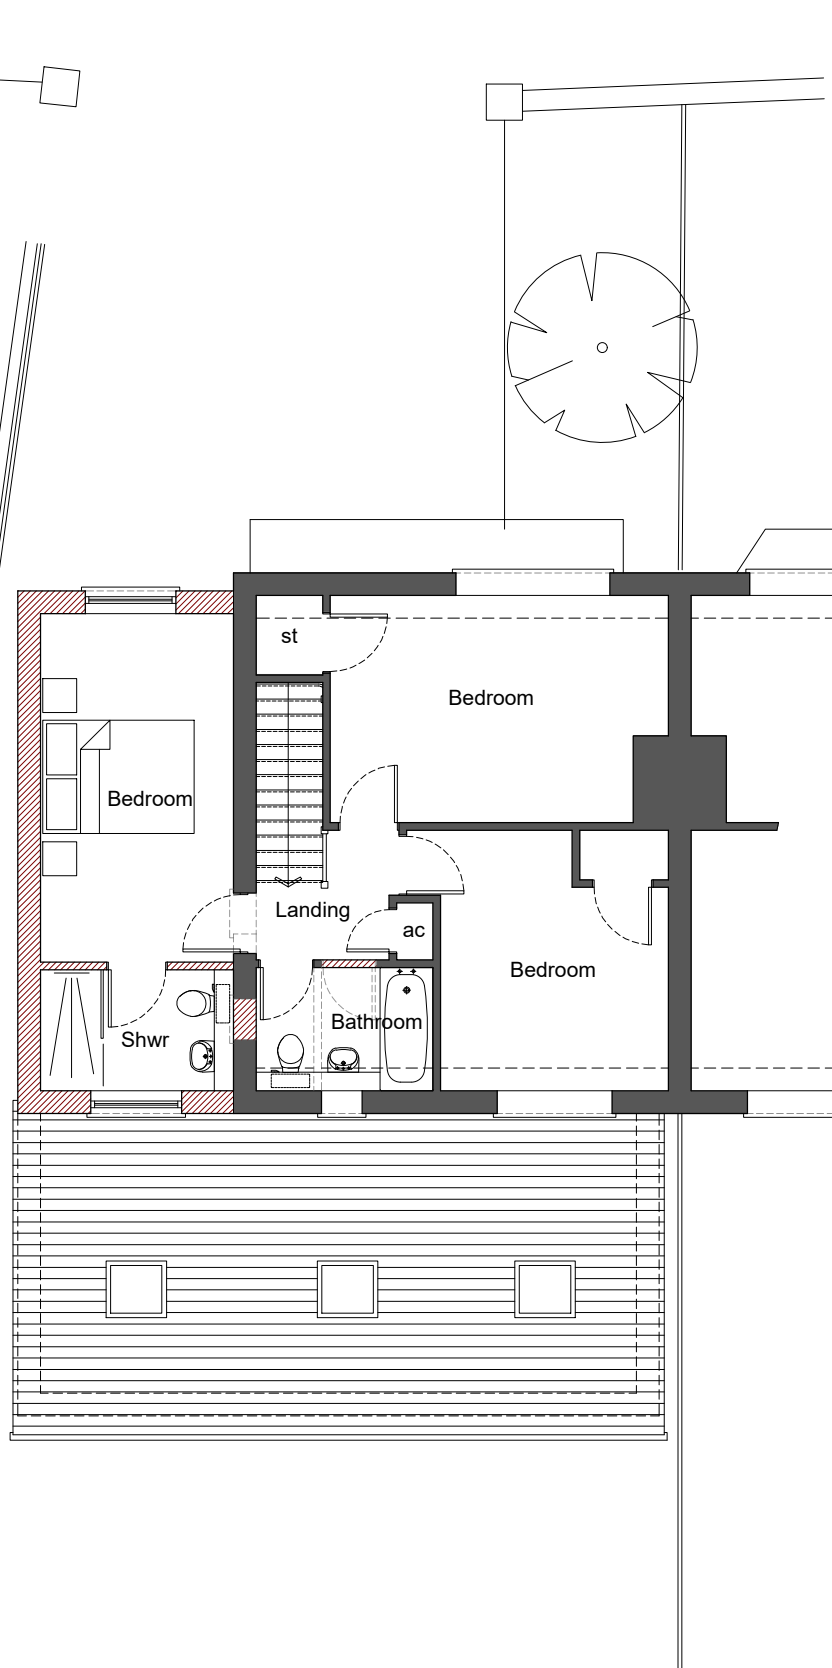

First Floor Plan 1:100 Scale

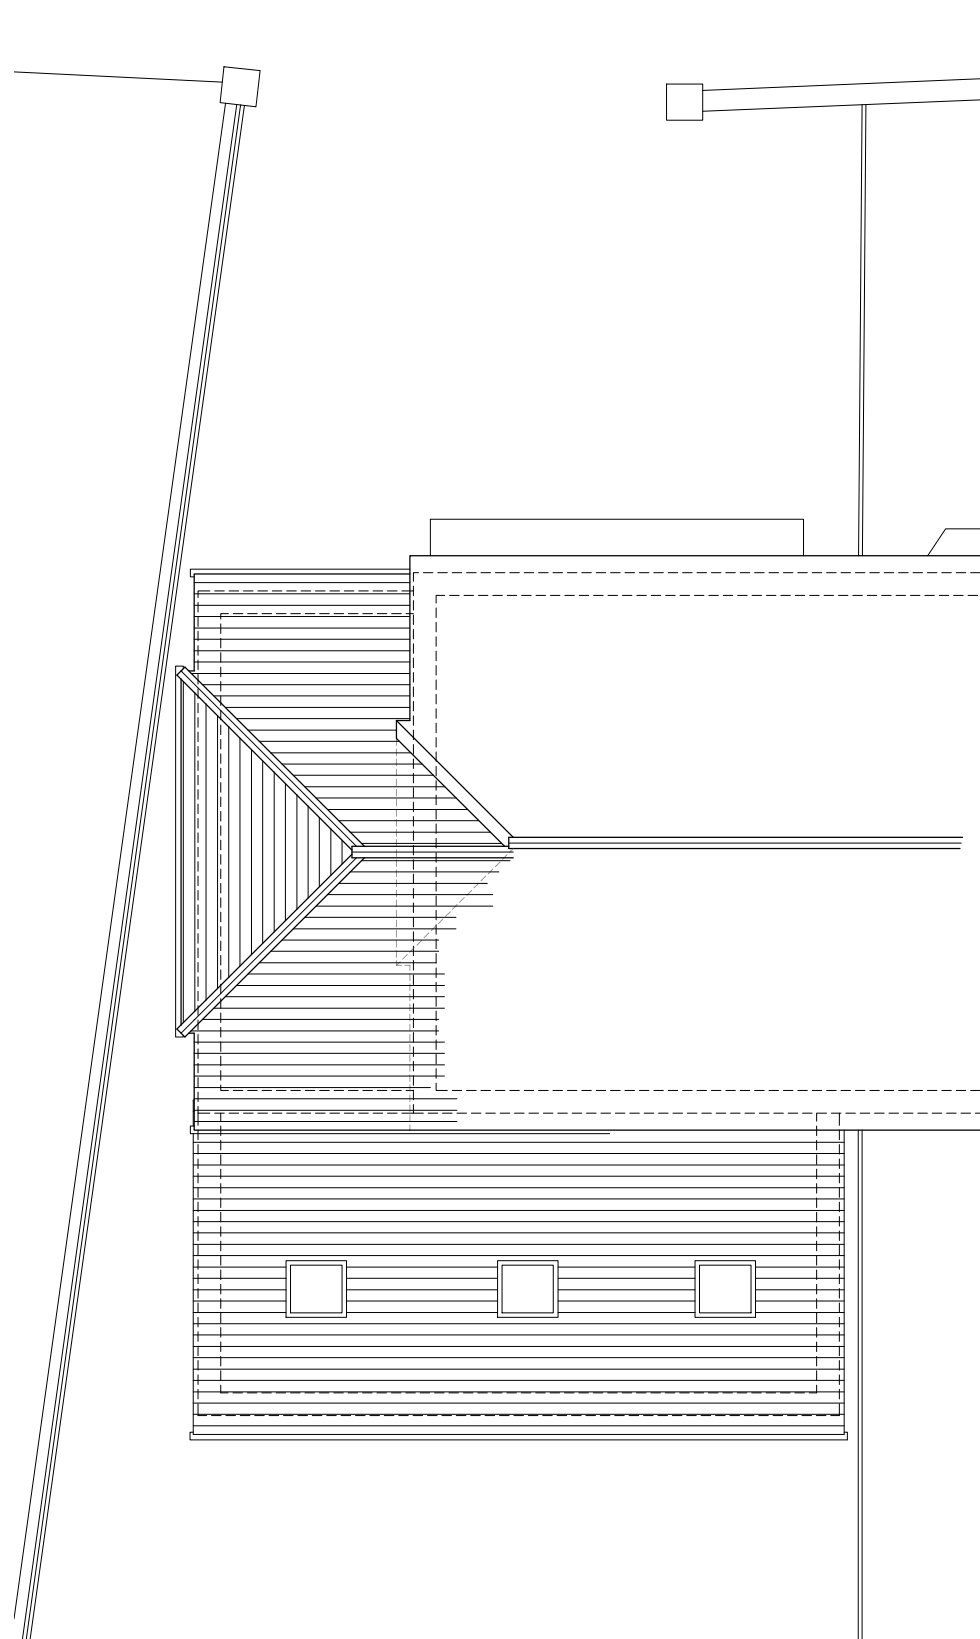

Roof Plan 1:100 Scale

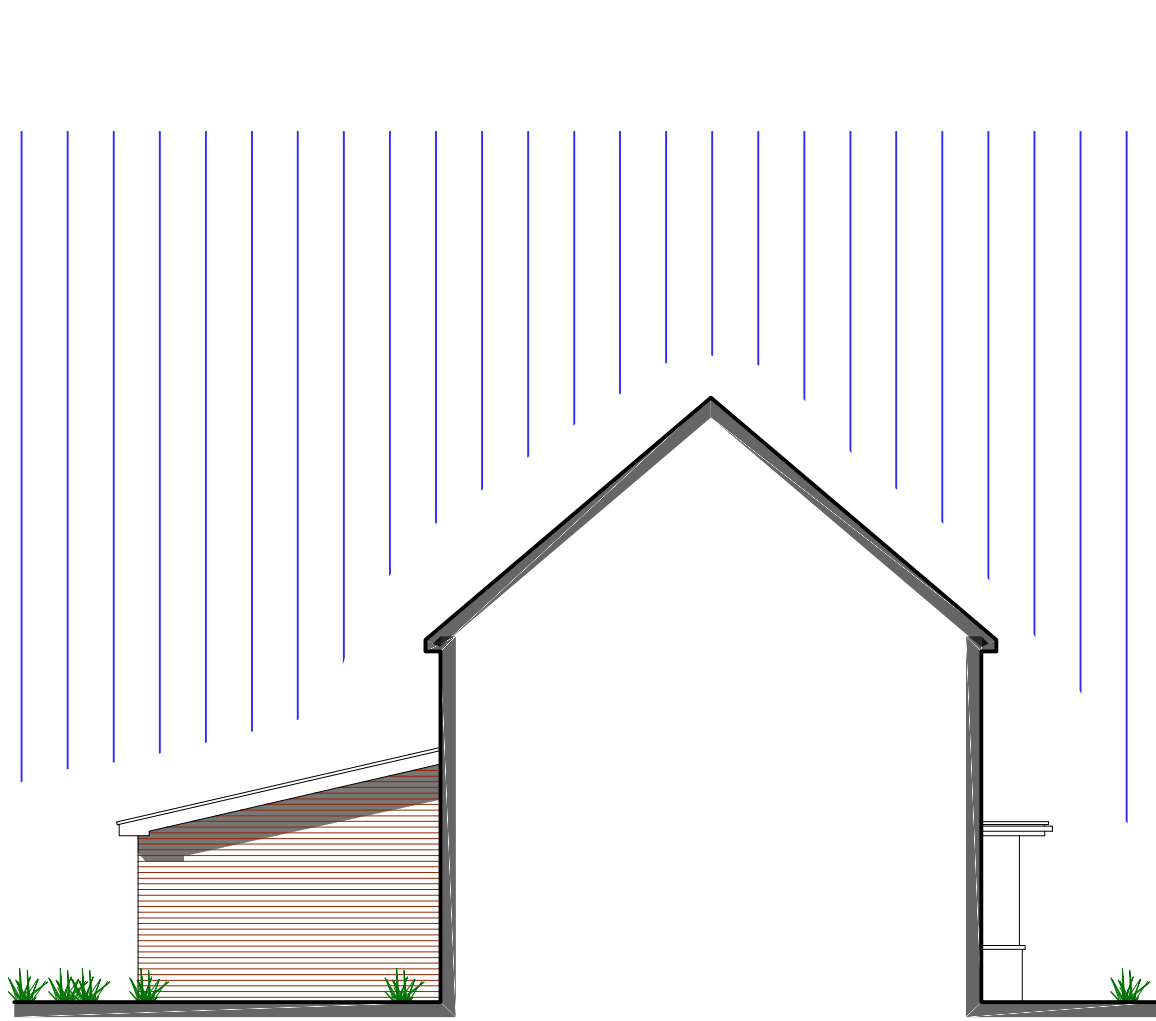

Side Elevation 1:100 Scale

Rev A - Landscaping added

- June 2024

Bonney Architecture
PLANNING & TECHNICAL SERVICES

CLIENT Ms L Wang

14 Hornbeam Close

Barkham

Wokingham

RG41 4UR

07515 355 770

bonneyarchitecture@gmail.com

JOB 48 Knights Way, Emmer Green,
Reading Berkshire, RG4 8RH

DRG PROPOSED PLANS & ELEVATIONS

SCALE As Shown DRAWN P Bonney DATE April 2024

BA 0275|02| A