




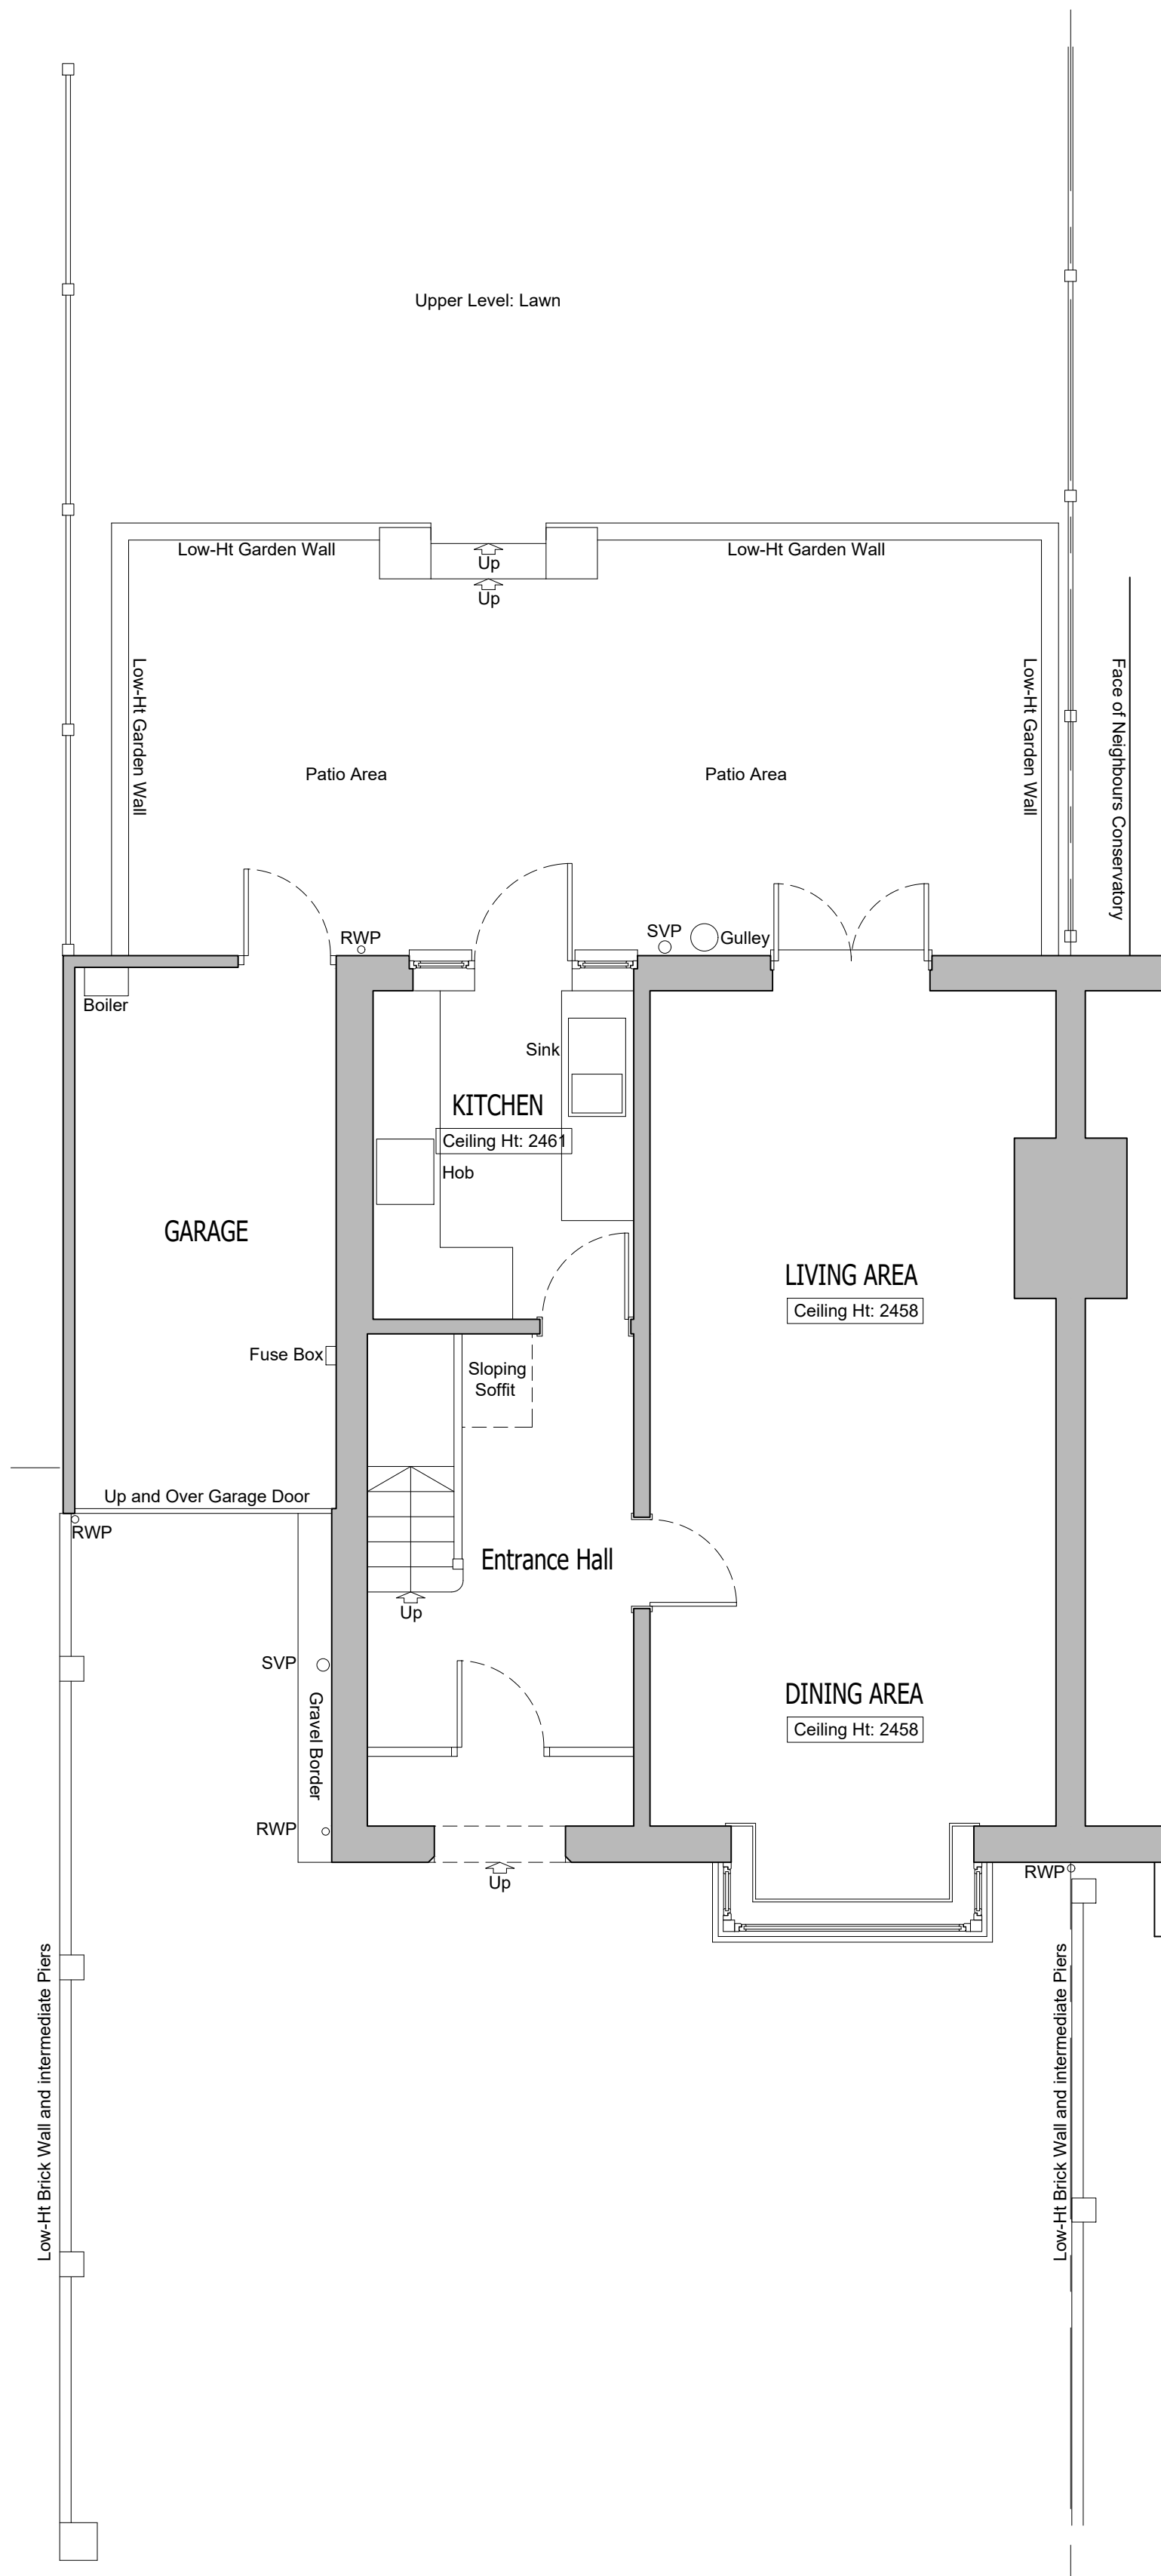


GROUND FLOOR GENERAL ARRANGEMENT PLAN - As Existing
Scale 1:50

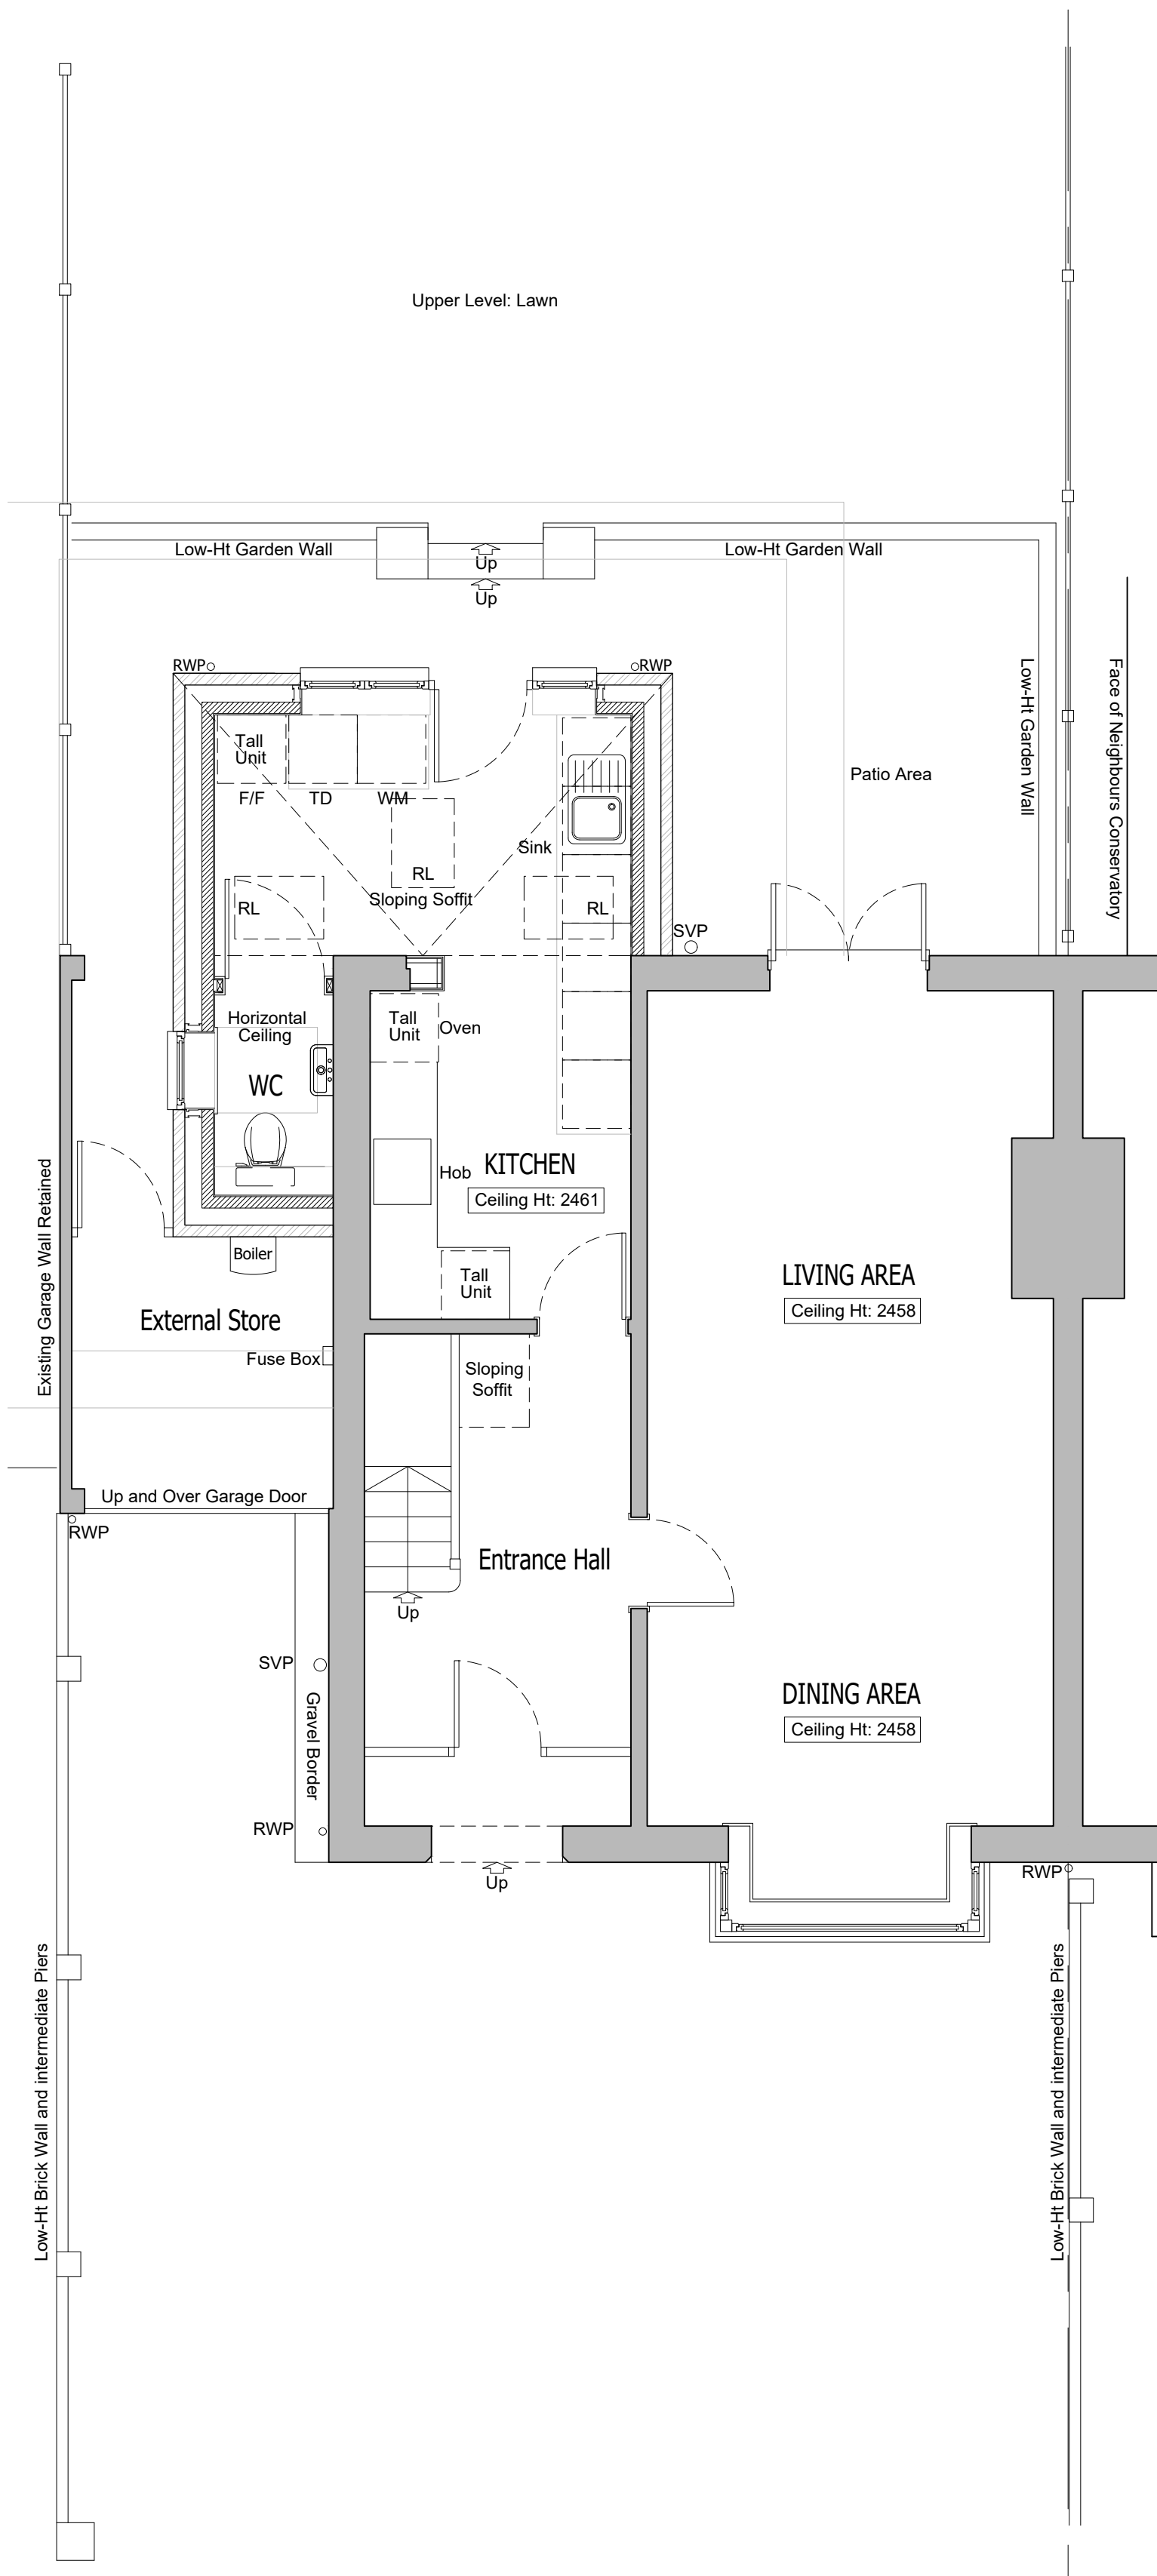

GROUND FLOOR GENERAL ARRANGEMENT PLAN - As Proposed
Scale 1:50

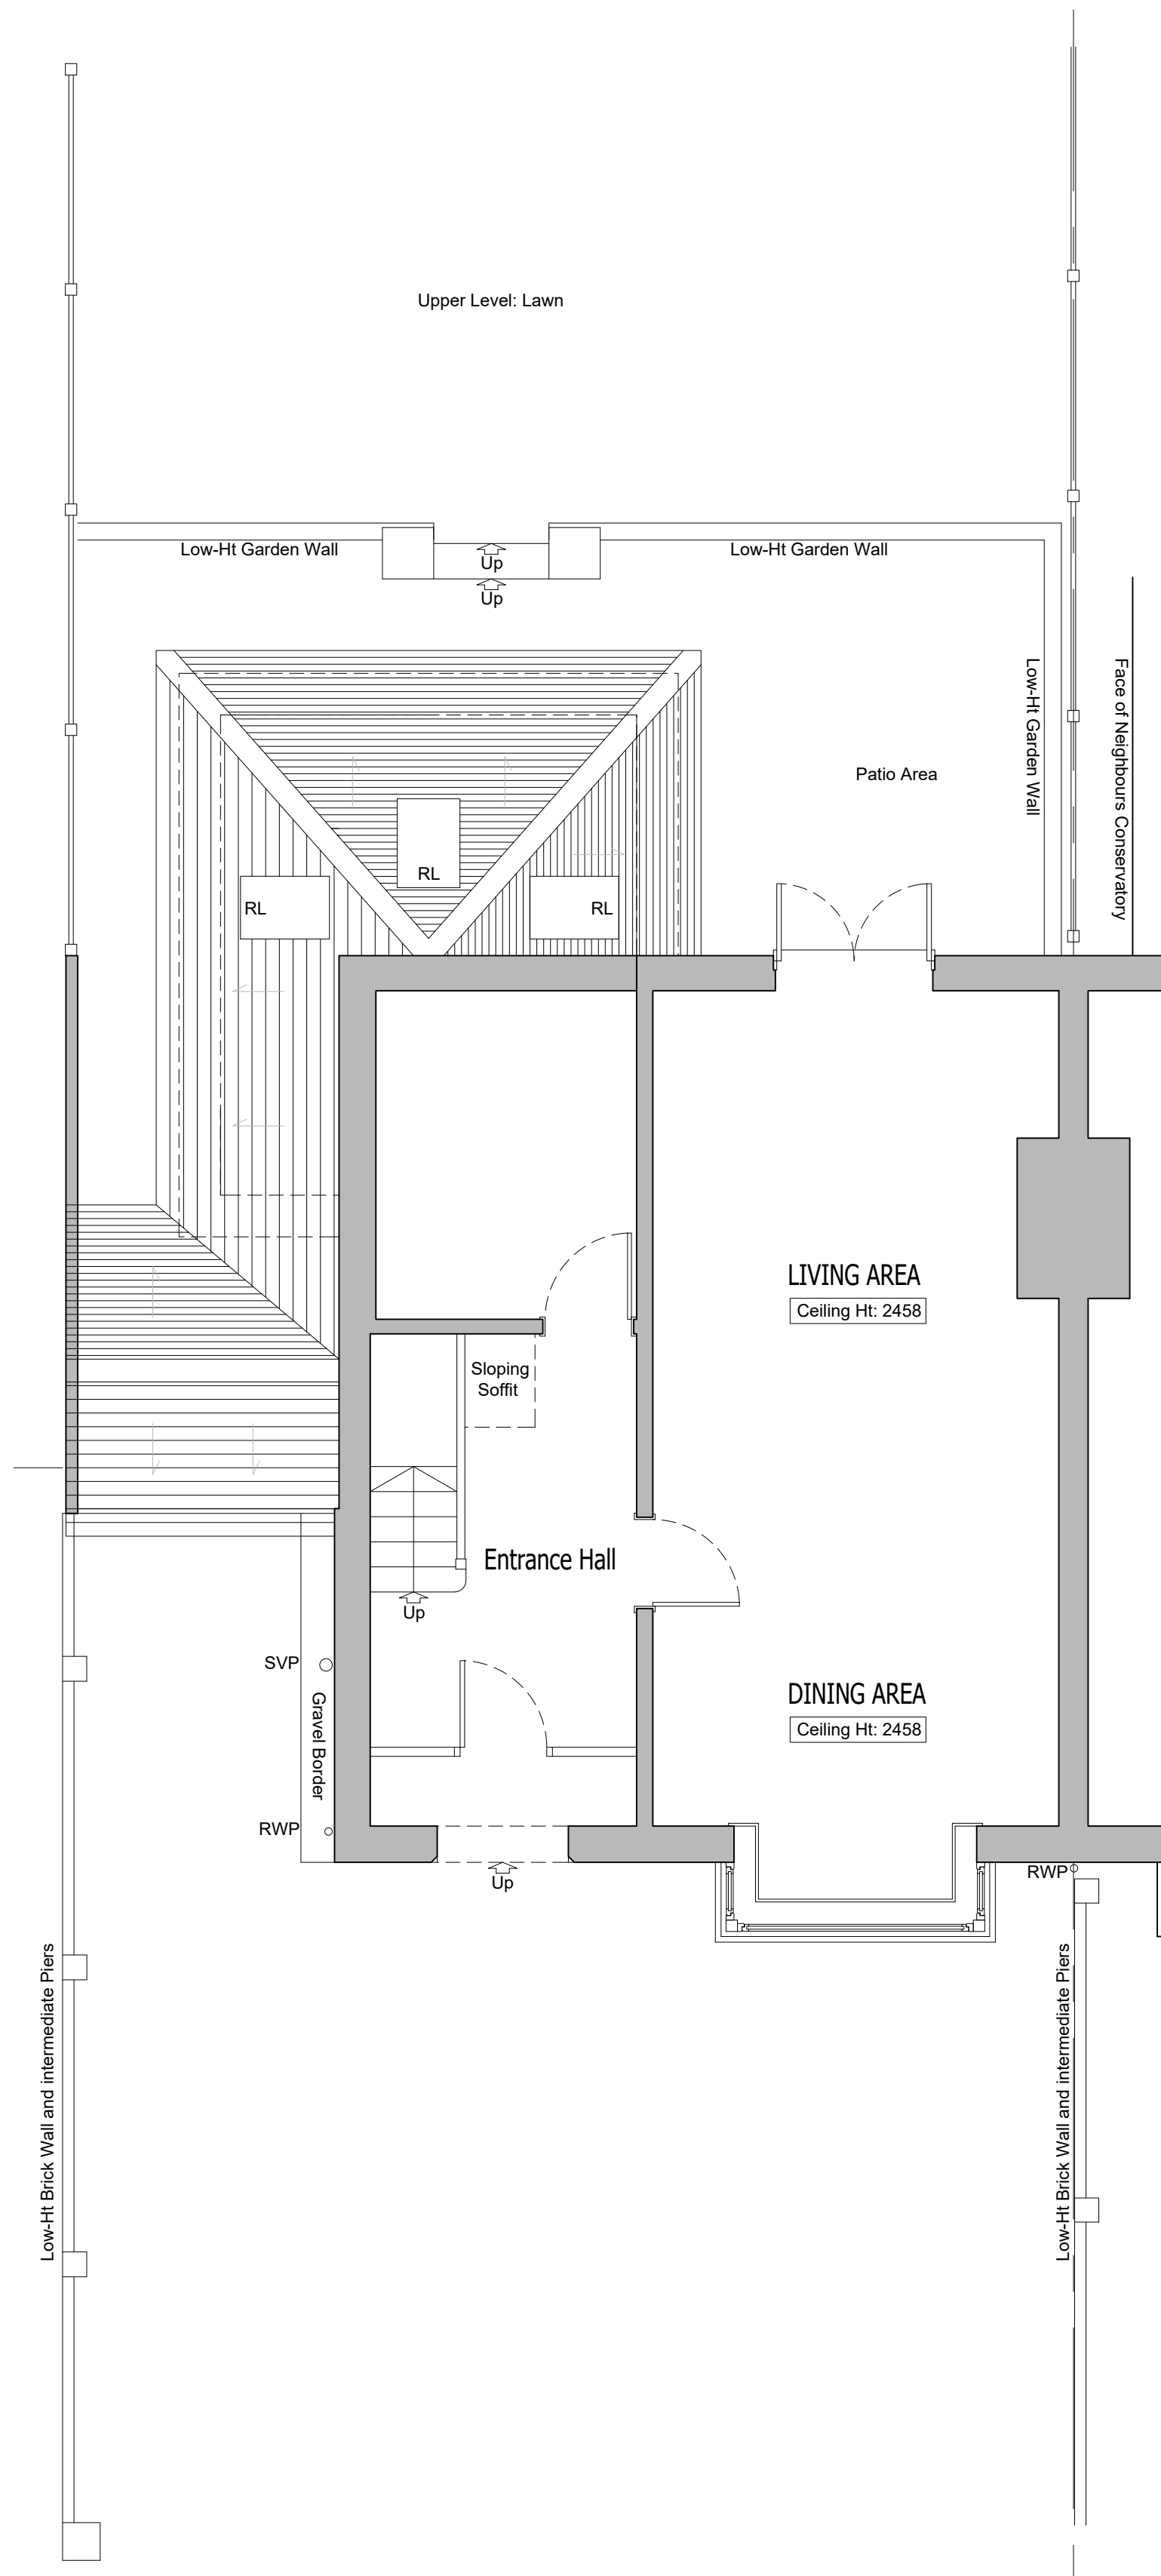

ROOF SCAPE PLAN - As Proposed
Scale 1:50

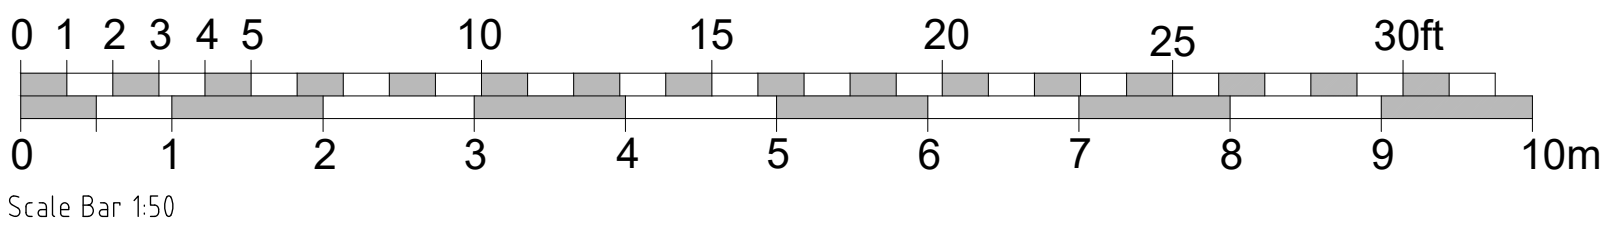

FOR PLANNING SUBMISSION		
A	Roof Scape Plan Amended	01-08-2024
Rev	Description	Date
EXTENSIONS AND ALTERATIONS LOCATION		
F.A.O. Mr and Mrs P. Wheeler 21, Morecambe Avenue, Caversham, Reading, Berkshire, RG4 7NL		
DRAWING TITLE GROUND FLOOR PLAN Inc. ROOF SCAPE PLAN As Existing and Proposed		
DAVID HOLTHAM Architect		
DATE May 2024		
SCALE 1:50 @ A1	DRWG. NO. 2024/2001	REVISION A