

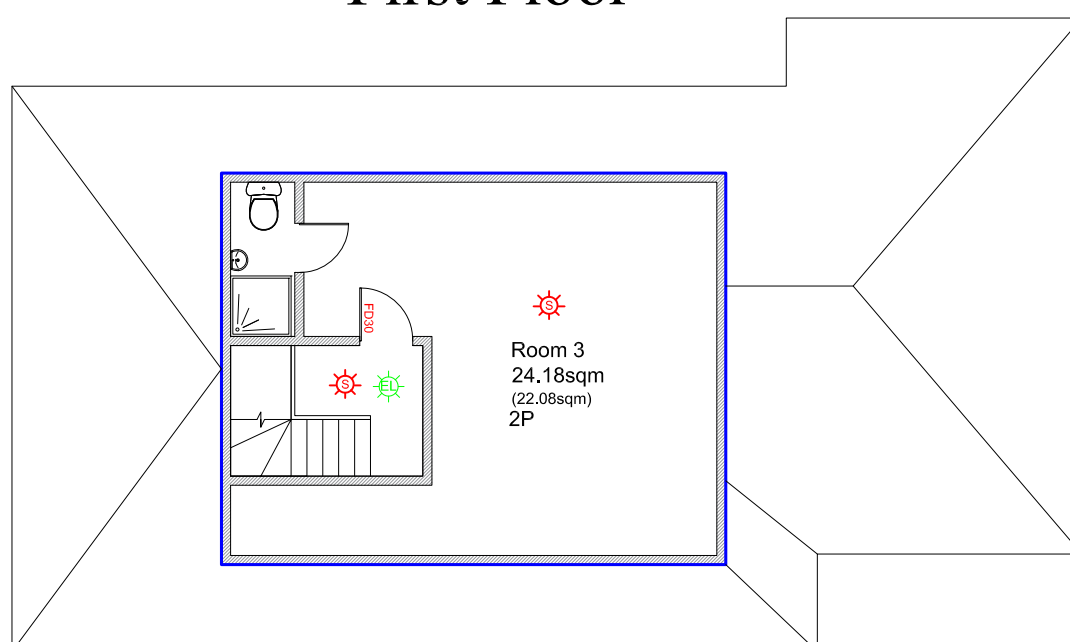
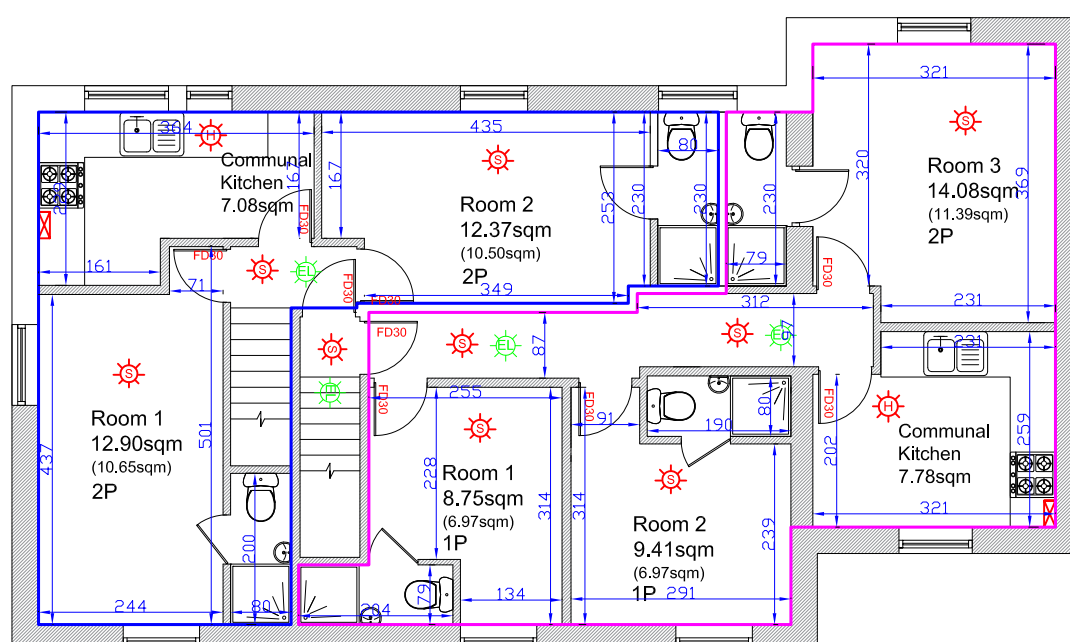
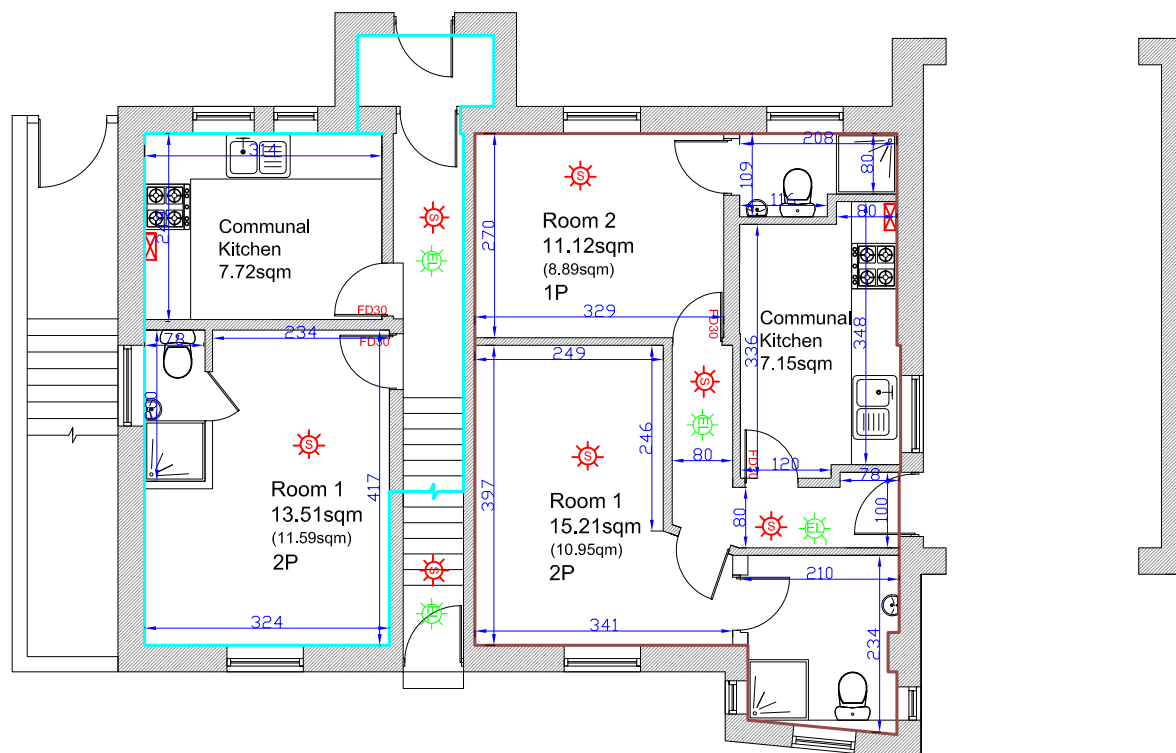


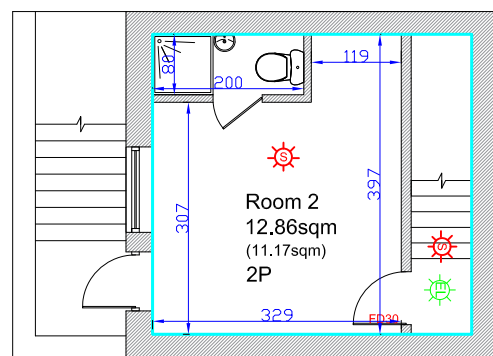

Loft
(Subject to planning & Heights)

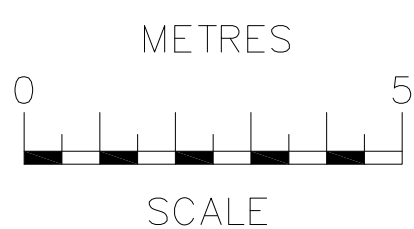

Project: 1 Wilson Road Reading RG30 2RS	Drawing type: PROPOSED Floor Plans		
NOTES The contractors are to check all the dimensions, levels, drain runs and general condition of the site before works commence a, immediately of any error omissions or discrepancies. All works are to be carried out in accordance with current Building Regulations, British Standards, Code of Practice and Quality Assurance Scheme for ground foundation and drainage.	Date: Feb '23	Scale: 1:100 @ A3	Rev.
	Dwg. No. WRR.01.PR.02		Drawn by. B.W