


USE FIGURED DIMENSIONS ONLY. DO NOT SCALE FROM THIS DRAWING EXCEPT FOR PLANNING PURPOSES. ALL DIMENSIONS MUST BE CHECKED ON SITE. ANY INCONSISTENCIES MUST BE REPORTED BACK TO THE ARCHITECT. THIS DRAWING AND ANY DESIGNS INDICATED THEREON ARE THE COPYRIGHT OF BROOKS & MURRAY ARCHITECTS. ALL RIGHTS ARE RESERVED. NO PART OF THIS WORK MAY BE PRODUCED WITHOUT PRIOR PERMISSION IN WRITING FROM BROOKS & MURRAY ARCHITECTS. THESE DRAWINGS ARE INTENDED FOR PLANNING PURPOSES ONLY. THEY ARE NOT TO BE USED FOR BUILDING, AND IF THEY ARE, THIS WILL BE IN BREACH OF BROOKS & MURRAY'S COPYRIGHT.

REV.	AMENDMENT	BY:	DATE
------	-----------	-----	------

 


Brooks Murray Architects
41 Tabernacle Street, London, EC2A 4AA
+44 (0)2077399955 architects@brooksmurray.com

brooks
murray

CLIENT:
PRIVATE CLIENT
JOB:
KENNET PLACE
READING
RG1 3ES
DRAWING TITLE:
PROPOSED GROUND FLOOR PLAN

SCALE:
1:200 @ A3
DATE:
JULY 2024
STATUS:
PLANNING
DRAWING NUMBER: 1364.2.MA - 101
REV: -
ISSUED BY: AC

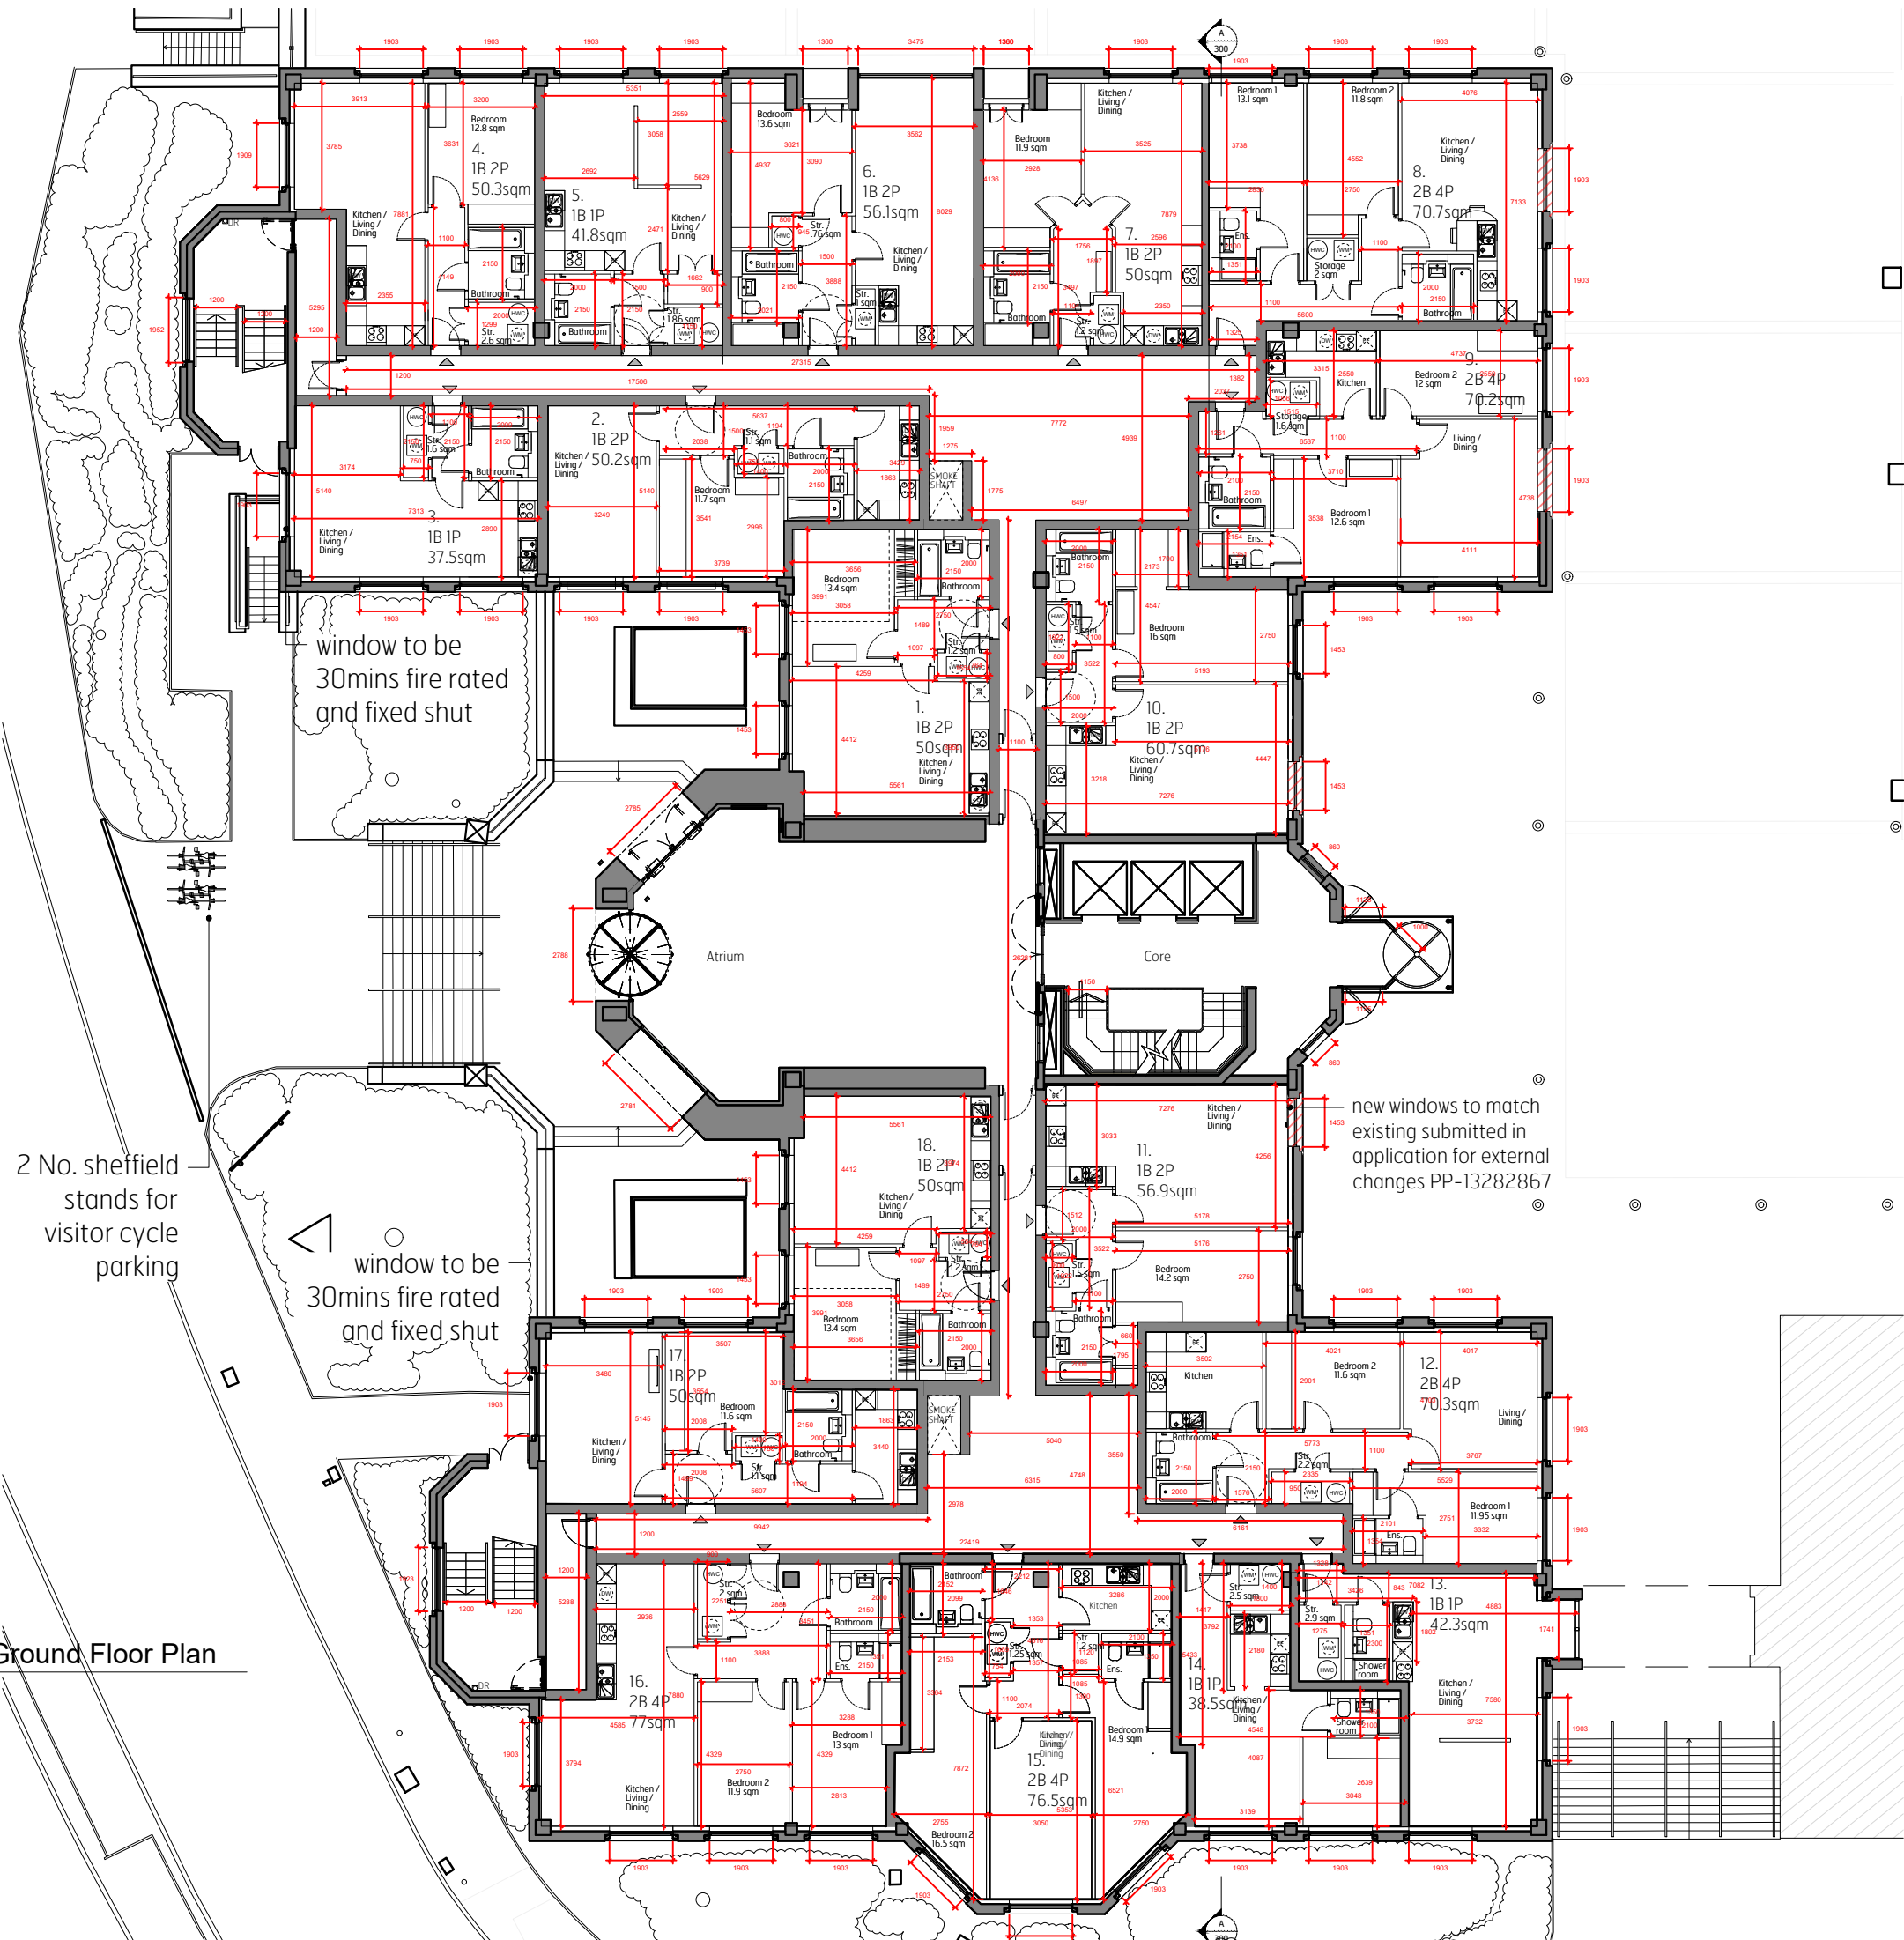

Proposed Ground Floor Plan
1:200 @ A3