






Notes

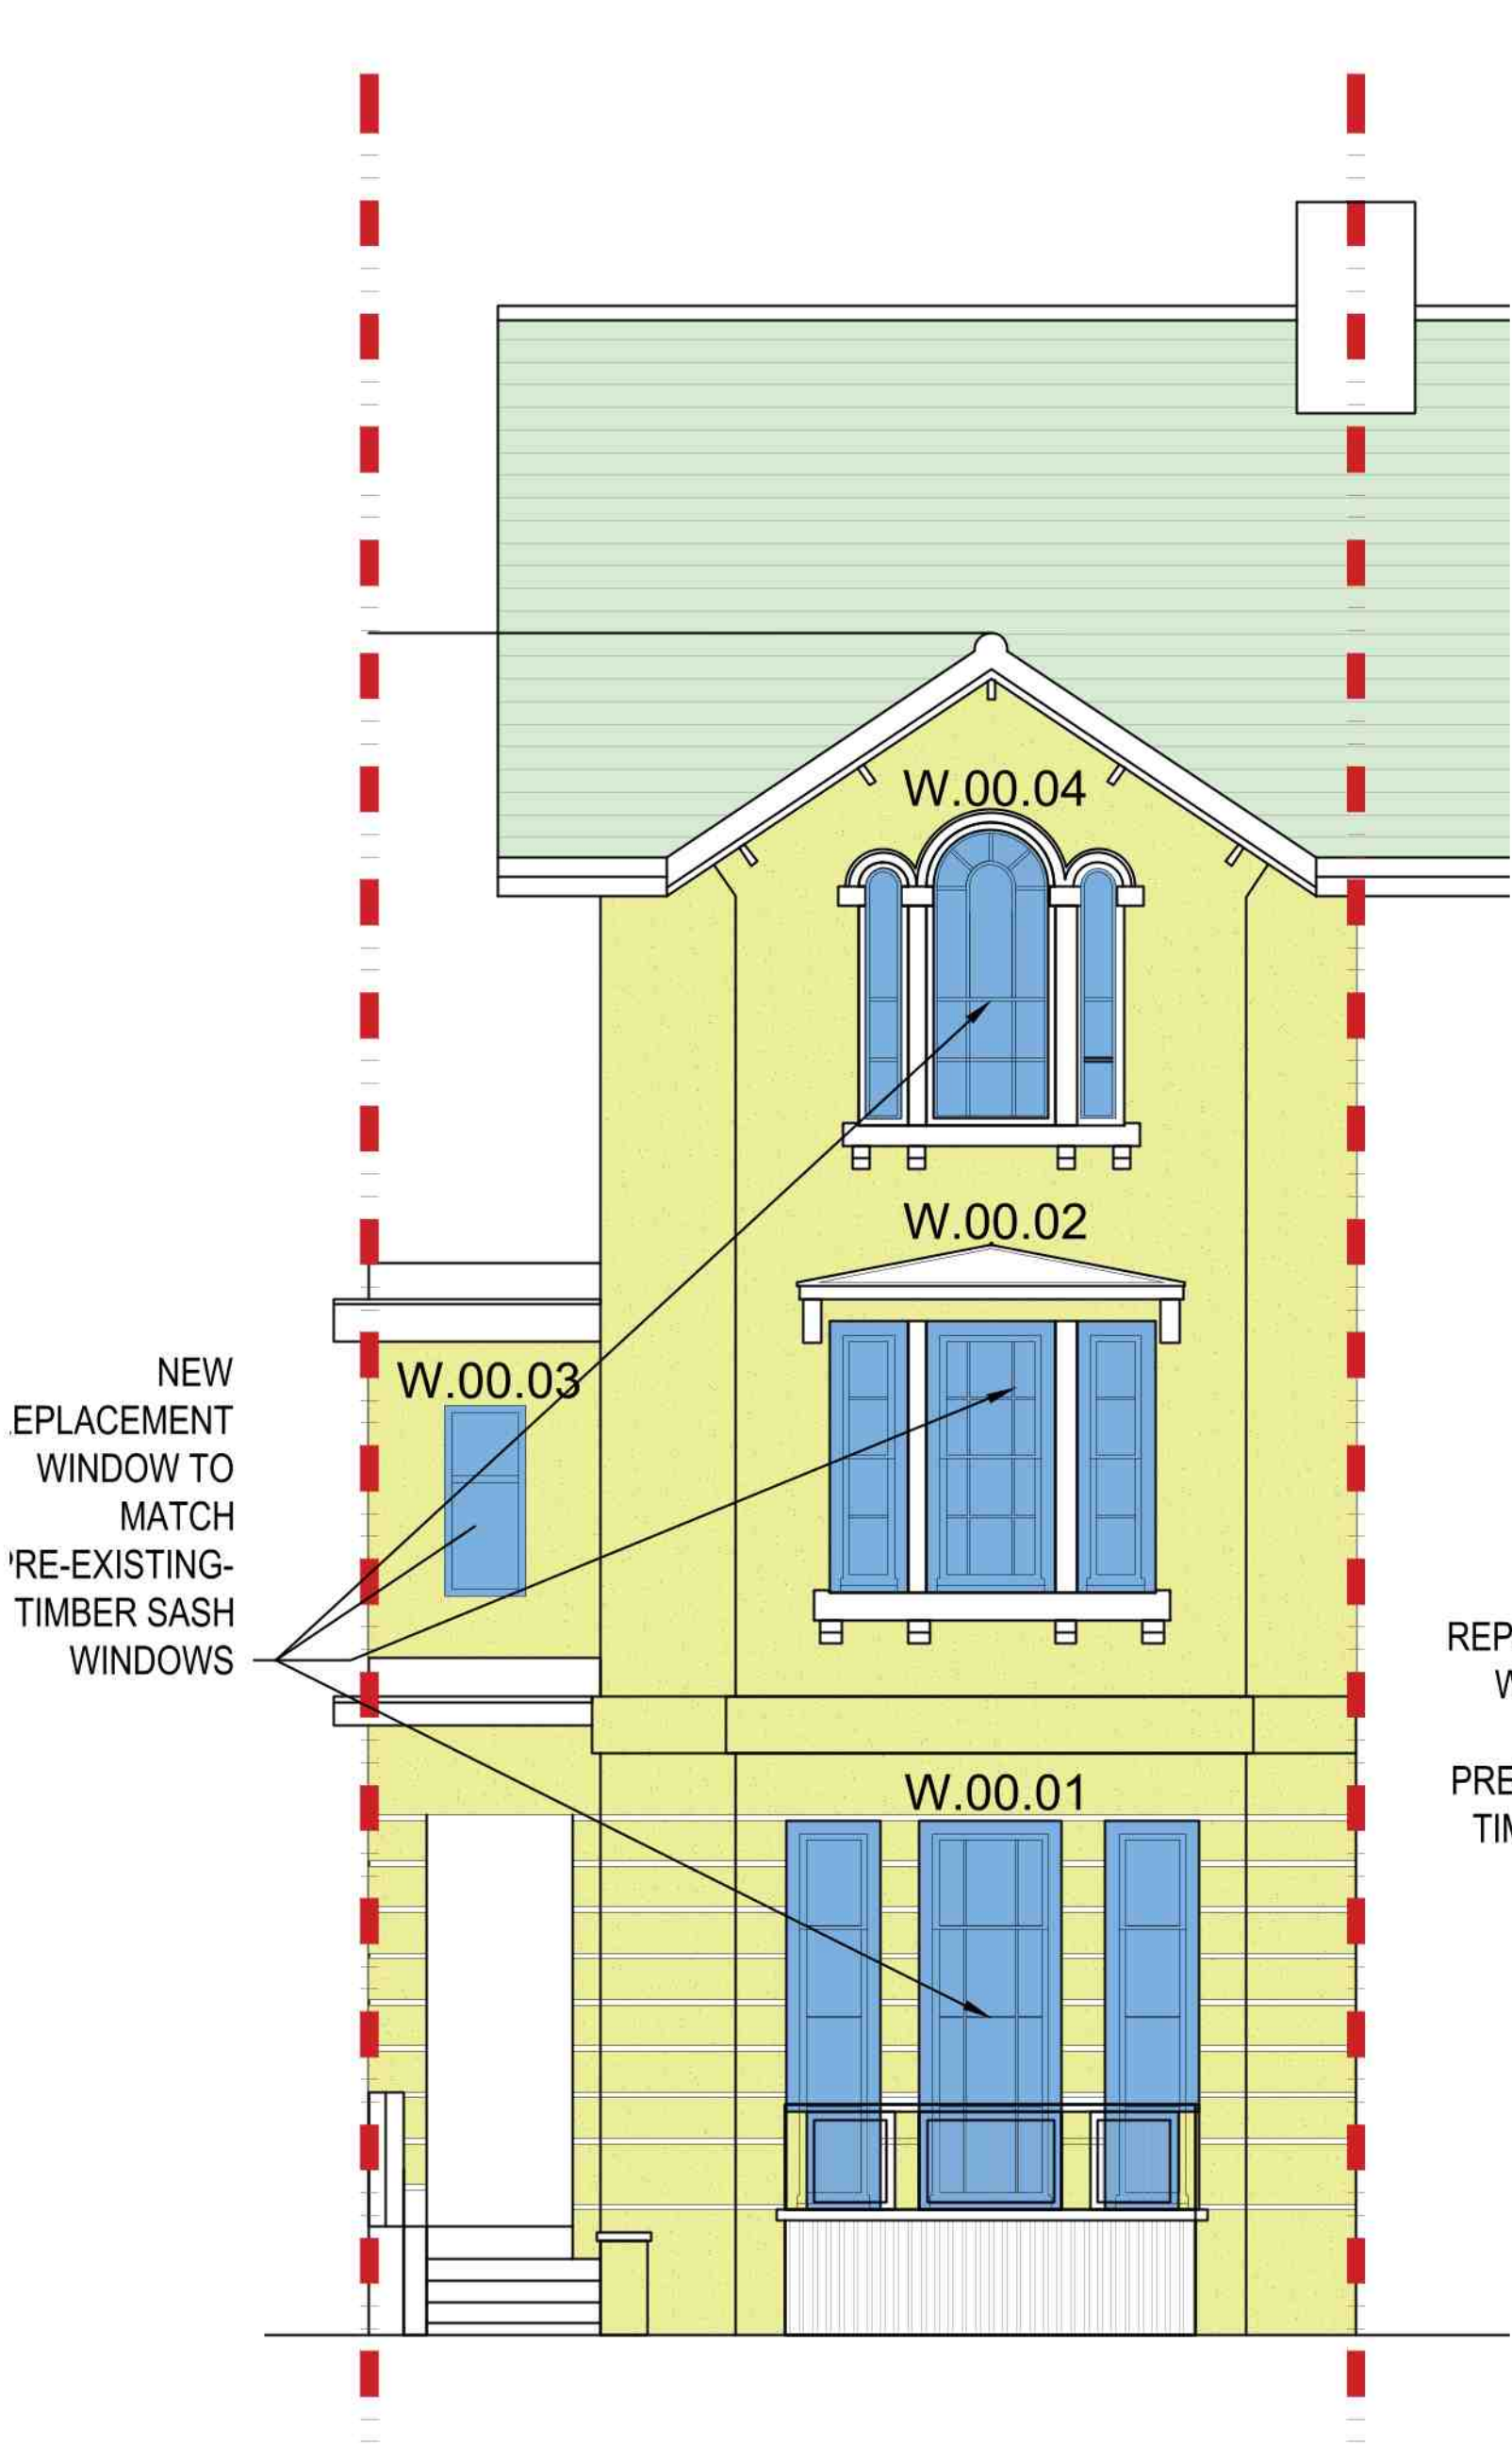

1 PROPOSED FRONT ELEVATION
SCALE 1:50

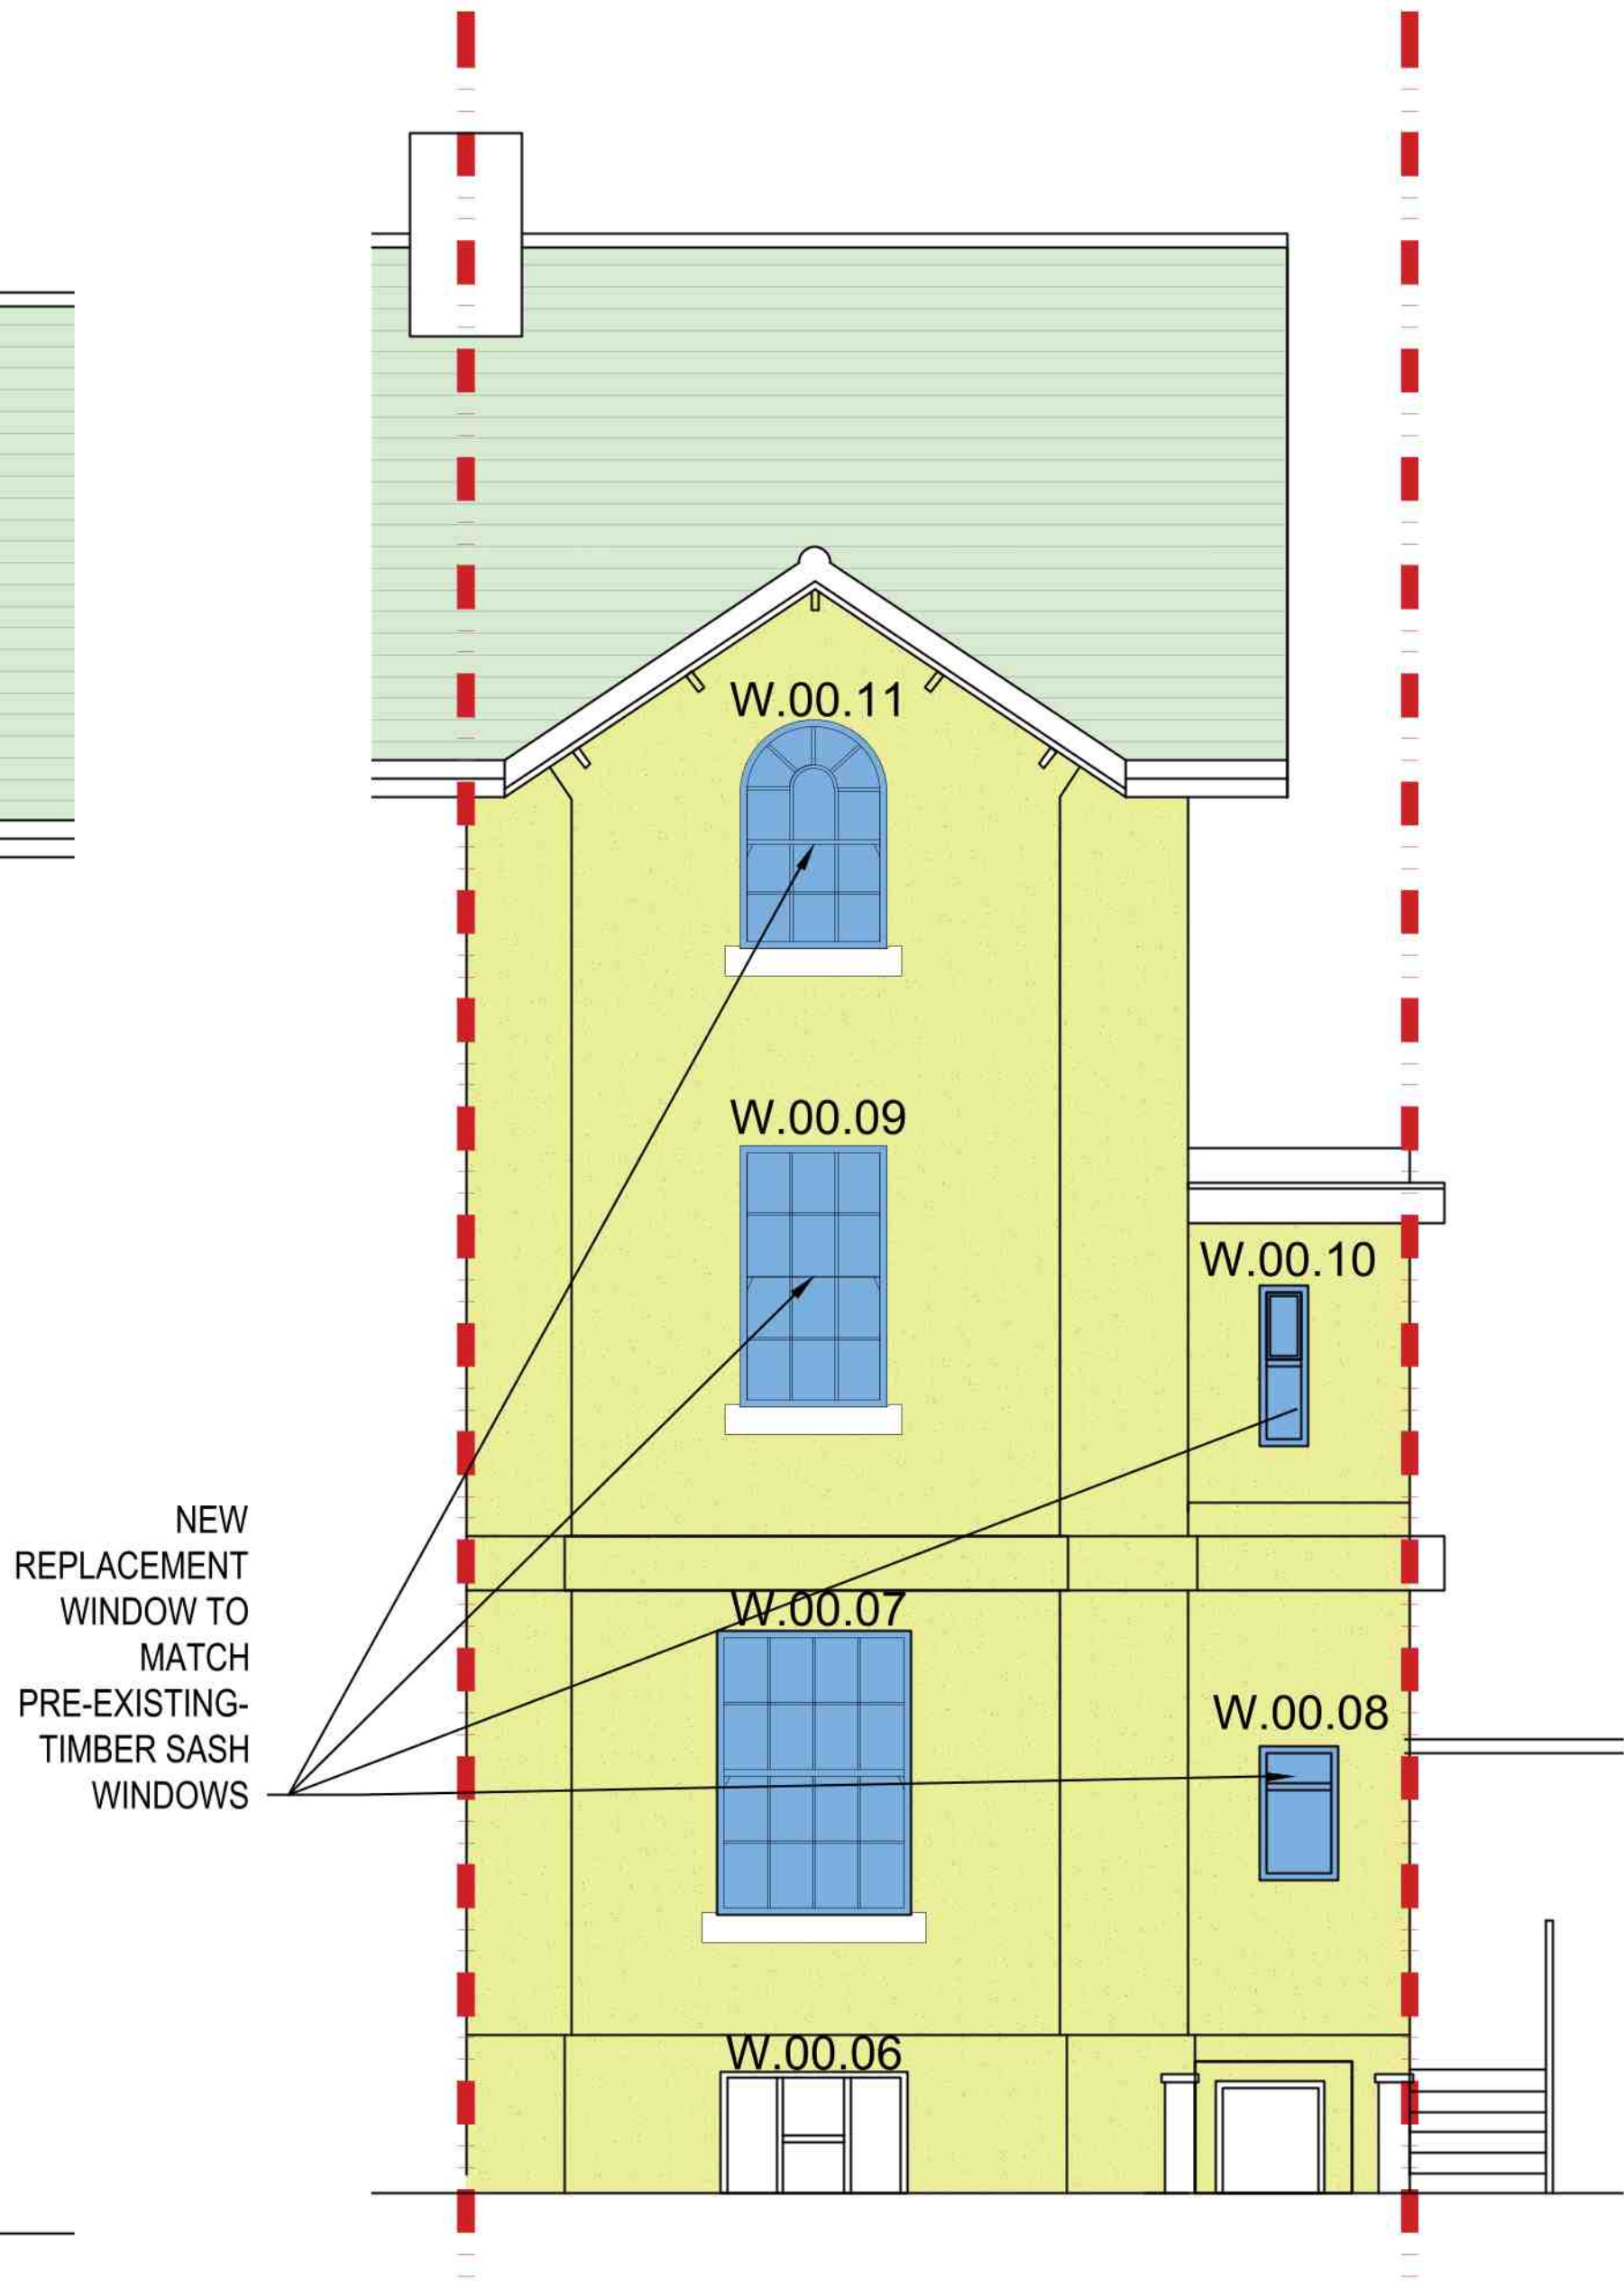

2 PROPOSED REAR ELEVATION
SCALE 1:50

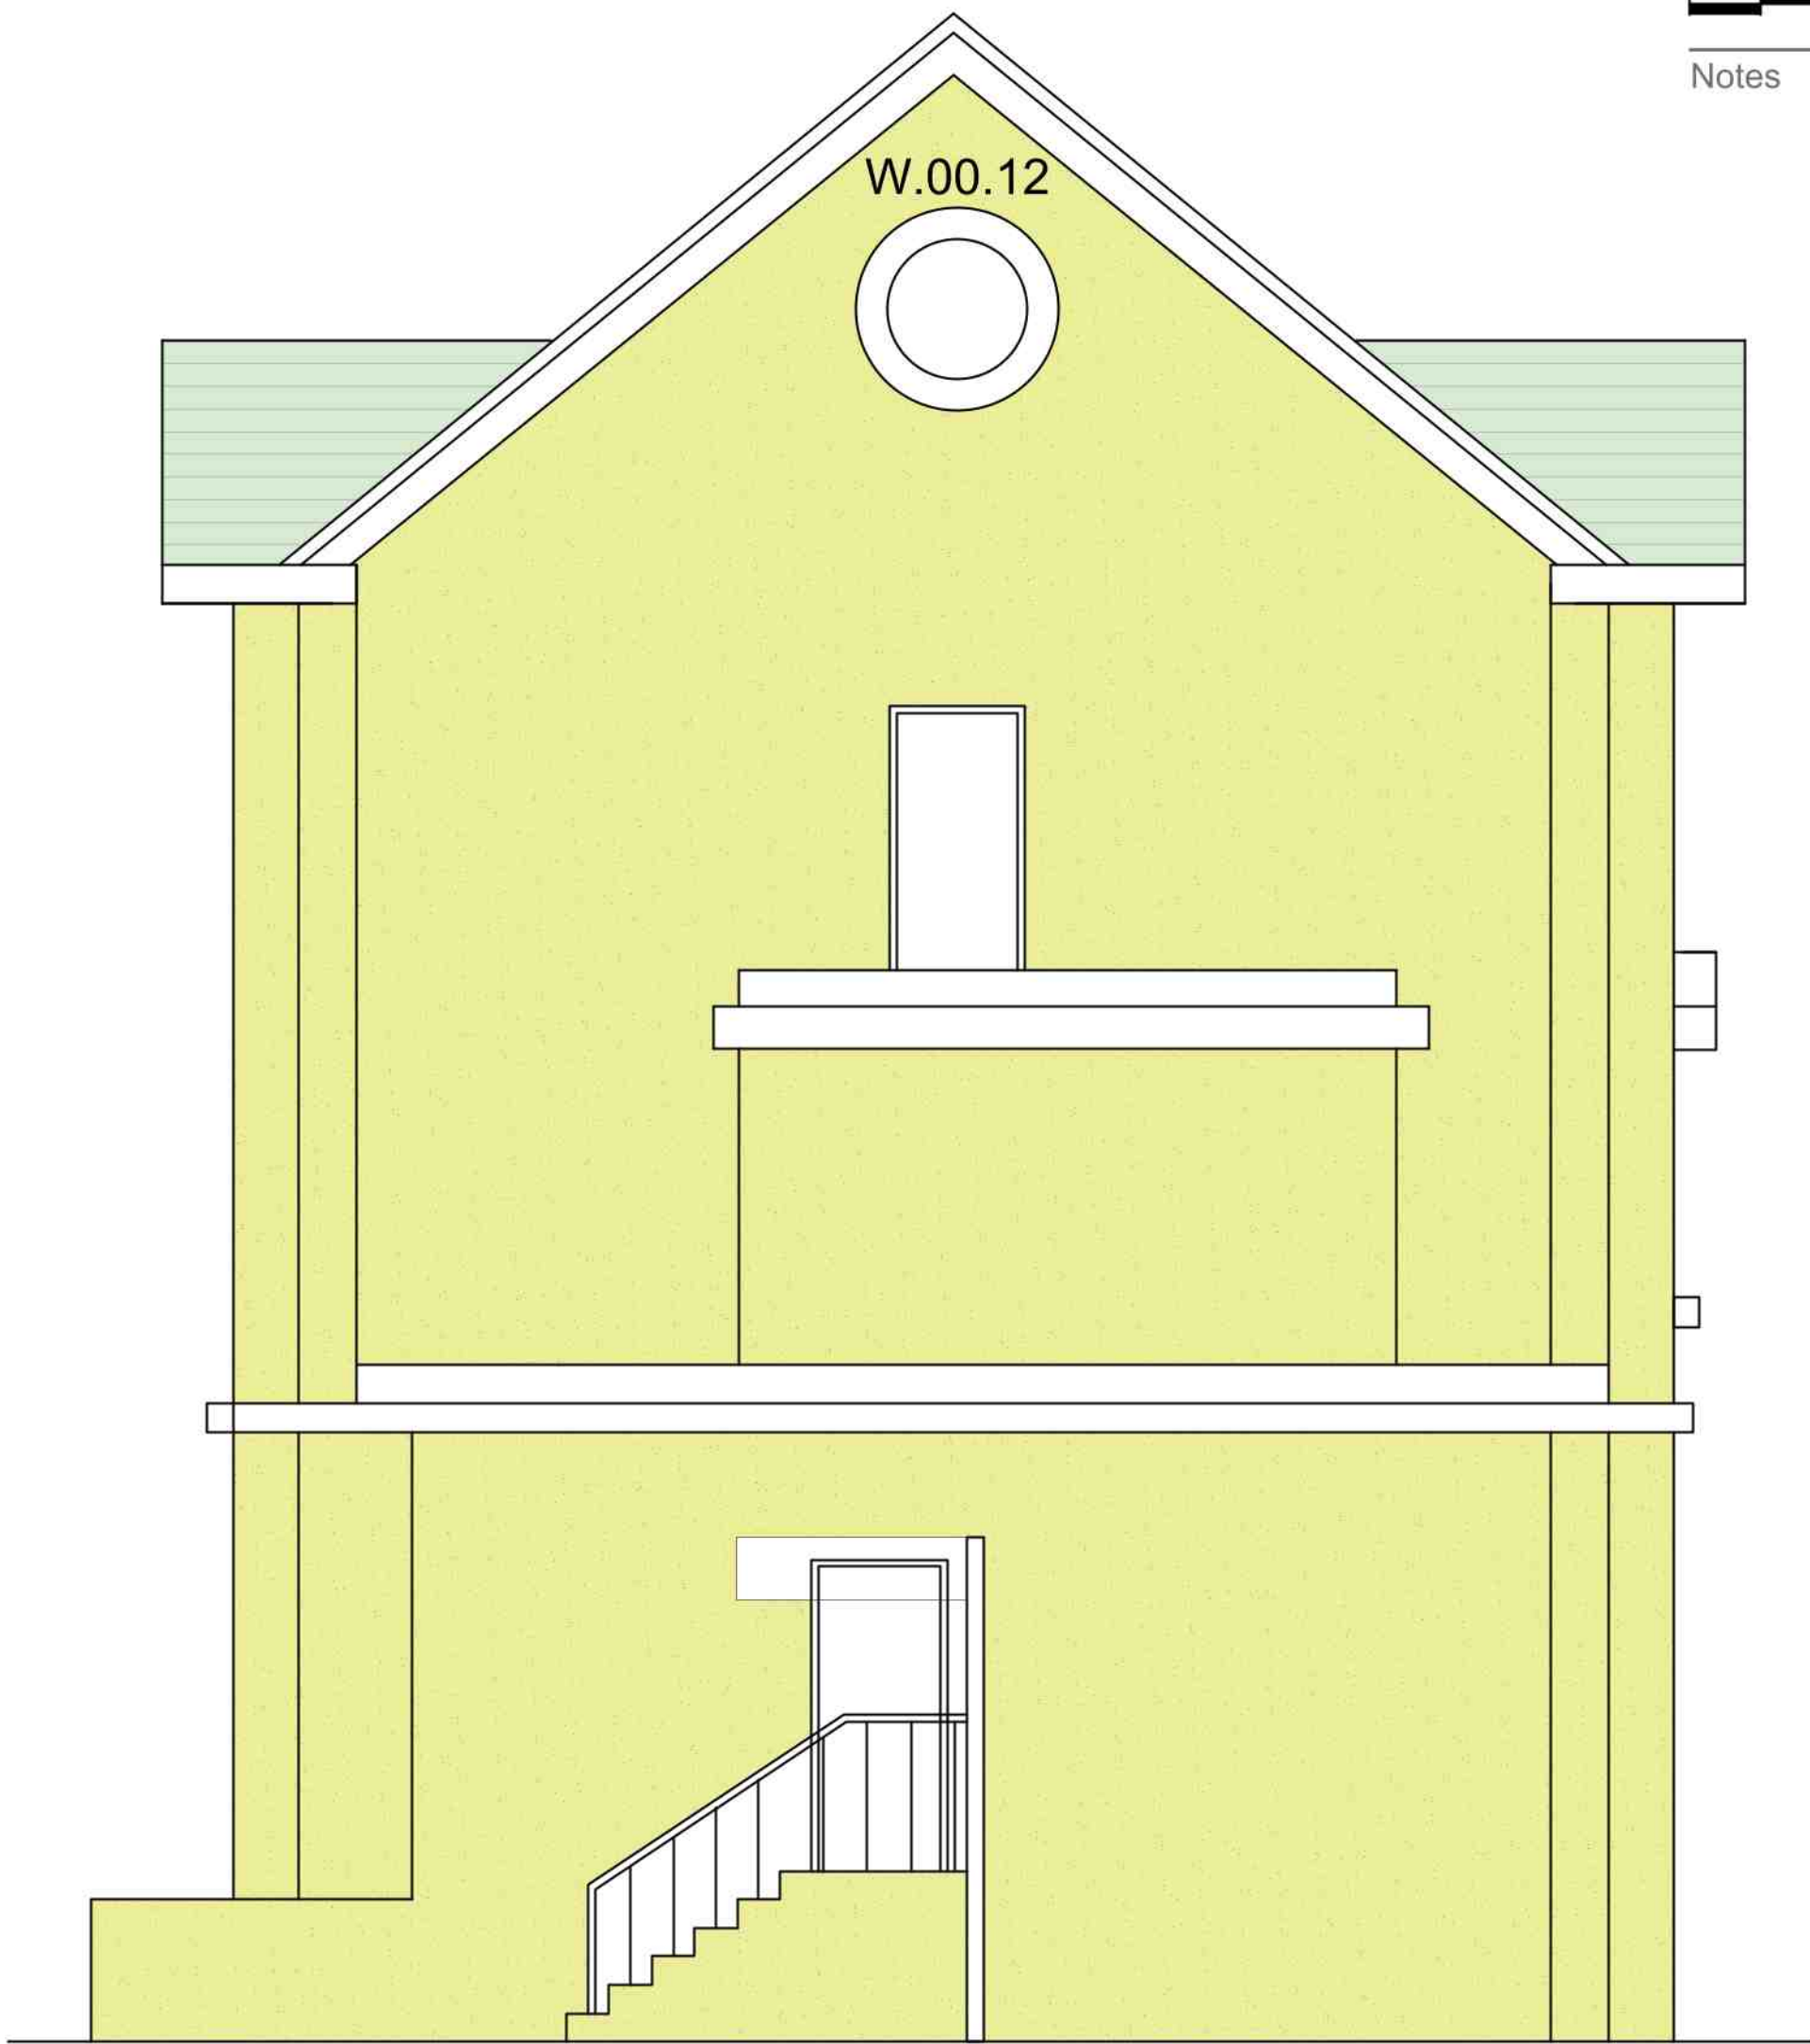

3 PROPOSED SIDE ELEVATION
SCALE 1:50

WINDOW SCHEDULE

W.NO	WINDOW MATERIAL	STATUS
W.00.01	TIMBER FRAMED WINDOW	COMPLETED
W.00.02	TIMBER FRAMED WINDOW	COMPLETED
W.00.03	UPVC WINDOW	NOT COMPLETED
W.00.04	TIMBER FRAMED WINDOW	COMPLETED
W.00.06	UPVC WINDOW	NOT COMPLETED
W.00.07	TIMBER FRAMED WINDOW	COMPLETED
W.00.08	UPVC WINDOW	NOT COMPLETED
W.00.09	TIMBER FRAMED WINDOW	COMPLETED
W.00.10	UPVC WINDOW	NOT COMPLETED
W.00.11	TIMBER FRAMED WINDOW	COMPLETED
W.00.12	TIMBER FRAMED WINDOW	NOT COMPLETED

P4	ISSUED FOR PLANNING	02.08.2024	IT	IT
P3	ISSUED FOR PLANNING	10.07.2024	IT	IT
P2	ISSUED FOR PLANNING	10.07.2024	IT	IT
P1	ISSUED FOR PLANNING	14.03.2024	IT	IT
REV	NOTES	DATE	BY	AUTH

PROJECT
PROPOSED WINDOW REPLACEMENTS
83 LONDON ROAD
READING
DRAWING TITLE
PROPOSED ELEVATIONS

DRAWING STATUS
PLANNING

SCALE AT A1:
1:50
SCALE AT A3:
1:100

JOB NO.
1589
DRAWING NO.
02-02
REV.
P4

