


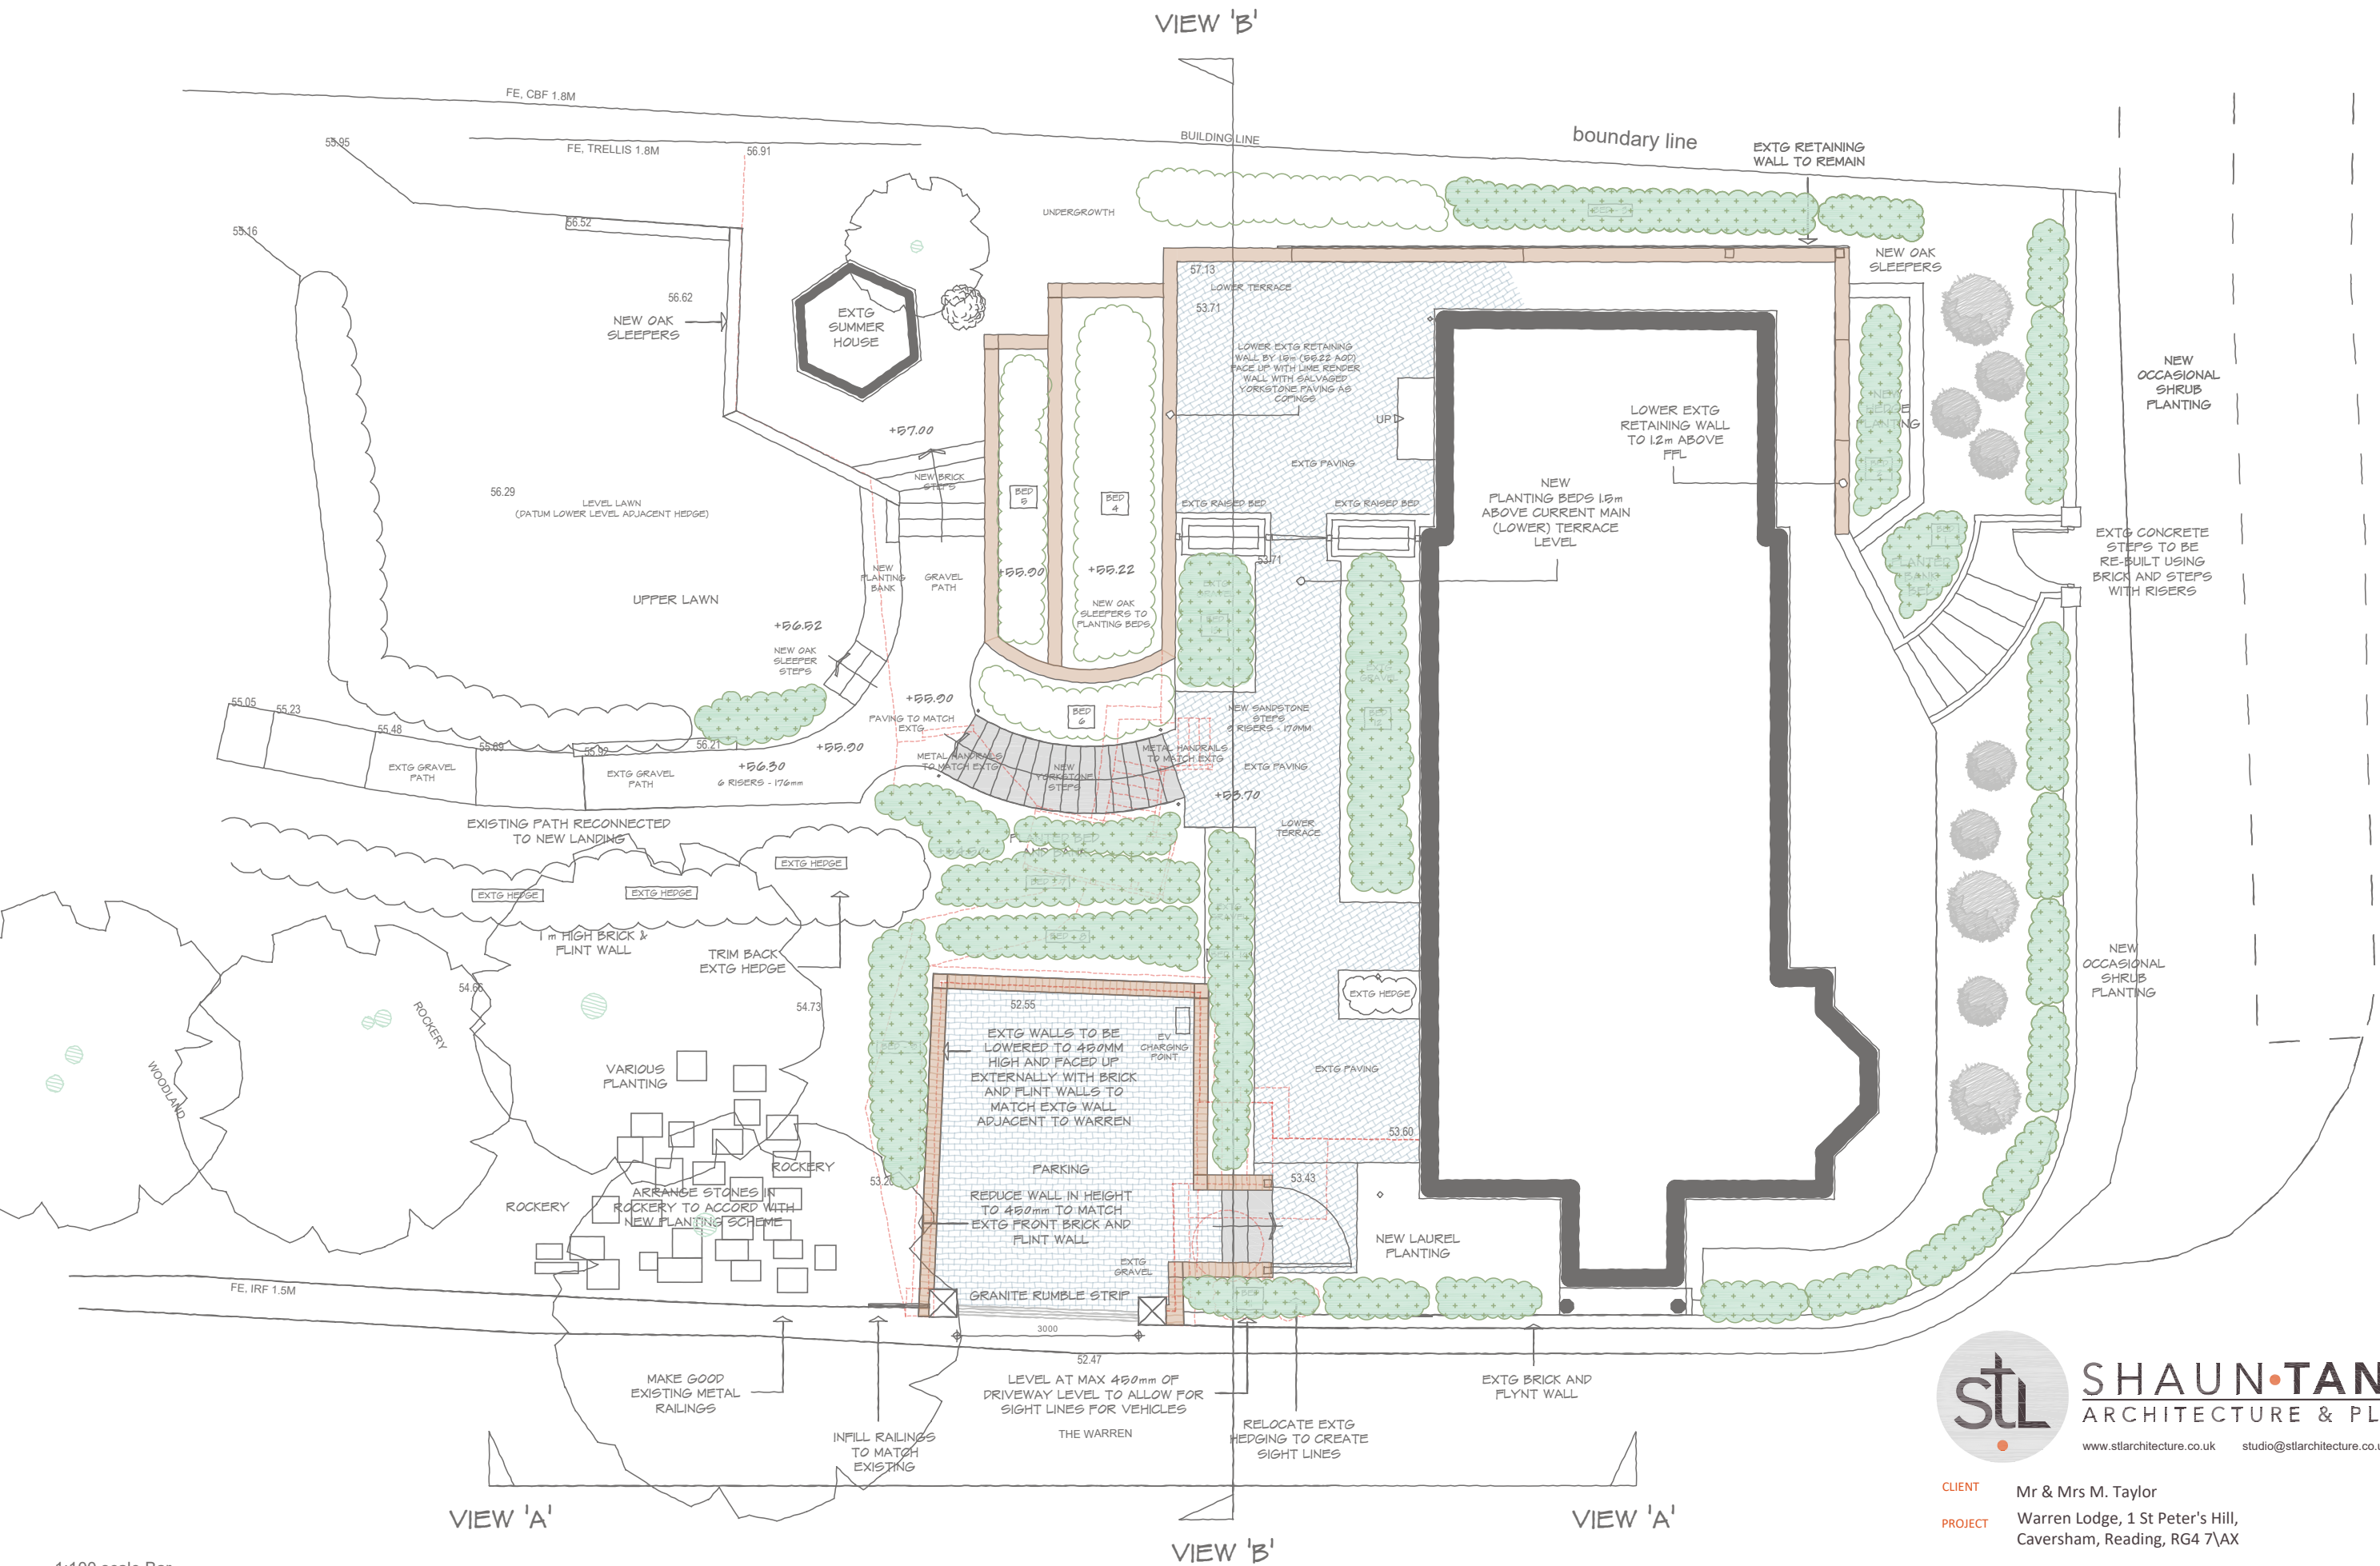

CLIENT Mr & Mrs M. Taylor

PROJECT Warren Lodge, 1 St Peter's Hill, Caversham, Reading, RG4 7\AX

DRAWING PROPOSED SITE PLAN

STATUS planning

SCALE 1:100@ A3

DRAWN DN

CHECKED

NO 3927/201

REV B

DATE Feb 2024

THIS DRAWING MUST NOT BE SCALED UNLESS ISSUED FOR PLANNING PURPOSES. ALL DIMENSIONS ARE TO BE VERIFIED PRIOR TO SETTING OUT, COMMENCING WORK, OR PRODUCTION OF FABRICATION DRAWINGS. REPORT ANY DISCREPANCIES TO THE SUPERVISING OFFICER IMMEDIATELY. ©

1:100 scale Bar

This Drawing has been produced for printing onto A3 size paper,



A	GENERAL UPDATES USING LAND SURVEY INFO	03.05.24
REV	COMMENTS	DATE