





Proposed Front Elevation

Raised roof with roofslate,  
eave and ridge level  
adjusted to the existing  
terraced dwelling no. 4  
Mason Street


White render to  
match existing

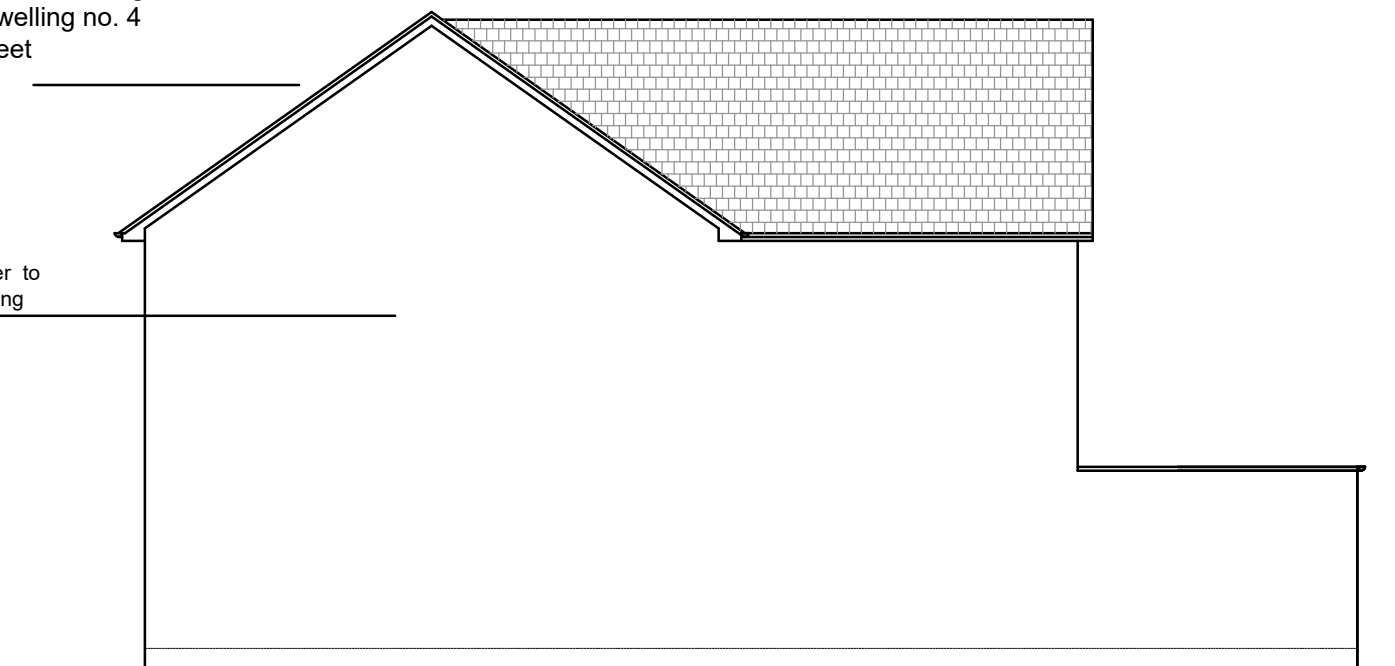

Proposed Side Elevation

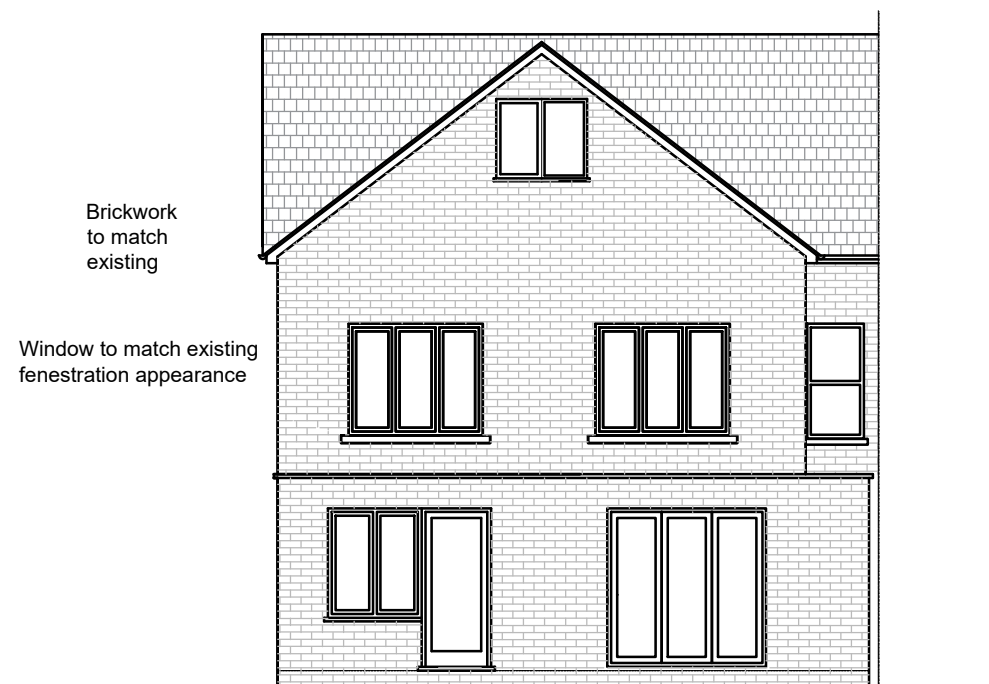

Proposed Rear Elevation

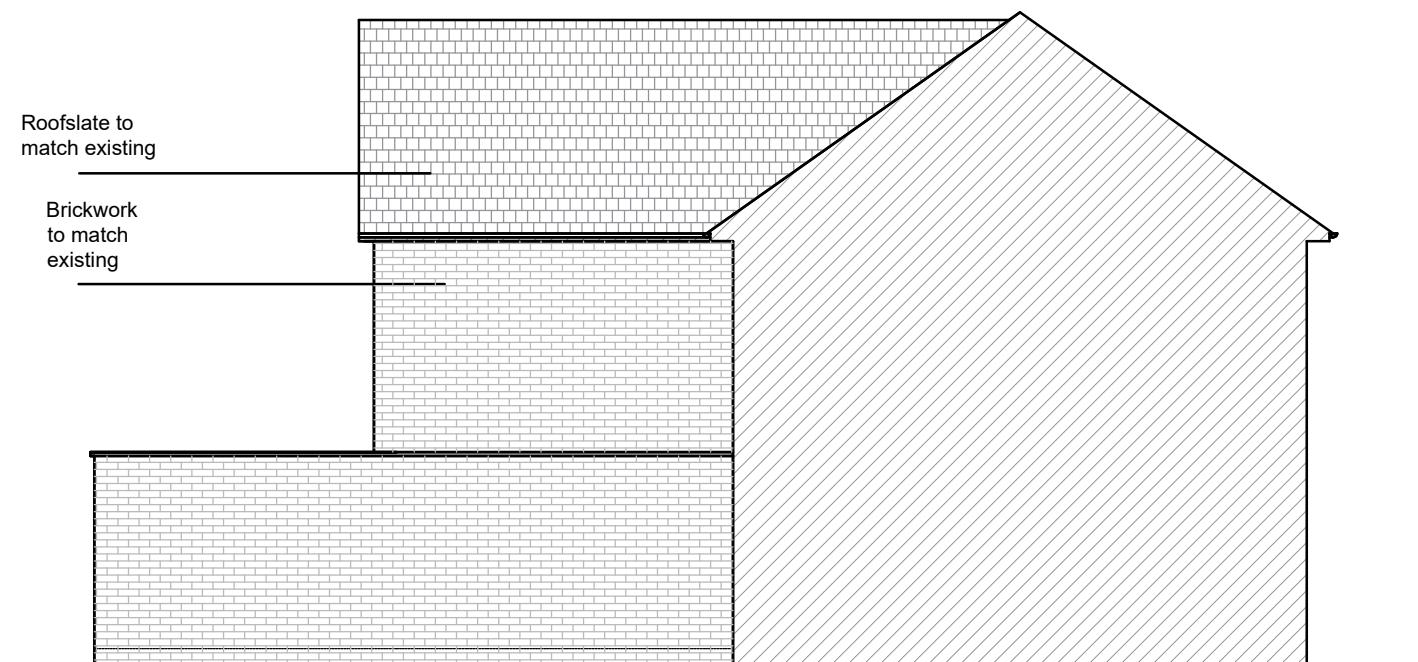

Proposed Side Elevation

0 1 2 10 metres

#### Notes

1. All materials to match existing unless otherwise noted.
2. Do not scale for the construction purposes.
3. The contractor must verify all dimension on site prior to commencement of works.
4. This document is copyright of the originator and must be treated as confidential.

Project  
2 Mason Street,  
Reading  
RG1 7PD


Drawing title  
Proposed Elevations

Drawing no  
09

Rev A

Scale  
1:100 @ A3

Date  
Sep 2019

 

1 Right Plan  
1rightplan@gmail.com  
07955 449 285