


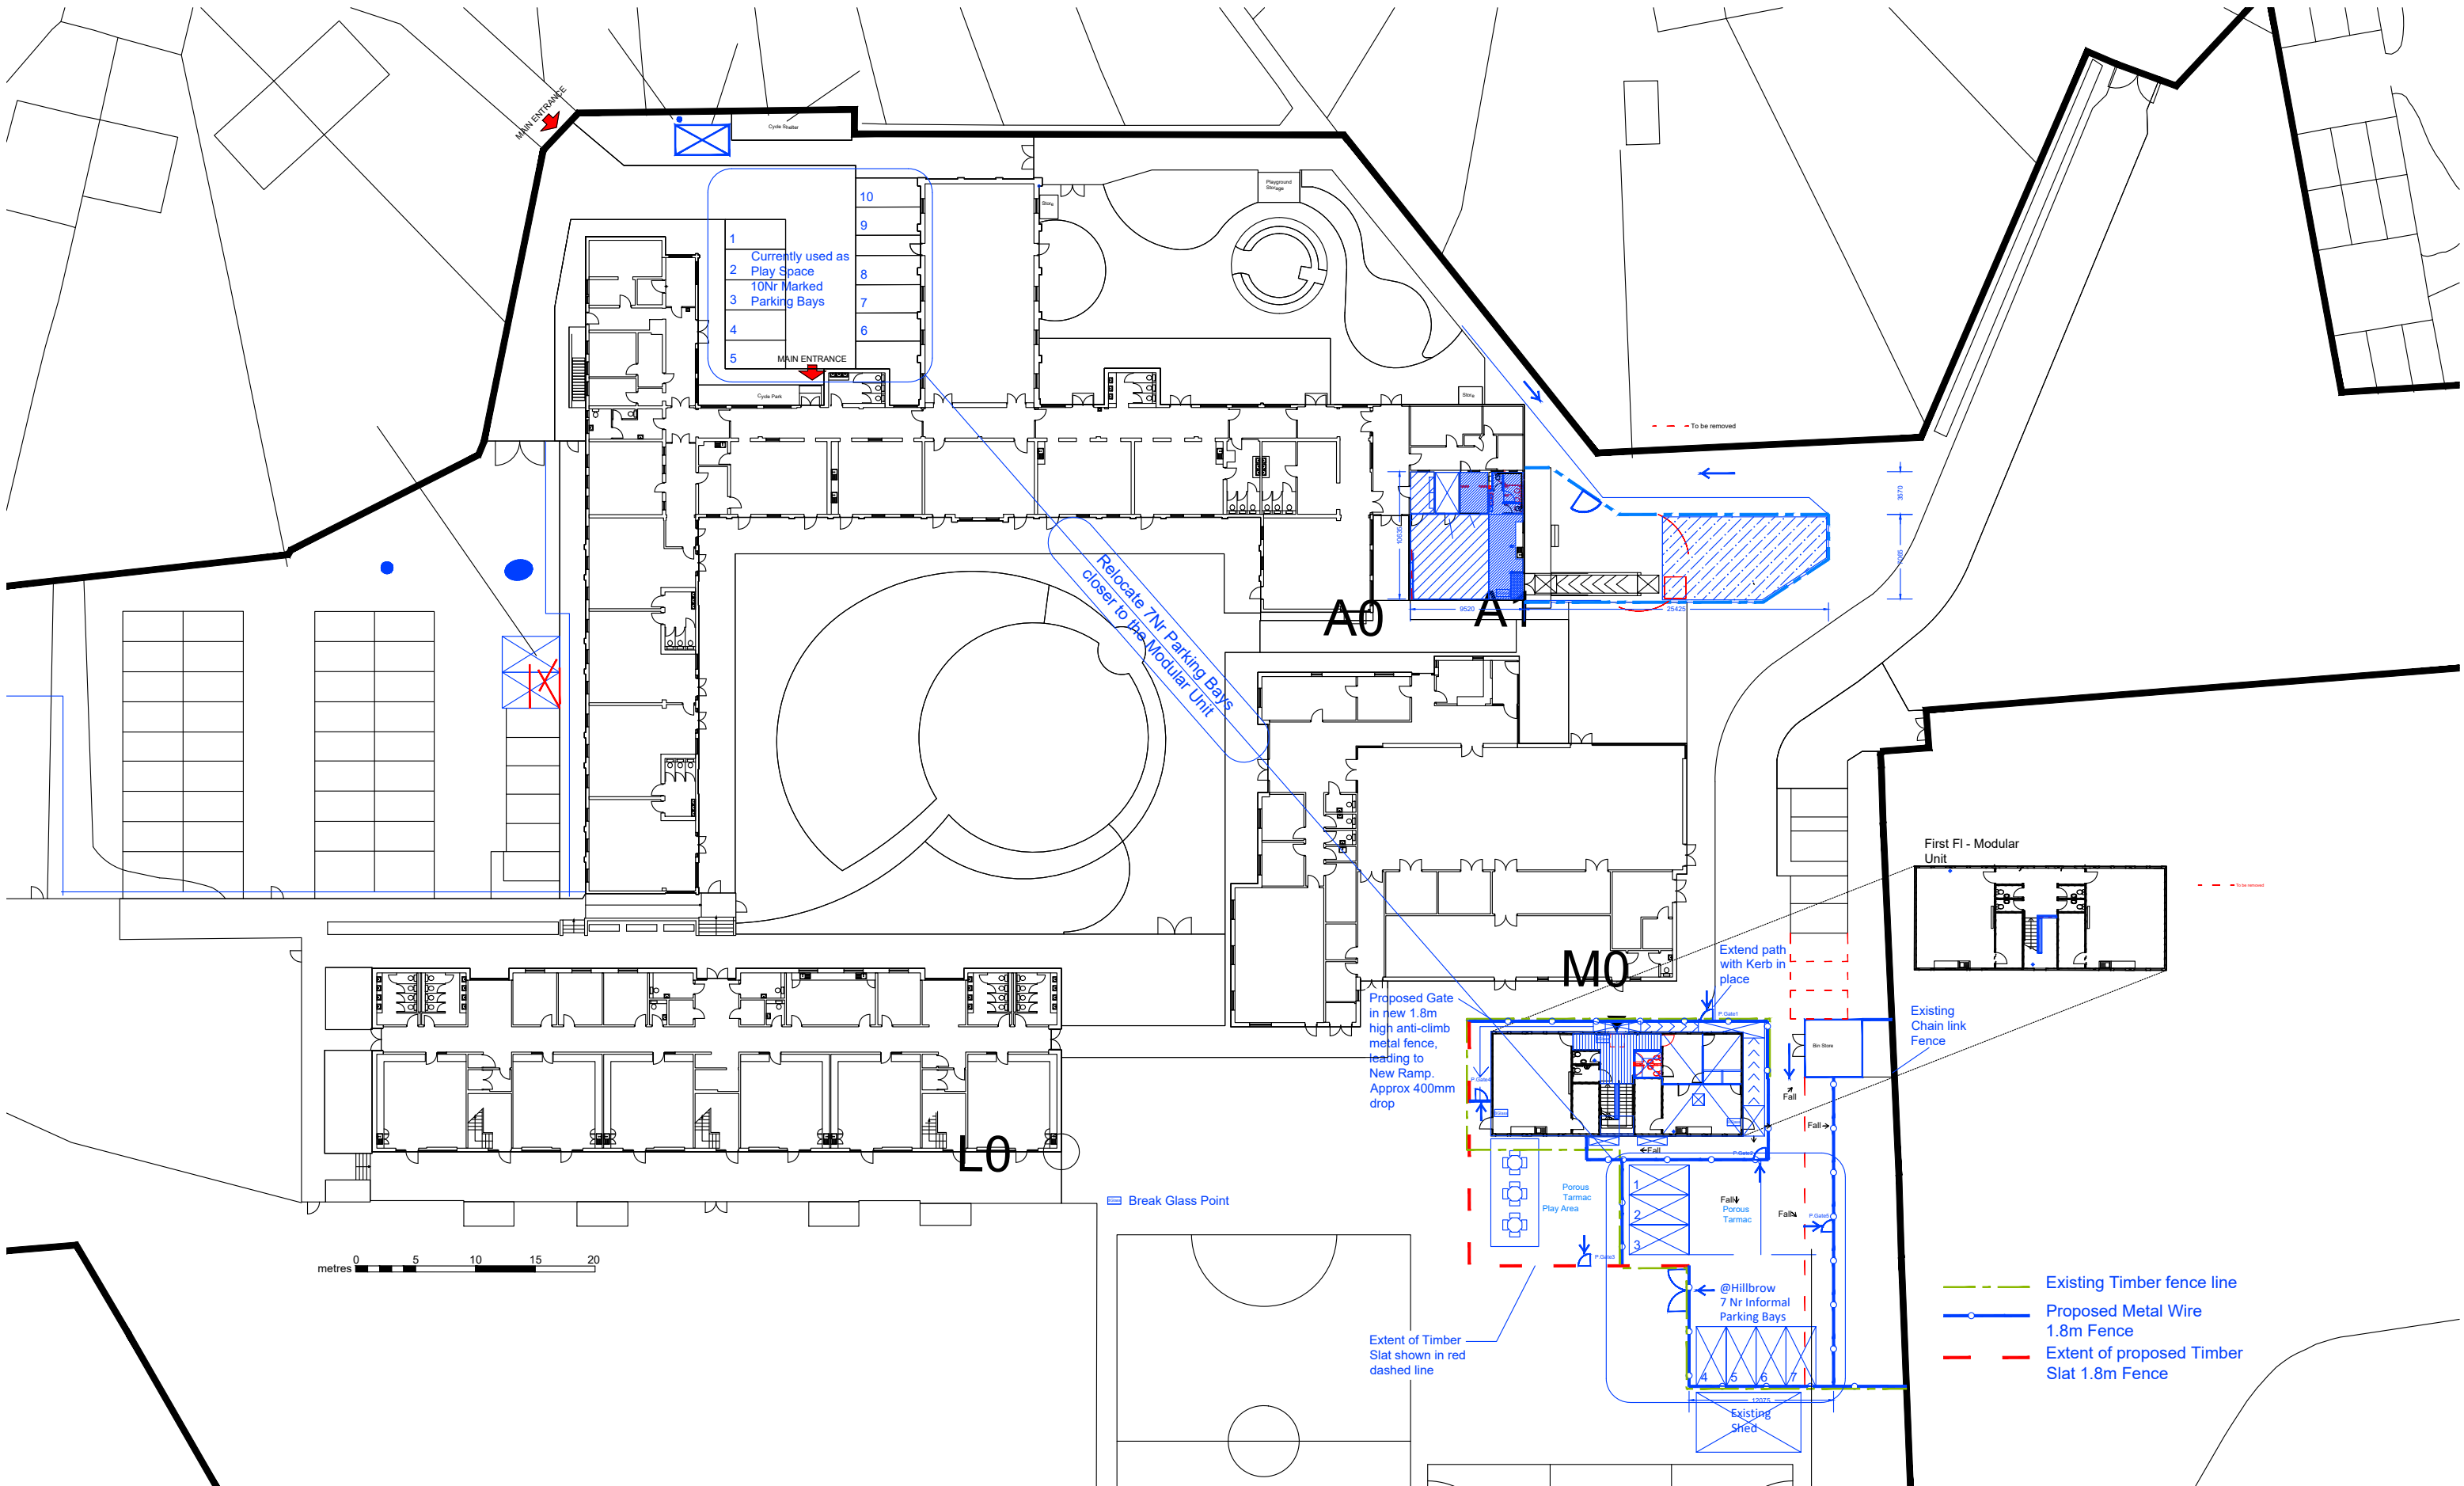

Rev	Note	Date	 PROPERTY SERVICES Civic Offices, Bridge Street, Reading RG1 2LU Tel 0118 937 3980	The Ridgeway Primary School 2023 TVS SEND Satellite Planning Site Plan	Drawn by: 00
-	-	-			Checked by: Date: Feb 2024 Scale: 1:500 @ A3 Drawing No: 2053-2023-P-02 Revision: -